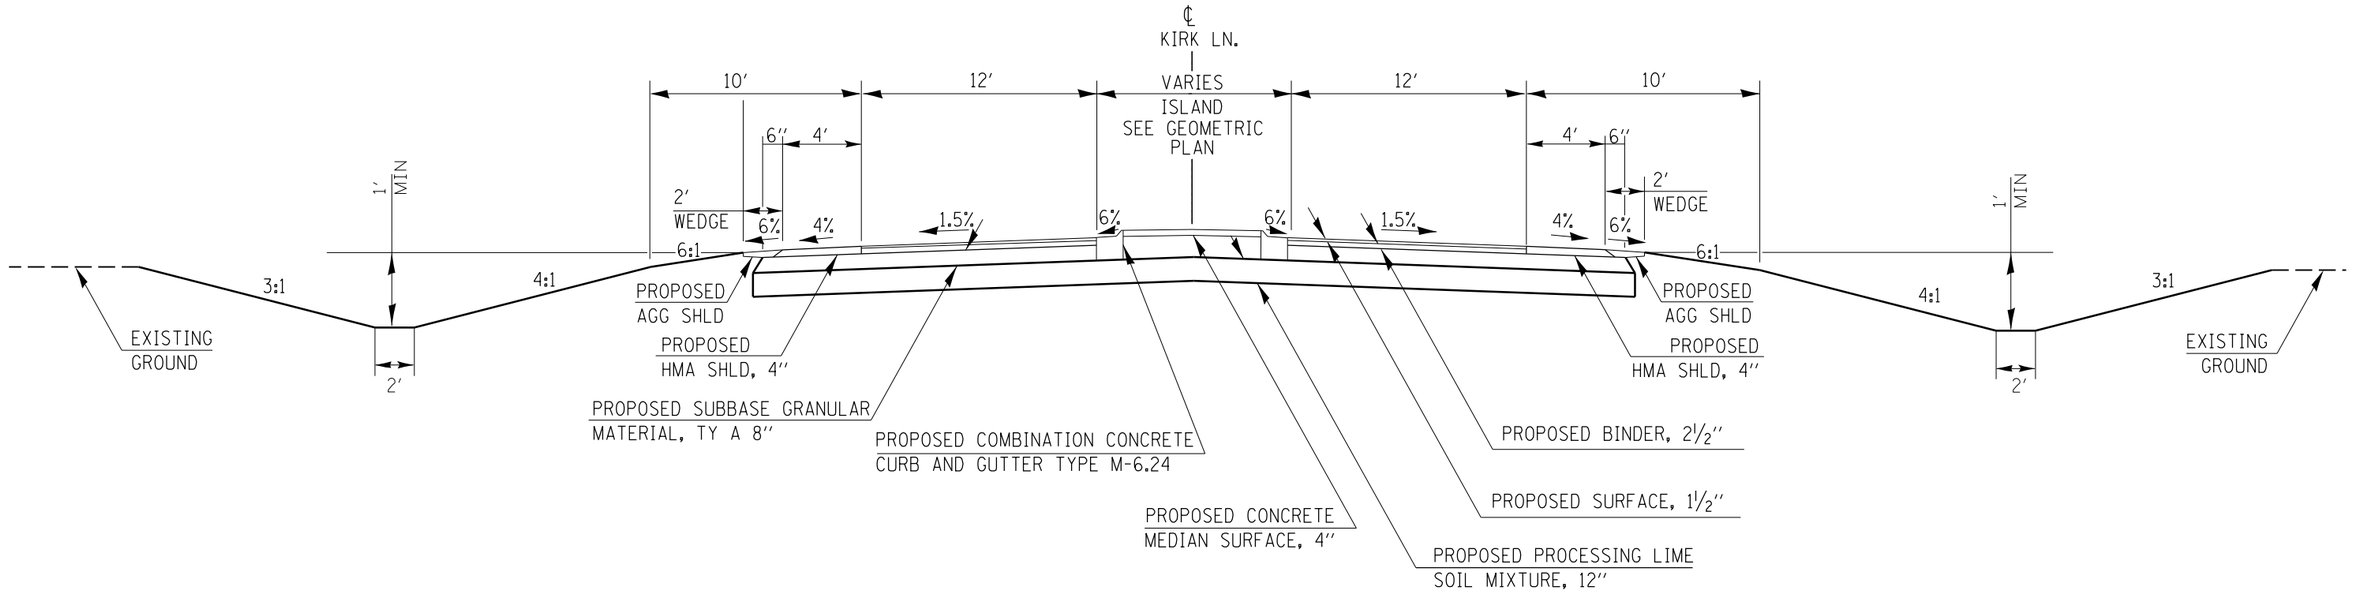

KIRK LANE

STA 24+01.25 to STA 25+66.28 LT
& STA 26+20.85 RT

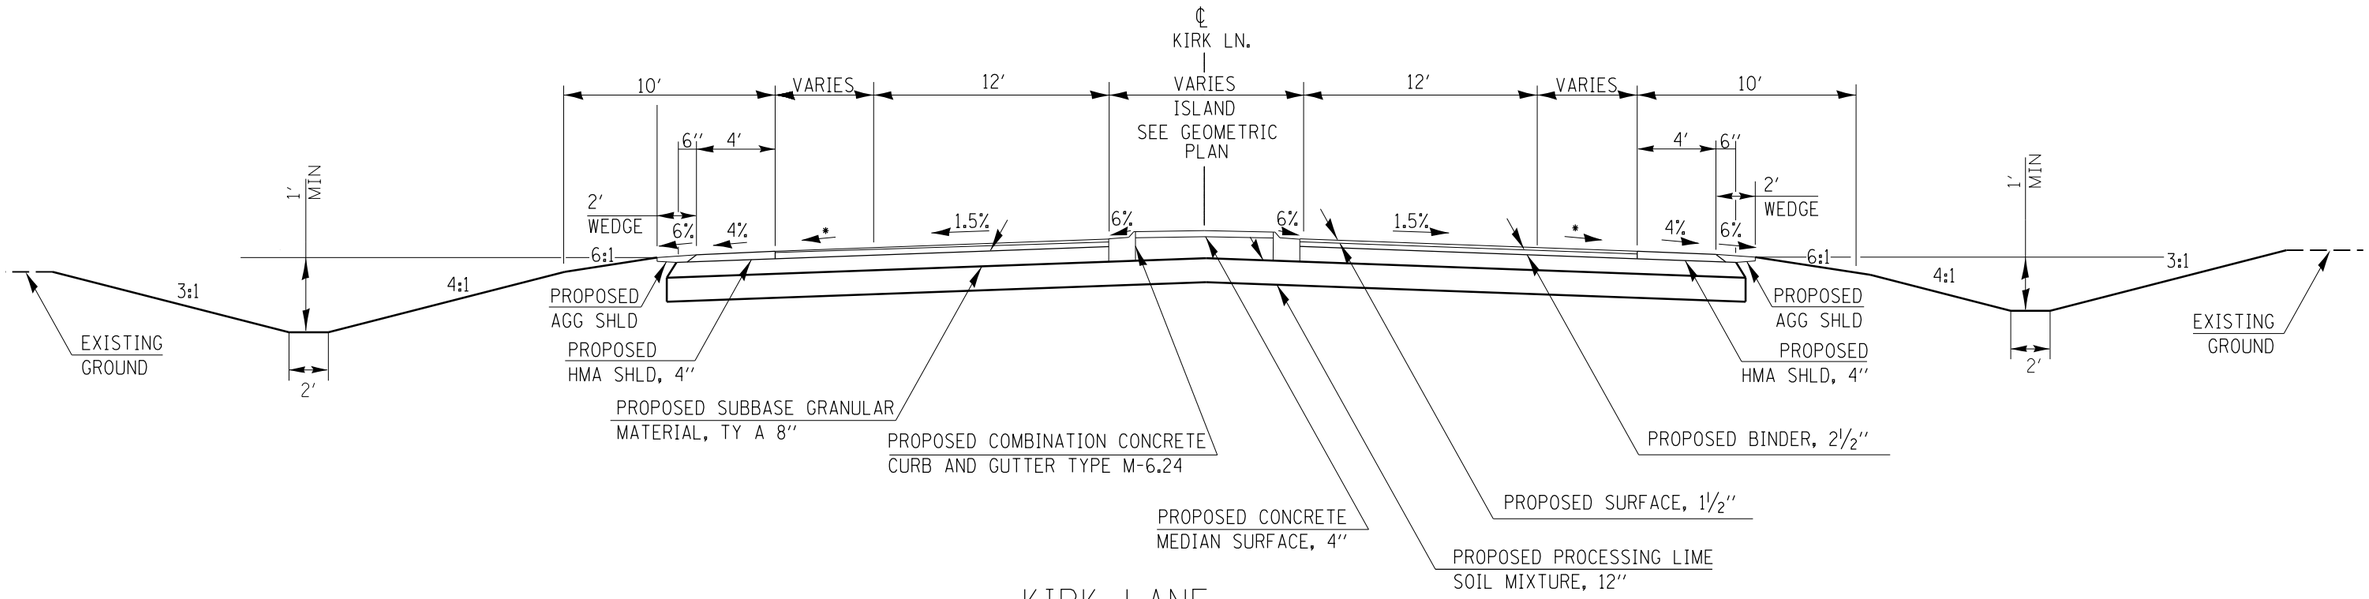

KIRK LANE

STA 25+66.28 LT & STA 26+20.85 RT
TO STA 26+96.16

*-VARIES SEE GEOMETRICS SHEET

FILE NAME = c:\pw_work\pwidot\lavenderba\d0292803\I78298-shtb-typ_sch_ties.dgn	USER NAME = $USER$	DESIGNED -	REVISED -
		DRAWN -	REVISED -
	PLOT SCALE = 100.0000 ′ / in.	CHECKED -	REVISED -
	PLOT DATE = 5/10/2013	DATE -	REVISED -

STATE OF ILLINOIS
DEPARTMENT OF TRANSPORTATION

TYPICAL SECTIONS
KIRK LN

SCALE: | SHEET 2 OF 4 SHEETS | STA. | TO STA.

F.A.P. RTE.	SECTION	COUNTY	TOTAL SHEETS	SHEET NO.
331	(1-3)R-4	WILLIAMSON	62	11
		CONTRACT NO. 78298		
	ILLINOIS FED. AID PROJECT			