| STATIONING ALONG KIRK LN | OFFSET TO E.P. FEET | EDGE OF PAV'T. ELEV. FEET | STATIONING ALONG MAIN ST | OFFSET TO E.P. FEET | DISTANCE ALONG RADIUS FEET |
|---|---|---|---|---|---|
| | | 435.24 | RT. 5+14.50 | 12.0 | |
| | | 435.07 | RT. 5+24.46 | 12.77 | 10 |
| | | 434.80 | RT. 5+34.18 | 15.05 | 10 |
| | | 434.53 | RT. 5+43.44 | 18.80 | 10 |
| | | 434.26 | RT. 5+52.02 | 23.92 | 10 |
| | | 433.99 | RT. 5+59.71 | 30.30 | 10 |
| LT. 26+70.0 | 43.82 | 433.72 | | | 10 |
| LT. 26+61.45 | 38.65 | 433.45 | | | 10 |
| LT. 26+52.21 | 34.85 | 433.18 | | | 10 |
| LT. 26+42.66 | 31.90 | 433.29 | | | 10 |
| LT. 26+33.01 | 29.26 | 433.40 | | | 10 |
| LT. 26+23.29 | 26.95 | 433.51 | | | 10 |
| LT. 26+13.49 | 24.96 | 433.62 | | | 10 |
| LT. 26+03.62 | 23.30 | 433.73 | | | 10 |
| LT. 25+93.71 | 22.0 | 433.84 | | | 10 |
| LT. 25+83.76 | 20.97 | 433.99 | | | 10 |
| LT. 25+73.79 | 20.31 | 434.15 | | | 10 |
| LT. 25+66.28 | 20.03 | 434.25 | | | 7.51 |

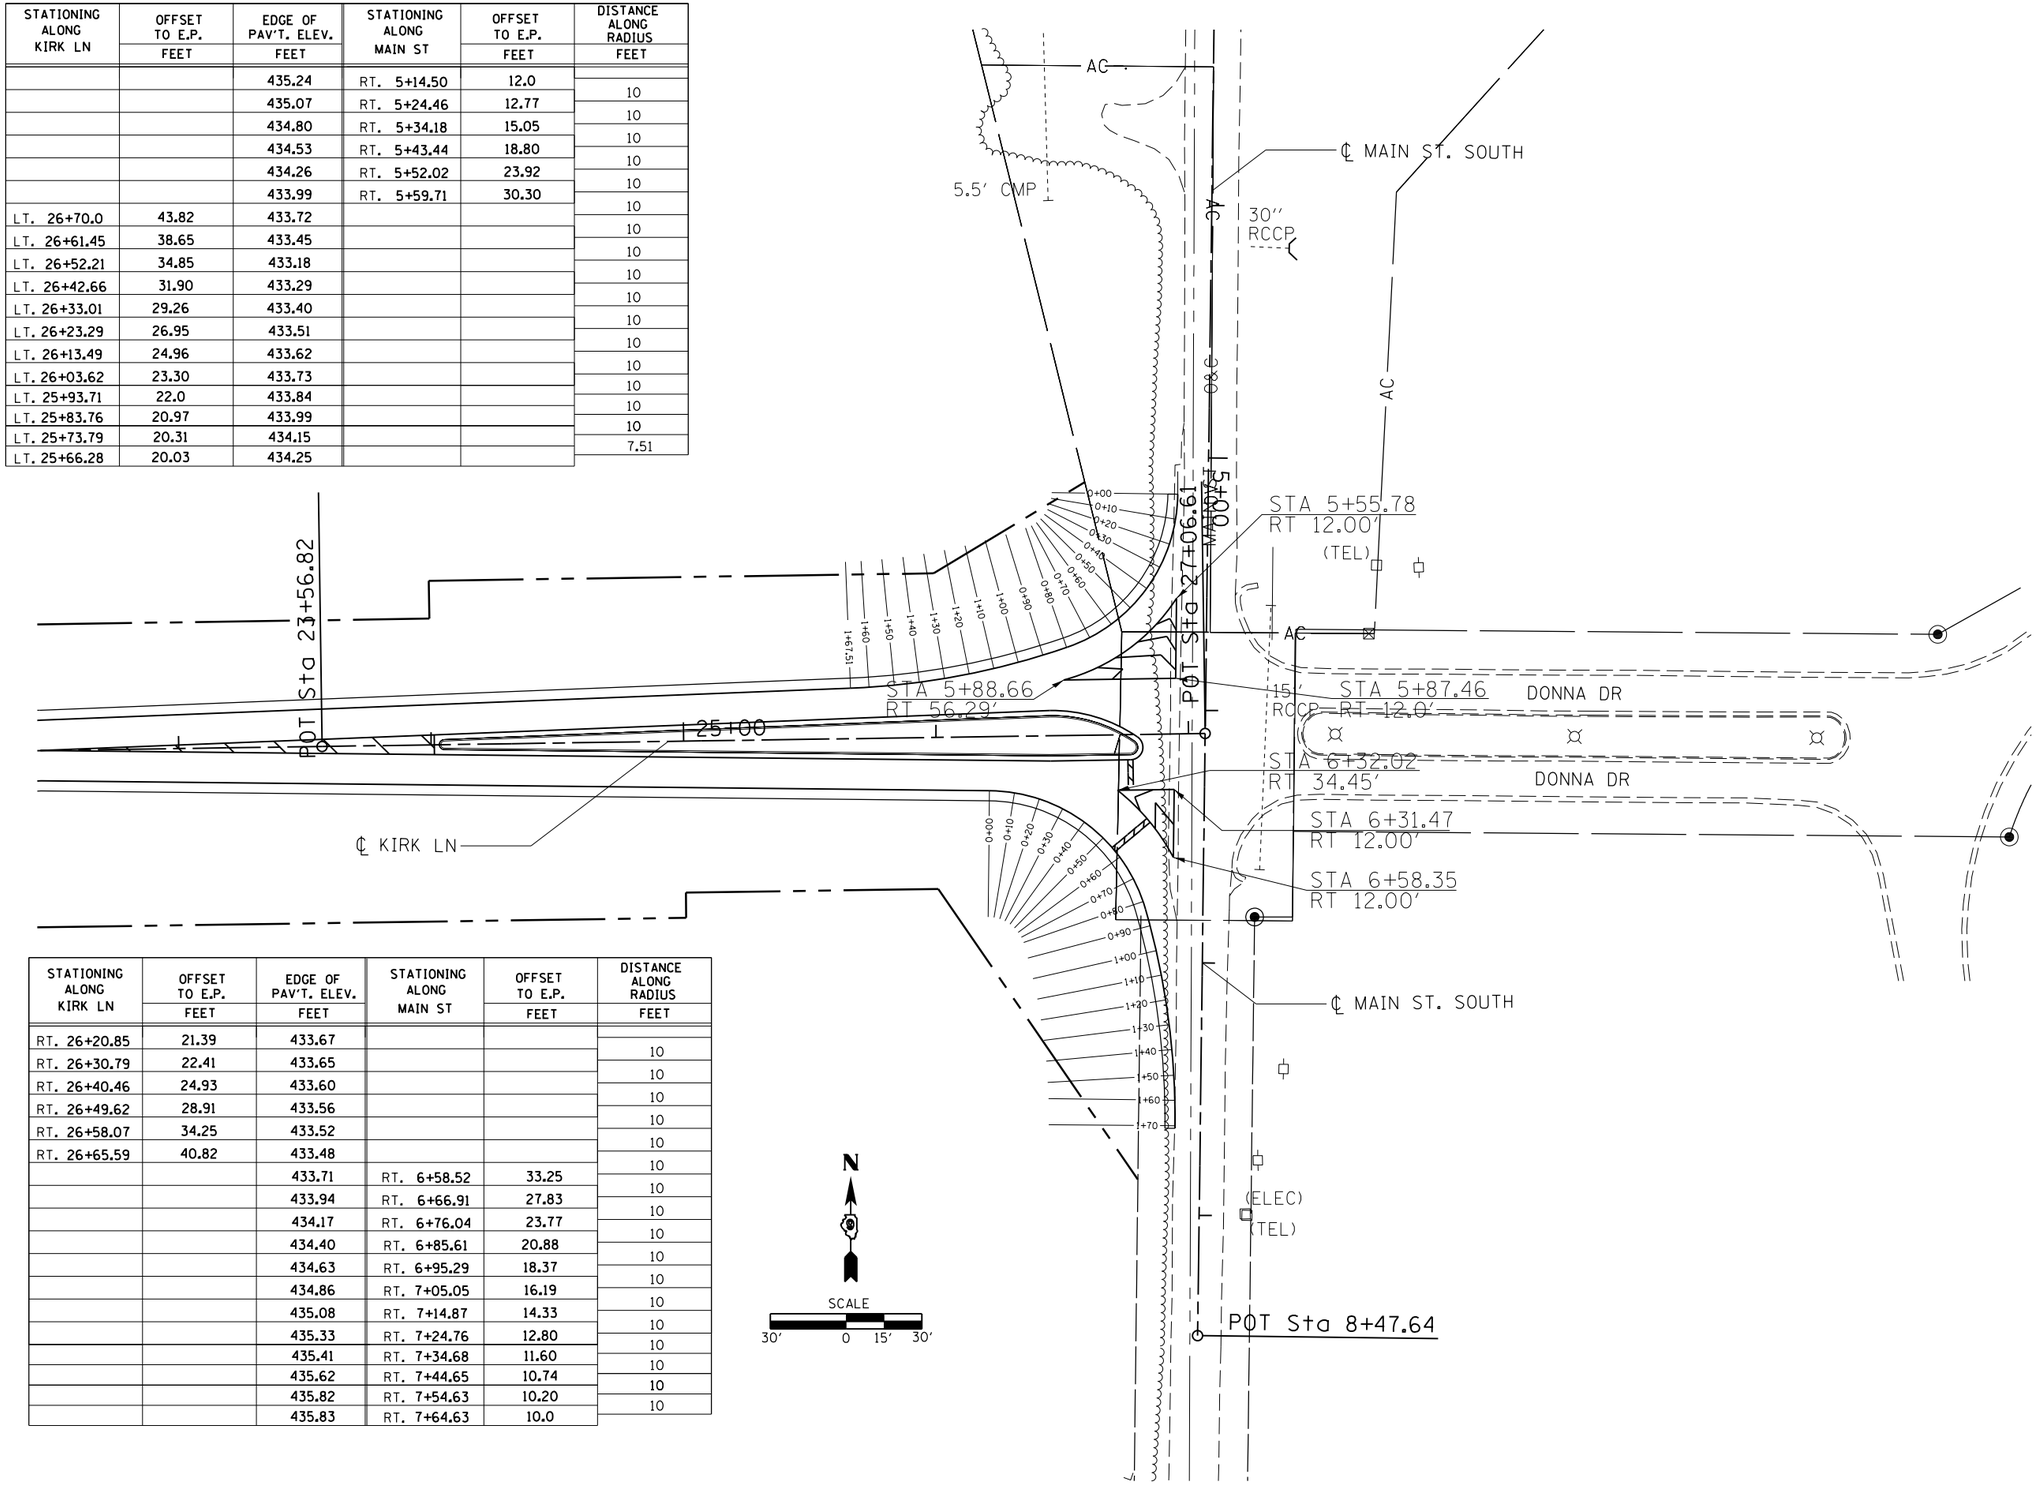


| STATIONING ALONG KIRK LN | OFFSET TO E.P. FEET | EDGE OF PAV'T. ELEV. FEET | STATIONING ALONG MAIN ST | OFFSET TO E.P. FEET | DISTANCE ALONG RADIUS FEET |
|---|---|---|---|---|---|
| RT. 26+20.85 | 21.39 | 433.67 | | | |
| RT. 26+30.79 | 22.41 | 433.65 | | | 10 |
| RT. 26+40.46 | 24.93 | 433.60 | | | 10 |
| RT. 26+49.62 | 28.91 | 433.56 | | | 10 |
| RT. 26+58.07 | 34.25 | 433.52 | | | 10 |
| RT. 26+65.59 | 40.82 | 433.48 | | | 10 |
| | | 433.71 | RT. 6+58.52 | 33.25 | 10 |
| | | 433.94 | RT. 6+66.91 | 27.83 | 10 |
| | | 434.17 | RT. 6+76.04 | 23.77 | 10 |
| | | 434.40 | RT. 6+85.61 | 20.88 | 10 |
| | | 434.63 | RT. 6+95.29 | 18.37 | 10 |
| | | 434.86 | RT. 7+05.05 | 16.19 | 10 |
| | | 435.08 | RT. 7+14.87 | 14.33 | 10 |
| | | 435.33 | RT. 7+24.76 | 12.80 | 10 |
| | | 435.41 | RT. 7+34.68 | 11.60 | 10 |
| | | 435.62 | RT. 7+44.65 | 10.74 | 10 |
| | | 435.82 | RT. 7+54.63 | 10.20 | 10 |
| | | 435.83 | RT. 7+64.63 | 10.0 | |

| | | | |
|---|---|---|---|
| FILE NAME = c:\pw_work\pwidot\brandonja\d0292803\78298-sht4-geometrics.dgn | USER NAME = brandonja | DESIGNED - | REVISED - |
| | | DRAWN - | REVISED - |
| | PLOT SCALE = 60.0000 ' / in. | CHECKED - | REVISED - |
| | PLOT DATE = 5/29/2013 | DATE - | REVISED - |

**STATE OF ILLINOIS**
**DEPARTMENT OF TRANSPORTATION**

**GEOMETRICS**

SCALE: | SHEET NO. 2 OF 2 SHEETS | STA. | TO STA.

| F.A.P. RTE. | SECTION | COUNTY | TOTAL SHEETS | SHEET NO. |
|---|---|---|---|---|
| 331 | (1-3)R-4 | WILLIAMSON | 62 | 29 |

CONTRACT NO. 78298

ILLINOIS FED. AID PROJECT