FINAL SURVEY	BY	DATE
NOTE BOOK	SURVEYED	
NO.	PLOTTED	
	TEMPLATE	
	AREAS	
	AREAS CHECKED	

ORIGINAL SURVEY	BY	DATE
NOTE BOOK	SURVEYED	
NO.	PLOTTED	
	TEMPLATE	
	AREAS	
	AREAS CHECKED	

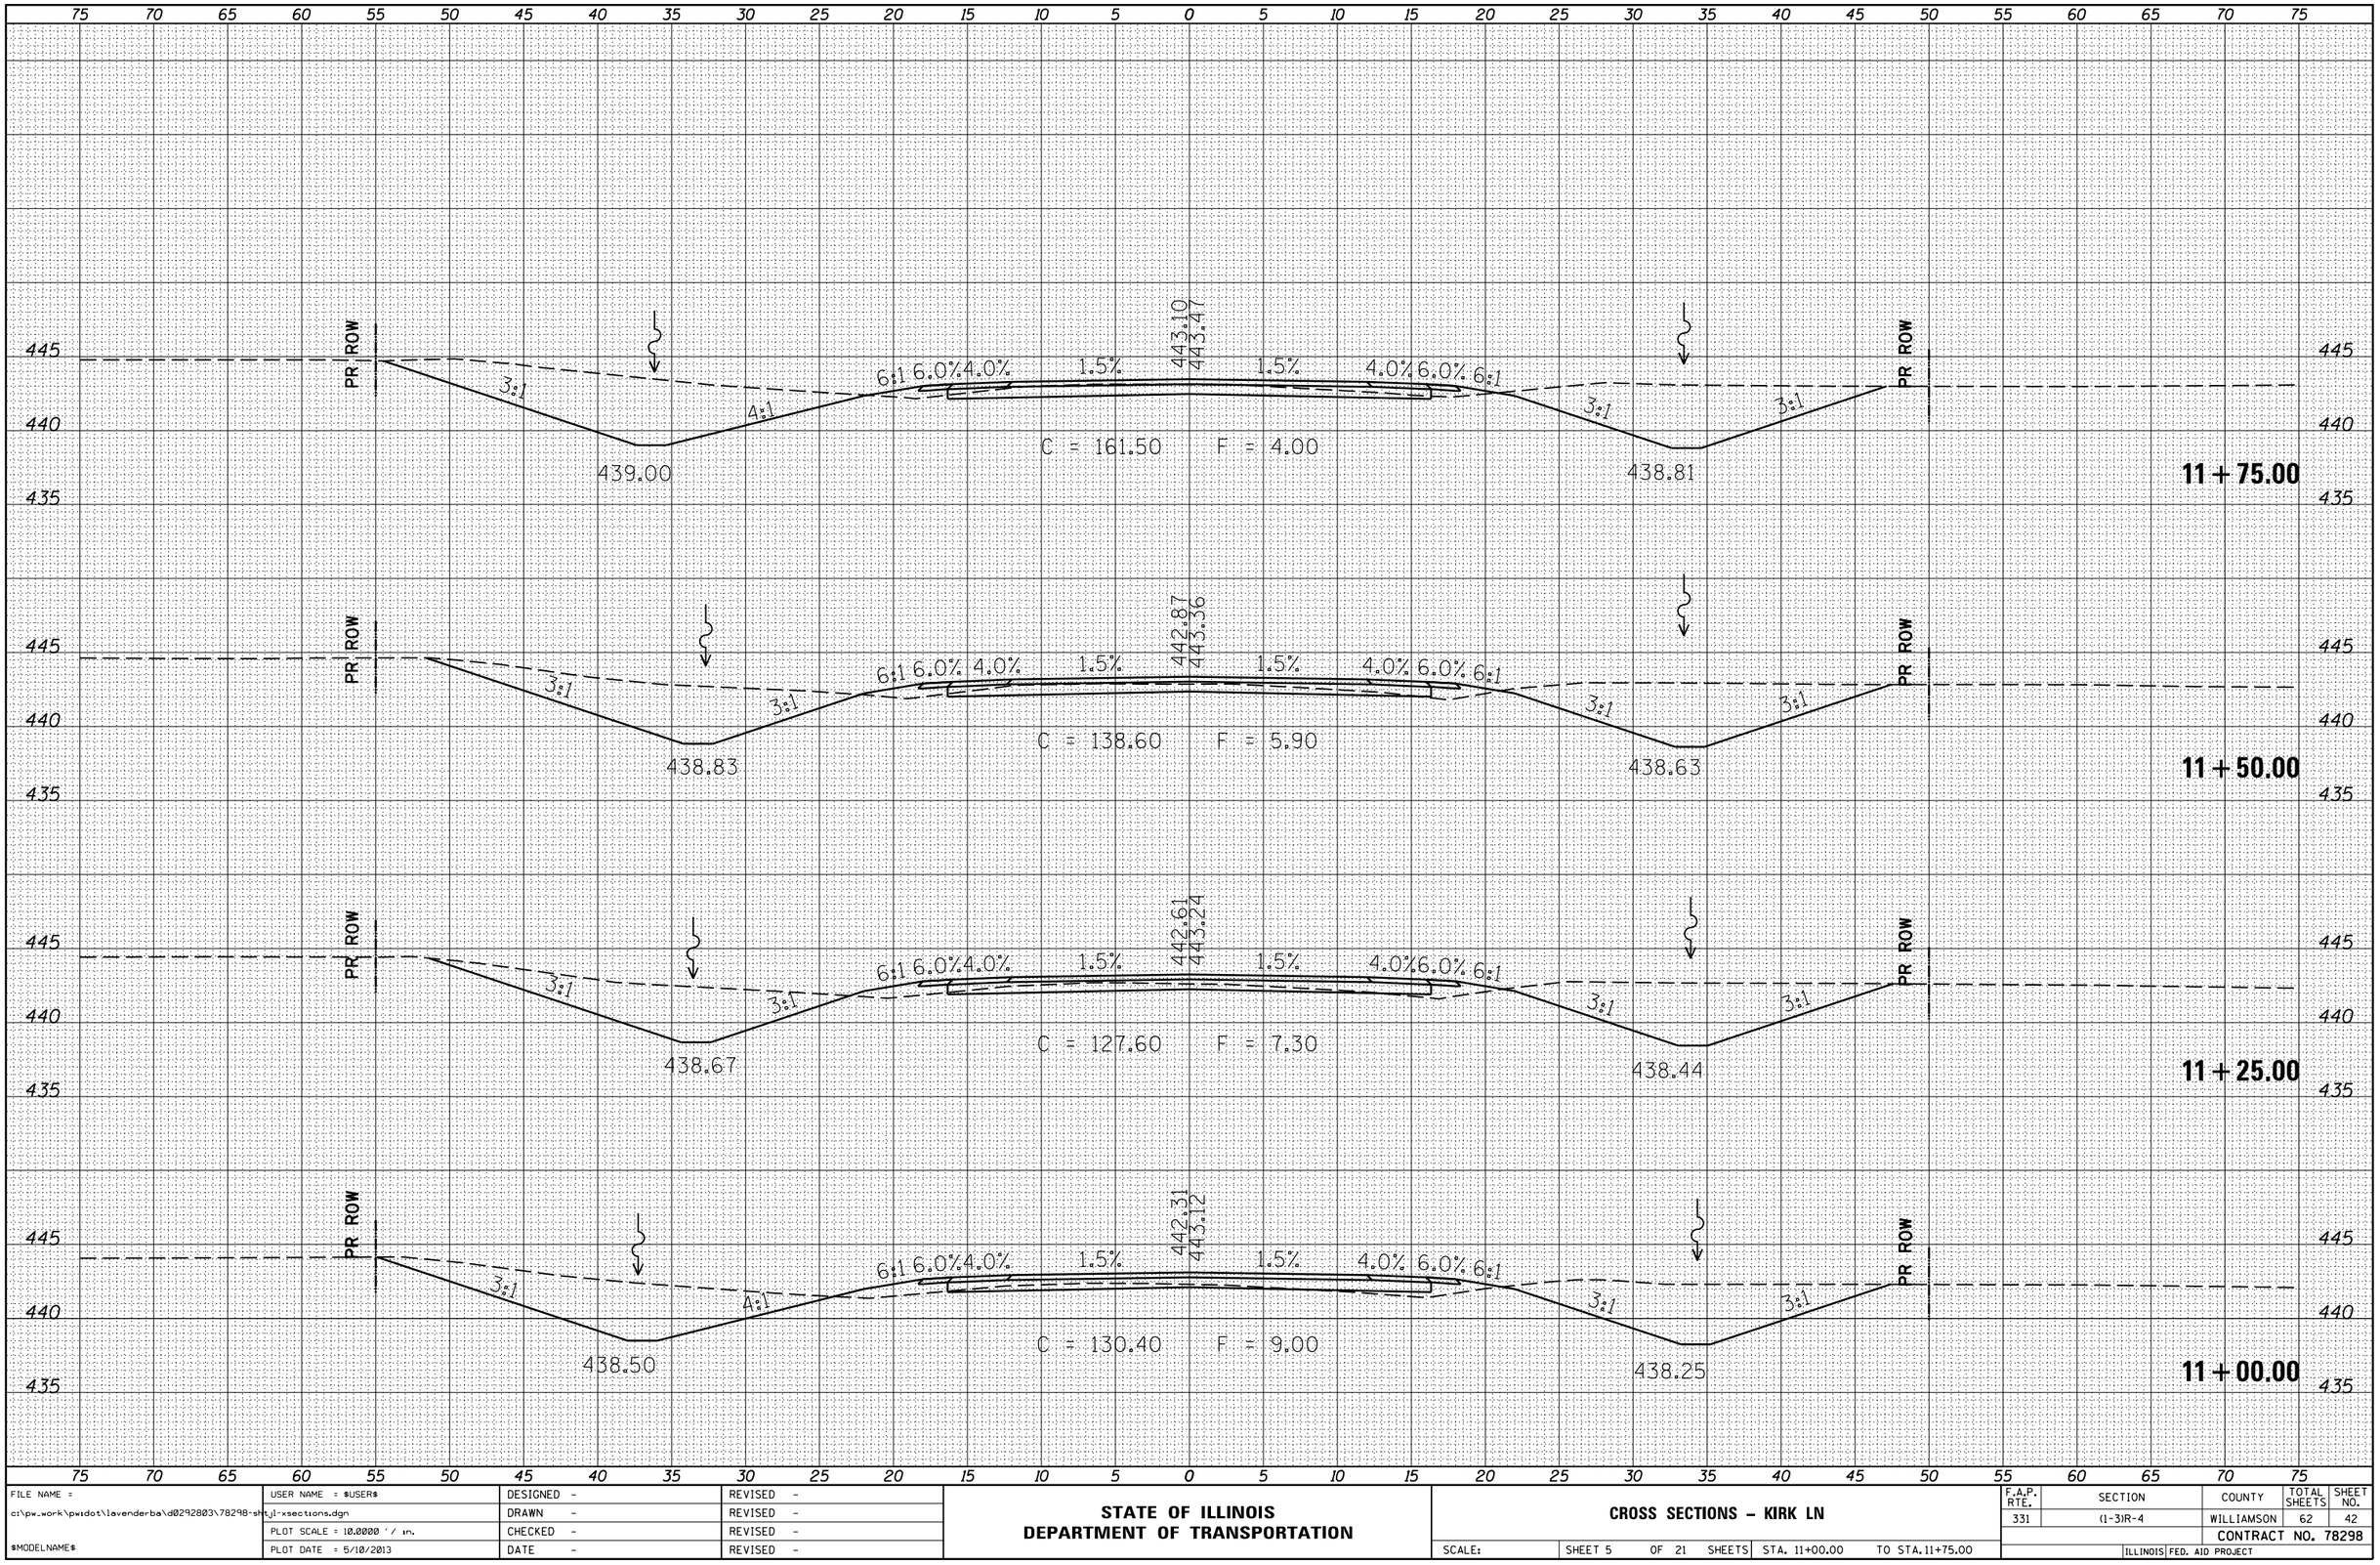

FILE NAME = c:\pw_work\pwidot\lavenderba\d0292803\78298-sht-xsections.dgn	USER NAME = $USER$	DESIGNED -	REVISED -	STATE OF ILLINOIS DEPARTMENT OF TRANSPORTATION	CROSS SECTIONS – KIRK LN
		DRAWN -	REVISED -		
$MODELNAME$	PLOT SCALE = 10.0000 ' / in.	CHECKED -	REVISED -		SCALE: SHEET 5 OF 21 SHEETS STA. 11+00.00 TO STA. 11+75.00
	PLOT DATE = 5/10/2013	DATE -	REVISED -		

F.A.P. RTE.	SECTION	COUNTY	TOTAL SHEETS	SHEET NO.
331	(1-3)R-4	WILLIAMSON	62	42
		CONTRACT NO. 78298		
	ILLINOIS FED. AID PROJECT			