F.A.P. RTE.	SECTION	COUNTY	TOTAL SHEETS	SHEET NO.
334	**	McHENRY	98	64
STA. _____		TO STA. _____		
FED. ROAD DIST. NO. _		ILLINOIS	FED. AID PROJECT	

SHEET S3 OF S10

** 111 RS-5 & 116 B-I

CONTRACT NO. 60A91

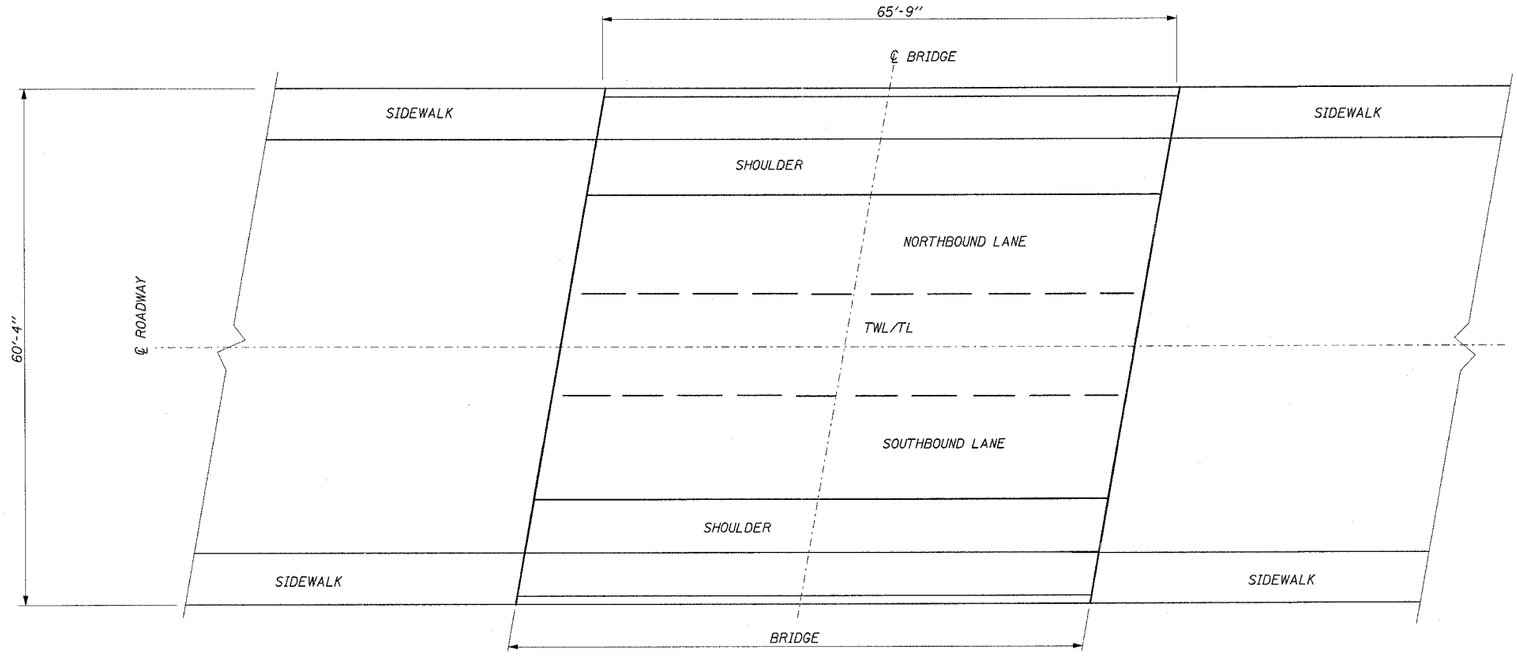

LANE MARKINGS

(THE LANE MARKINGS SHALL MATCH WITH THE ROADWAY PROPOSED LANE MARKINGS)

BILL OF MATERIALS

ITEM	UNIT	QUANTITY
Concrete Bridge Deck Scarification, 1/4"	SQ. YD.	359
Bridge Deck Thin Polymer Overlay Overlay, 3/8"	SQ. YD.	359
HMA Concrete Removal, (Deck)	SQ. YD.	359

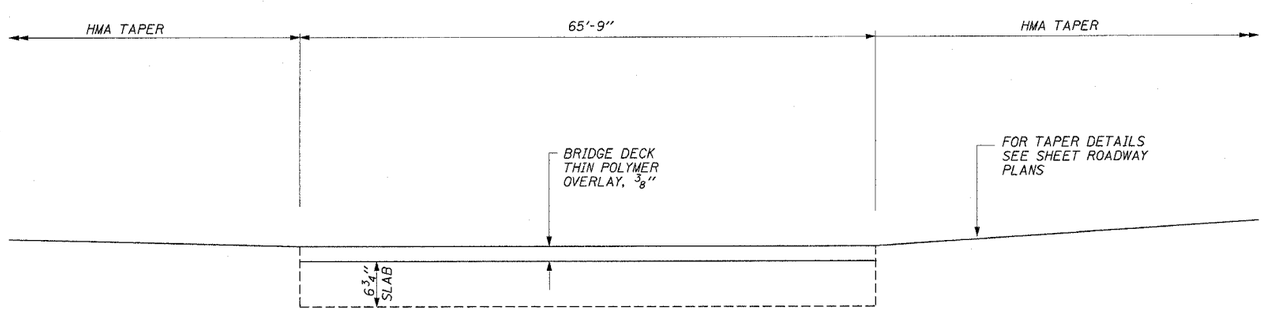

DETAIL A

LONGITUDINAL SECTION

(SHOWING DECK ONLY)

NOTE:

TWL/TL = TWO WAY LANE TURN LANE

REVISIONS	
NAME	DATE

ILLINOIS DEPARTMENT OF TRANSPORTATION

U.S. ROUTE 12 BRIDGE

OVER NORTH BRANCH NIPPERSINK CREEK

DECK OVERLAY

S.N. 056-0017

SCALE: NONE — DRAWN BY: MVT

DATE: APRIL, 2004 — CHECKED BY: RSS

5/10/2007

c:\projects\structure\nippersink_english.dgn

DISTRICT ONE - DESIGN

PLAN PREPARATION ENGINEER JOHN FORTMANN / RUSS SINHA (847) 705-4209 / ATTENTION MARK V. TINIAKOS (847) 705-4266