CONTRACT NO. 70585

F.A.P. RTE.	SECTION	COUNTY	TOTAL SHEETS	SHEET NO.
840	121BR	VERMILION	19	15
STA. 796+50.00		TO STA. 796+74.02		
FED. ROAD DIST. NO.	ILLINOIS	FED. AID PROJECT		

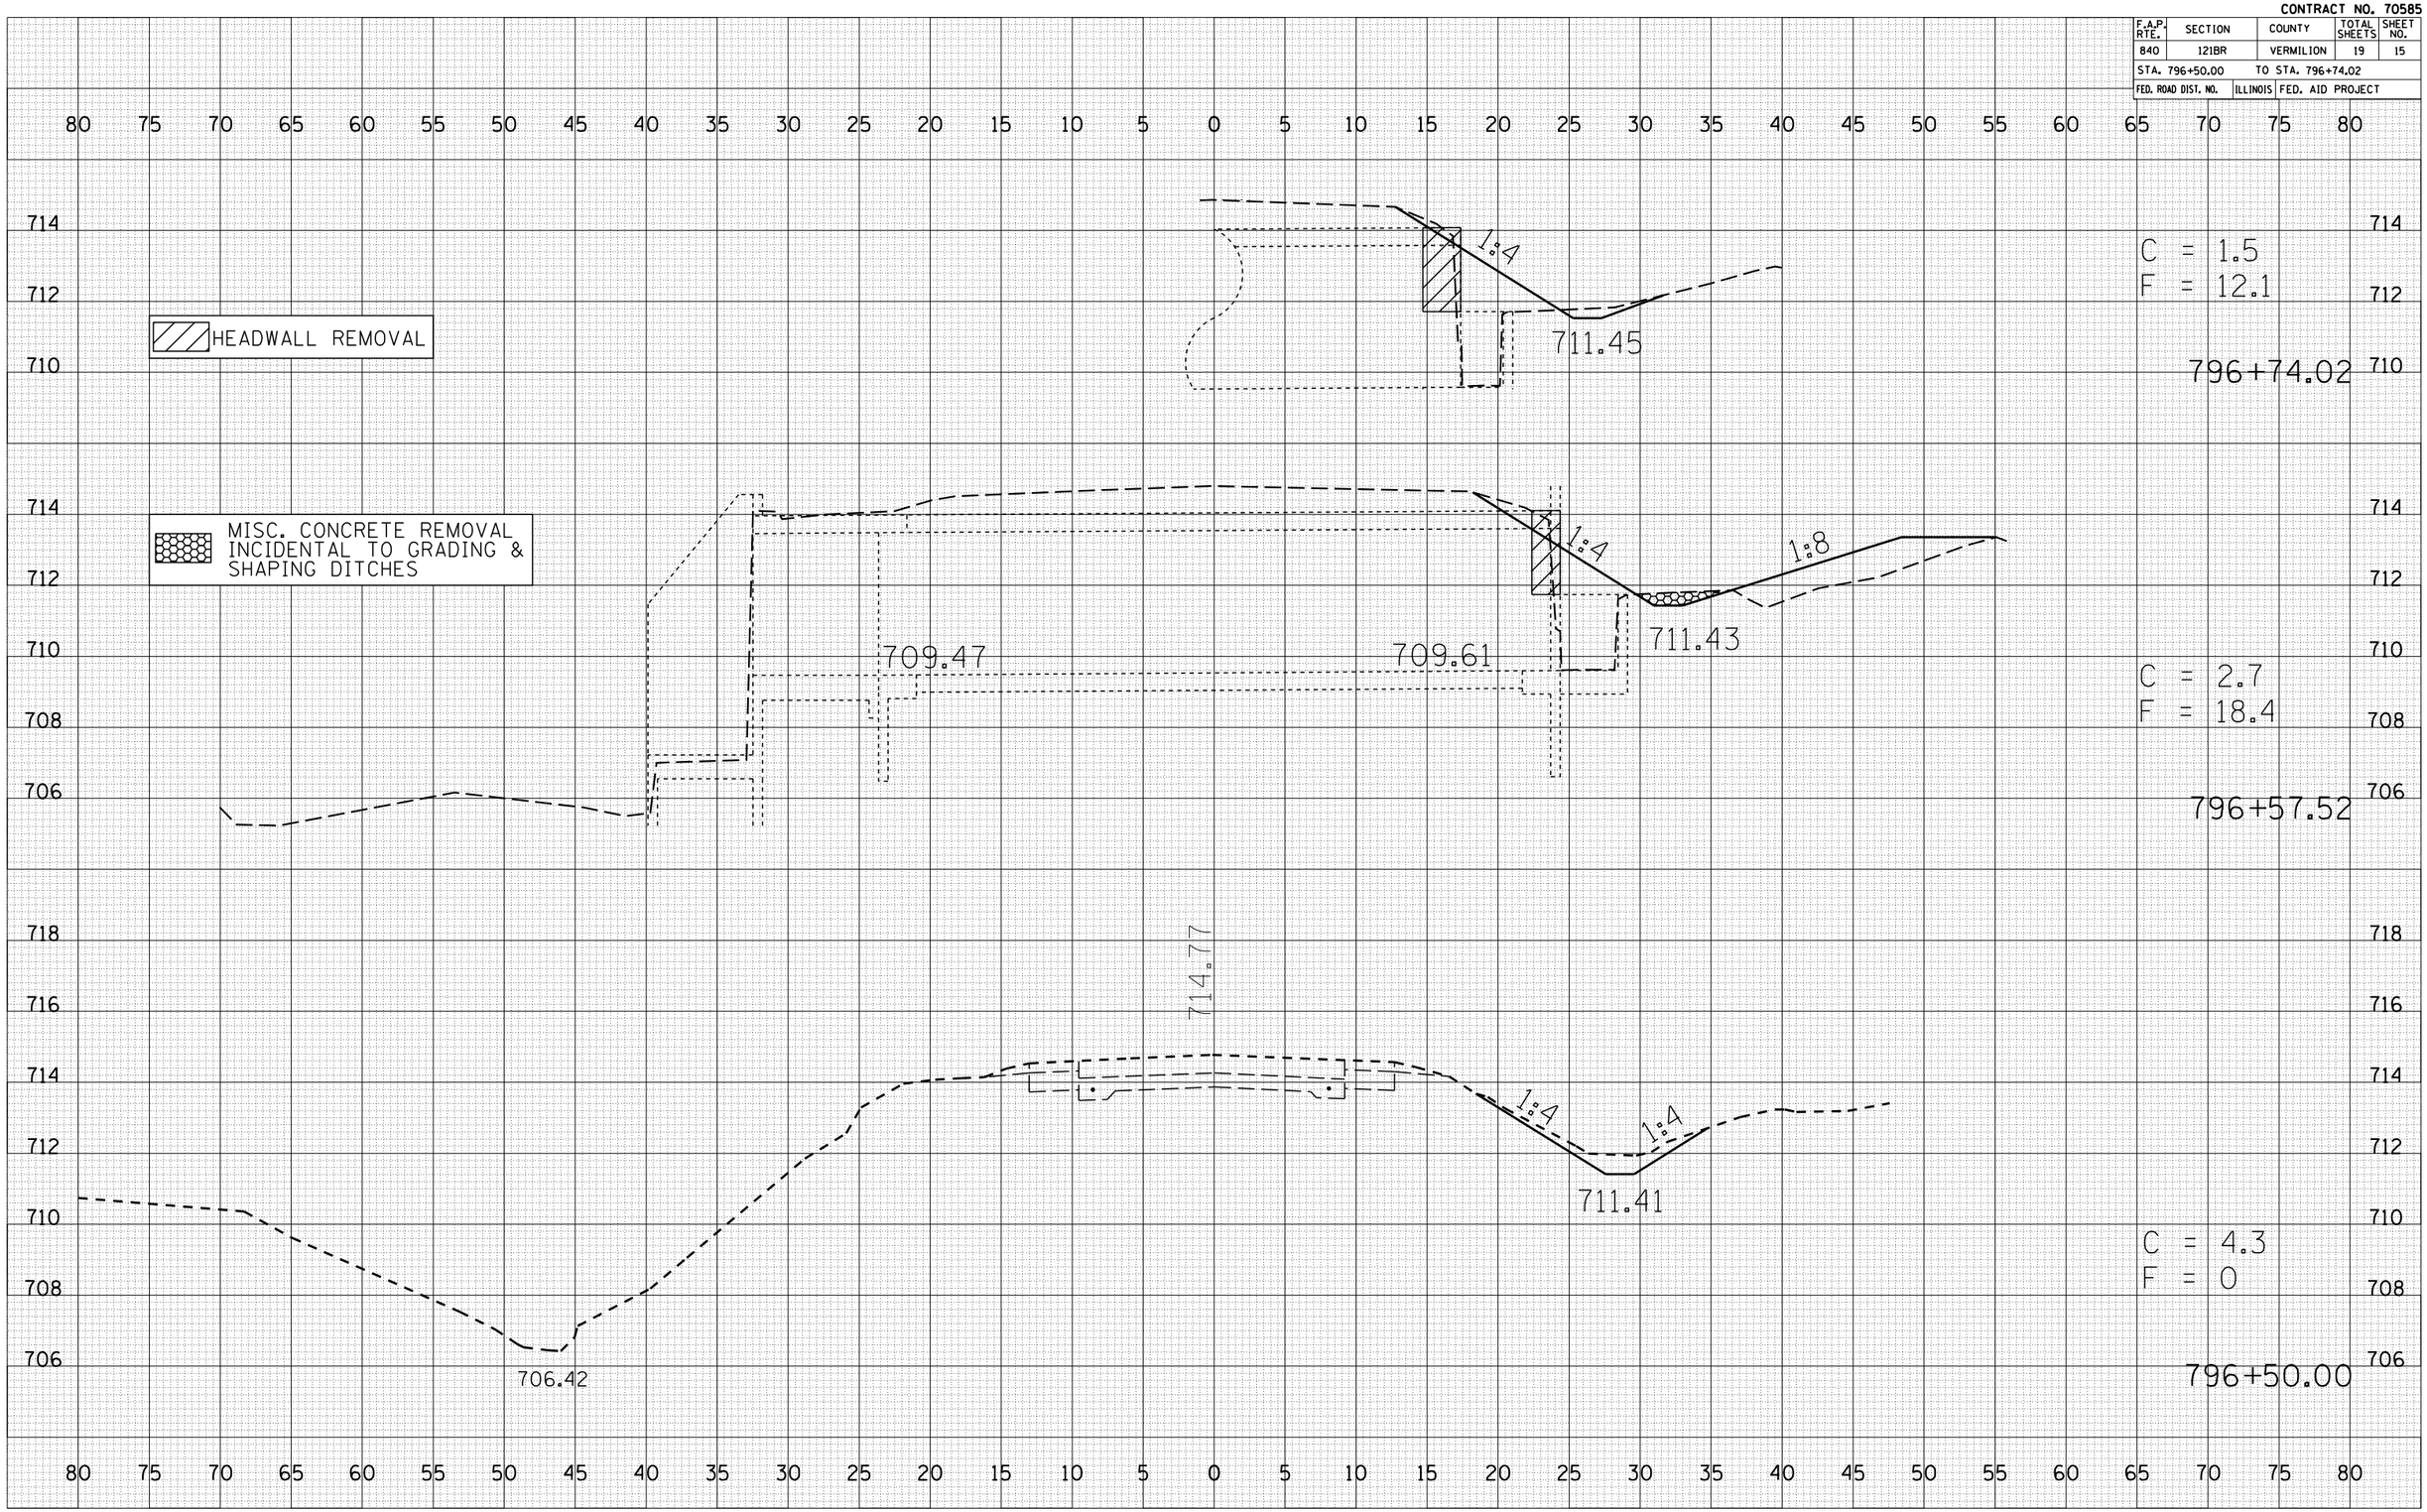

FINAL SURVEY		BY	DATE
NOTE BOOK	SURVEYED		
	PLOTTED		
	TRANSFERRED		
	AREAS		
NO.	AREAS CHECKED		

ORIGINAL SURVEY		BY	DATE
NOTE BOOK	SURVEYED		
	PLOTTED		
	TRANSFERRED		
	AREAS		
NO.	AREAS CHECKED		

PLOT DATE = 5/14/2007
FILE NAME = c:\projects\p510206 1x8\1149s.htm
PLOT SCALE = 10.5882 ' / IN.
USER NAME = collierbw