CONTRACT NO. 98775

F.A.P RTE.	SECTION	COUNTY	TOTAL SHEETS	SHEET NO.
869	104B-1	FRANKLIN	56	14
STA. 578+00.00		TO STA. 578+75.00		
FED. ROAD DIST. NO.		ILLINOIS	FED. AID PROJECT	

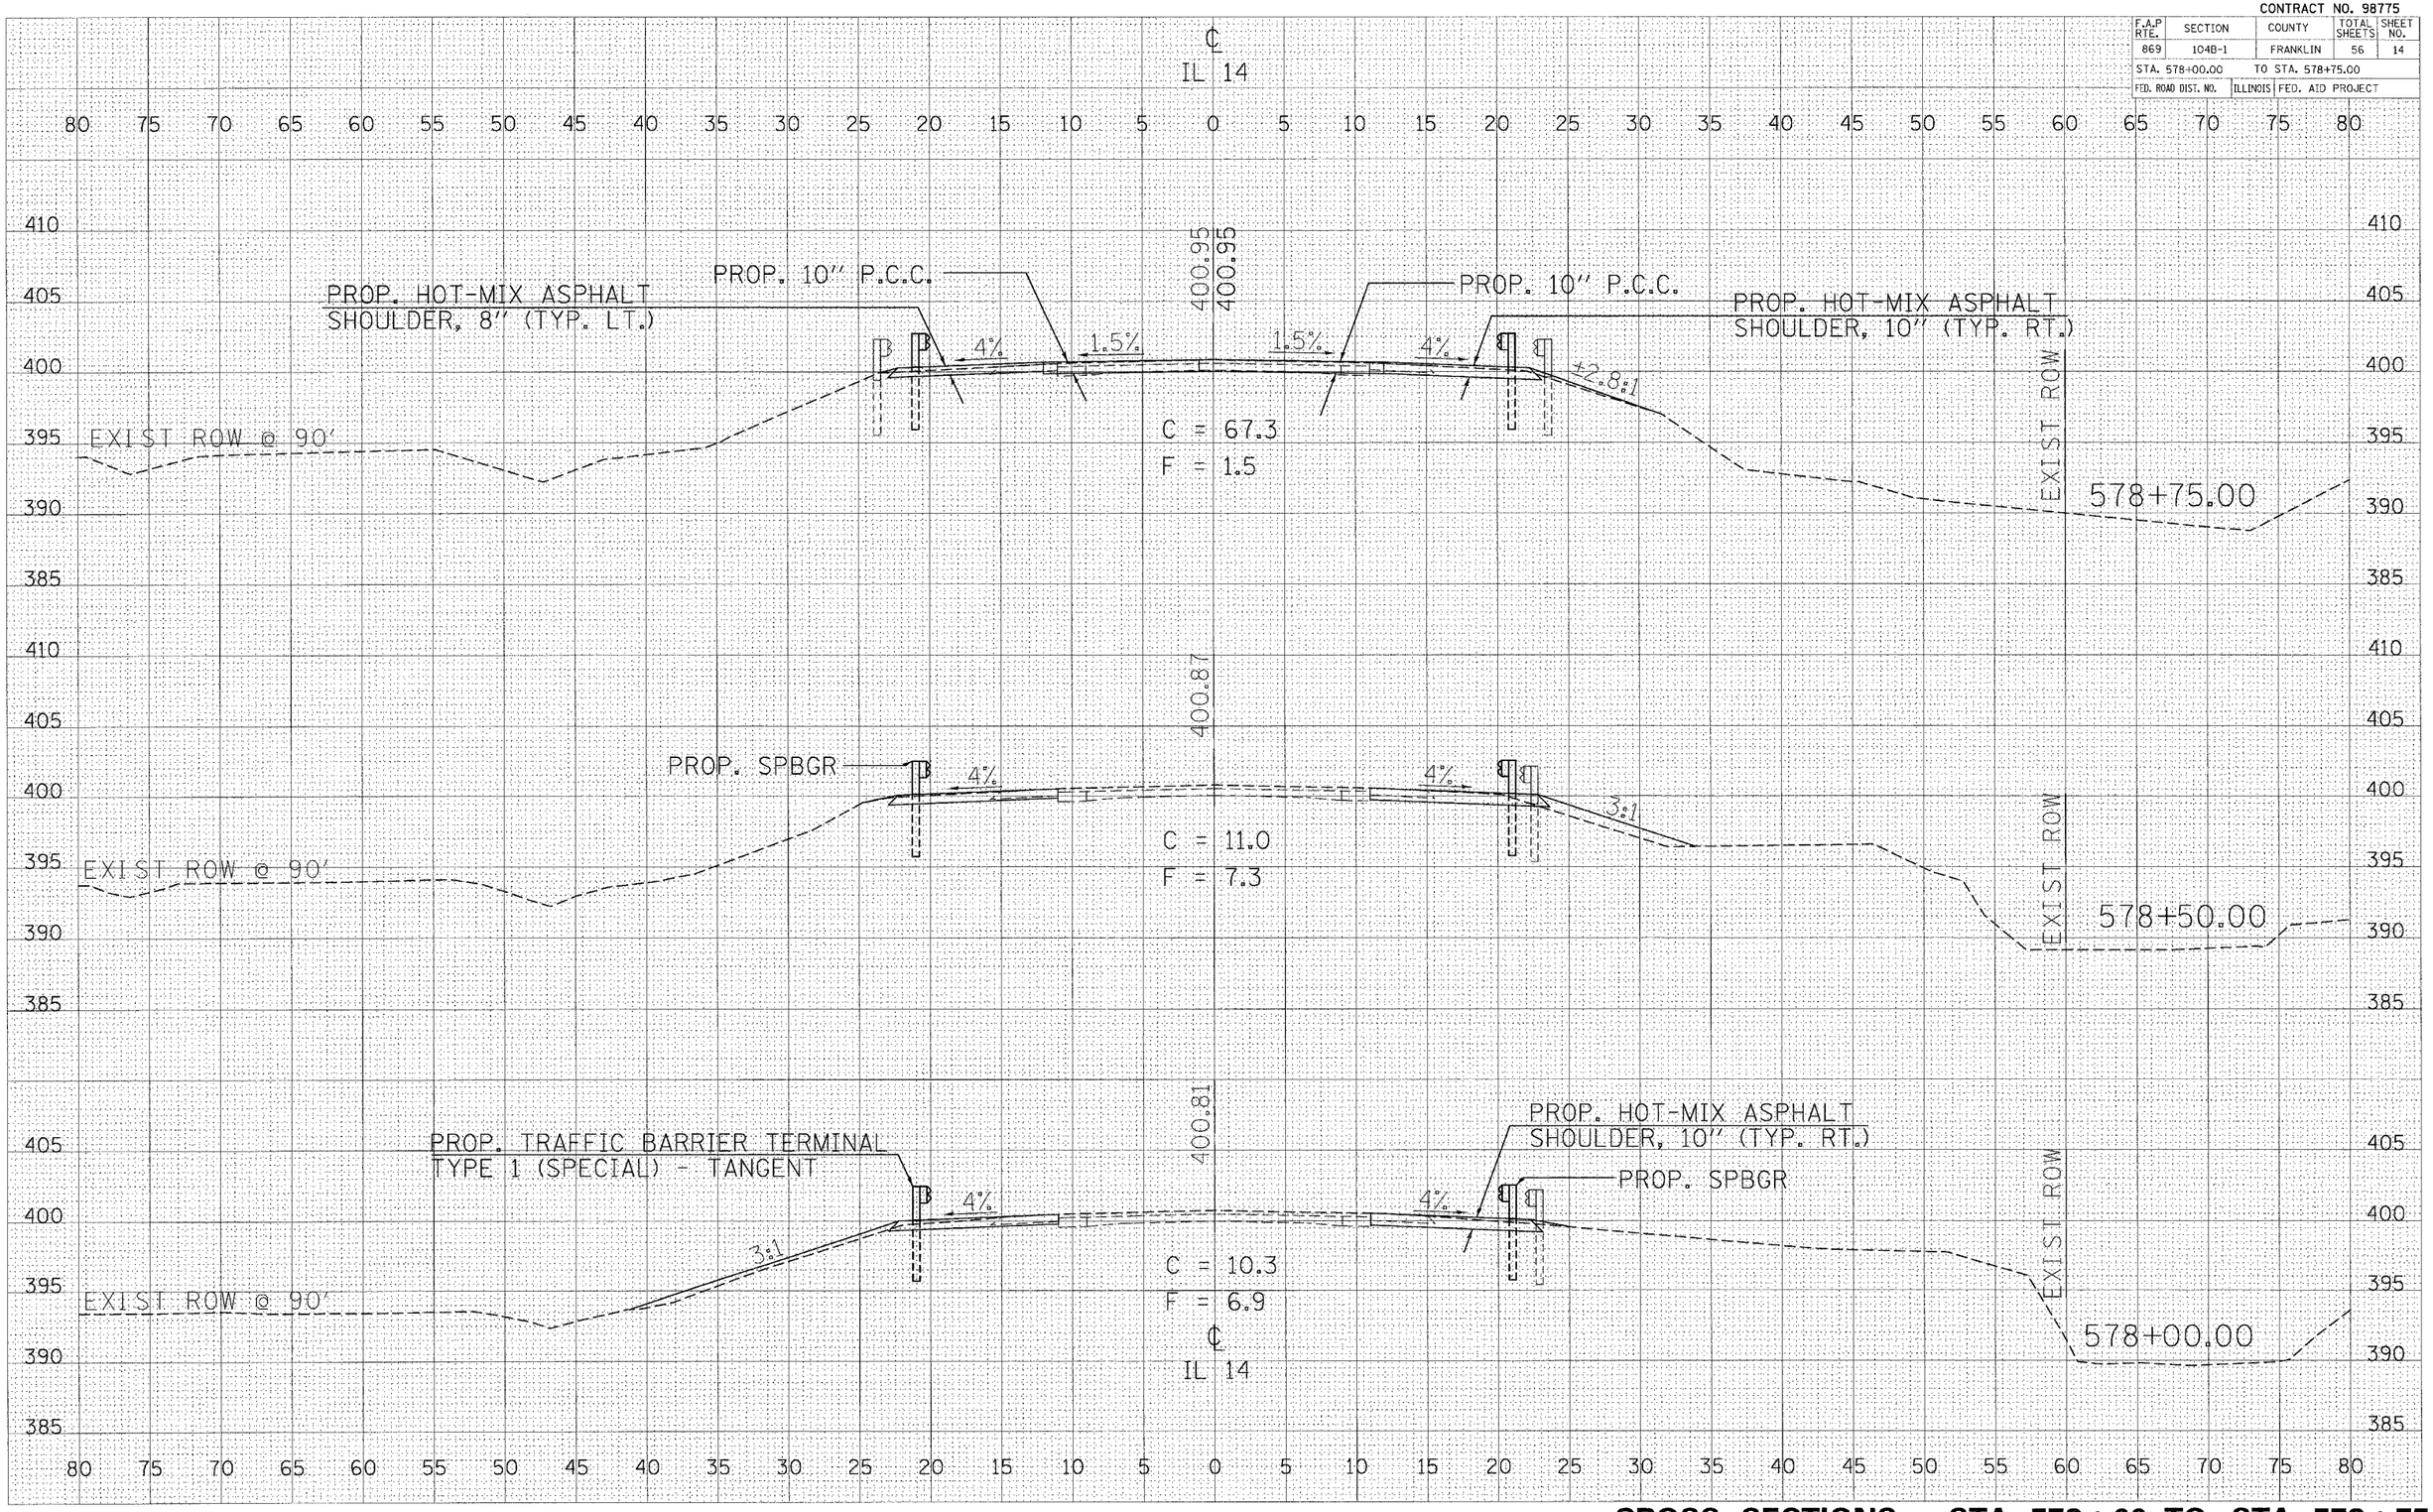

FINAL SURVEY		BY	DATE
NOTE BOOK	SURVEYED		
	PLOTTED		
	TEMPLATE		
	AREAS		
NO.	AREAS CHECKED		

ORIGINAL SURVEY		BY	DATE
NOTE BOOK	SURVEYED		
	PLOTTED		
	TEMPLATE		
	AREAS		
NO.	AREAS CHECKED		

PLOT DATE = 5/4/2007
FILE NAME = c:\pw_work\d0804d05\d2006b5sht_xsec.dgn
PLOT SCALE = 5.0000 ' / IN.
USER NAME = portenwo

CROSS SECTIONS – STA 578+00 TO STA 578+75
IL 14 OVER TRIBUTARY TO ANDY CREEK