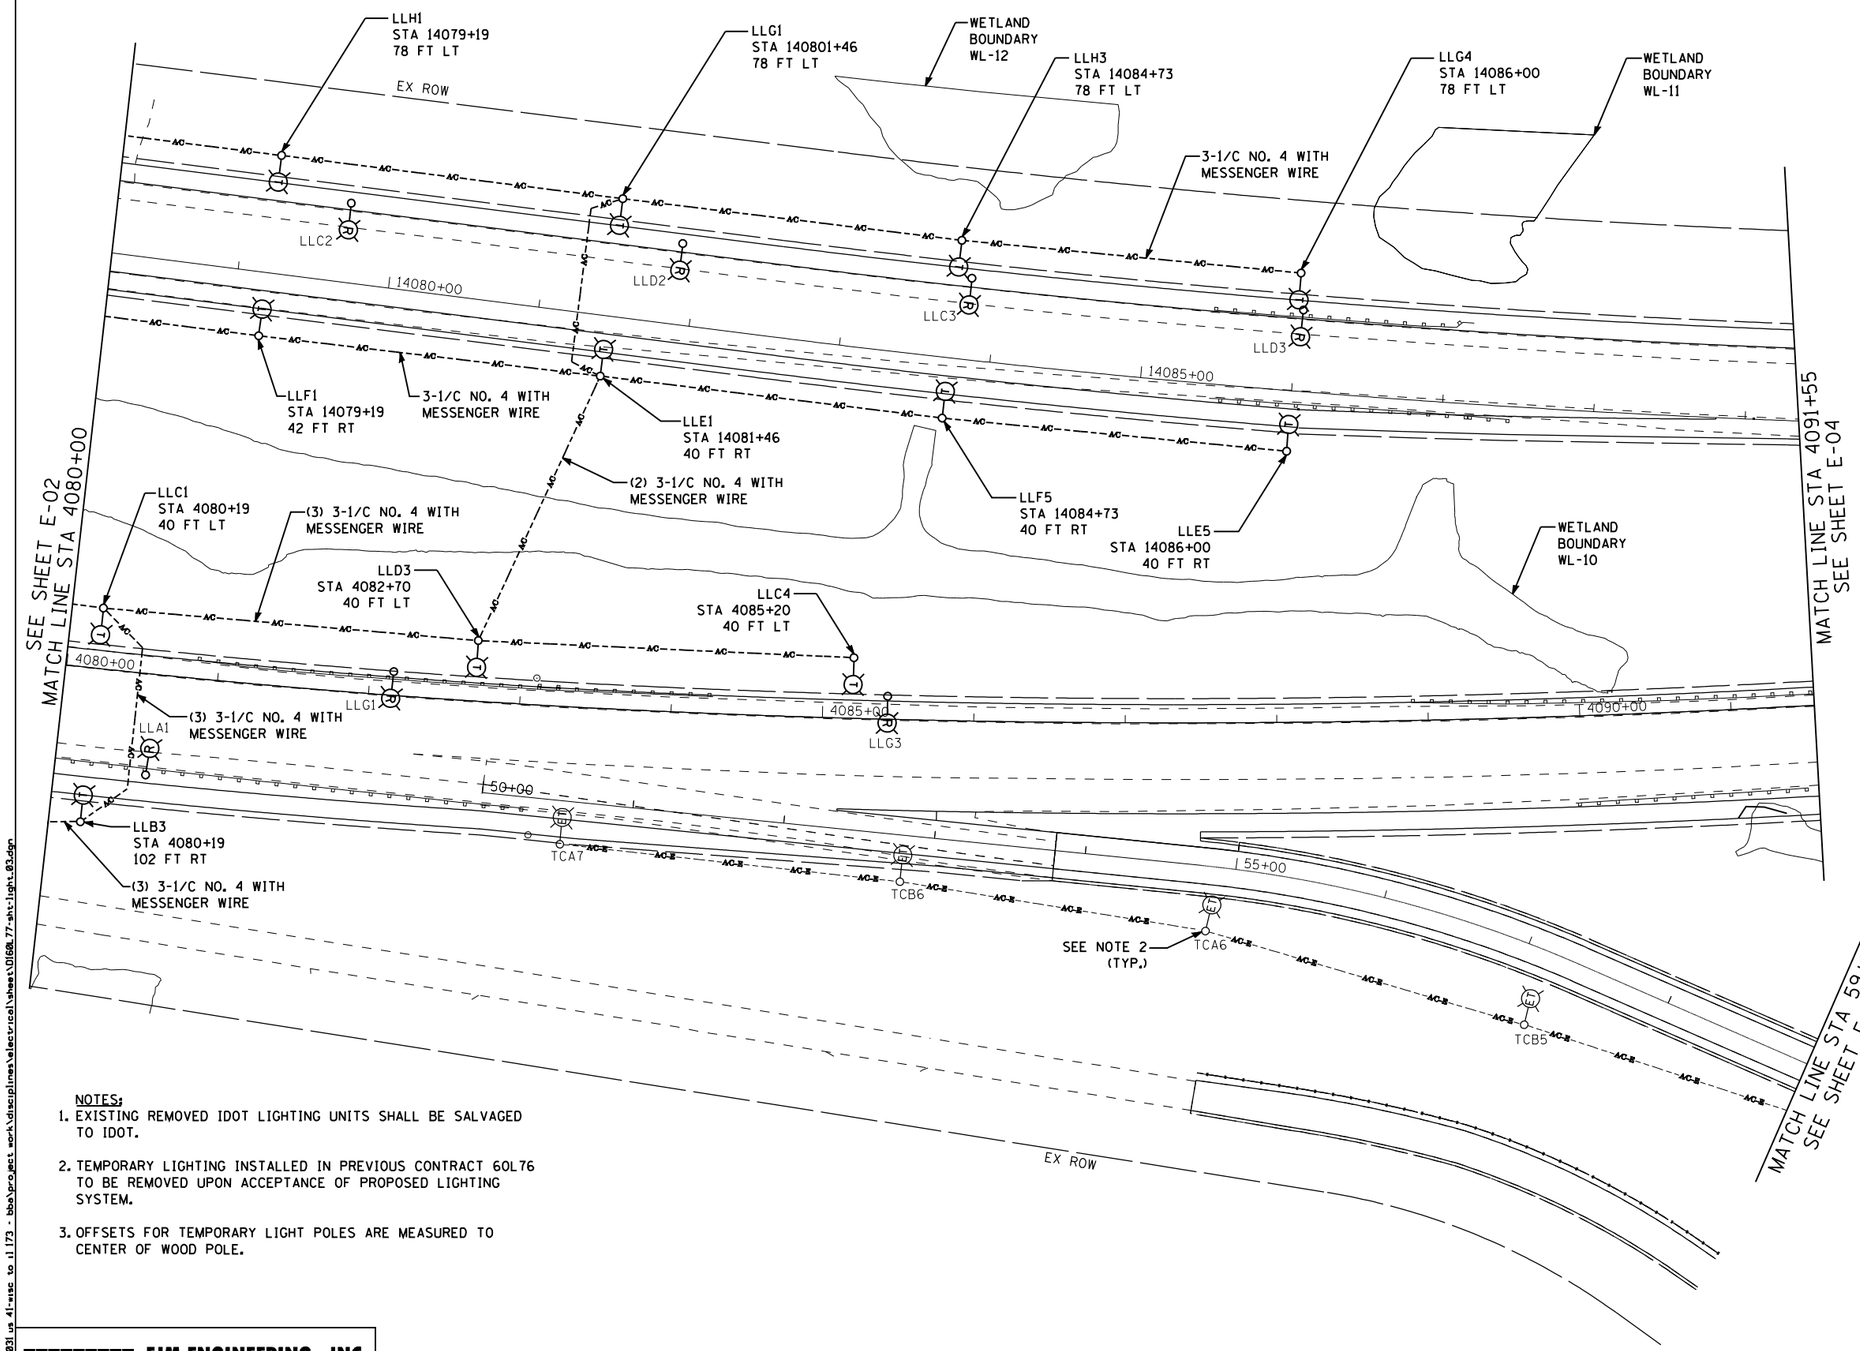

NOTES:

1. EXISTING REMOVED IDOT LIGHTING UNITS SHALL BE SALVAGED TO IDOT.
2. TEMPORARY LIGHTING INSTALLED IN PREVIOUS CONTRACT 60L76 TO BE REMOVED UPON ACCEPTANCE OF PROPOSED LIGHTING SYSTEM.
3. OFFSETS FOR TEMPORARY LIGHT POLES ARE MEASURED TO CENTER OF WOOD POLE.

0' 50' 100'

SCALE: 1" = 50'

E-03

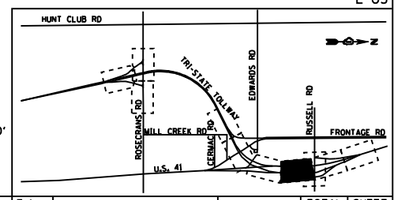

EJM ENGINEERING, INC.
411 South Wells Street Suite 1000
Chicago, Illinois 60607

FILE NAME	USER NAME = rswenson	DESIGNED - RAS	REVISED -
		DRAWN - BHH	REVISED -
	PLOT SCALE = 100.0000 ' / IN.	CHECKED - MKR	REVISED -
	PLOT DATE = 6/18/2012	DATE - 6/19/2012	REVISED -

STATE OF ILLINOIS
DEPARTMENT OF TRANSPORTATION

IDOT TEMPORARY LIGHTING AND REMOVAL PLAN
I-94 FROM ROSECRANS RD TO STATE LINE

SCALE: 1"=50' | SHEET NO. 4 OF 53 SHEETS | STA. 4080+00 TO STA. 4091+55

F.A. RTE.	SECTION	COUNTY	TOTAL SHEETS	SHEET NO.
94	49-1-R-1	LAKE	677	363

CONTRACT NO. 60L77

ILLINOIS FED. AID PROJECT

a:\projects\3031 us 41-rsc to il 173 - bbs\projects work\disciplines\electrical\sheet\D168L77-sht-light.03.dgn