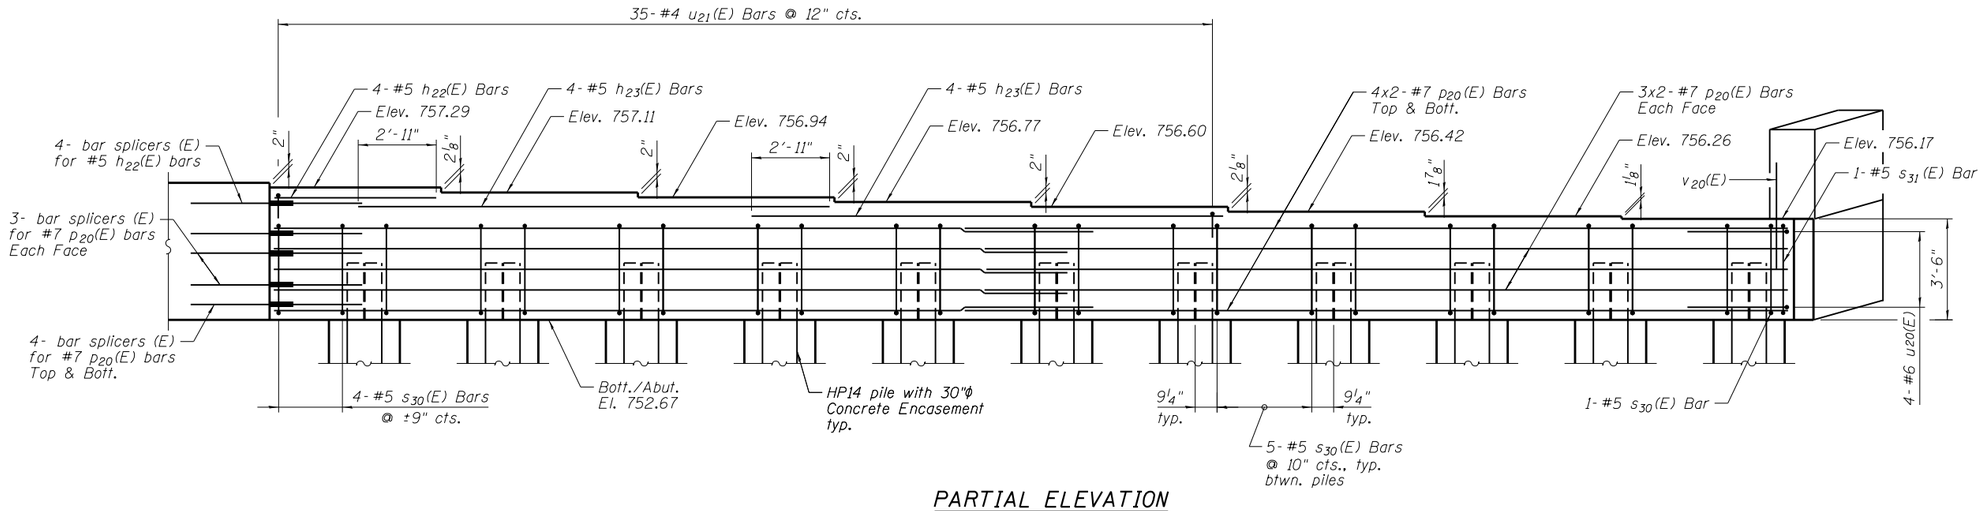

PARTIAL ELEVATION

(Looking East)

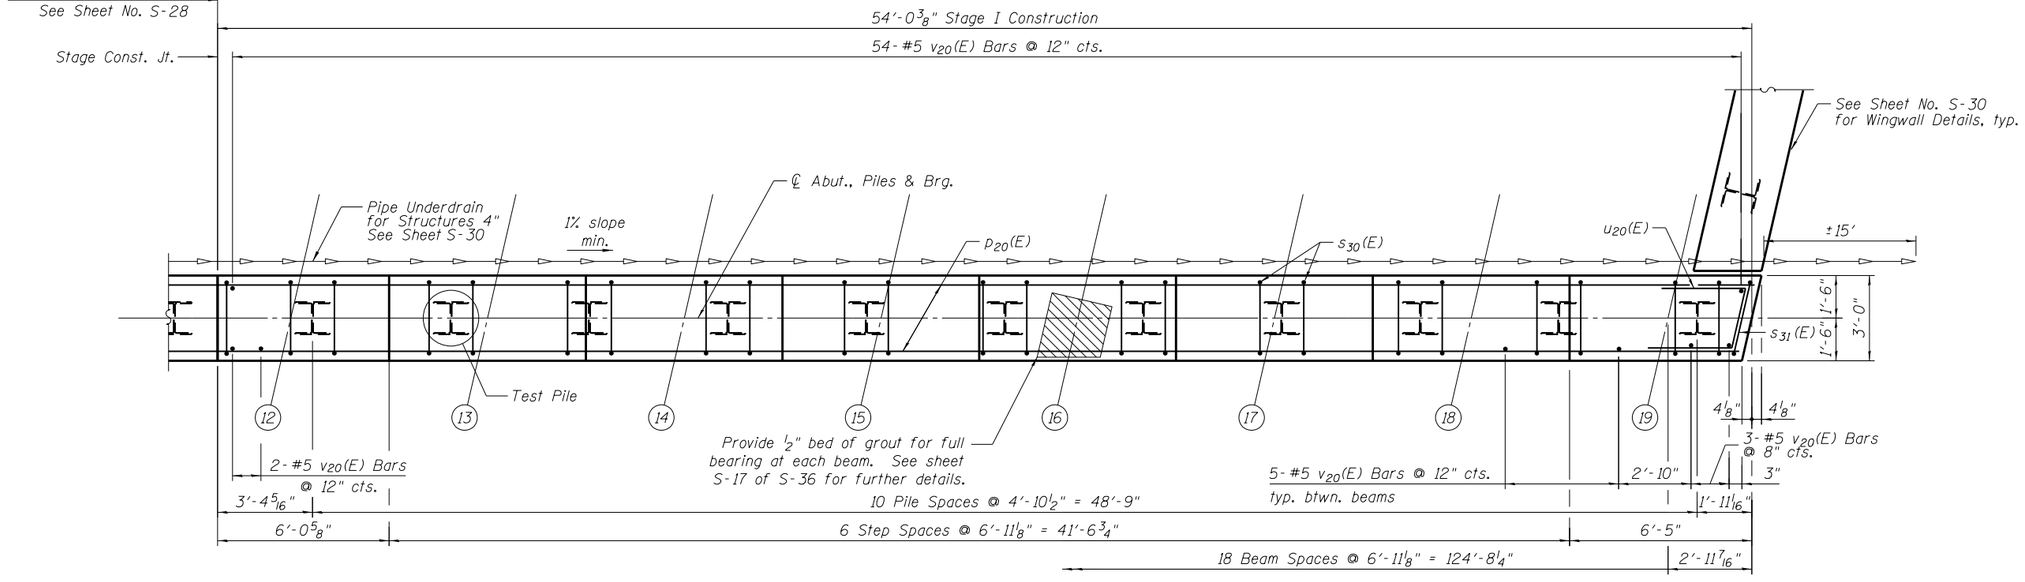

PARTIAL PLAN

N

BOWMAN, BARRETT & ASSOCIATES INC. CONSULTING ENGINEERS Chicago, Illinois 312.228.0100 www.bbandainc.com	USER NAME =	DESIGNED - MRM	DATE - 6/19/2012
		CHECKED - TL	REVISED -
	PLOT SCALE =	DRAWN - MTR	REVISED -
	PLOT DATE =	CHECKED - MRM	REVISED -

STATE OF ILLINOIS
DEPARTMENT OF TRANSPORTATION

EAST ABUTMENT II
STRUCTURE NO. 049-0535 (BRIDGE NO. 441)
SHEET NO. S-29 OF S-36 SHEETS

F.A.I. RTE.	SECTION	COUNTY	TOTAL SHEETS	SHEET NO.
94	49-1-R-1	LAKE	677	467
		CONTRACT NO. 60L77		
	ILLINOIS FED. AID PROJECT			

6/19/2012 11:40:59 AM

S:\IDOT\05_CADD\60L77 IL 173\60L77 Sheets\0490535-60L77-029-EAB2.dgn