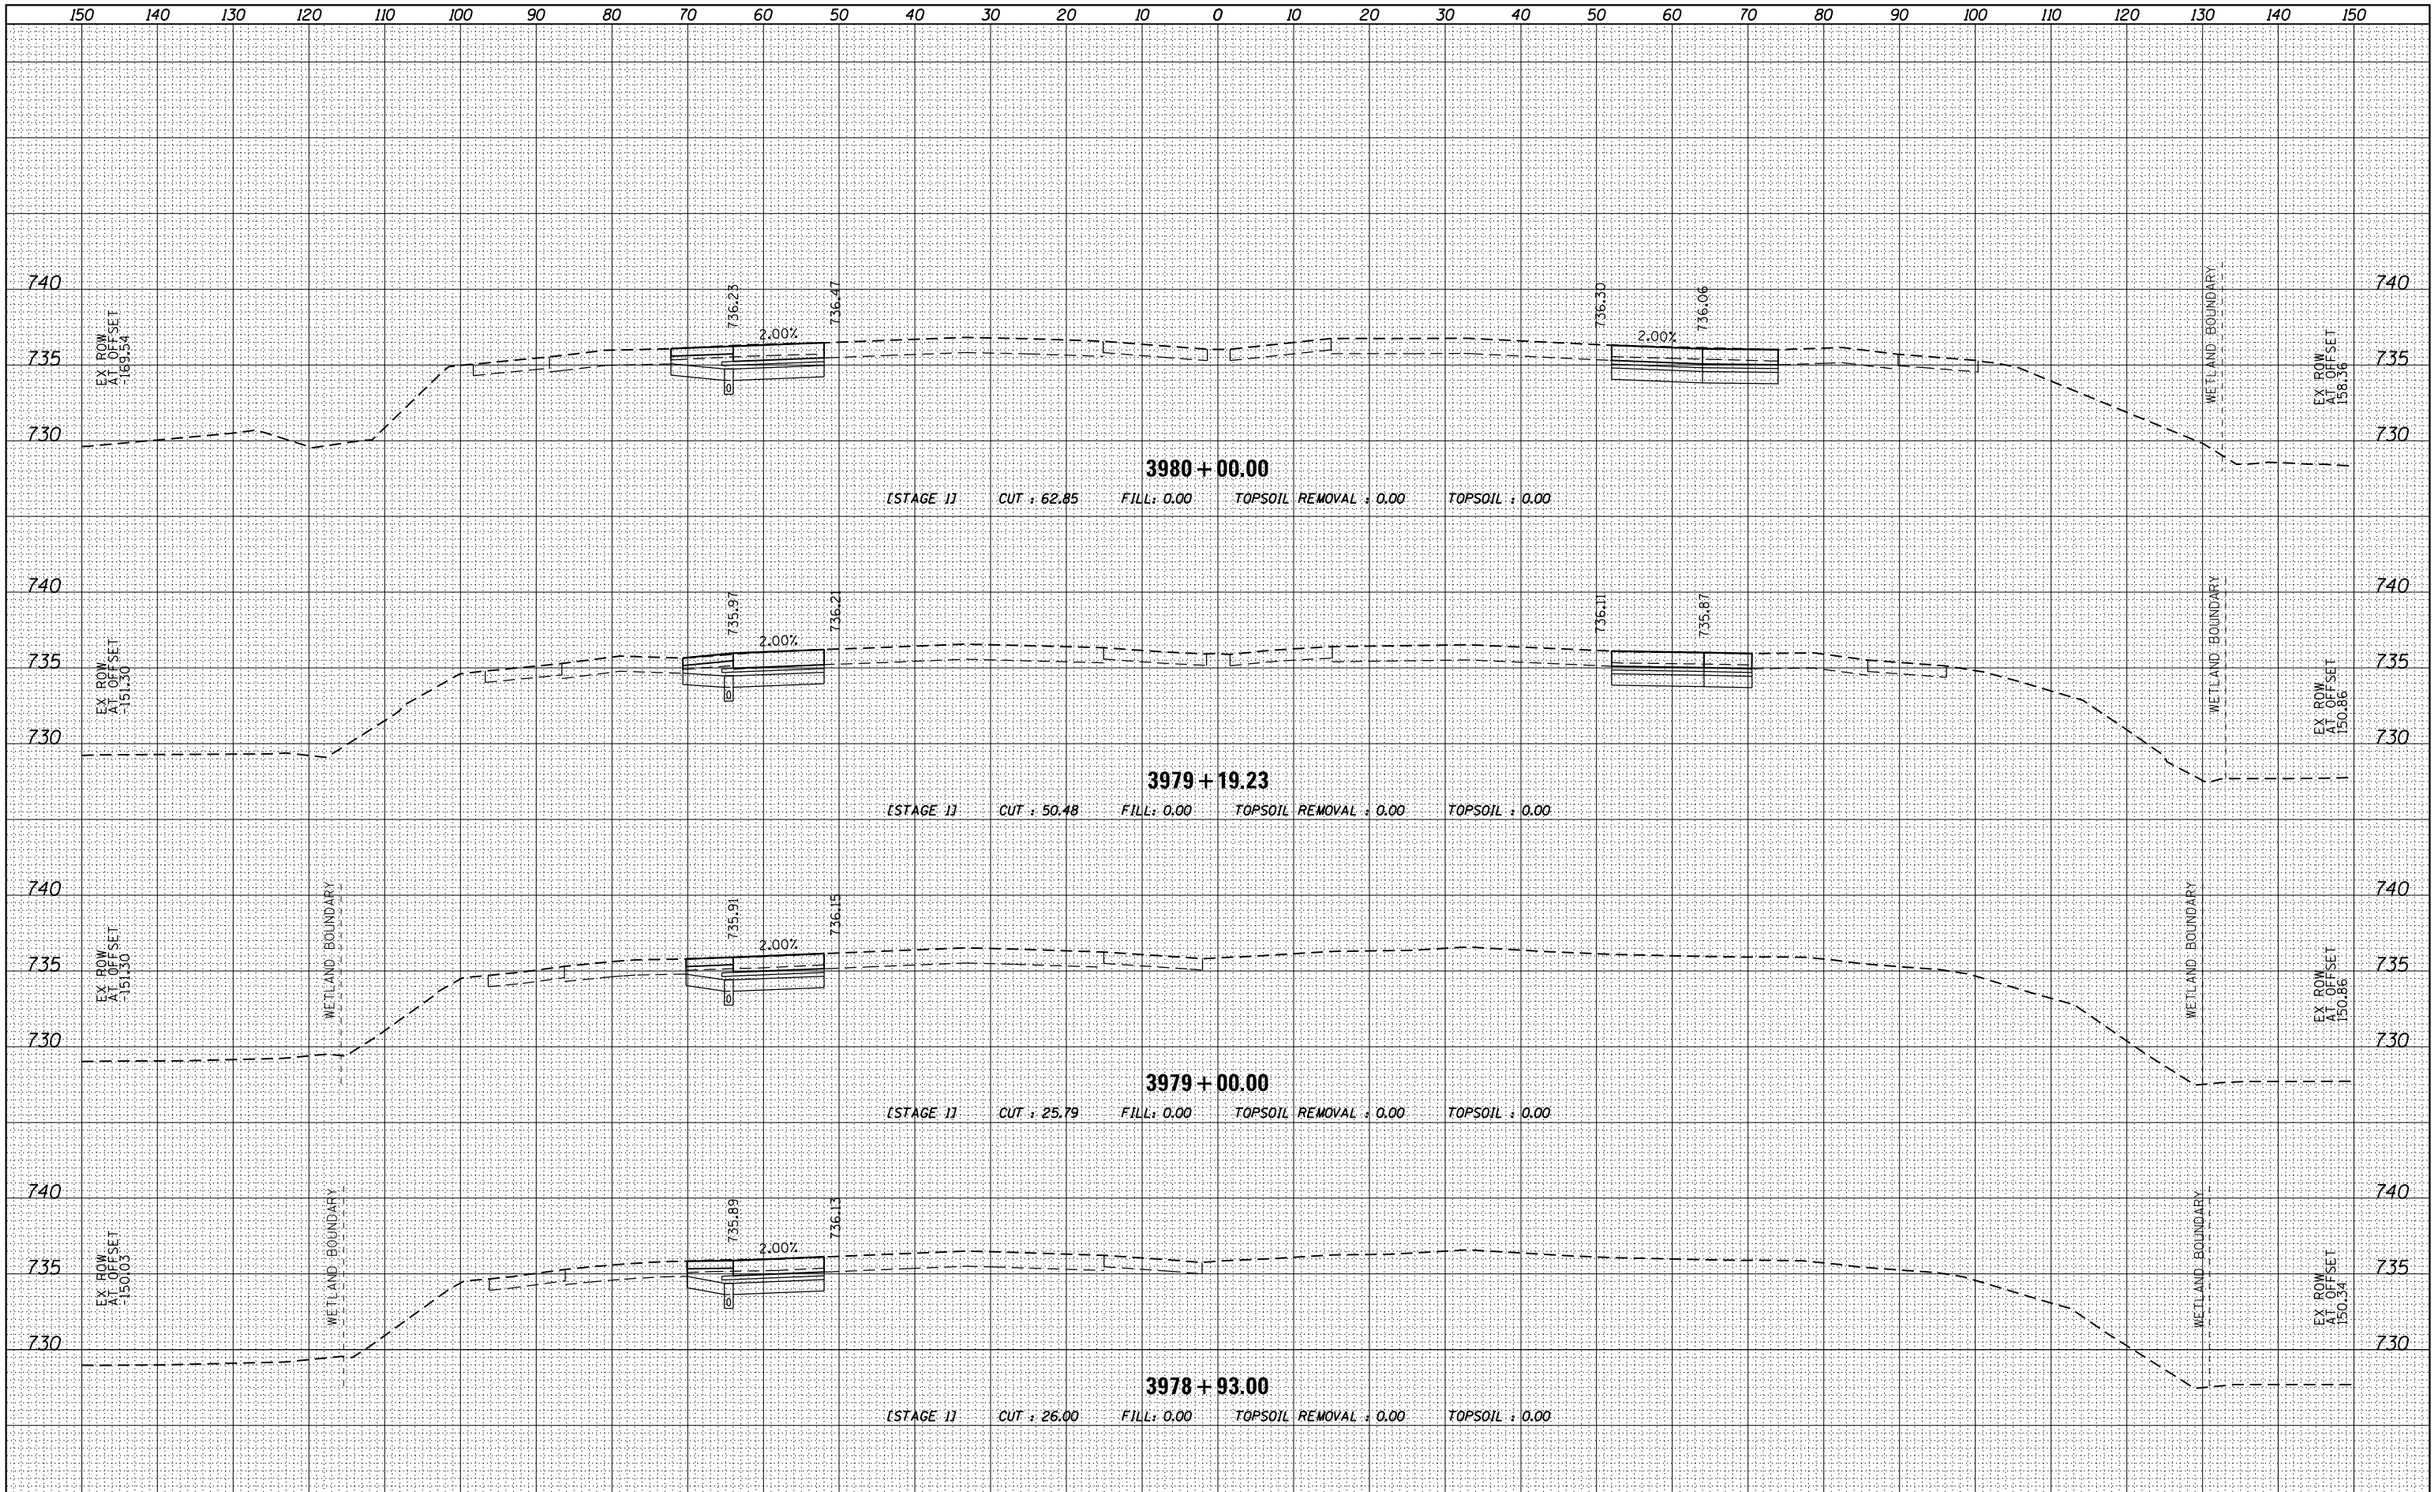

FINAL SURVEY	BY	DATE
SURVEYED		
PLOTTED		
TEMPLATE		
AREAS		
AREAS CHECKED		
NOTE BOOK NO.		

ORIGINAL SURVEY	BY	DATE
SURVEYED		
PLOTTED		
TEMPLATE		
AREAS		
AREAS CHECKED		
NOTE BOOK NO.		

FILE NAME = D160L77-SHT-XSC_P943T.dgn

USER NAME = default

PLOT SCALE = H:1"=10' V:1"=5'

PLOT DATE = 6/20/2012

DESIGNED -	REVISED -
DRAWN -	REVISED -
CHECKED -	REVISED -
DATE -	REVISED -

STATE OF ILLINOIS
DEPARTMENT OF TRANSPORTATION

CROSS SECTIONS
MAINLINE I-94

SCALE: H : 1" = 10' V : 1" = 5'

SHEET 1 OF 110 SHEETS

STA. 3978+93.00 TO STA. 3980+00.00

F.A. RTE.	SECTION	COUNTY	TOTAL SHEETS	SHEET NO.
94	49-1-R-1	LAKE	677	506

CONTRACT NO. 60L77

ILLINOIS FED. AID PROJECT