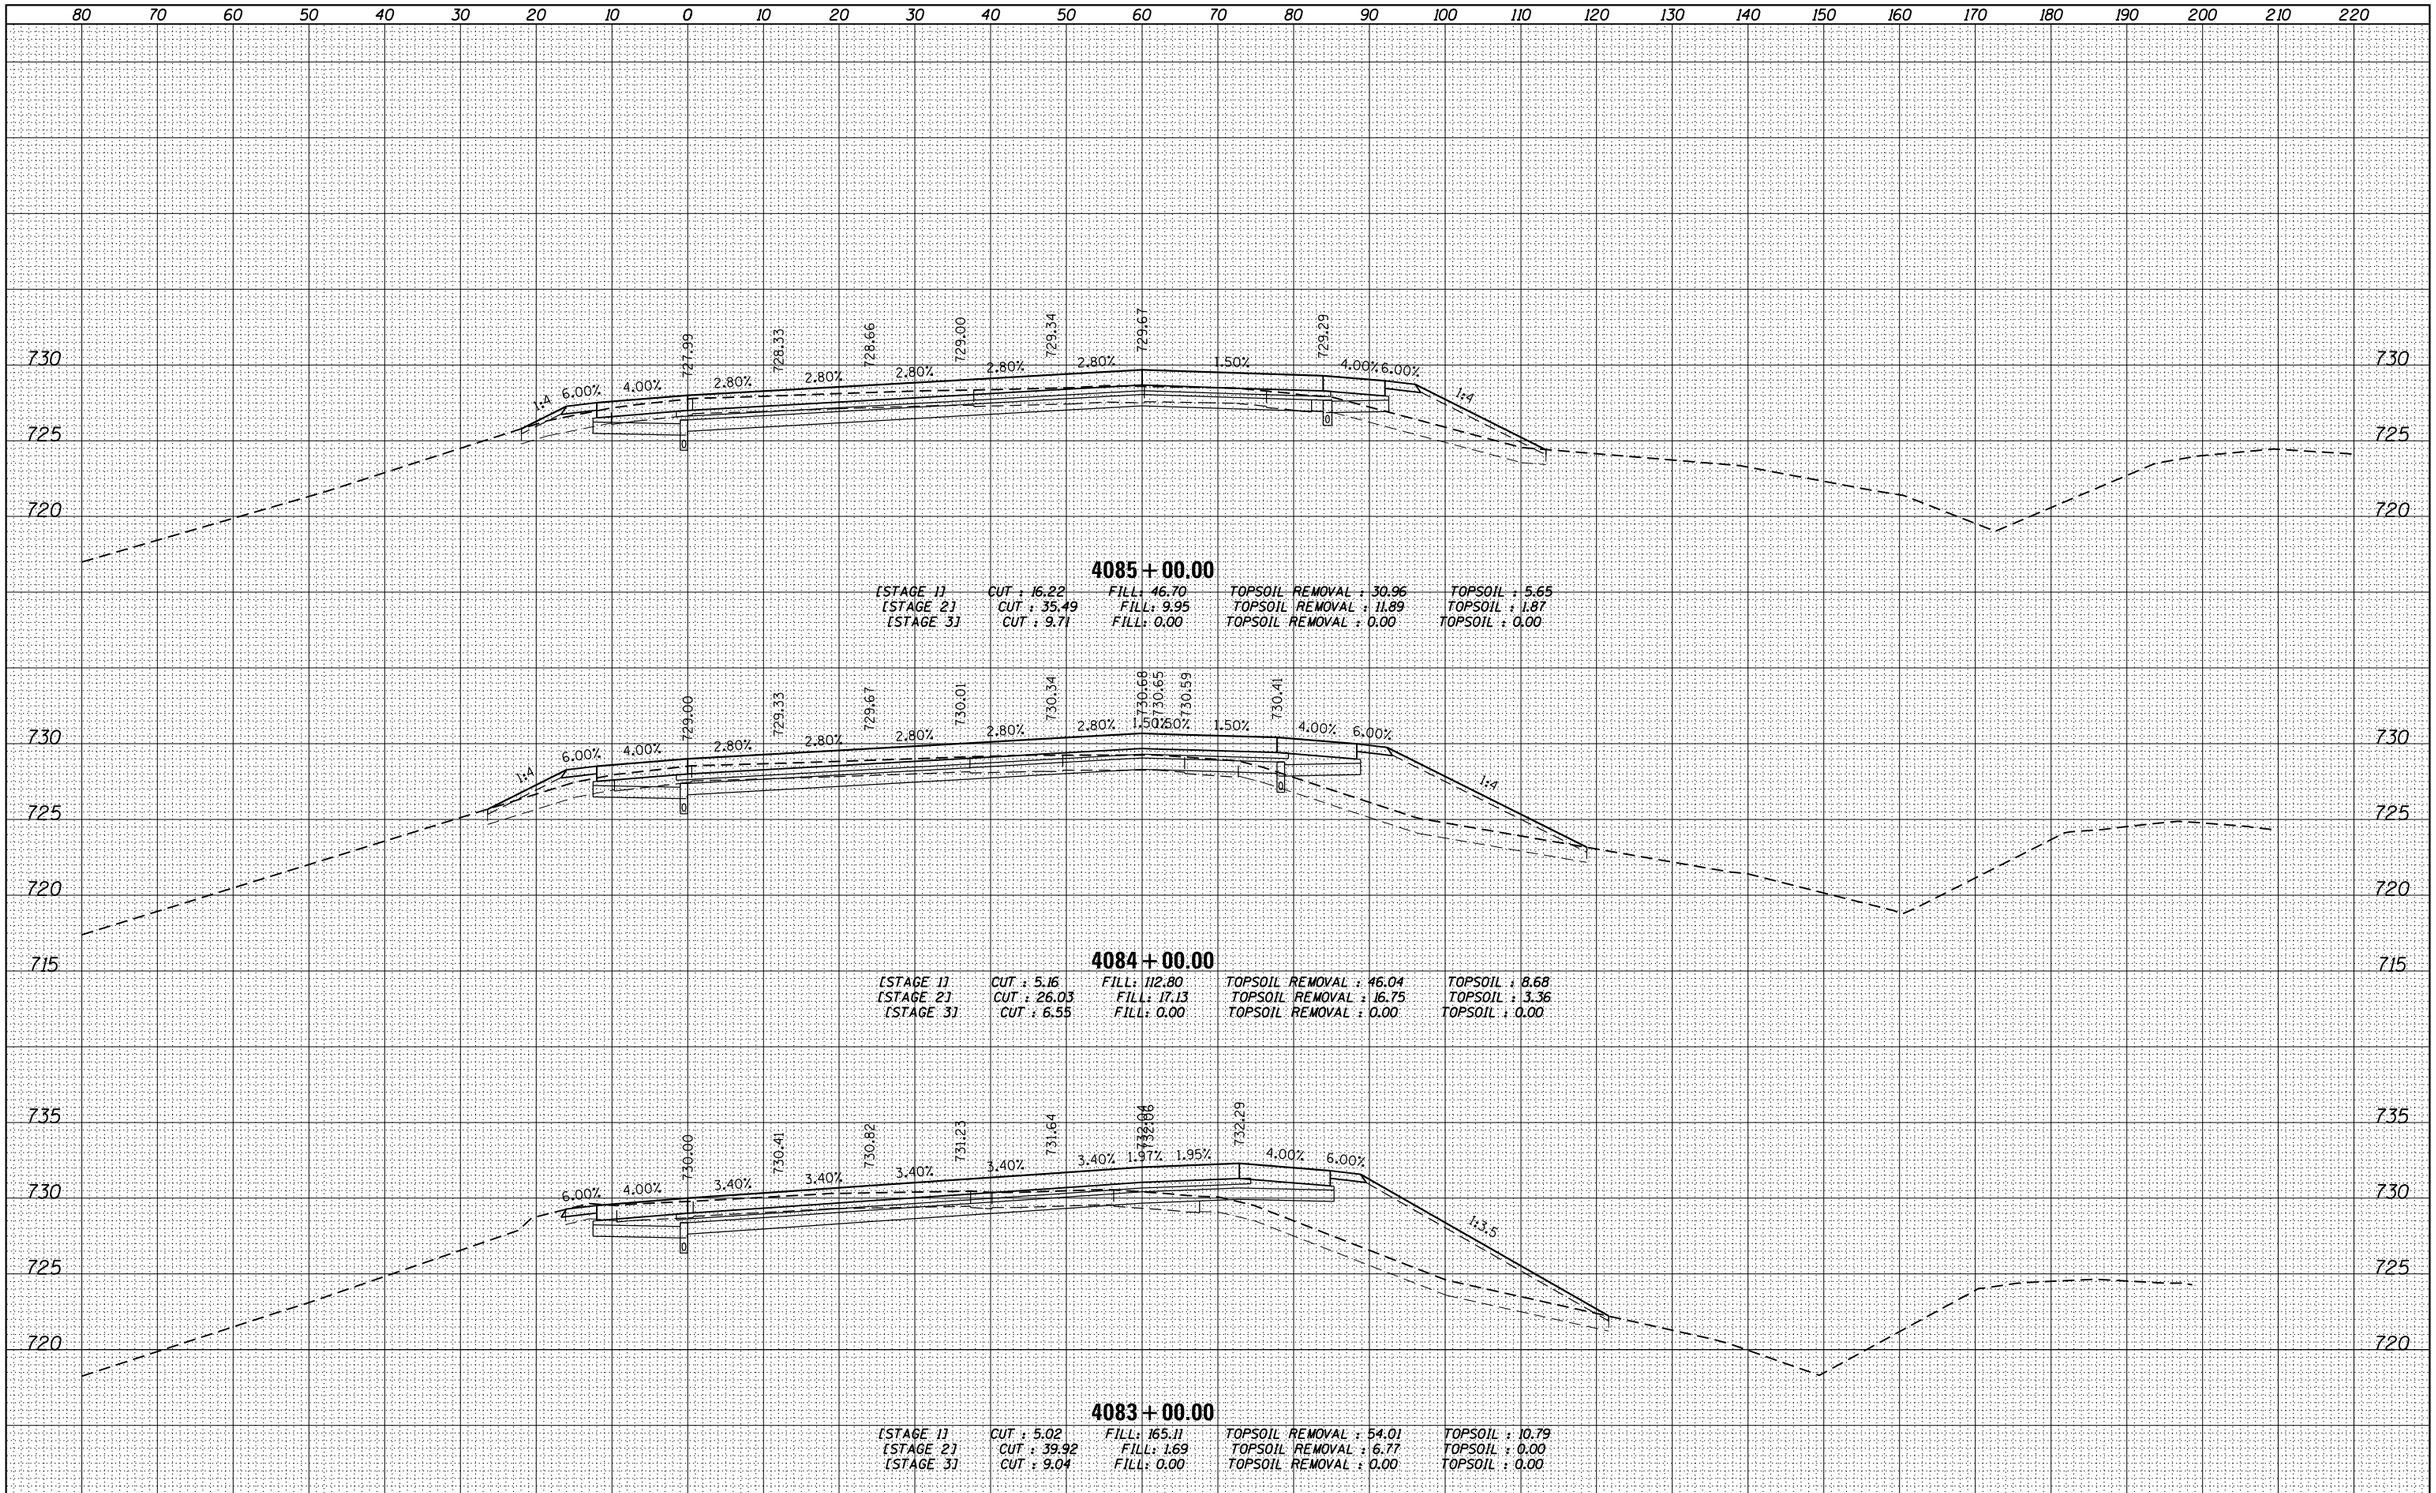

FINAL SURVEY	BY	DATE
SURVEYED		
PLOTTED		
TEMPLATE		
AREAS		
AREAS CHECKED		
NOTE BOOK NO.		

ORIGINAL SURVEY	BY	DATE
SURVEYED		
PLOTTED		
TEMPLATE		
AREAS		
AREAS CHECKED		
NOTE BOOK NO.		

FILE NAME = D160L77-SHT-XSC_P94NBT.dgn	USER NAME = default	DESIGNED -	REVISED -
		DRAWN -	REVISED -
	PLOT SCALE = H:1"=10' V:1"=5'	CHECKED -	REVISED -
	PLOT DATE = 6/20/2012	DATE -	REVISED -

STATE OF ILLINOIS
DEPARTMENT OF TRANSPORTATION

CROSS SECTIONS
MAINLINE I-94 (NORTHBOUND)

SCALE: H : 1" = 10' V : 1" = 5' | SHEET 39 OF 110 SHEETS | STA. 4083+00.00 TO STA. 4085+00.00

F.A. RTE.	SECTION	COUNTY	TOTAL SHEETS	SHEET NO.
94	49-1-R-1	LAKE	677	544

CONTRACT NO. 60L77

ILLINOIS FED. AID PROJECT