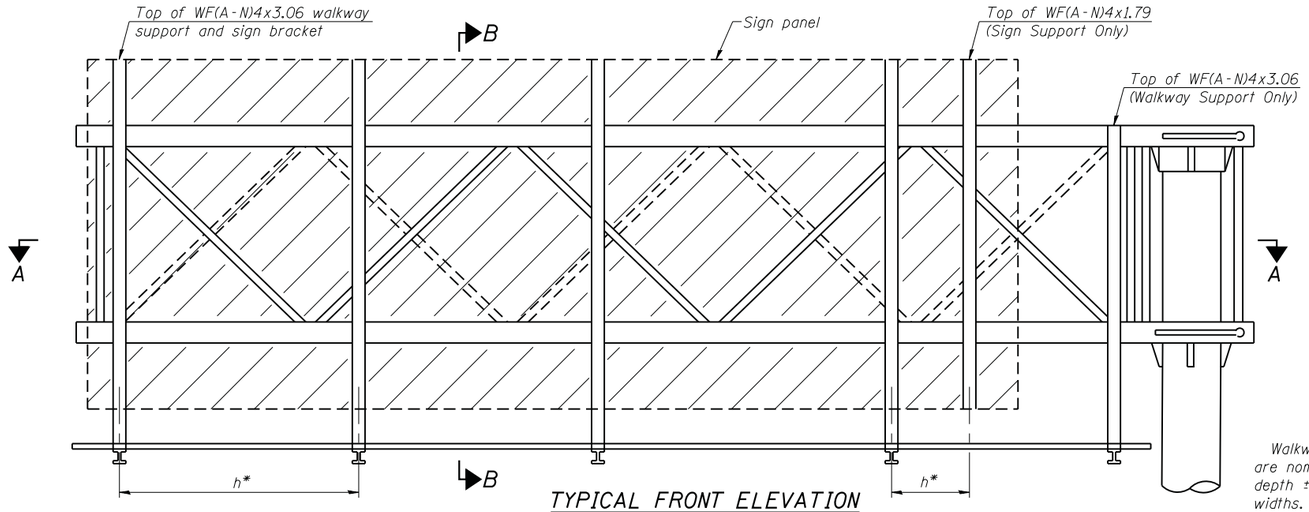

TYPICAL FRONT ELEVATION

With lights and handrail omitted for clarity.

Walkway and truss grating dimensions are nominal and may vary (width ±½", depth ±½") based on available standard widths.

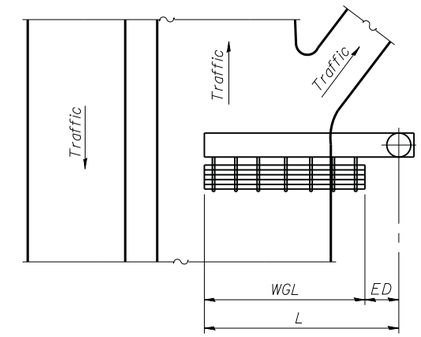

PLAN
WALKWAY AND HANDRAIL SKETCH

(Road plan beneath truss varies)

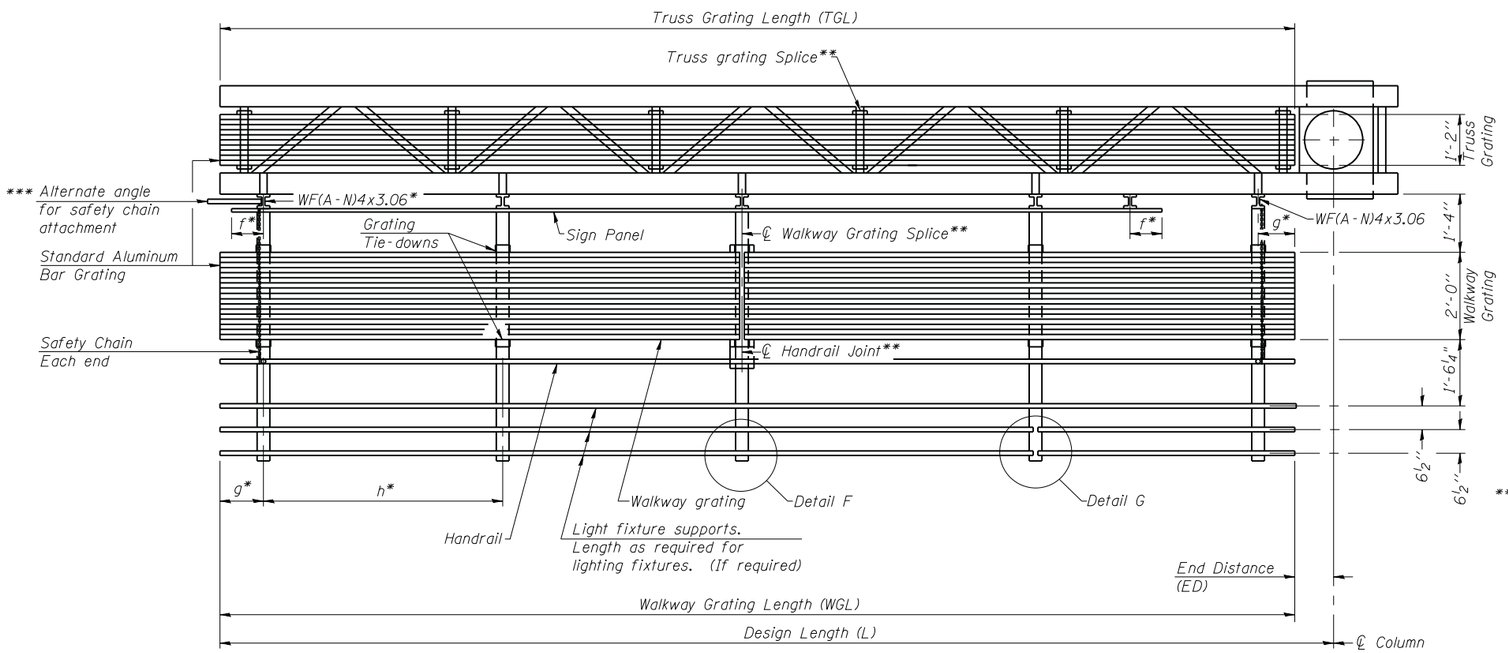

Structure Number	Station	WGL	ED	TGL

Notes:

* Space walkway brackets WF(A-N)4x3.06 and sign brackets WF(A-N)4x1.79 for efficiency and within limits shown:

f = 12" maximum, 4" minimum (End of sign to ℄ of nearest bracket)
g = 12" maximum, 4" minimum (End of walkway to ℄ of nearest bracket)
h = 6'-0" maximum (℄ to ℄ sign and/or walkway support brackets, WF(A-N)4x1.79 or WF(A-N)4x3.06)

*** If walkway bracket at safety chain location is behind sign, add angle to bracket. See alternate safety chain attachment on base sheet OSC-A-8

For details of sign placement, sign/walkway brackets, truss and walkway gratings, grating splices and Section B-B, see Base Sheet OSC-A-7.
For details of handrail, handrail joint, safety chain and Details F and G, see Base Sheet OSC-A-8.

SECTION A-A

Truss grating to facilitate inspection shall run full length of cantilevers. Cost of truss grating is included in Overhead Sign Structure Cantilever.

Handrail and walkway grating shall span a minimum of three brackets between splices.
** Use and location of handrail joints or grating splices are optional, based on lengths needed and material availability.

$$TGL = L - \left(\frac{\text{Post O.D.}}{2} + 6''\right)$$

BRACKET TABLE

WF(A-N)4x1.79 or WF(A-N)4x3.06
ASTM B308, Alloy 6061-T6

Sign Width		Number Brackets Required
Greater Than	Less Than or Equal To	
	8'-0"	2
8'-0"	14'-0"	3
14'-0"	20'-0"	4
20'-0"	26'-0"	5
26'-0"	32'-0"	6

OSC-A-6 9-15-11

HRGreen.com
Illinois Professional Design Firm # 184-001322

USER NAME = mhardin	DESIGNED - J. GUERRIERO	REVISED -	
	DRAWN - J. GUERRIERO	REVISED -	
PLOT SCALE = N/A	CHECKED - R. DAVIES	REVISED -	
PLOT DATE = 5/17/2012	DATE - 5/17/12	REVISED - N/A	

STATE OF ILLINOIS
DEPARTMENT OF TRANSPORTATION

CANTILEVER SIGN STRUCTURES – ALUMINUM WALKWAY
DETAILS – ALUMINUM TRUSS & STEEL POST

SCALE: N/A | SHEET NO. OF SHEETS | STA. TO STA.

F.A. RTE.	SECTION	COUNTY	TOTAL SHEETS	SHEET NO.
332	2011-073-T	COOK	44	19
		CONTRACT NO. 60P93		

FED. ROAD DIST. NO. | ILLINOIS | FED. AID PROJECT

COMPANY NAME: $COMPANY_NAME$
PROJECT CONTACT:
CLIENT:
DATE PLOTTED: 5/17/2012 1:47:08 PM
FILE NAME: 86100196.11-sign-06.dgn
PLOT DRIVER: pdf.plt
PEN TABLE: Struct 22x34.tbl

C-91-631-11
86100196.11
86100196.11-sign-06.dgn