FINAL SURVEY		BY	DATE
NOTE BOOK	SURVEYED		
NO.	PLOTTED		
	TEMPLATE		
	AREAS		
	AREAS CHECKED		

ORIGINAL SURVEY		BY	DATE
NOTE BOOK	SURVEYED		
NO.	PLOTTED		
	TEMPLATE		
	AREAS		
	AREAS CHECKED		

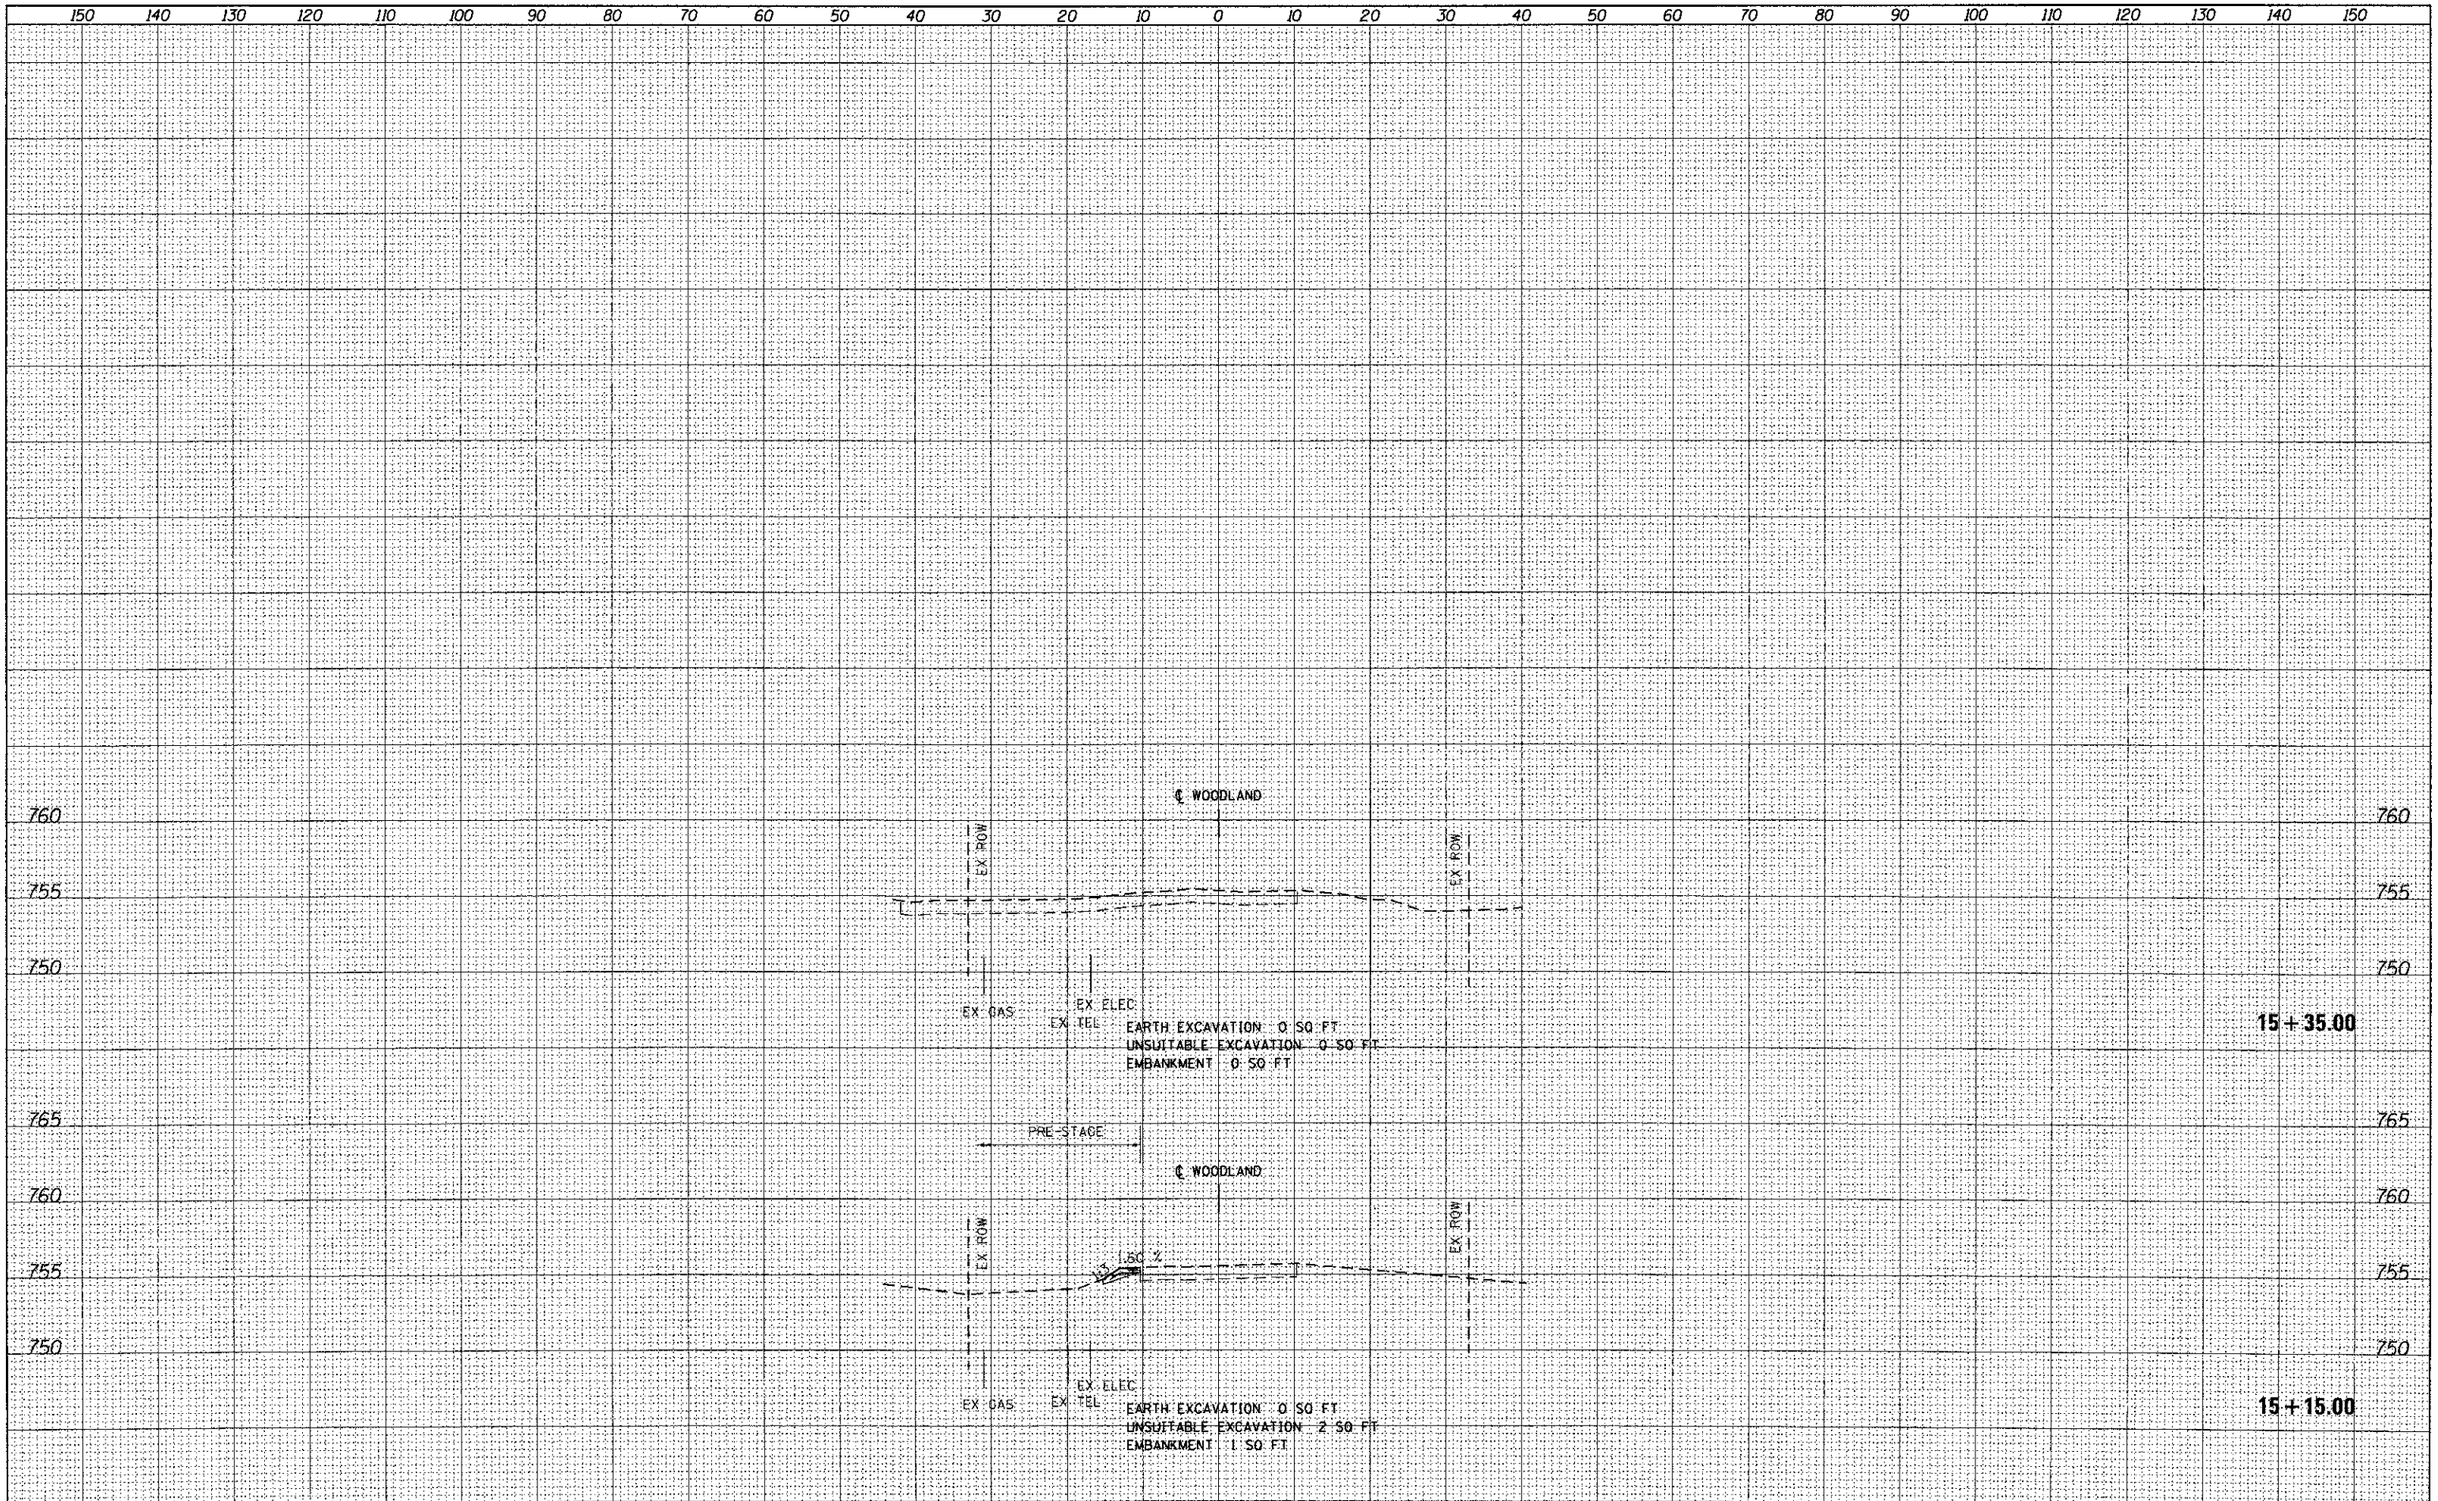

McDonough Associates Inc.
Engineers / Architects
180 North Stetson Ave. Chicago, Illinois 60601

FILE NAME = 10030-SHT-XSSHT10.dgn	USER NAME = jehrhart	DESIGNED - JCL	REVISED -
		DRAWN - JCL	REVISED -
	PLOT SCALE = 1:10	CHECKED - EJG	REVISED -
	PLOT DATE = 05/14/12	DATE - 05/14/12	REVISED -

STATE OF ILLINOIS
DEPARTMENT OF TRANSPORTATION

WOODLAND DRIVE PRE-STAGE CROSS SECTIONS

SCALE: 1"=10'H, 1"=5'V | SHEET NO. 6 OF 11 SHEETS | STA. 15+15.00 | TO STA. 15+35.00

F.A.P RTE.	SECTION	COUNTY	TOTAL SHEETS	SHEET NO.
	09-00010-00-BR	LAKE	41	36
	XS-PRE-06	CONTRACT NO. 63716		
	ILLINOIS FED. AID PROJECT			