F.A.I. RTE.	SECTION	COUNTY	TOTAL SHEETS	SHEET NO.
57	(61-2)RA-L	MARION	14	1
	ILLINOIS	CONTRACT NO. 76F45		

STATE OF ILLINOIS
DEPARTMENT OF TRANSPORTATION
DIVISION OF HIGHWAYS

PROPOSED HIGHWAY PLANS

F.A.I. ROUTE 57 (I-57)
SECTION (61–2)RA–L

POST OAK REST AREA LIGHTING
MARION COUNTY

C–98–038–12

D–98–034–12

INDEX OF SHEETS

1. COVER SHEET
2. SUMMARY OF QUANTITIES
3. LEGEND AND GENERAL NOTES
4. KEY MAP
5. NB LIGHTING PLAN
6. SB LIGHTING PLAN
7. WIRING, LIGHTING UNIT AND FLAGPOLE LUMINAIRE DETAIL(S)

8.–14. "FOR REFERENCE" PLANS 1–7 OF 7

STANDARDS

836001–01

SALEM TOWNSHIP

I–57 SOUTHBOUND REST AREA

I–57 NORTHBOUND REST AREA

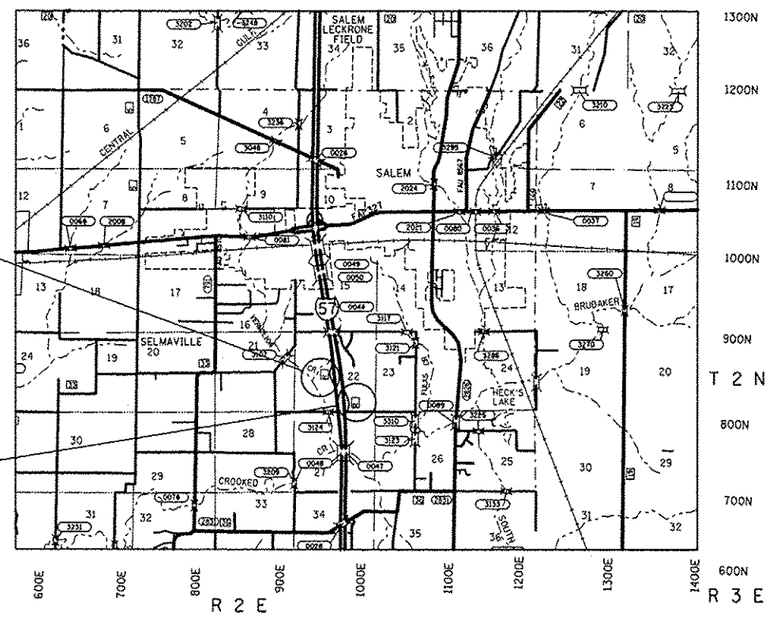

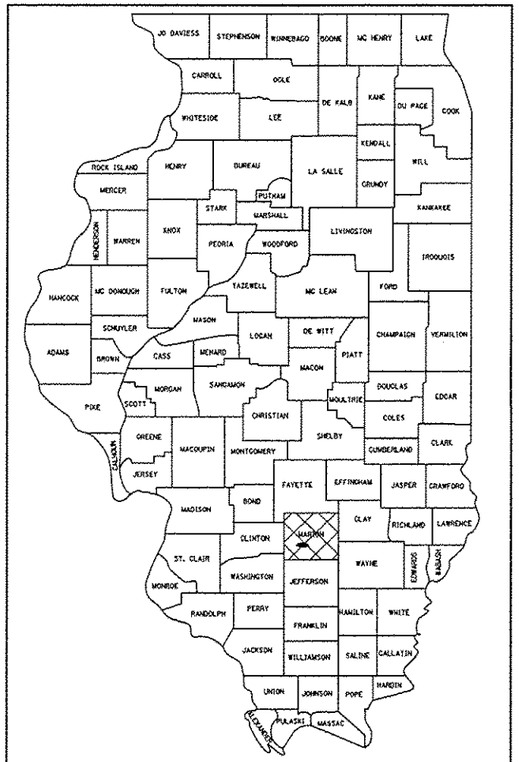

LOCATION OF SECTION INDICATED THUS: –

100' 200' 300' — 1" = 100'
0 10' 20' 30' — 1" = 10'
0 50' 100' — 1" = 50'
0 50' 100' — 1" = 40'
0 50' 100' — 1" = 30'
0 50' 100' — 1" = 20'

FULL SIZE PLANS HAVE BEEN PREPARED USING STANDARD ENGINEERING SCALES. REDUCED SIZED PLANS WILL NOT CONFORM TO STANDARD SCALES. IN MAKING MEASUREMENTS ON REDUCED PLANS, THE ABOVE SCALES MAY BE USED.

J.U.L.I.E.
JOINT UTILITY LOCATION INFORMATION FOR EXCAVATION
1–800–892–0123
OR 811

SCALE
0 1 2 3 4 5 MILES
0 5000 10000 15000 20000 25000

STATE OF ILLINOIS
DEPARTMENT OF TRANSPORTATION
DIVISION OF HIGHWAYS

SUBMITTED May 8th 2012
DEPUTY DIRECTOR OF HIGHWAYS, REGION 5 ENGINEER

June 29 2012
John D. Baranzelli, P.E. for
acting ENGINEER OF DESIGN AND ENVIRONMENT

June 29 2012
William R. Frey for
acting DIRECTOR OF HIGHWAYS, CHIEF ENGINEER

PROJECT ENGINEER–PATTI LEBEAU (618) 346–3179
PROJECT MANAGER–MICHAEL PRESTON (618) 346–3143

CONTRACT NO. 76F45

PRINTED BY THE AUTHORITY OF THE STATE OF ILLINOIS