CONTRACT NUMBER 91464

ROUTE NO.	SECTION	COUNTY	TOTAL SHEETS	SHEET NO.
C.H. 16	07-00944-00-BR	CHAMPAIGN	45	7
STA.	TO STA.			
F.H.W.A. REG.	ILLINOIS PROJECT			

B.M. #1 ELEV. 655.25
SPIKE IN S. FACE OF UTILITY POLE.
N. SIDE OF C.H. 16, 2nd POLE W. OF BRIDGE
STA. 7+17 LT 67.5'

B.M. #2 ELEV. 648.94
CPS IN S. FACE OF UTILITY POLE.
N. SIDE OF C.H. 16, 1st POLE W. OF BRIDGE
STA. 9+13 LT 69.5'

B.M. #3 ELEV. 647.86
CPS IN S. FACE OF UTILITY POLE.
N. SIDE OF C.H. 16, 1st POLE E. OF BRIDGE
STA. 11+72 LT 69.2'

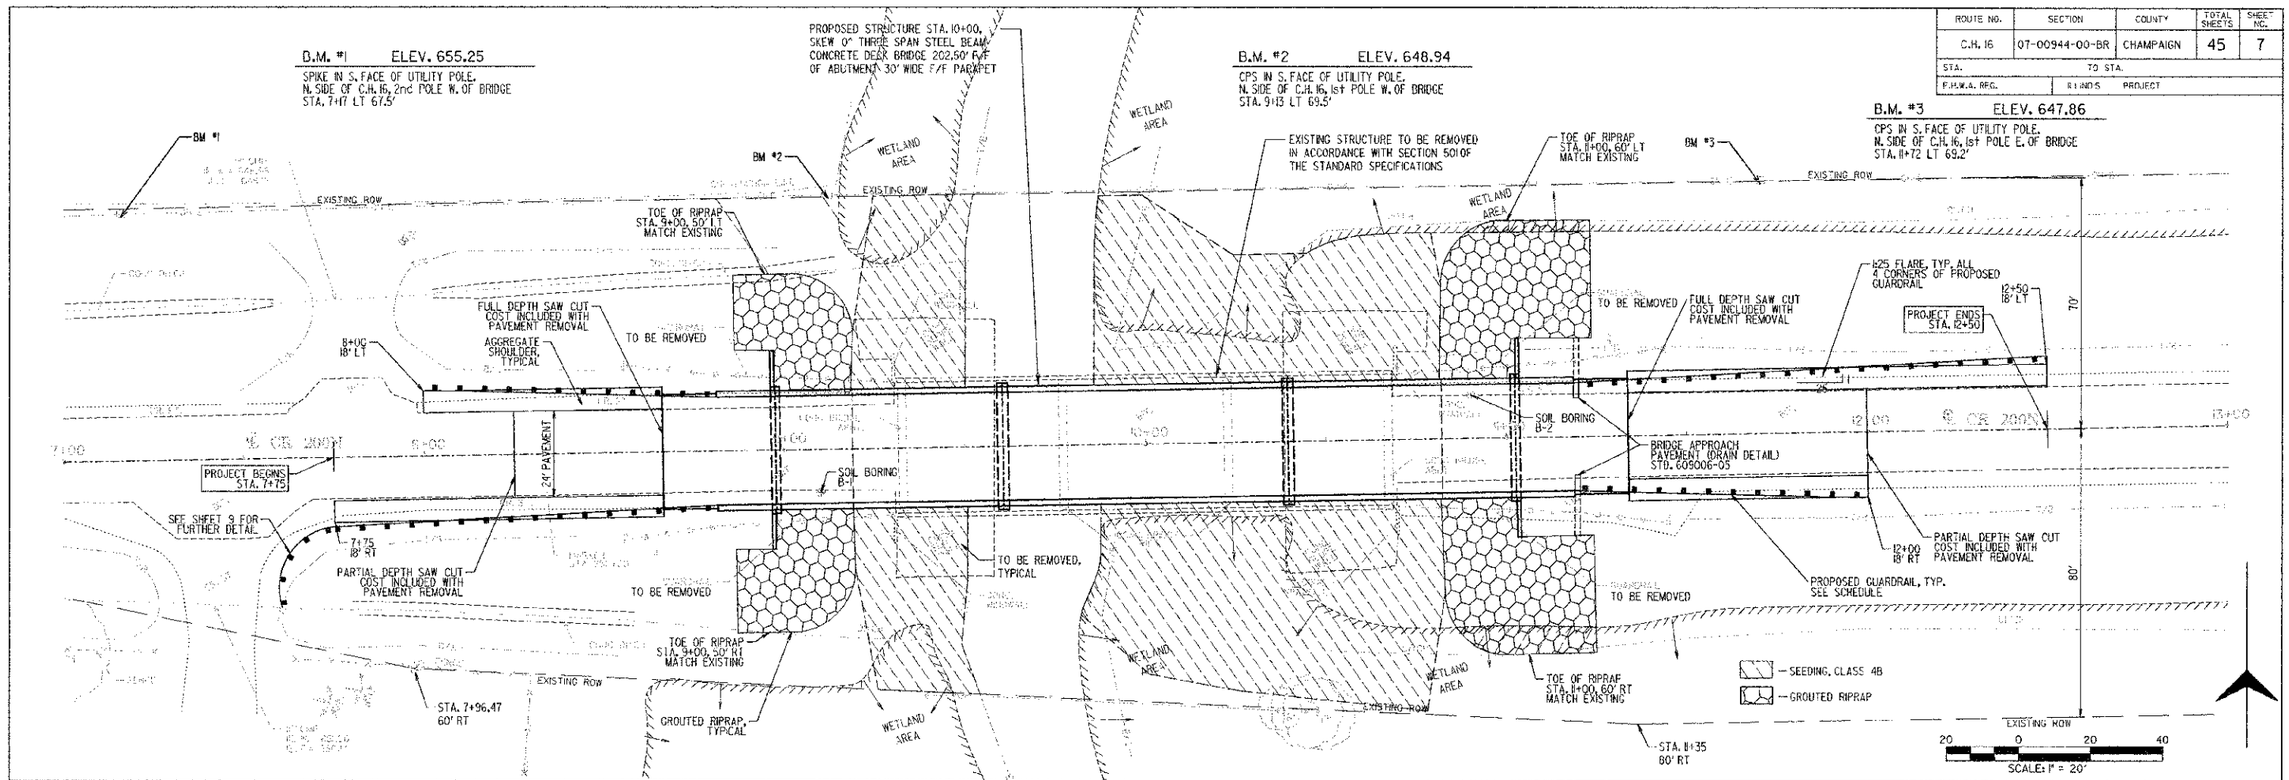

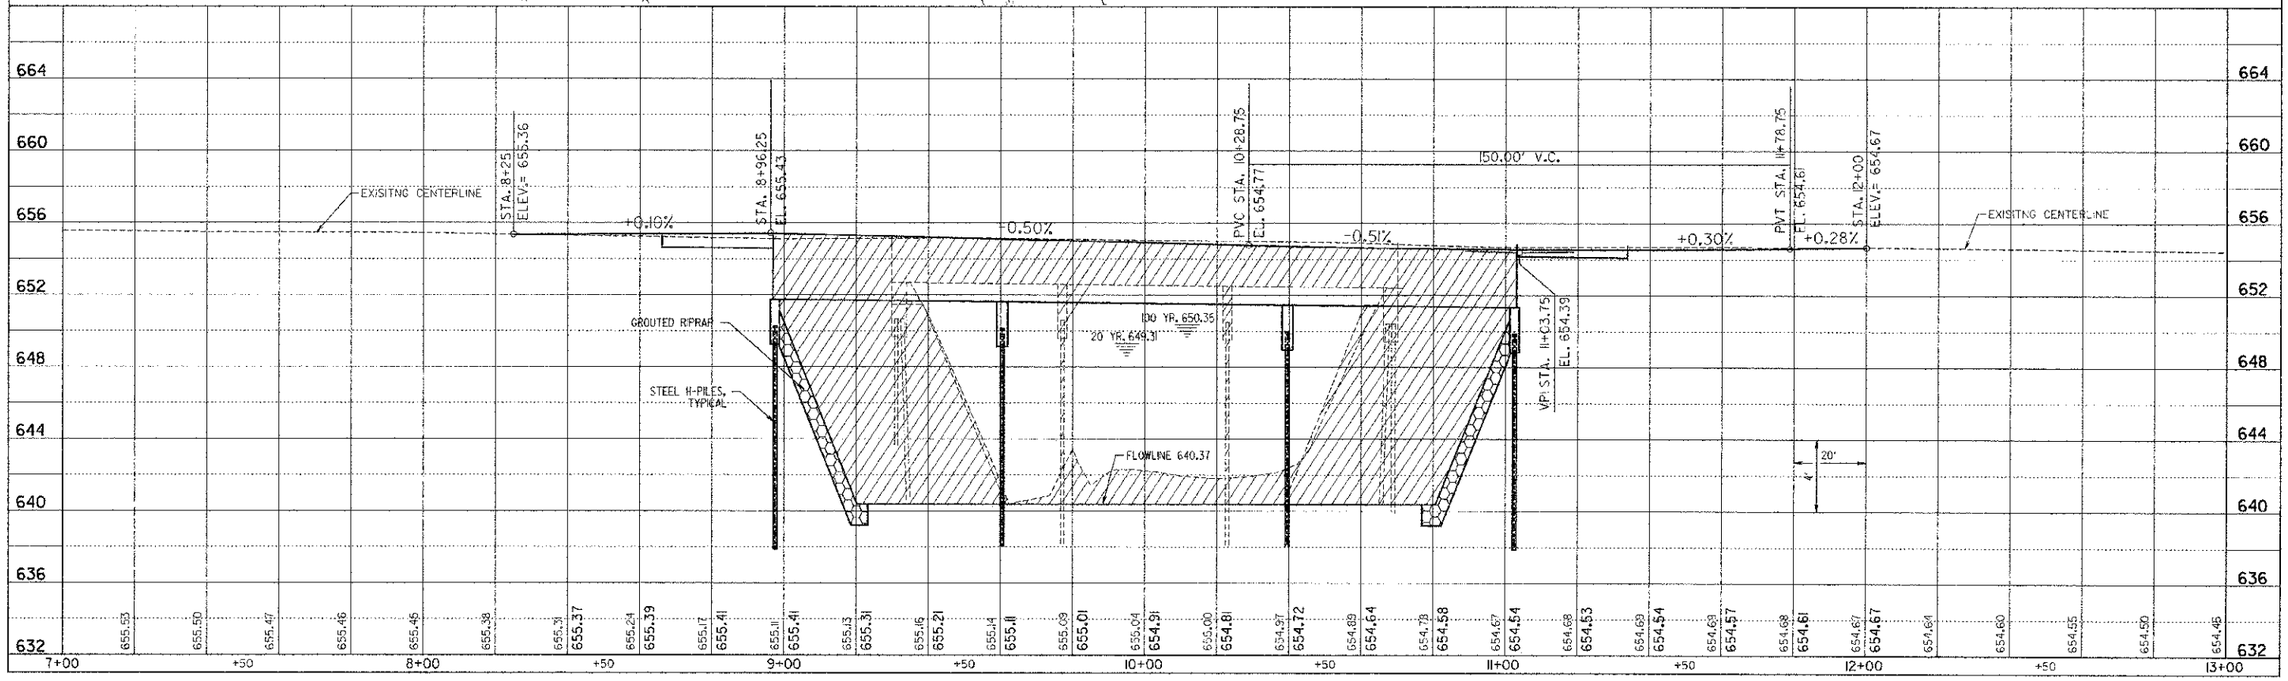

PP1.dgn 2/12/2013 11:25:23 AM