ROUTE NO.	SECTION	COUNTY	TOTAL SHEETS	SHEET NO.
C.H. 16	07-00945-00-BR	CHAMPAIGN	45	34
STA.	TO STA.			
F.H.W.A. REG.	ILLINOIS	PROJECT		

FINAL SURVEY
SURVEYED BY
PLOTTED
TEMPLATE
NOTE BOOK
NO.
DATE
AREAS CHECKED

ORIGINAL SURVEY
SURVEYED BY
PLOTTED
TEMPLATE
NOTE BOOK
NO.
DATE
AREAS CHECKED

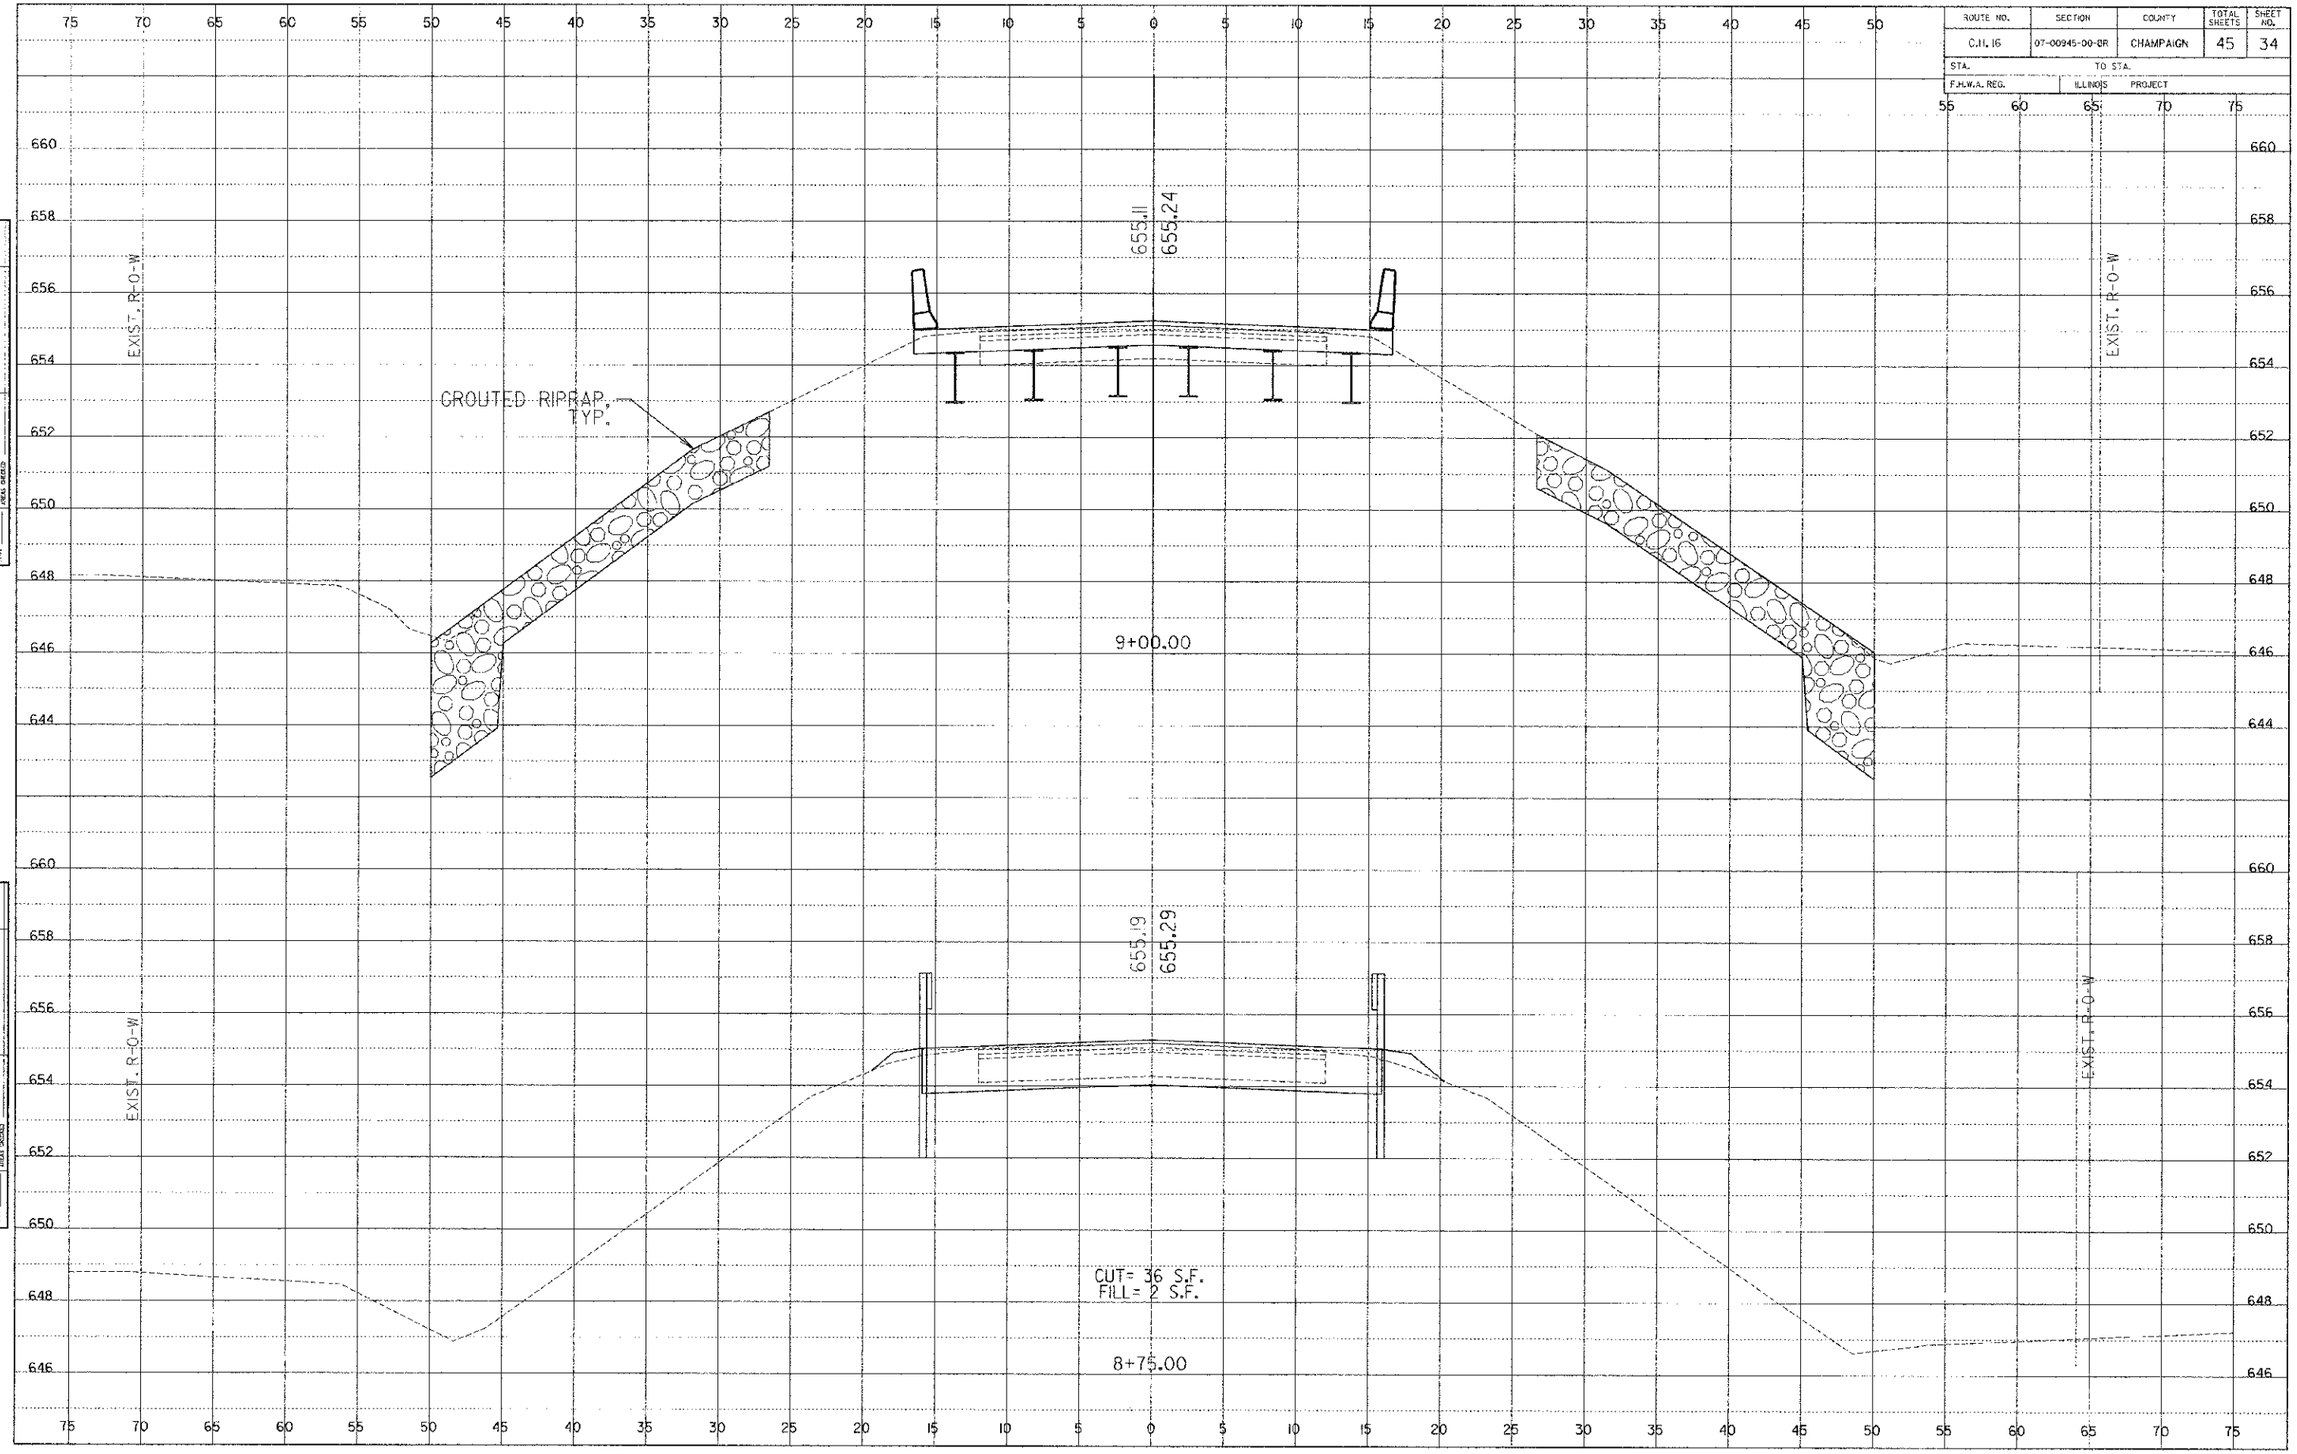

10072 Cross Section Sheets.dgn 2/13/2012 11:22:24 AM