ROUTE NO.	SECTION	COUNTY	TOTAL SHEETS	SHEET NO.
C.H. 16	07-00945-00-BR	CHAMPAIGN	45	43
STA.	TO STA.			
F.A.P.M.A. REG.	ILLINOIS PROJECT			

FINAL SURVEY — SURVEYED, PLOTTED, TEMPLATES, AREAS, NOTE BOOK, NO., DATE, BY

ORIGINAL SURVEY — SURVEYED, PLOTTED, TEMPLATES, AREAS, NOTE BOOK, NO., DATE, BY

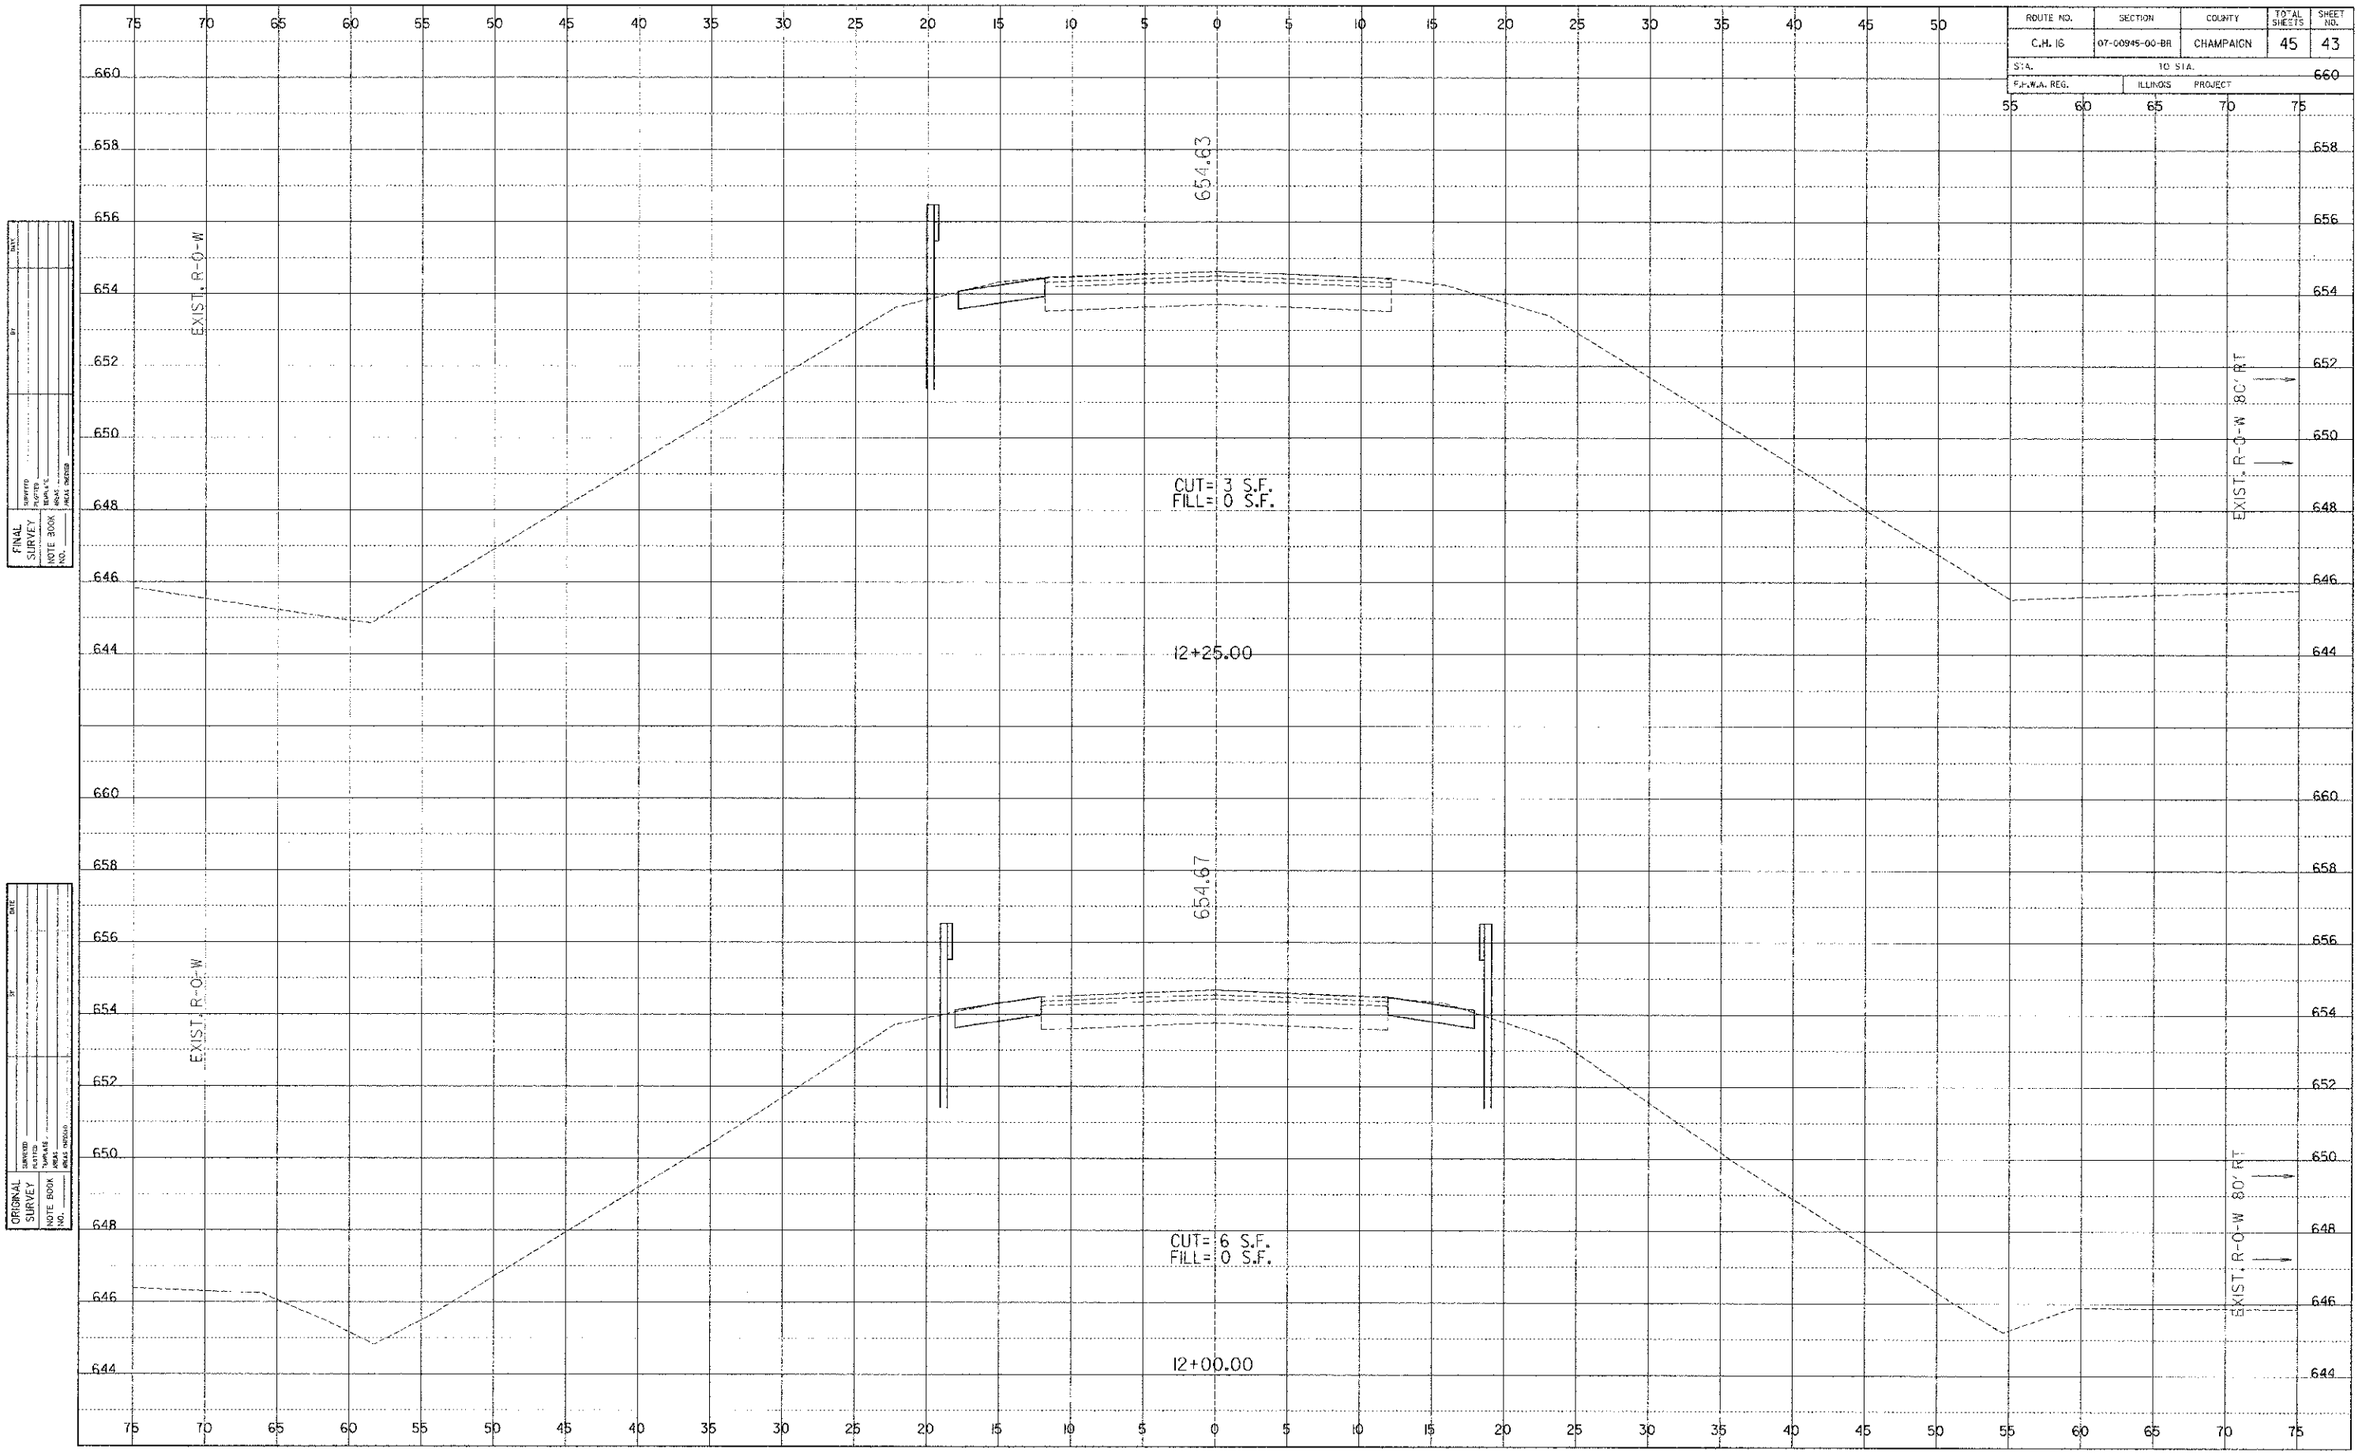

10072 Cross Section Sheets.dgn 2/13/2012 11:27:44 AM