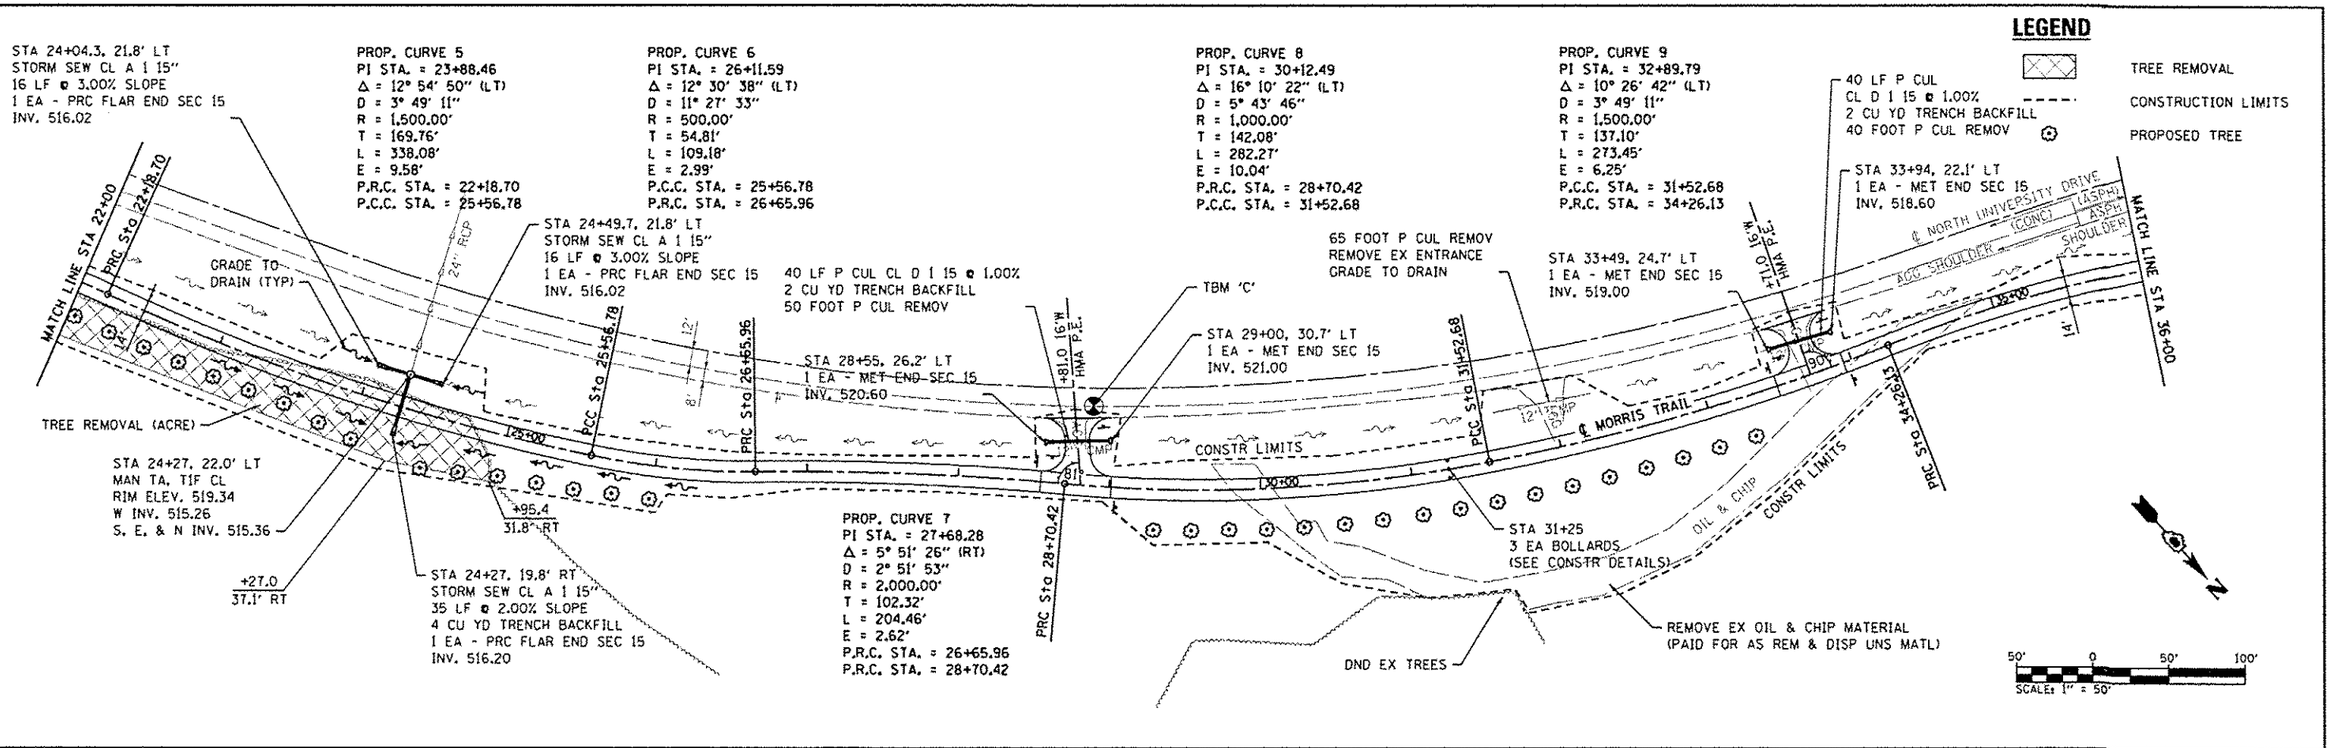

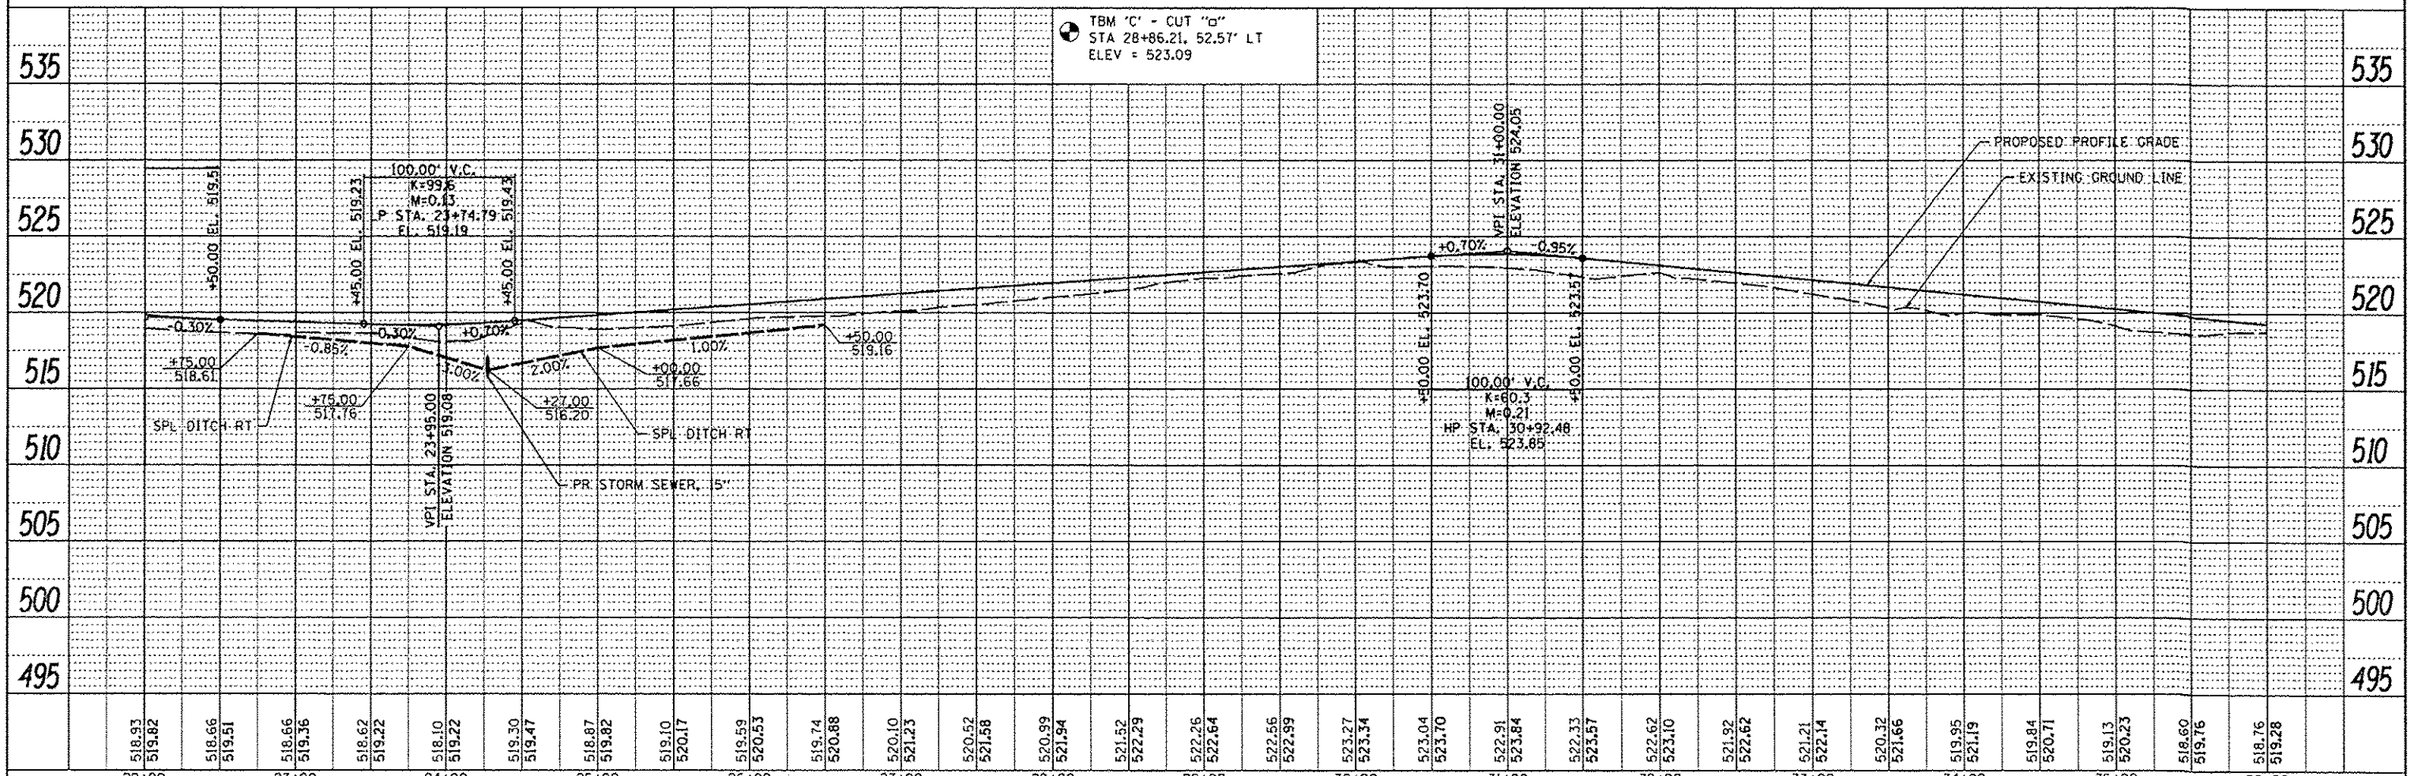

FILE NAME = D829873-sht-plnprf.dgn	USER NAME = randy	DESIGNED -	REVISED -
	PLOT TIME = 3:57:29 PM	DRAWN -	REVISED -
	PLOT SCALE = 100.0000 ' / IN.	CHECKED -	REVISED -
	PLOT DATE = 5/30/2012	DATE -	REVISED -

STATE OF ILLINOIS
DEPARTMENT OF TRANSPORTATION

PLAN & PROFILE SHEETS

SCALE: 1"=50' | SHEET NO. 2 OF 3 SHEETS | STA. 22+00 TO STA. 36+00

F.A. RTE.	SECTION	COUNTY	TOTAL SHEETS	SHEET NO.
	10-00006-01-BT	MADISON	33	10
	MORRIS TRAIL	CONTRACT NO. 97499		
		ILLINOIS FED. AID PROJECT		