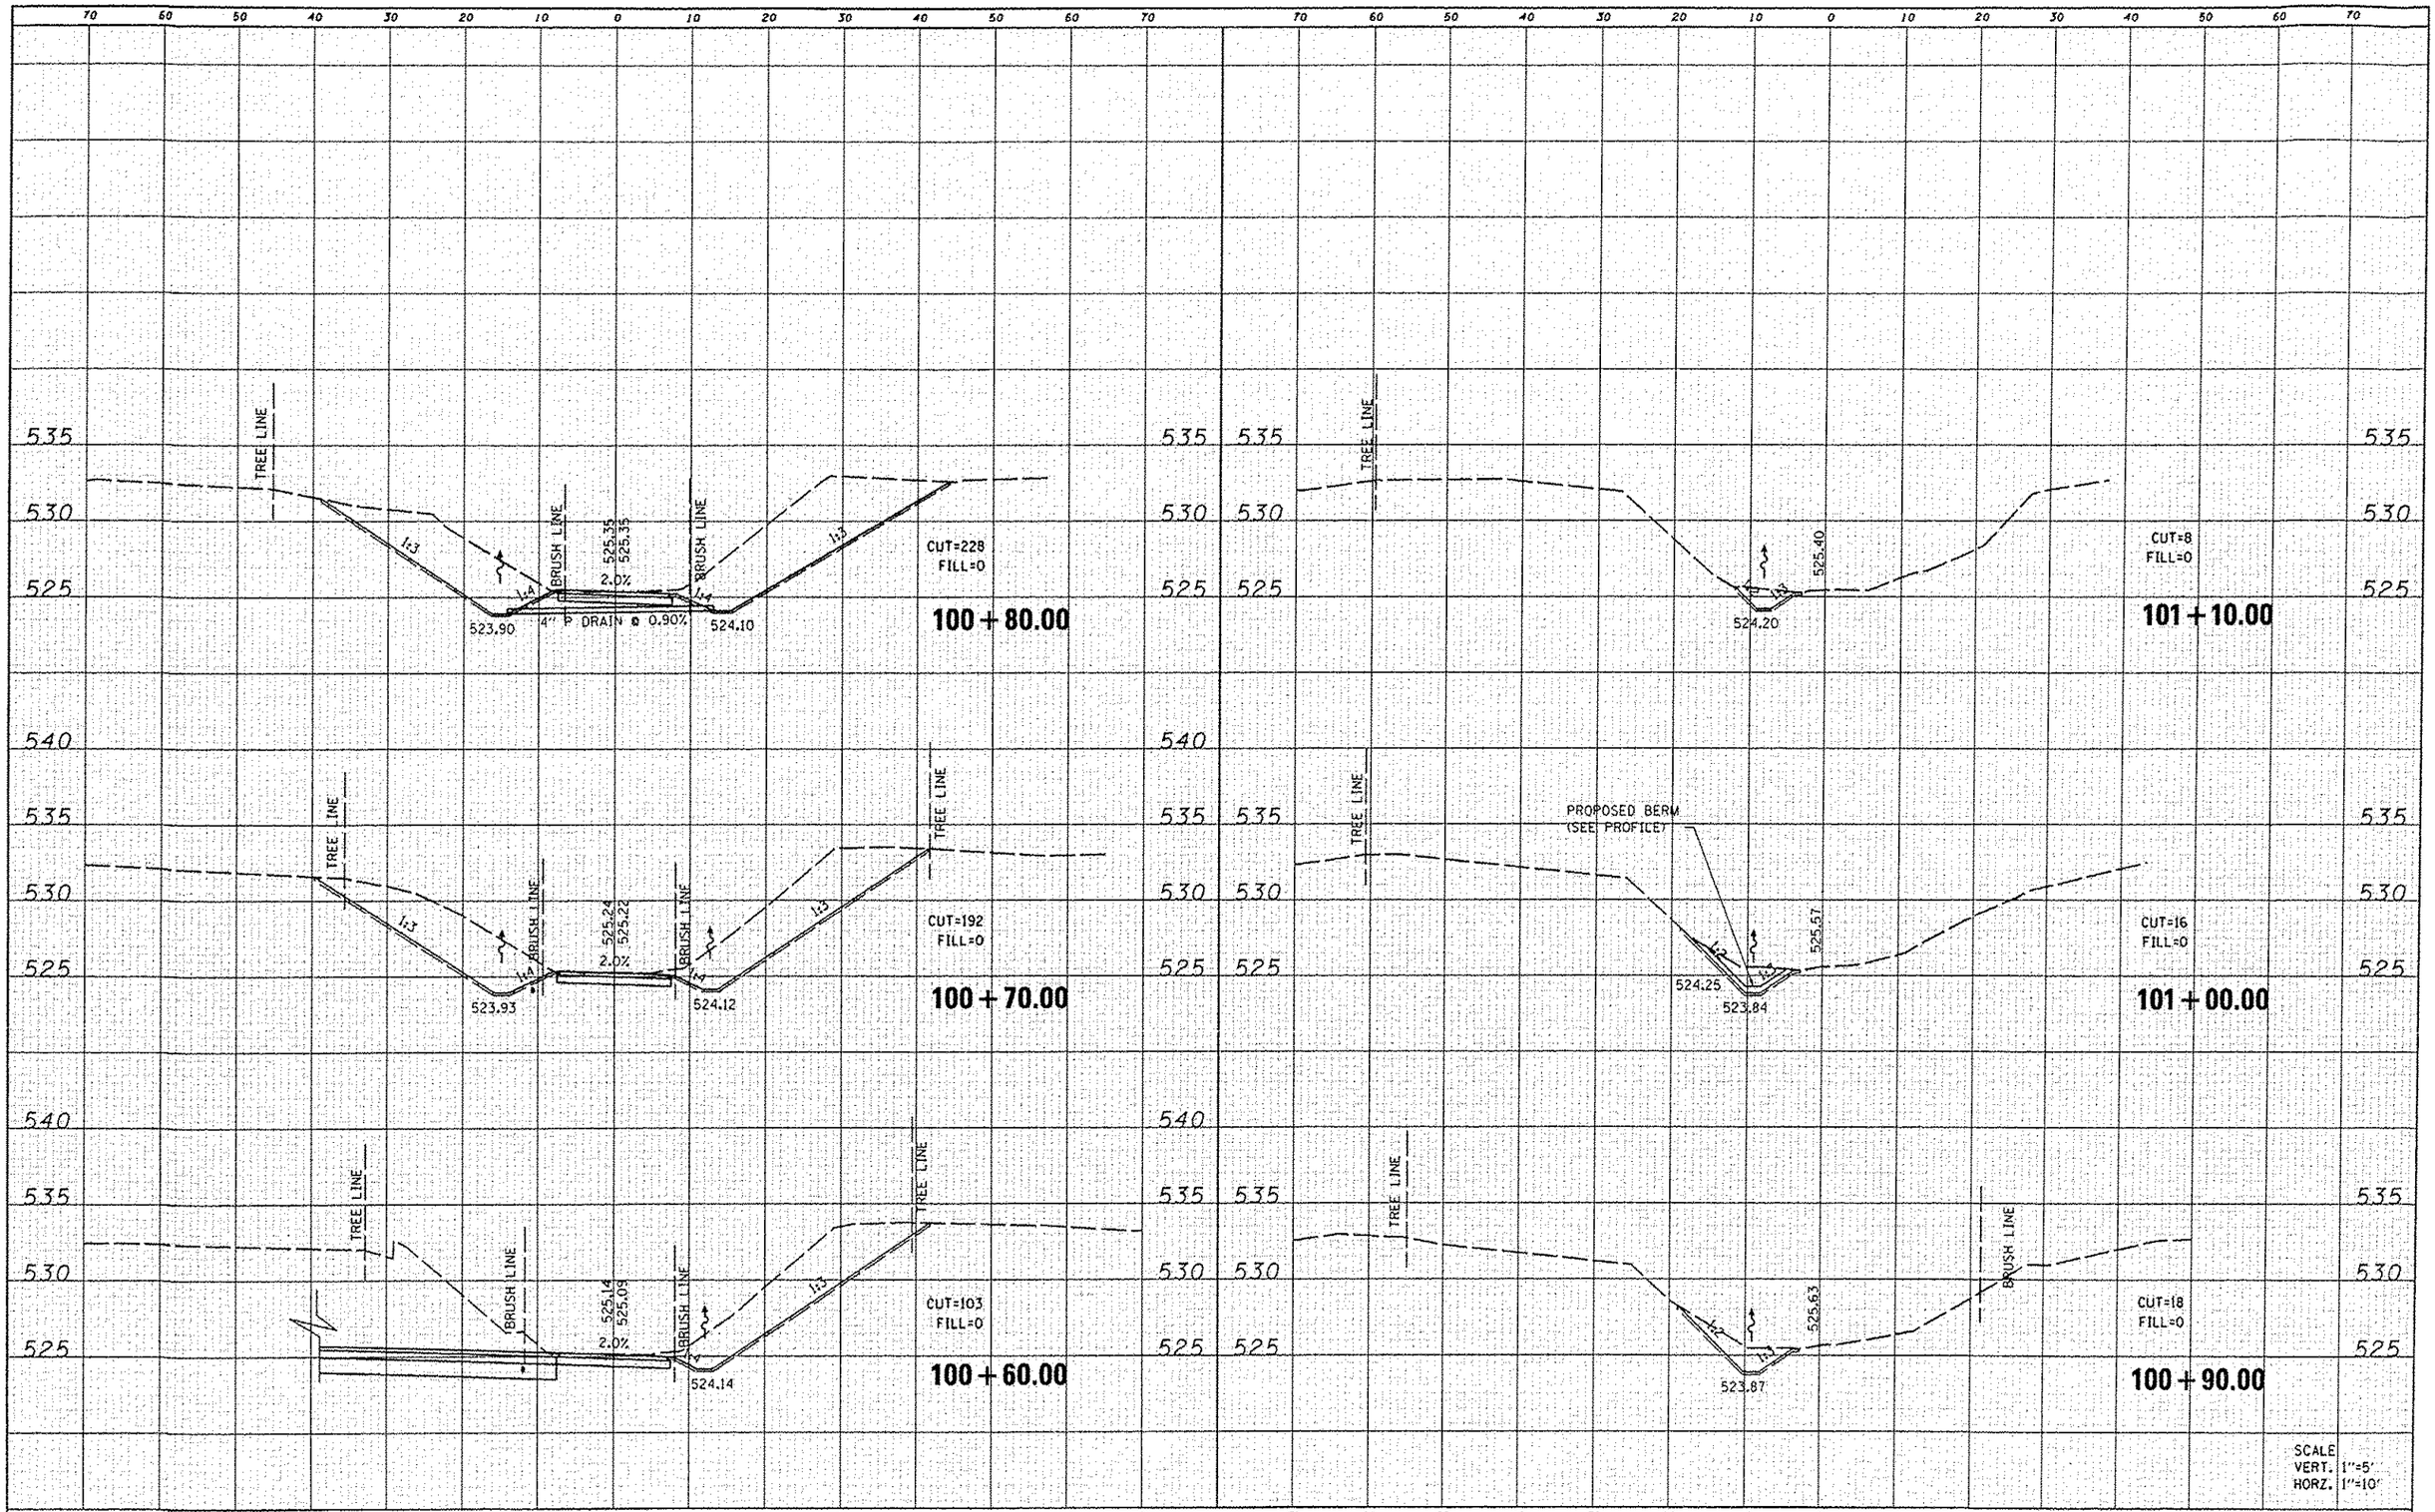

FILE NAME = 0829073-sht-xssht-conn.dgn	USER NAME = randy	DESIGNED -	REVISED -
	PLOT TIME = 2:04:39 PM	DRAWN -	REVISED -
	PLOT SCALE = 20.0000 ' / IN.	CHECKED -	REVISED -
	PLOT DATE = 5/30/2012	DATE -	REVISED -

STATE OF ILLINOIS
DEPARTMENT OF TRANSPORTATION

CROSS SECTIONS
CONNECTOR TRAIL

SCALE: | SHEET 2 OF 2 SHEETS | STA. 100+60.00 TO STA. 101+10.00

F.A.U. RTE.	SECTION	COUNTY	TOTAL SHEETS	SHEET NO.
	10-00006-01-BT	MADISON	33	33
MORRIS TRAIL		CONTRACT NO. 97499		
		ILLINOIS FED. AID PROJECT		