CONTRACT NO. 62923

F.A.U. RTE.	SECTION	COUNTY	TOTAL SHEETS	SHEET NO.
1587	3098.BS-4	COOK	32	11
STA. _____		TO STA. _____		
FED. ROAD DIST. NO. _	ILLINOIS	FED. AID PROJECT		

N

McCARTY ROAD

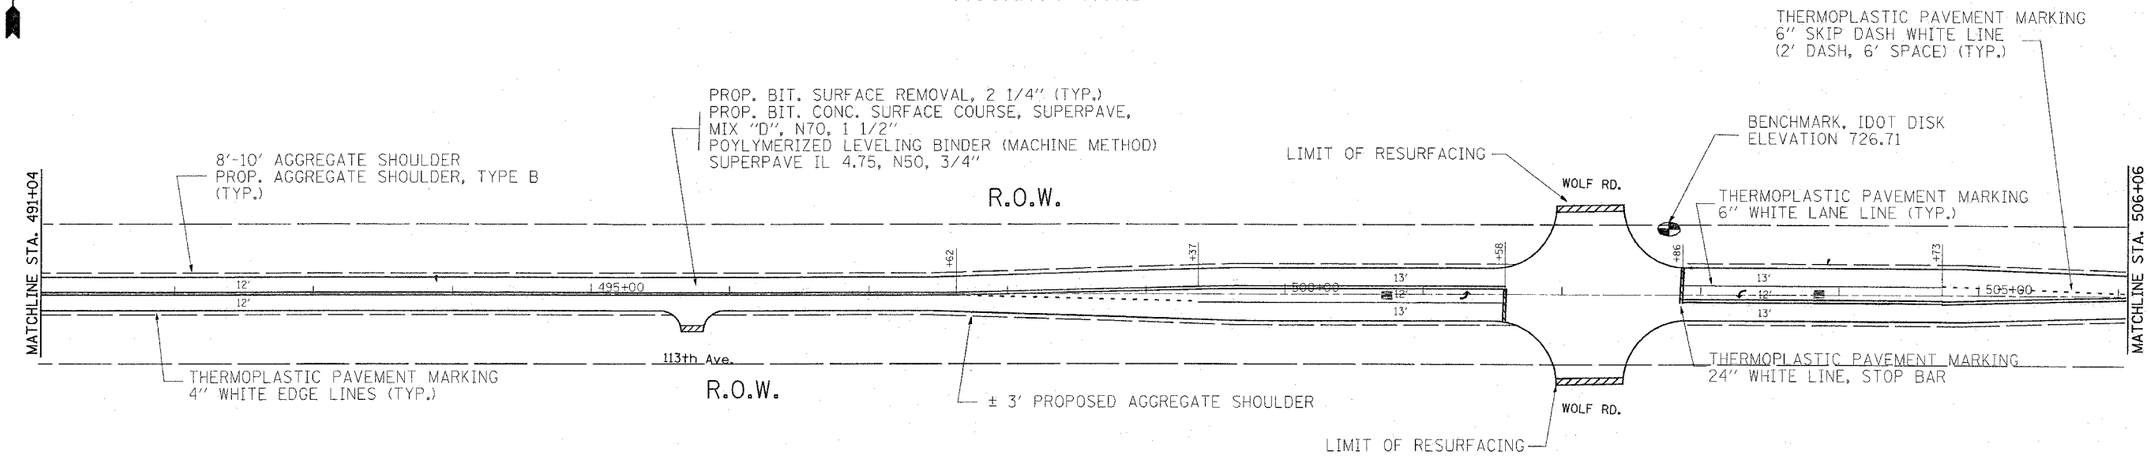

McCARTHY ROAD

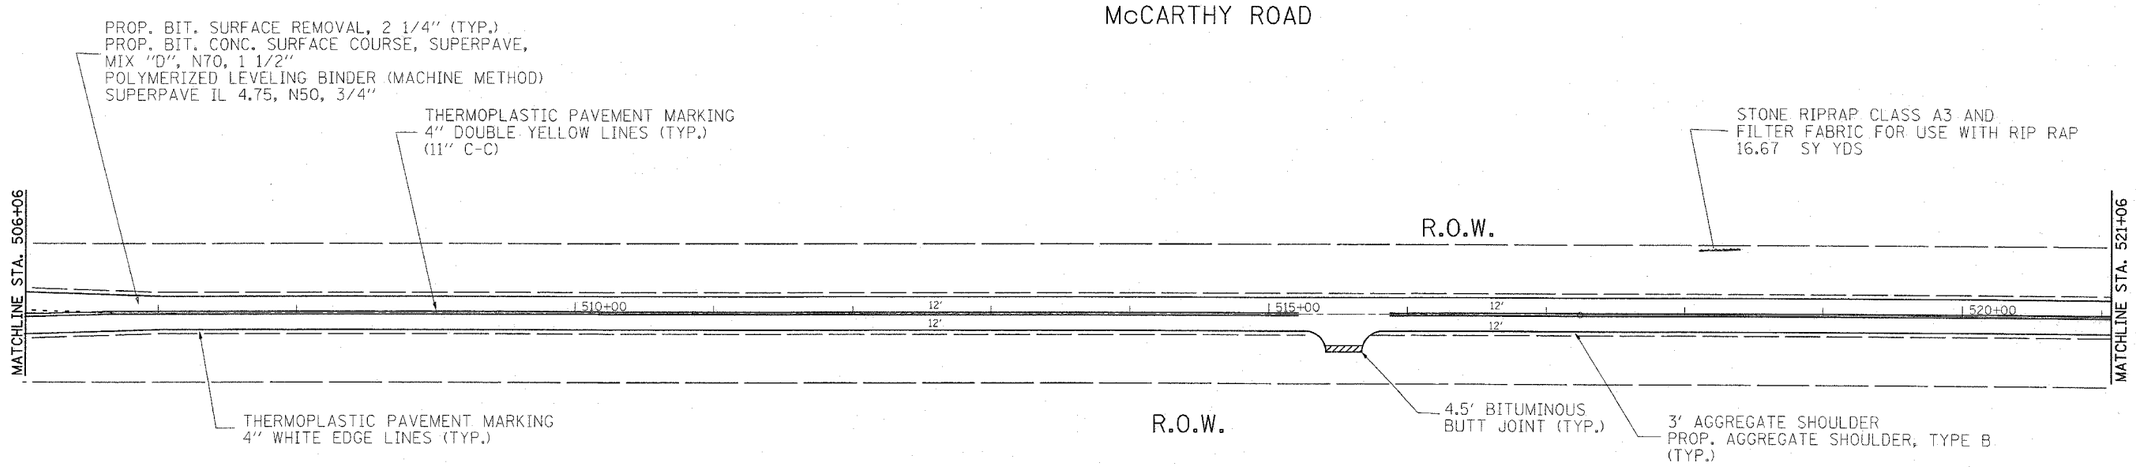

REVISIONS	
NAME	DATE

ILLINOIS DEPARTMENT OF TRANSPORTATION

MCCARTHY ROAD
PAVEMENT MARKING/ROADWAY PLANS

SCALE: VERT. HORIZ.
DATE

DRAWN BY
CHECKED BY

PLOT DATE = 4/5/2006
FILE NAME = c:\projects\d15585\d15585ea.dgn
PLOT SCALE = 50.0000 ' / IN.
USER NAME = benkal