STATE OF ILLINOIS
DEPARTMENT OF TRANSPORTATION

ROUTE NO.	SECTION	COUNTY	TOTAL SHEETS	SHEET NO.
-	-	-	13	48
FED. ROAD DIST. NO. 7		ILLINOIS	FED. AID PROJECT-	

SHEET NO. 2
39 SHEETS

Contract #76899

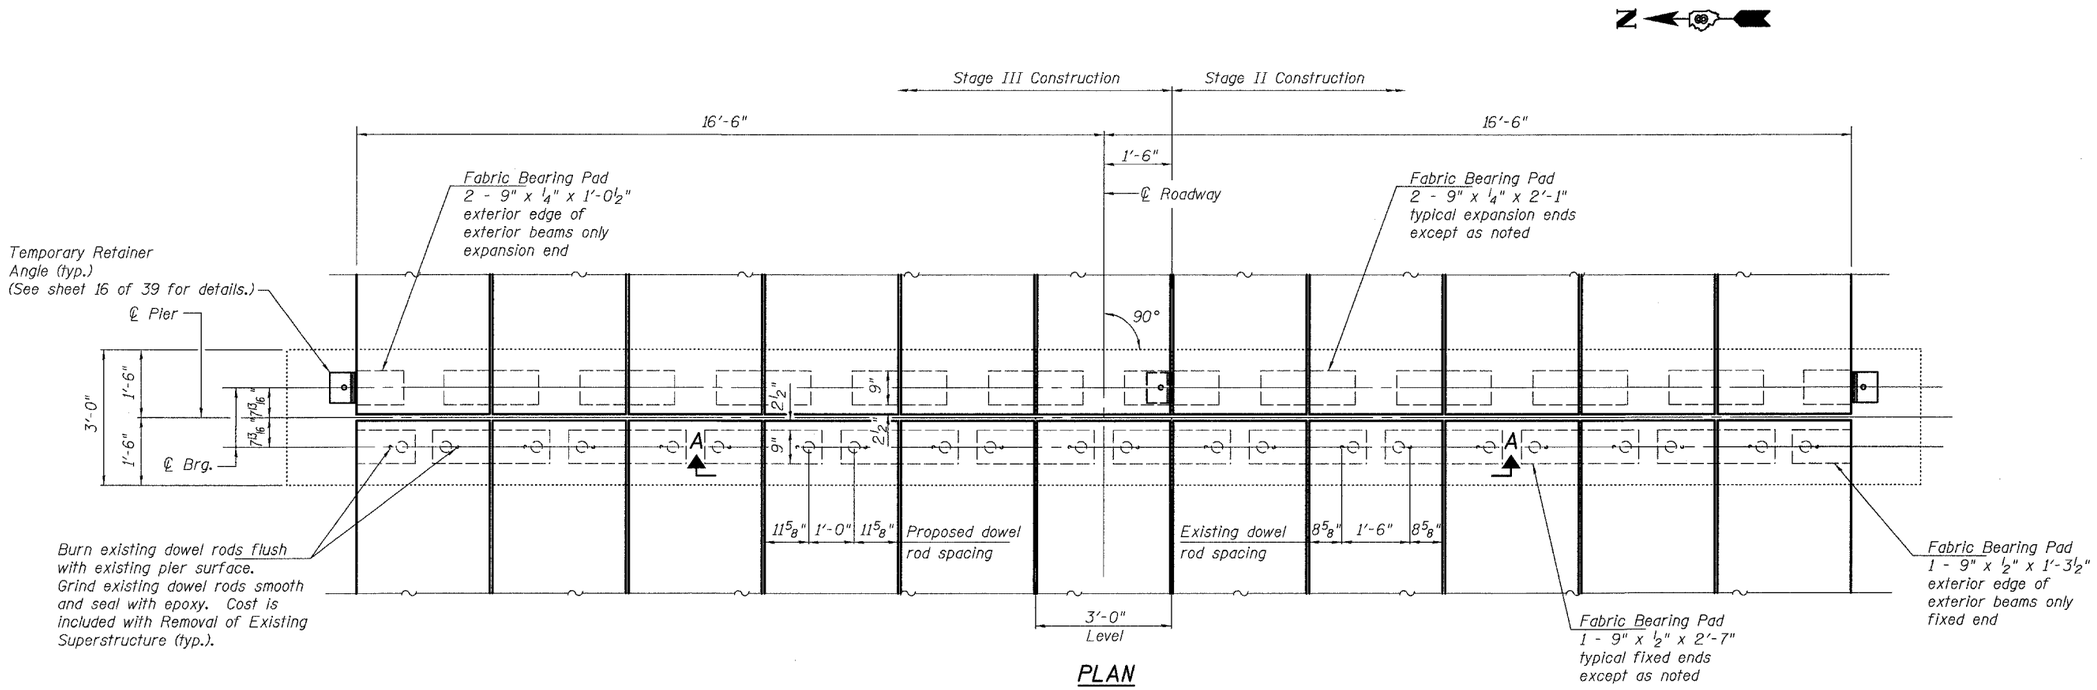

PLAN

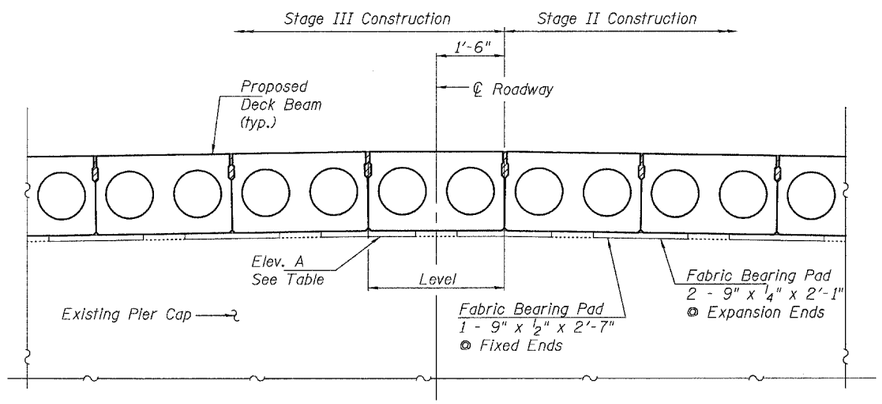

SECTION A-A

(Looking East)
(Bituminous Surface Course and shim Bearing Pads not shown)

TABLE OF ELEVATIONS ①

Pier No.	Elevation A
4	±441.08
5	±441.08
6	±441.06
7	±441.00
8	±440.92
9	±440.81
10	±440.70
11	±440.59
12	±440.48
13	±440.37

Notes:
① Elevations are taken from existing plans.
Contractor shall verify prior to ordering materials.

PIERS 4-13 LAYOUT
OLD U.S. ROUTE 50 OVER
SHOAL CREEK
F.A.S. ROUTE 1780 - SECTION 24-BR-
CLINTON COUNTY
STA. 102+51.47
STRUCTURE NO. 014-0062

PLOT DATE = 05/15/2006
FILE NAME = h:\p\25004\technical production\structural\sn 014-0062\final plans\0062-24-pier4-13layoutsht.dgn
PLOT SCALE = 01.0000 ' / IN.
USER NAME = $USER$