F.A.P. RTE.	SECTION	COUNTY	TOTAL SHEETS	SHEET NO.
575	(B&14) R-3	WILL	390	72
STA. 822+00		TO STA. 834+00		
FED. ROAD DIST. NO.	ILLINOIS	FED. AID PROJECT		
CONTRACT NO. 60961				

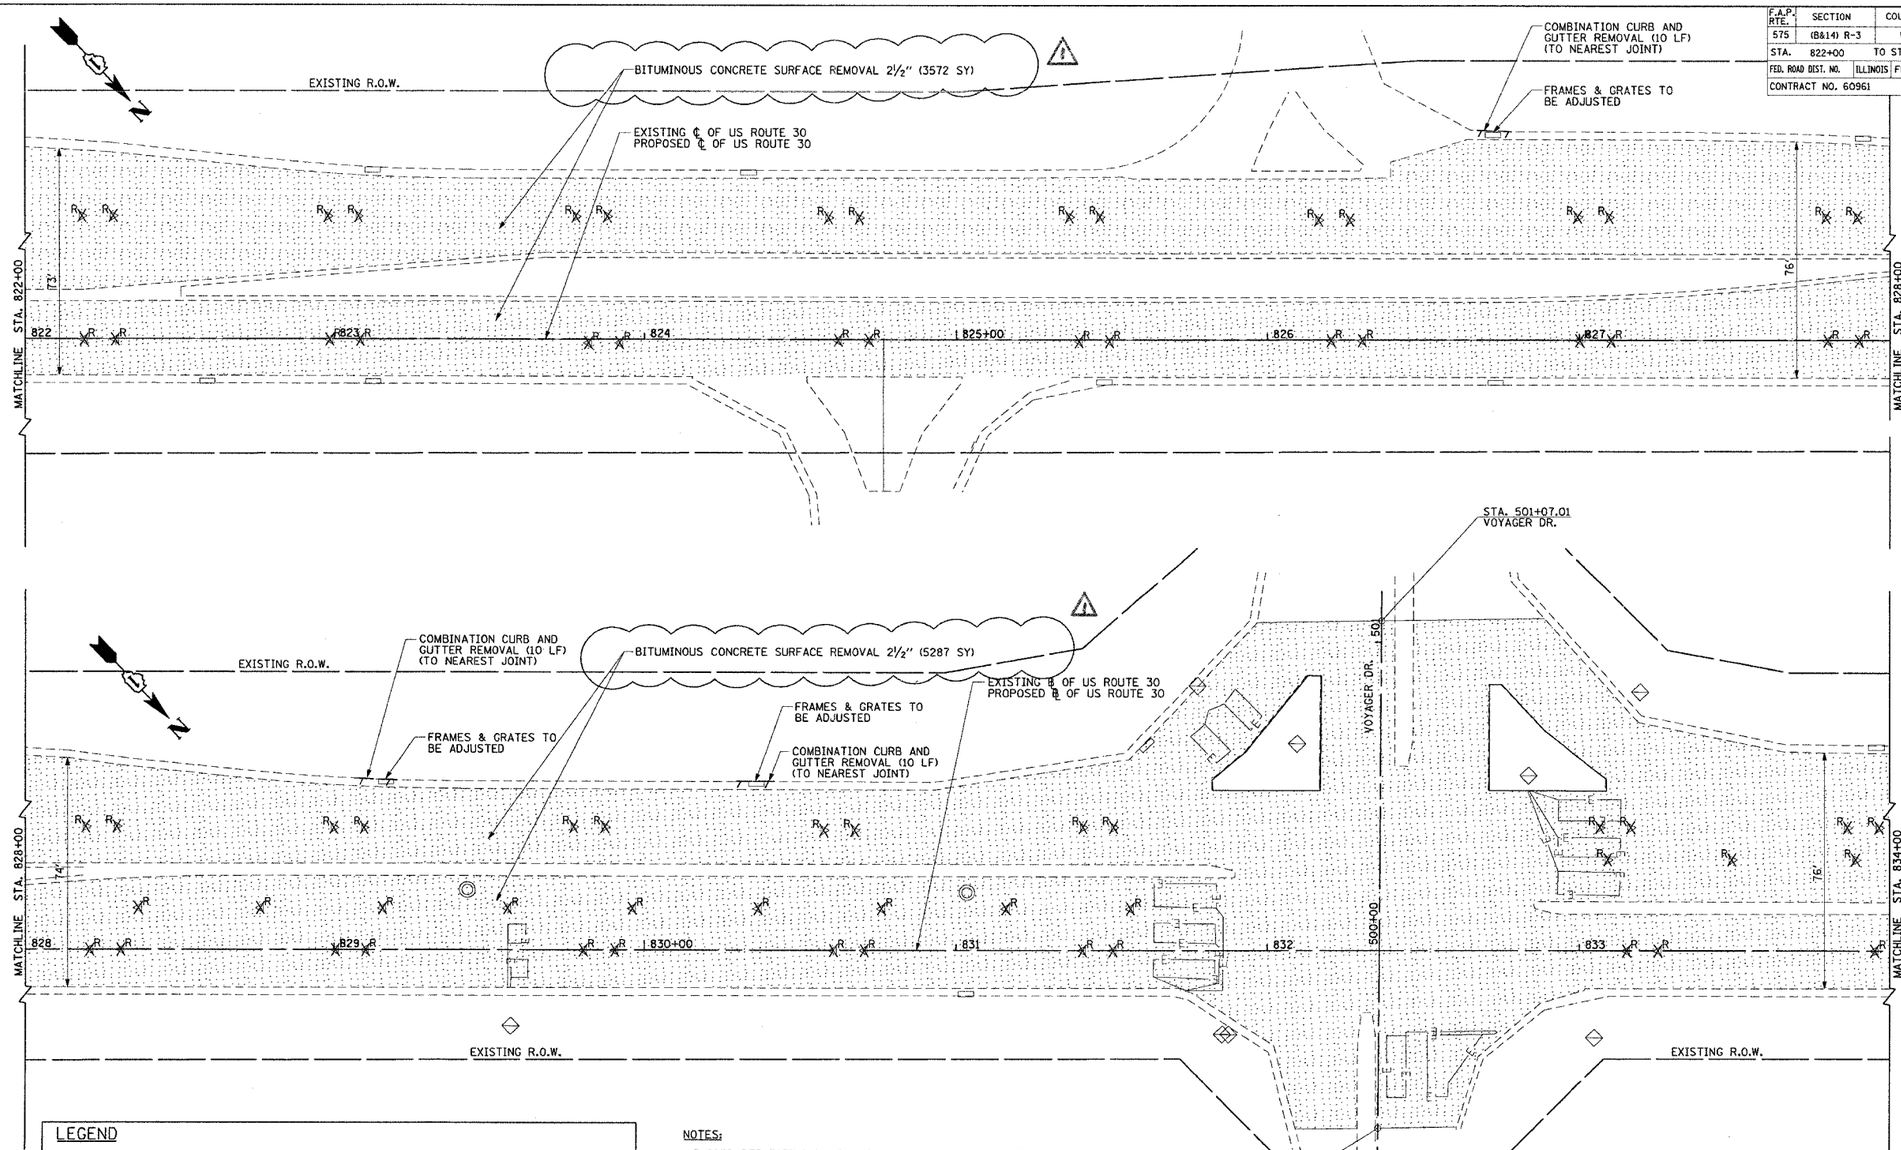

LEGEND

- BITUMINOUS SURFACE REMOVAL
- AGG. SHOULDER AND AGG. DRIVEWAY REMOVAL
- PAVEMENT REMOVAL
- PAVED SHOULDER REMOVAL
- DRIVEWAY PAVEMENT AND SIDEWALK REMOVAL
- RAISED REFLECTIVE PAVEMENT MARKER REMOVAL
- R — STRUCTURE TO BE REMOVED
- REM — ITEM TO BE REMOVED
- REL — ITEM TO BE RELOCATED
- STORM SEWER REMOVAL

NOTES:

1. RAISED REFLECTIVE PAVEMENT MARKERS TO BE REMOVED PRIOR TO BITUMINOUS CONCRETE SURFACE REMOVAL.
2. DETECTOR LOOP REMOVAL WILL BE INCIDENTAL TO THE BITUMINOUS CONCRETE SURFACE REMOVAL. PROPOSED LOCATIONS SHOWN ON SHEET 184.

CMT
CRAWFORD MURPHY & TILLY, INC.
CONSULTING ENGINEERS
SPRINGFIELD, IL ■ AURORA, IL ■ ST. LOUIS, MO

REVISIONS	
NAME	DATE

ILLINOIS DEPARTMENT OF TRANSPORTATION

REMOVAL SHEET

US ROUTE 30

SHEET 12 OF 13

SCALE: VERT. NONE
HORIZ. 1"=20'
DATE: 3/1/05

DRAWN BY: SNH
CHECKED BY: KDF

I:\Idot\0008602\drawfiles\sheets\removal10.dgn

Rev. 7-26-05