F.A.I. RTE.	SECTION	COUNTY	TOTAL SHEETS	SHEET NO.
94/90 •		COOK	556	326
STA. 1416+00		TO STA. 1426+00		
FED. ROAD DIST. NO.		ILLINOIS FED. AID PROJECT		

62300 • (1818, ETC, 2324.6-1)R-8

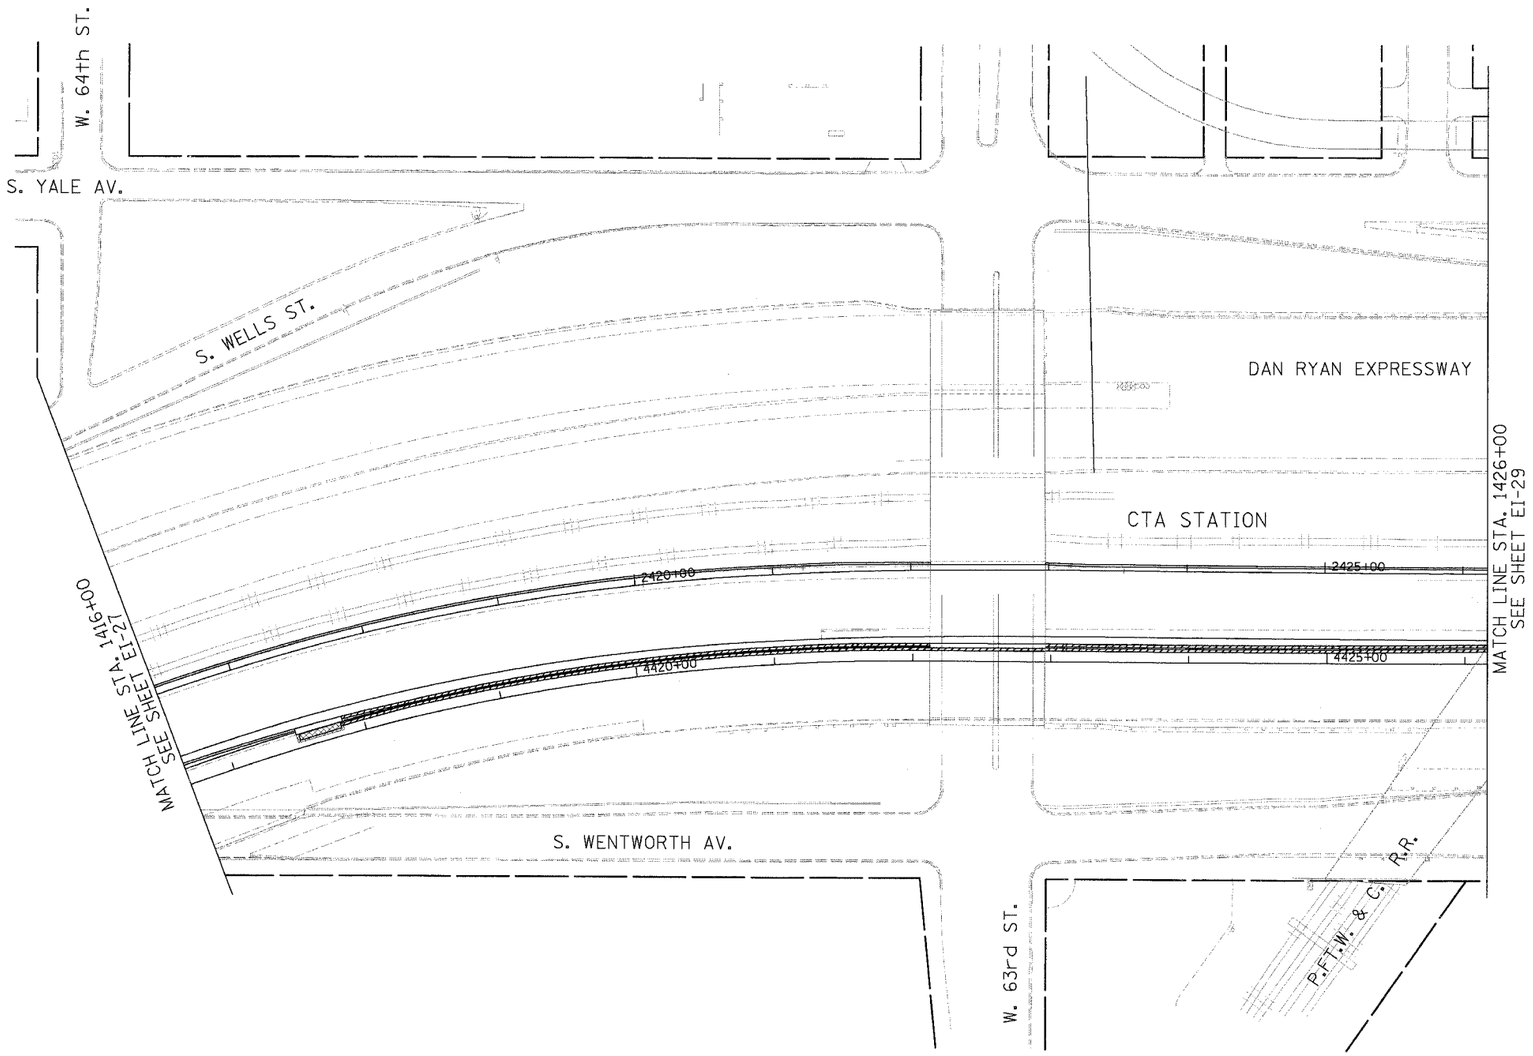

NO PROPOSED WORK ON THIS SHEET

NOTES:
1. SEE DRAWING EI-100 AND EI-101 FOR ELECTRICAL SYSTEMS AND ABBREVIATIONS.
2. UNLESS OTHERWISE STATED, ALL NOTED CABLE TO BE FURNISHED AND INSTALLED UNDER ANOTHER CONTRACT.
3. TRENCHED CONDUITS INSTALLED IN PARALLEL ARE TO BE INSTALLED IN COMMON TRENCH.
4. THIS SHEET ONLY DEPICTS INSTALLATION OF DETECTION/RAMP METER ELEMENTS. REFER TO SHEETS FOR OTHER SUBSYSTEMS FOR ADDITIONAL ELEMENTS IN THE AREA SHOWN.
5. DETECTOR LOOPS INSTALLED BY OTHERS.
6. REFER TO HANDHOLE DETAILS. SEE DRAWING DET-29.

50 0 50 100
SCALE IN FEET

EI-28

Edwards AND Kelcey
ONE NORTH FRANKLIN
CHICAGO, IL 60606
PHONE: (312) 251-3000
FAX: (312) 251-3015
WEB: WWW.EKCORP.COM

REVISIONS	
NAME	DATE

ILLINOIS DEPARTMENT OF TRANSPORTATION

F.A.I. 94/90 (DAN RYAN EXPRESSWAY)
31ST STREET TO 71ST STREET
NB EXPRESS LANE RECONSTRUCTION

ELECTRICAL INFRASTRUCTURE PLAN
NORTHBOUND STA. 1416+00 TO 1426+00

SCALE: 1"=50' DRAWN BY: CJH
DATE: 7/7/05 CHECKED BY: MJL

p:\03\0090335\Dgn\148ISC\NDN4DET020282E.SHT
05/24/2005 04:49 PM