*REF-
*REF-
*REF-

F.A.U. RTE.	SECTION	COUNTY	TOTAL SHEETS	SHEET NO.
3578	1314 RS-3	COOK	23	11
STA. _____		TO STA._____		
FED. ROAD DIST. NO. 1	ILLINOIS	FED. AID PROJECT		

CONTRACT 62673

EXIST. CURVE E_SWHWY-3-1
PI STA. = 17+45.87
Δ = 1° 05′ 05″ (RT)
D = 0° 12′ 48″
R = 26,849.16′
T = 254.15′
L = 508.28′
E = 1.20′
e = -----
T.R. = -----
S.E. RUN = -----
P.C. STA. = 14+91.72
P.T. STA. = 20+00.00

EXIST. CURVE E_SWHWY-3-2
PI STA. = 123+01.89
Δ = 1° 17′ 18″ (RT)
D = 0° 12′ 48″
R = 26,849.16′
T = 301.89′
L = 603.76′
E = 1.70′
e = -----
T.R. = -----
S.E. RUN = -----
P.C. STA. = 120+00.00
P.T. STA. = 126+03.76

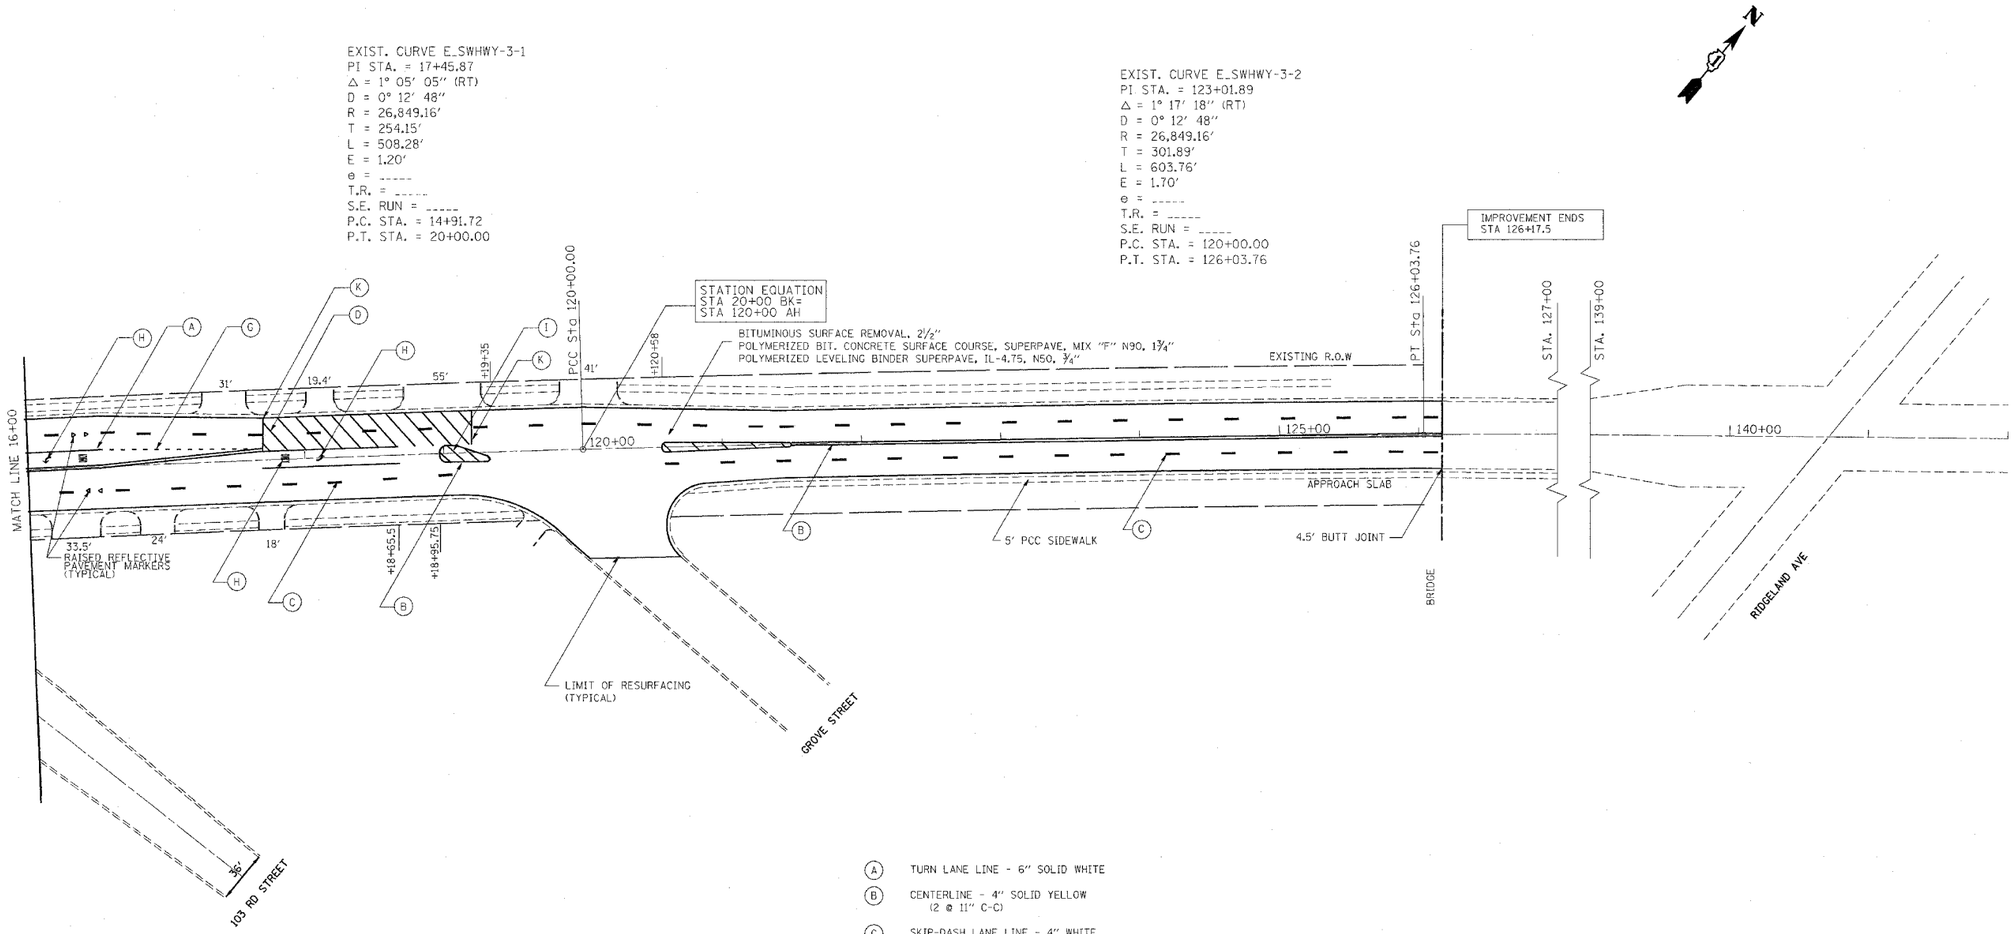

NOTE: PAVEMENT MARKINGS (TYPICAL FOR ALL SHEETS)

(A) TURN LANE LINE - 6″ SOLID WHITE

(B) CENTERLINE - 4″ SOLID YELLOW (2 @ 11″ C-C)

(C) SKIP-DASH LANE LINE - 4″ WHITE (10′ DASH & 30′ SKIP)

(D) FIRE LANE - 6″ SOLID WHITE (RT. 45 DIAGONALS, 4′ C-C)

(E) STOP & TRANSVERSE LINES 24″ SOLID WHITE

(F) CROSSWALK LINE - 6″ SOLID WHITE (2 @ 6′ C-C)

(G) DOTTED LANE LINE - 6″ WHITE (2′ LINE, 6′ SPACE)

(H) LETTERS & SYMBOLS, 8′ WHITE (LEFT & RIGHT TURN ONLY)

(I) 12″ SOLID YELLOW (RT. 45 DIAGONALS)

(J) MEDIAN EDGE LINE - 4″ SOLID YELLOW

(K) TRANSVERSE LINE, 12″ SOLID WHITE

REVISIONS	
NAME	DATE

ILLINOIS DEPARTMENT OF TRANSPORTATION

SOUTHWEST HWY

PROPOSED ROADWAY & PAVEMENT MARKING PLANS

SCALE: VERT. 1″= 50′ HORIZ.
DATE 3/28/2005

DRAWN BY
CHECKED BY

3/28/2005
c:\projects\p103604\p103604aa.m32
wilgreendp