F.A.I. RTE.	SECTION	COUNTY	TOTAL SHEETS	SHEET NO.
90/94	2004-068L	COOK	37	5
STA.		TO STA.		
FED. ROAD DIST. NO. 1	ILLINOIS	FED. AID PROJECT		

62807

ACTIVITY ID	ACTIVITY DESCRIPTION	EARLY START	EARLY FINISH	ORIG DUR
CONTRACT 9B11 (62805) - SEWER TELEVISING				
WENTWORTH AVENUE				
1	TELEVISE EXISTING SEWER	06-Oct-04	19-Oct-04	
2	TELEVISE EXISTING AND NEW SEWER	24-Nov-05	07-Dec-05	
WELLS STREET				
1	TELEVISE EXISTING SEWER	15-Oct-04	28-Oct-04	
2	TELEVISE EXISTING AND NEW SEWER	24-Nov-05	07-Dec-05	
CONTRACT 9B12 (62806) - WELLS STREET CHICAGO LIGHTING				
STAGE 3 - PAVE OUTSIDE FRONTAGE				
1	CONSTRUCT NEW LIGHTING FOUNDATIONS	25-Oct-05	14-Nov-05	
CONTRACT 9B13 (62807) - WENTWORTH AVENUE CHICAGO LIGHTING				
STAGE 3 - PAVE OUTSIDE FRONTAGE				
1	CONSTRUCT NEW LIGHTING FOUNDATIONS	28-Oct-05	17-Nov-05	
CONTRACT 9B14 (62808) - PAVE WELLS STREET AT 53RD TO 51ST				
STAGE 2 - PAVE INSIDE FRONTAGE				
1	CONSTRUCT FRONTAGE ROAD	08-Jul-05	06-Sep-05	
STAGE 3 - PAVE OUTSIDE FRONTAGE				
1	CONSTRUCT FRONTAGE ROAD	05-Oct-05	24-Nov-05	
CONTRACT 9B15 (62809) - PAVE WENTWORTH AVENUE AT 53RD TO 51ST				
STAGE 2 - PAVE INSIDE FRONTAGE				
1	CONSTRUCT FRONTAGE ROAD	16-Aug-05	11-Oct-05	
STAGE 3 - PAVE OUTSIDE FRONTAGE				
1	CONSTRUCT FRONTAGE ROAD	12-Oct-05	29-Nov-05	
CONTRACT 9B16 (62810) - PAVE WELLS STREET AT 50TH TO 47TH				
STAGE 2 - PAVE INSIDE FRONTAGE				
1	CONSTRUCT FRONTAGE ROAD	12-Jul-05	18-Aug-05	
STAGE 3 - PAVE OUTSIDE FRONTAGE				
1	CONSTRUCT FRONTAGE ROAD	05-Oct-05	23-Nov-05	
CONTRACT 9B17 (62811) - PAVE WENTWORTH AVENUE AT 48TH TO 50TH				
STAGE 2 - PAVE INSIDE FRONTAGE				
1	CONSTRUCT FRONTAGE ROAD	09-Aug-05	14-Sep-05	
STAGE 3 - PAVE OUTSIDE FRONTAGE				
1	CONSTRUCT FRONTAGE ROAD	10-Oct-05	05-Dec-05	
CONTRACT 9B18 (62812) - PAVE WENTWORTH AVE/WELLS ST AT 51ST				
STAGE 2 - PAVE INSIDE FRONTAGE WENTWORTH				
1	CONSTRUCT FRONTAGE ROAD	09-Aug-05	29-Sep-05	
STAGE 3 - PAVE OUTSIDE FRONTAGE WENTWORTH				
1	CONSTRUCT FRONTAGE ROAD	10-Oct-05	13-Dec-05	
STAGE 2 - PAVE INSIDE FRONTAGE WELLS				
1	CONSTRUCT FRONTAGE ROAD	12-Jul-05	13-Dec-05	
STAGE 3 - PAVE OUTSIDE FRONTAGE WELLS				
1	CONSTRUCT FRONTAGE ROAD	14-Oct-05	29-Nov-05	
CONTRACT 9B19 (62813) - PAVE WELLS STREET AT 57TH TO 59TH				
STAGE 2 - PAVE INSIDE FRONTAGE				
1	CONSTRUCT FRONTAGE ROAD	13-Jul-05	24-Aug-05	
STAGE 3 - PAVE OUTSIDE FRONTAGE				
1	CONSTRUCT FRONTAGE ROAD	05-Oct-05	25-Nov-05	
CONTRACT 9B20 (62814) - PAVE WENTWORTH AVENUE AT 57TH TO 59TH				
STAGE 1A - WALLS AND 55TH ST RAMPS AT 57TH TO 53RD				
1	CONSTRUCT FRONTAGE ROAD	06-Apr-05	05-May-05	
STAGE 2 - PAVE INSIDE FRONTAGE				
1	CONSTRUCT FRONTAGE ROAD	16-Aug-05	03-Oct-05	
STAGE 3 - PAVE OUTSIDE FRONTAGE				
1	CONSTRUCT FRONTAGE ROAD	10-Oct-05	05-Dec-05	

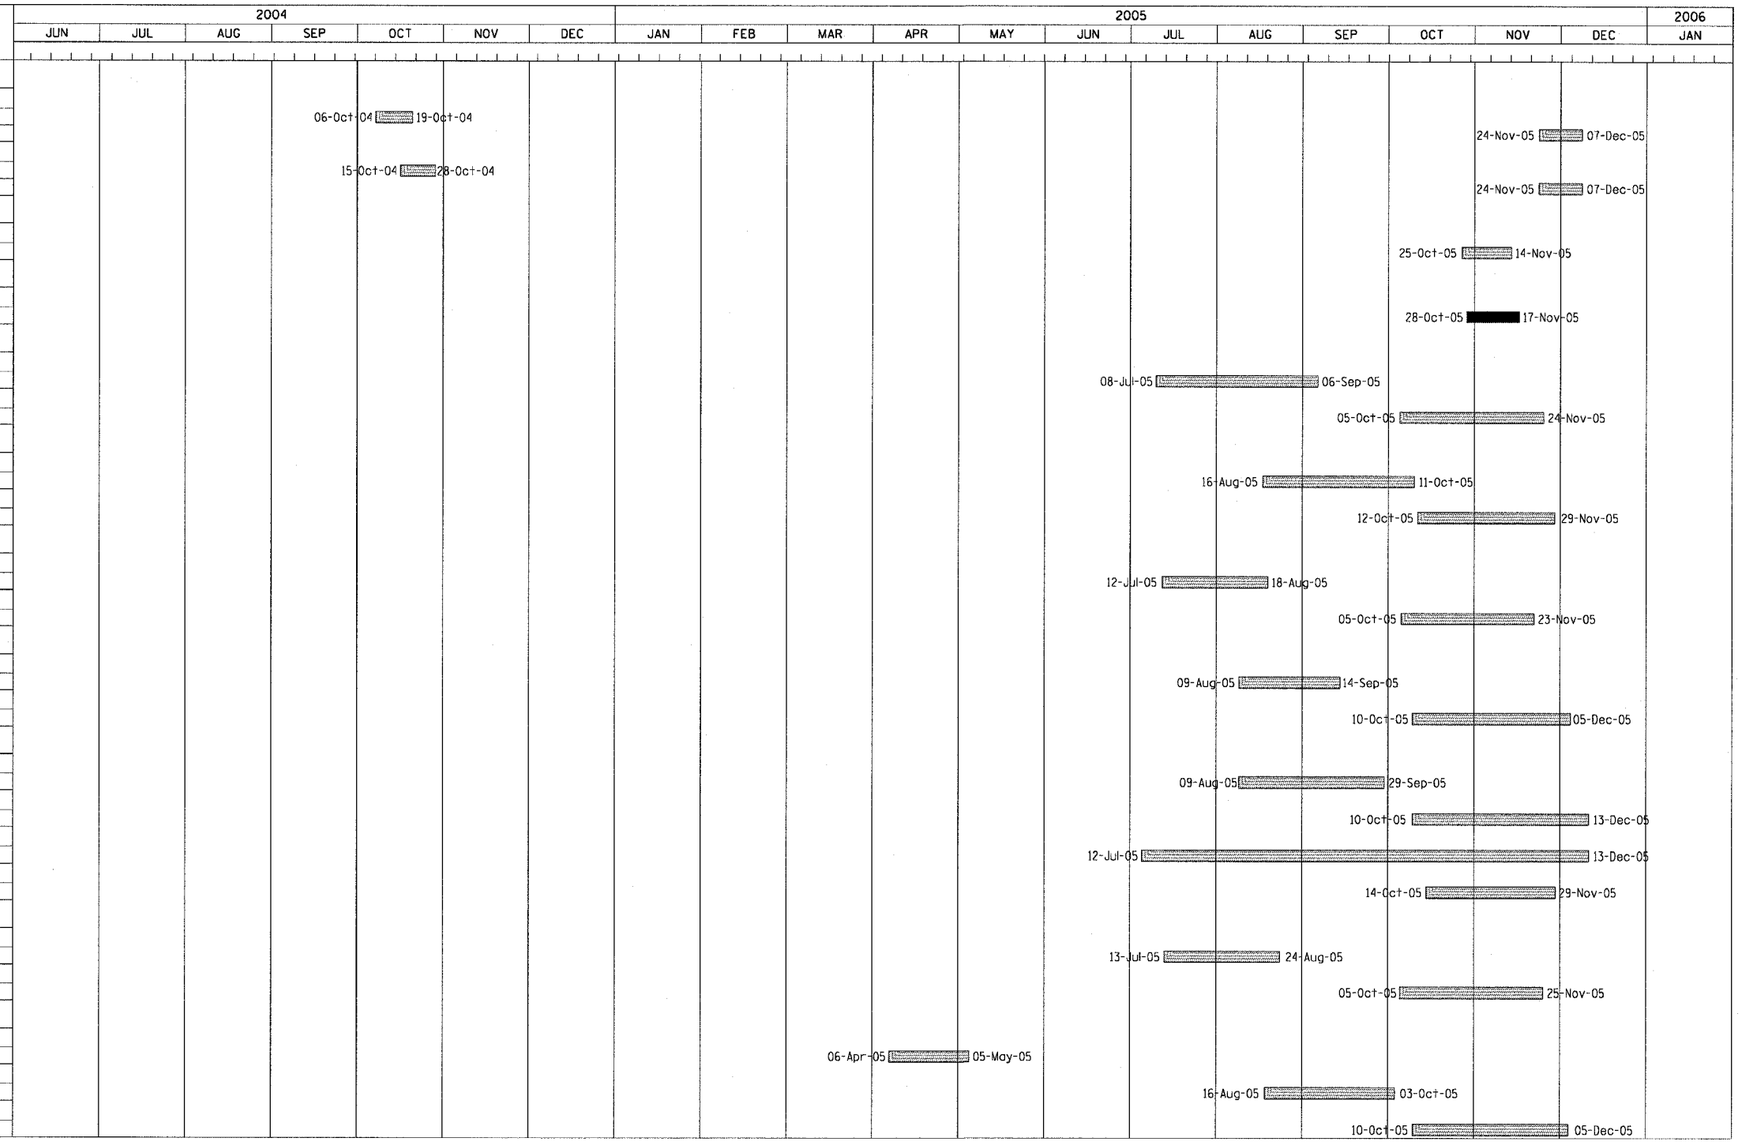

NOTE: DATES ASSOCIATED WITH WORK ITEMS MAY CHANGE BASED ON OTHER CONTRACTS AND/OR THE ENGINEER. NO ADDITIONAL COMPENSATION WILL BE CONSIDERED DUE TO CHANGES OR EXTENSIONS IN THE SCHEDULE.

LEGEND:

WORK PERFORMED IN CONTRACTS BY OTHERS

WORK PERFORMED AS PART OF THIS CONTRACT

CTE ENGINEERS
CONSOER TOWNSEND ENVIRODYNE ENGINEERS, INC.
303 EAST WACKER DRIVE, SUITE 600
CHICAGO ILLINOIS 60601-5212. PHONE: (312) 938-0300

REVISIONS	
NAME	DATE

ILLINOIS DEPARTMENT OF TRANSPORTATION
F.A.I. 90/94 (DAN RYAN EXPRESSWAY)
59th ST TO 47th ST (FRONTAGE ROAD)
CITY OF CHICAGO LIGHTING CONDUIT & FOUNDATIONS
WENTWORTH AVENUE

SUGGESTED CONSTRUCTION SCHEDULE

SCALE: NONE DRAWN BY: AMM

DATE: February 11, 2005 CHECKED BY: JAL

02/07/2005 09:56:38 AM

\\cfech-nt\cp40468\p40468\elech\14-cntr-9-sht\contract 9b13\cs09b13002a.sht