ORIGINAL SURVEY		BY	DATE
NOTE BOOK	SURVEYED		
	PLOTTED		
	TEMPLATE		
NO.	AREAS		
	AREAS CHECKED		

FINAL SURVEY		BY	DATE
NOTE BOOK	SURVEYED		
	PLOTTED		
	TEMPLATE		
NO.	AREAS		
	AREAS CHECKED		

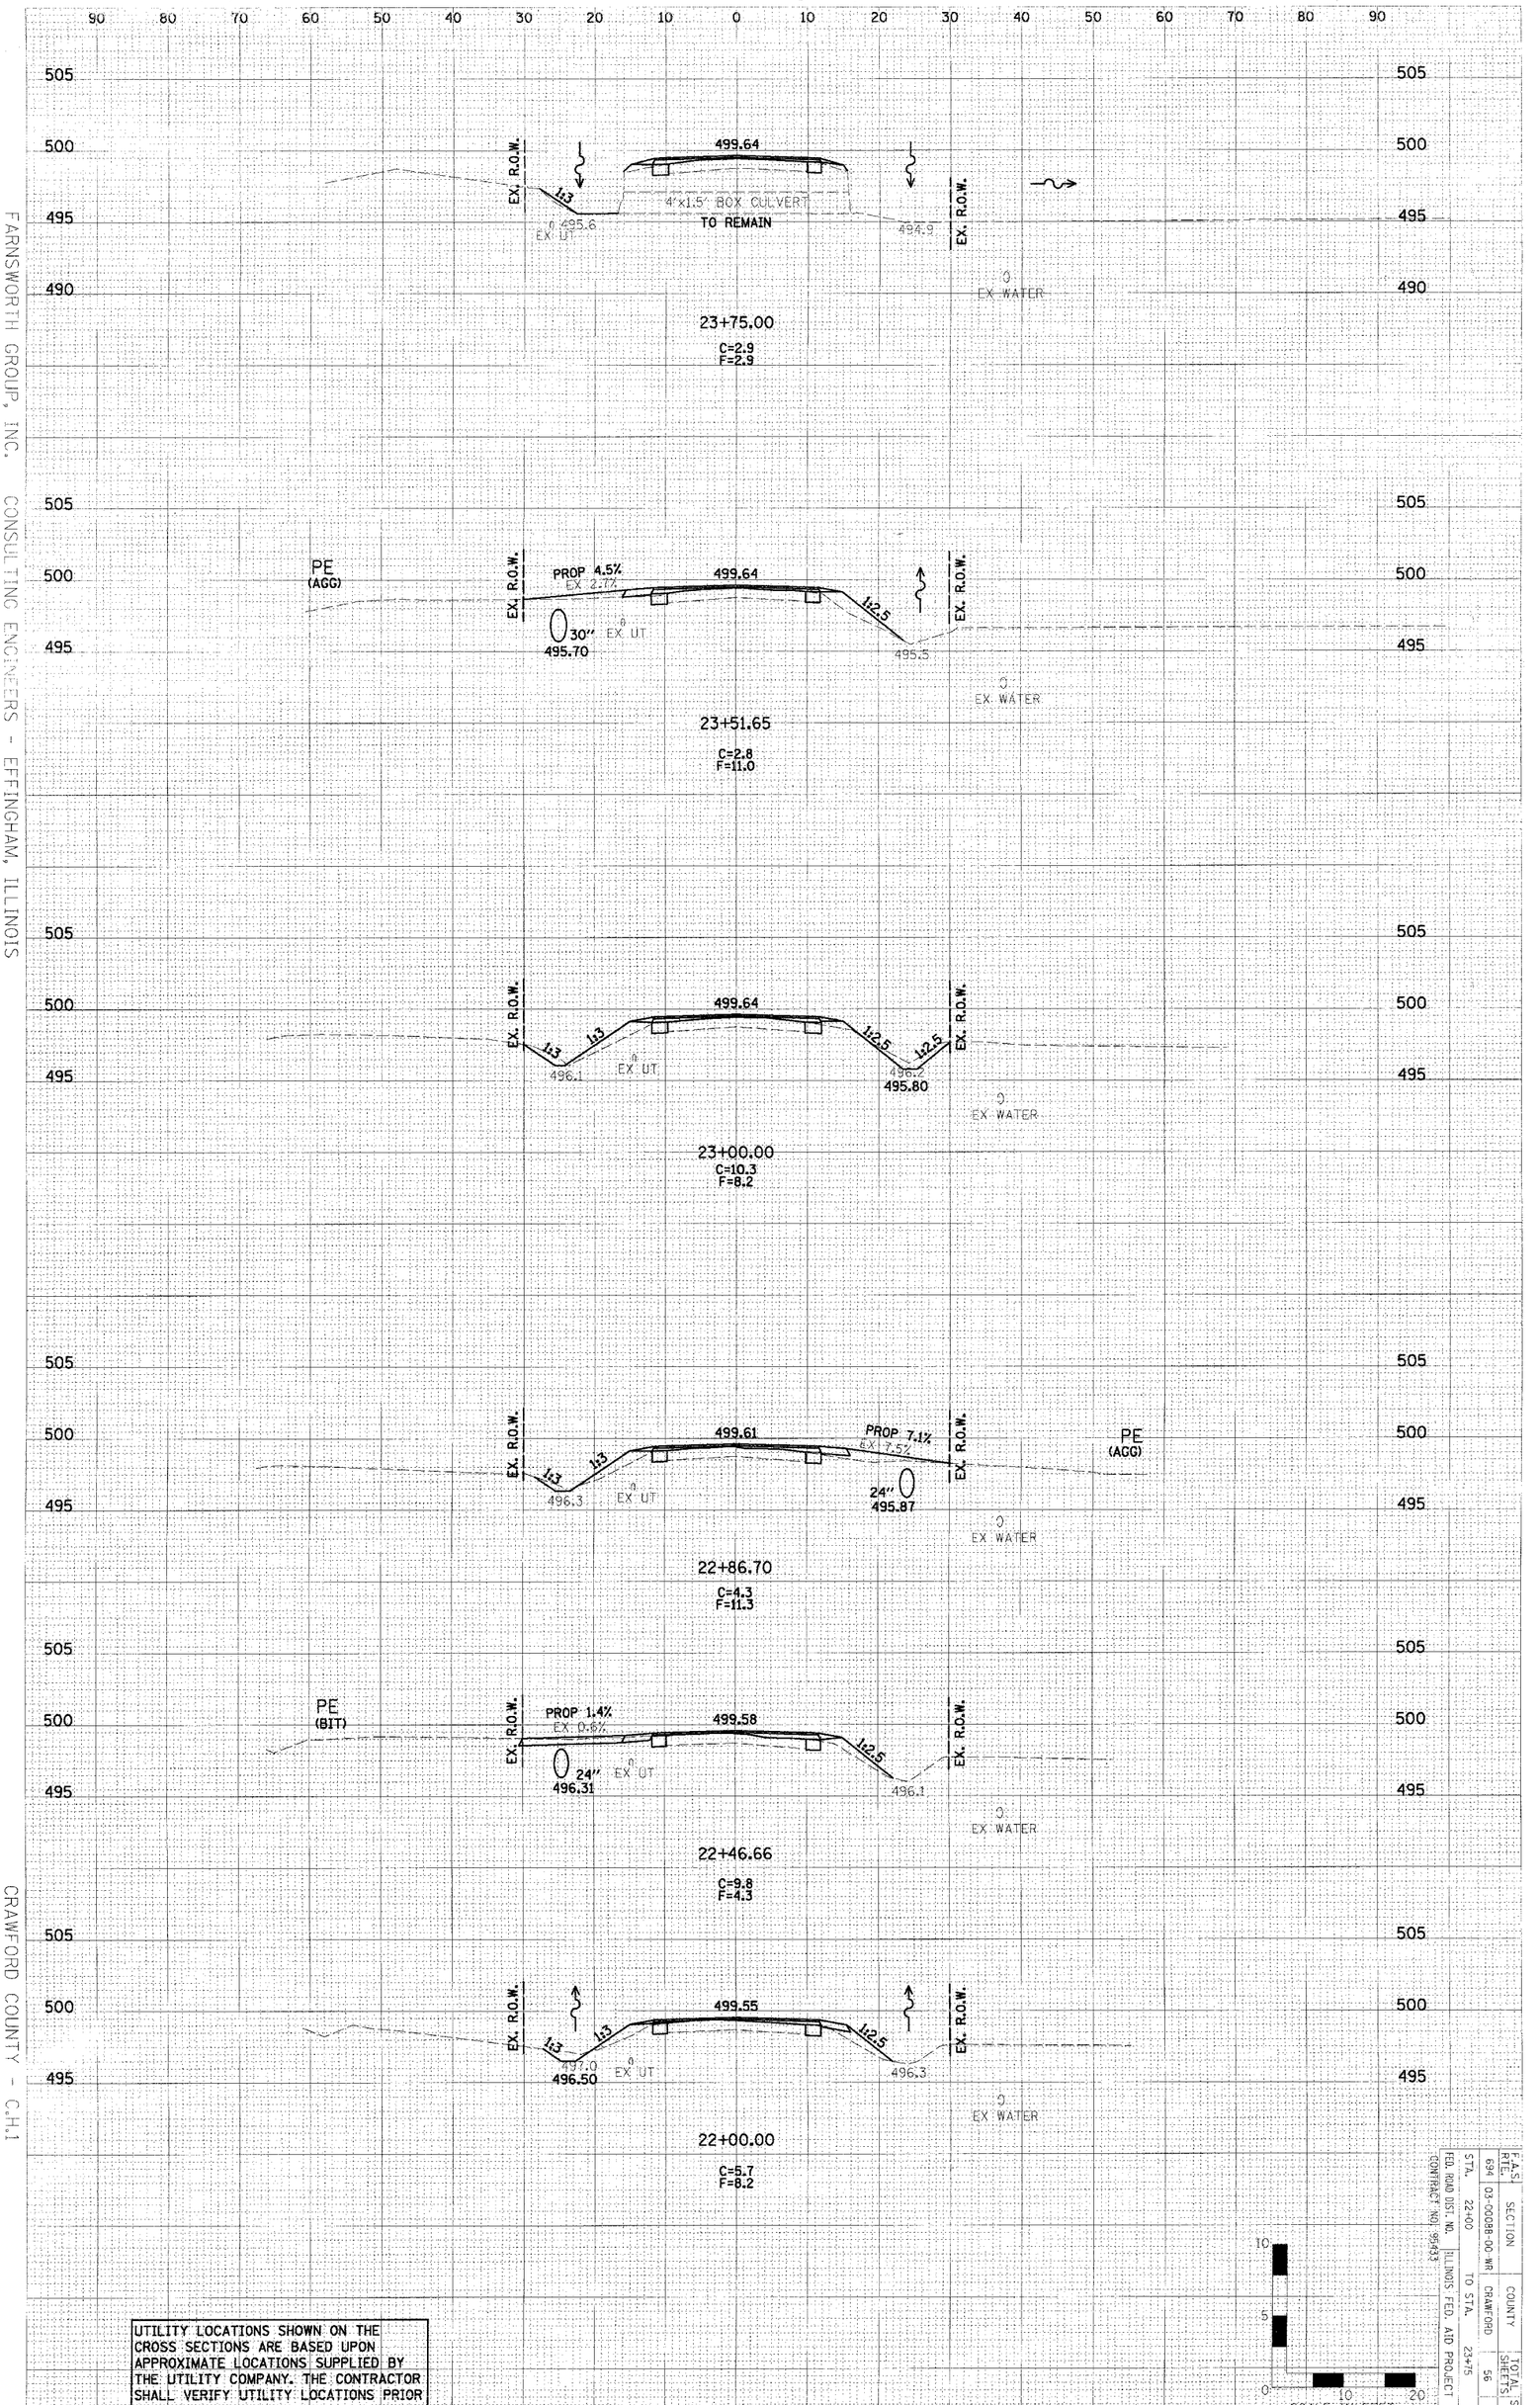

UTILITY LOCATIONS SHOWN ON THE CROSS SECTIONS ARE BASED UPON APPROXIMATE LOCATIONS SUPPLIED BY THE UTILITY COMPANY. THE CONTRACTOR SHALL VERIFY UTILITY LOCATIONS PRIOR TO CONSTRUCTION.

SCALE IN FEET
0 10 20

F.A.S. RTE.	SECTION	COUNTY	TOTAL SHEETS	SHEET NO.
634	03-00088-00-WR	CRAWFORD	56	29
STA. 22+00		TO STA. 23+75		
FED. ROAD DIST. NO.	ILLINOIS FED. AID PROJECT			
CONTRACT NO. 96943				

FARNSWORTH GROUP, INC. CONSULTING ENGINEERS - EFFINGHAM, ILLINOIS

CRAWFORD COUNTY - C.H.1