F.A.U. RTE.	SECTION	COUNTY	TOTAL SHEETS	SHEET NO.
3805	11-00088-00-RS	DUPAGE	21	1
	ILLINOIS	CONTRACT NO. 63604		

STATE OF ILLINOIS
DEPARTMENT OF TRANSPORTATION
DIVISION OF HIGHWAYS

PLANS FOR PROPOSED
FEDERAL AID HIGHWAY

FAU ROUTE 3805 (NEWPORT BOULEVARD)
FAP 361 (STEARNS ROAD) TO DEVON AVENUE
SECTION 11-00088-00-RS
PROJECT M-9003(801)
RESURFACING
VILLAGE OF BARTLETT
DUPAGE COUNTY
C-91-459-11

FOR INDEX OF SHEETS, SEE SHEET NO. 2
FOR HIGHWAY STANDARDS, SEE SHEET NO. 2

TRAFFIC DATA

ADT:
NEWPORT BOULEVARD 4,800 VPD (2008)

POSTED SPEED	DESIGN SPEED
35 MPH (EXISTING)	35 MPH (EXISTING)
35 MPH (PROPOSED)	35 MPH (PROPOSED)

DESIGN DESIGNATION

FAU 3805 (NEWPORT BOULEVARD) - URBAN COLLECTOR

J.U.L.I.E.
JOINT
UTILITY
LOCATION
INFORMATION FOR
EXCAVATION
CALL 811

811
Know what's below.
Call before you dig.

100' 200' 300' — 1" = 100'
10' 20' 30' — 1" = 10'
50' 100' — 1" = 50'
50' 100' — 1" = 40'
50' 100' — 1" = 30'
50' 100' — 1" = 20'

FULL SIZE PLANS HAVE BEEN PREPARED USING STANDARD ENGINEERING SCALES. REDUCED SIZED PLANS WILL NOT CONFORM TO STANDARD SCALES. IN MAKING MEASUREMENTS ON REDUCED PLANS, THE ABOVE SCALES MAY BE USED.

HRGreen
420 NORTH FRONT STREET, SUITE 100 | McHENRY, ILLINOIS 60050
Phone: 815.385.1778 | Toll Free: 800.728.7805 | Fax: 815.385.1781 | HRGreen.com
ILLINOIS PROFESSIONAL DESIGN FIRM #184-001322

PROJECT ENGINEER: J. STRZALKA
PROJECT MANAGER: A. CHAUDHRY

CONTRACT NO. 63604

PROJECT LOCATION MAP
WAYNE TOWNSHIP
N.T.S.

PROJECT BEGINS STA. 514+55

RANGE 9 EAST — 3RD PM

TOWNSHIP 40 NORTH

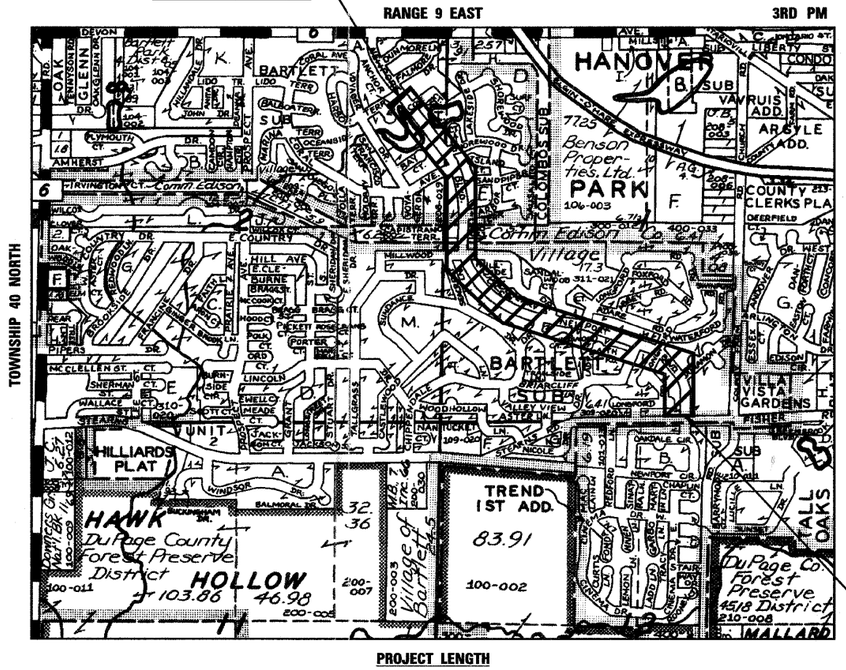

PROJECT ENDS STA. 582+41

PROJECT LENGTH

NET LENGTH OF IMPROVEMENT (NEWPORT BOULEVARD) = 6,786 FT (1.29 MI)

GROSS LENGTH OF PROJECT = 6,786 FT (1.29 MI)

LOCATION OF SECTION INDICATED THUS:-

STATE OF ILLINOIS
DEPARTMENT OF TRANSPORTATION
DIVISION OF HIGHWAYS

APPROVED May 11 20 11
Paul O. Kuntz
VILLAGE OF BARTLETT

PASSED MAY 27 20 11
C Holt CHRISTOPHER HOLT
DISTRICT ONE ENGINEER OF LOCAL ROADS AND STREETS

RELEASING FOR BID BASED ON LIMITED REVIEW MAY 31, 20 11
Diane M. O'Keefe
DEPUTY DIRECTOR OF HIGHWAYS, REGION ONE ENGINEER

PROFESSIONAL ENGINEER'S SIGN & SEAL

Akram Chaudhry
AKRAM CHAUDHRY, P.E.
EXPIRES: 11-30-2011

M. AKRAM CHAUDHRY 062-036735 REGISTERED PROFESSIONAL ENGINEER OF ILLINOIS
SEAL

PRINTED BY THE AUTHORITY OF THE STATE OF ILLINOIS

PROGRAM AND OFFICE ENGINEER: CHARLES F. RIDDLE, P.E. 847-705-4406 SCHAUMBURG, IL

COMPANY NAME: #(COMPANY NAME)
PROJECT CONTACT: #(PROJECT CONTACT)
CLIENT: #(CLIENT)
DATE PLOTTED: 5/9/2011 1:29:16 PM
FILE NAME: 86090304-cvr.dgn
PLOT DRIVER: McHenry-1050-3411-Ver-45.15.pltr
PEN TABLE: STANDARD-TRANS.TBL