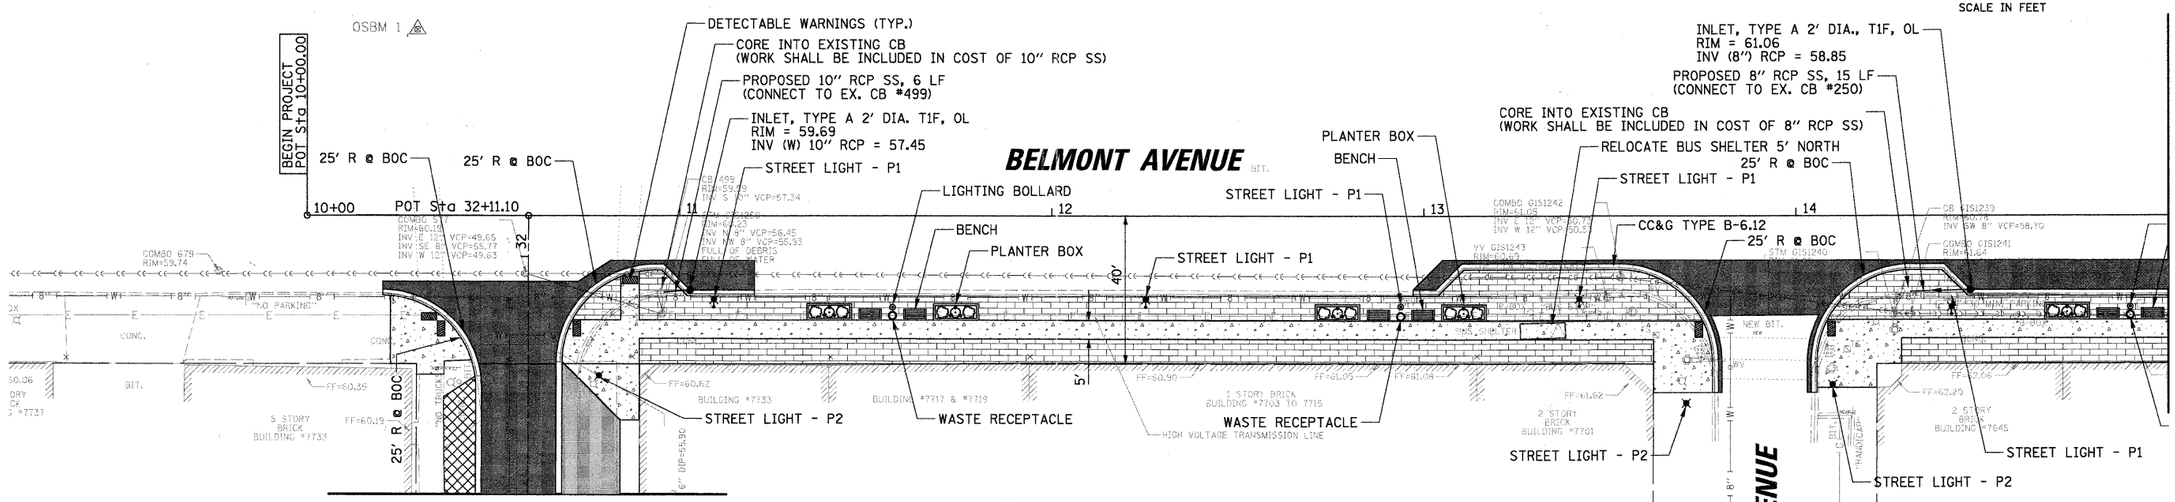

SEE 77TH COURT RPP SHEET 06

NOTE:
THE ENVIRONMENTAL FIRM IS REQUIRED TO CONTINUOUSLY MONITOR FOR WORKER PROTECTION AND SOIL CONTAMINATION AT SEVERAL AREAS. SEE SPECIAL PROVISION AND SUPPLEMENTAL SPECIFICATIONS FOR DETAILS.

LEGEND

- COLORED PCC SIDEWALK, 5 INCH, SPECIAL
- PCC SIDEWALK, 5"
- CONCRETE DRIVEWAY/ALLEY ENTRANCE
- HMA RESURFACING
- HMA DRIVEWAY
- DETECTABLE WARNINGS

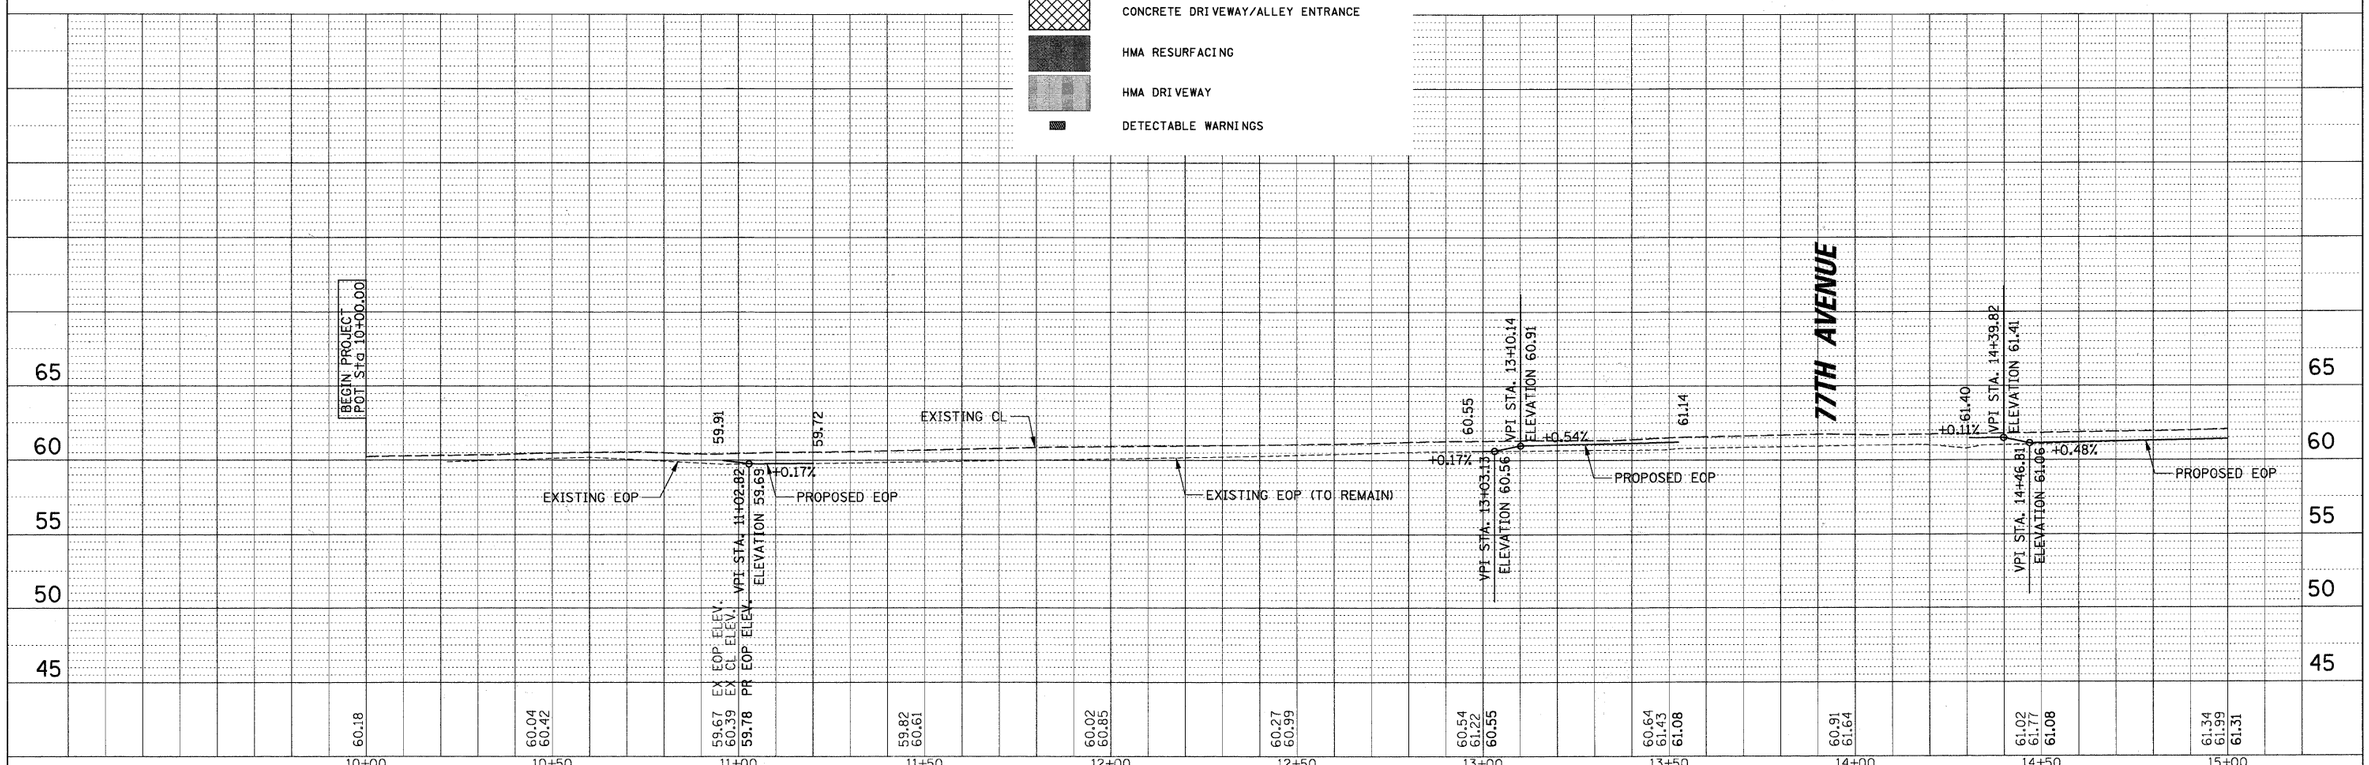

FILE NAME =	USER NAME = ESIDORCZ	DESIGNED -	REVISED -
N:\ELMWOODPARK\952253.00004\Civil\RPP_BELMONT_01.SHT		DRAWN -	REVISED -
	PLOT SCALE = 20'	CHECKED -	REVISED -
	PLOT DATE = 6/2/2011	DATE -	REVISED -

STATE OF ILLINOIS
DEPARTMENT OF TRANSPORTATION

BELMONT AVENUE
STA. 10+00 TO STA. 15+00

SCALE: | SHEET NO. OF SHEETS | STA. TO STA.

F.A.U. RTE.	SECTION	COUNTY	TOTAL SHEETS	SHEET NO.
1374	10-00112-00-LS	COOK	23	7

CONTRACT NO. 63608

ILLINOIS FED. AID PROJECT

PLAN — SURVEYED / PLOTTED / ALIGNMENT CHECKED / RT. OF WAY CHECKED / CADD FILE NAME / NOTE BOOK / NO. — BY — DATE

PROFILE — SURVEYED / PLOTTED / GRADES CHECKED / B.M. NO. HERE / SIGNATURE NOTATIONS CHKD / NOTE BOOK / NO. — BY — DATE