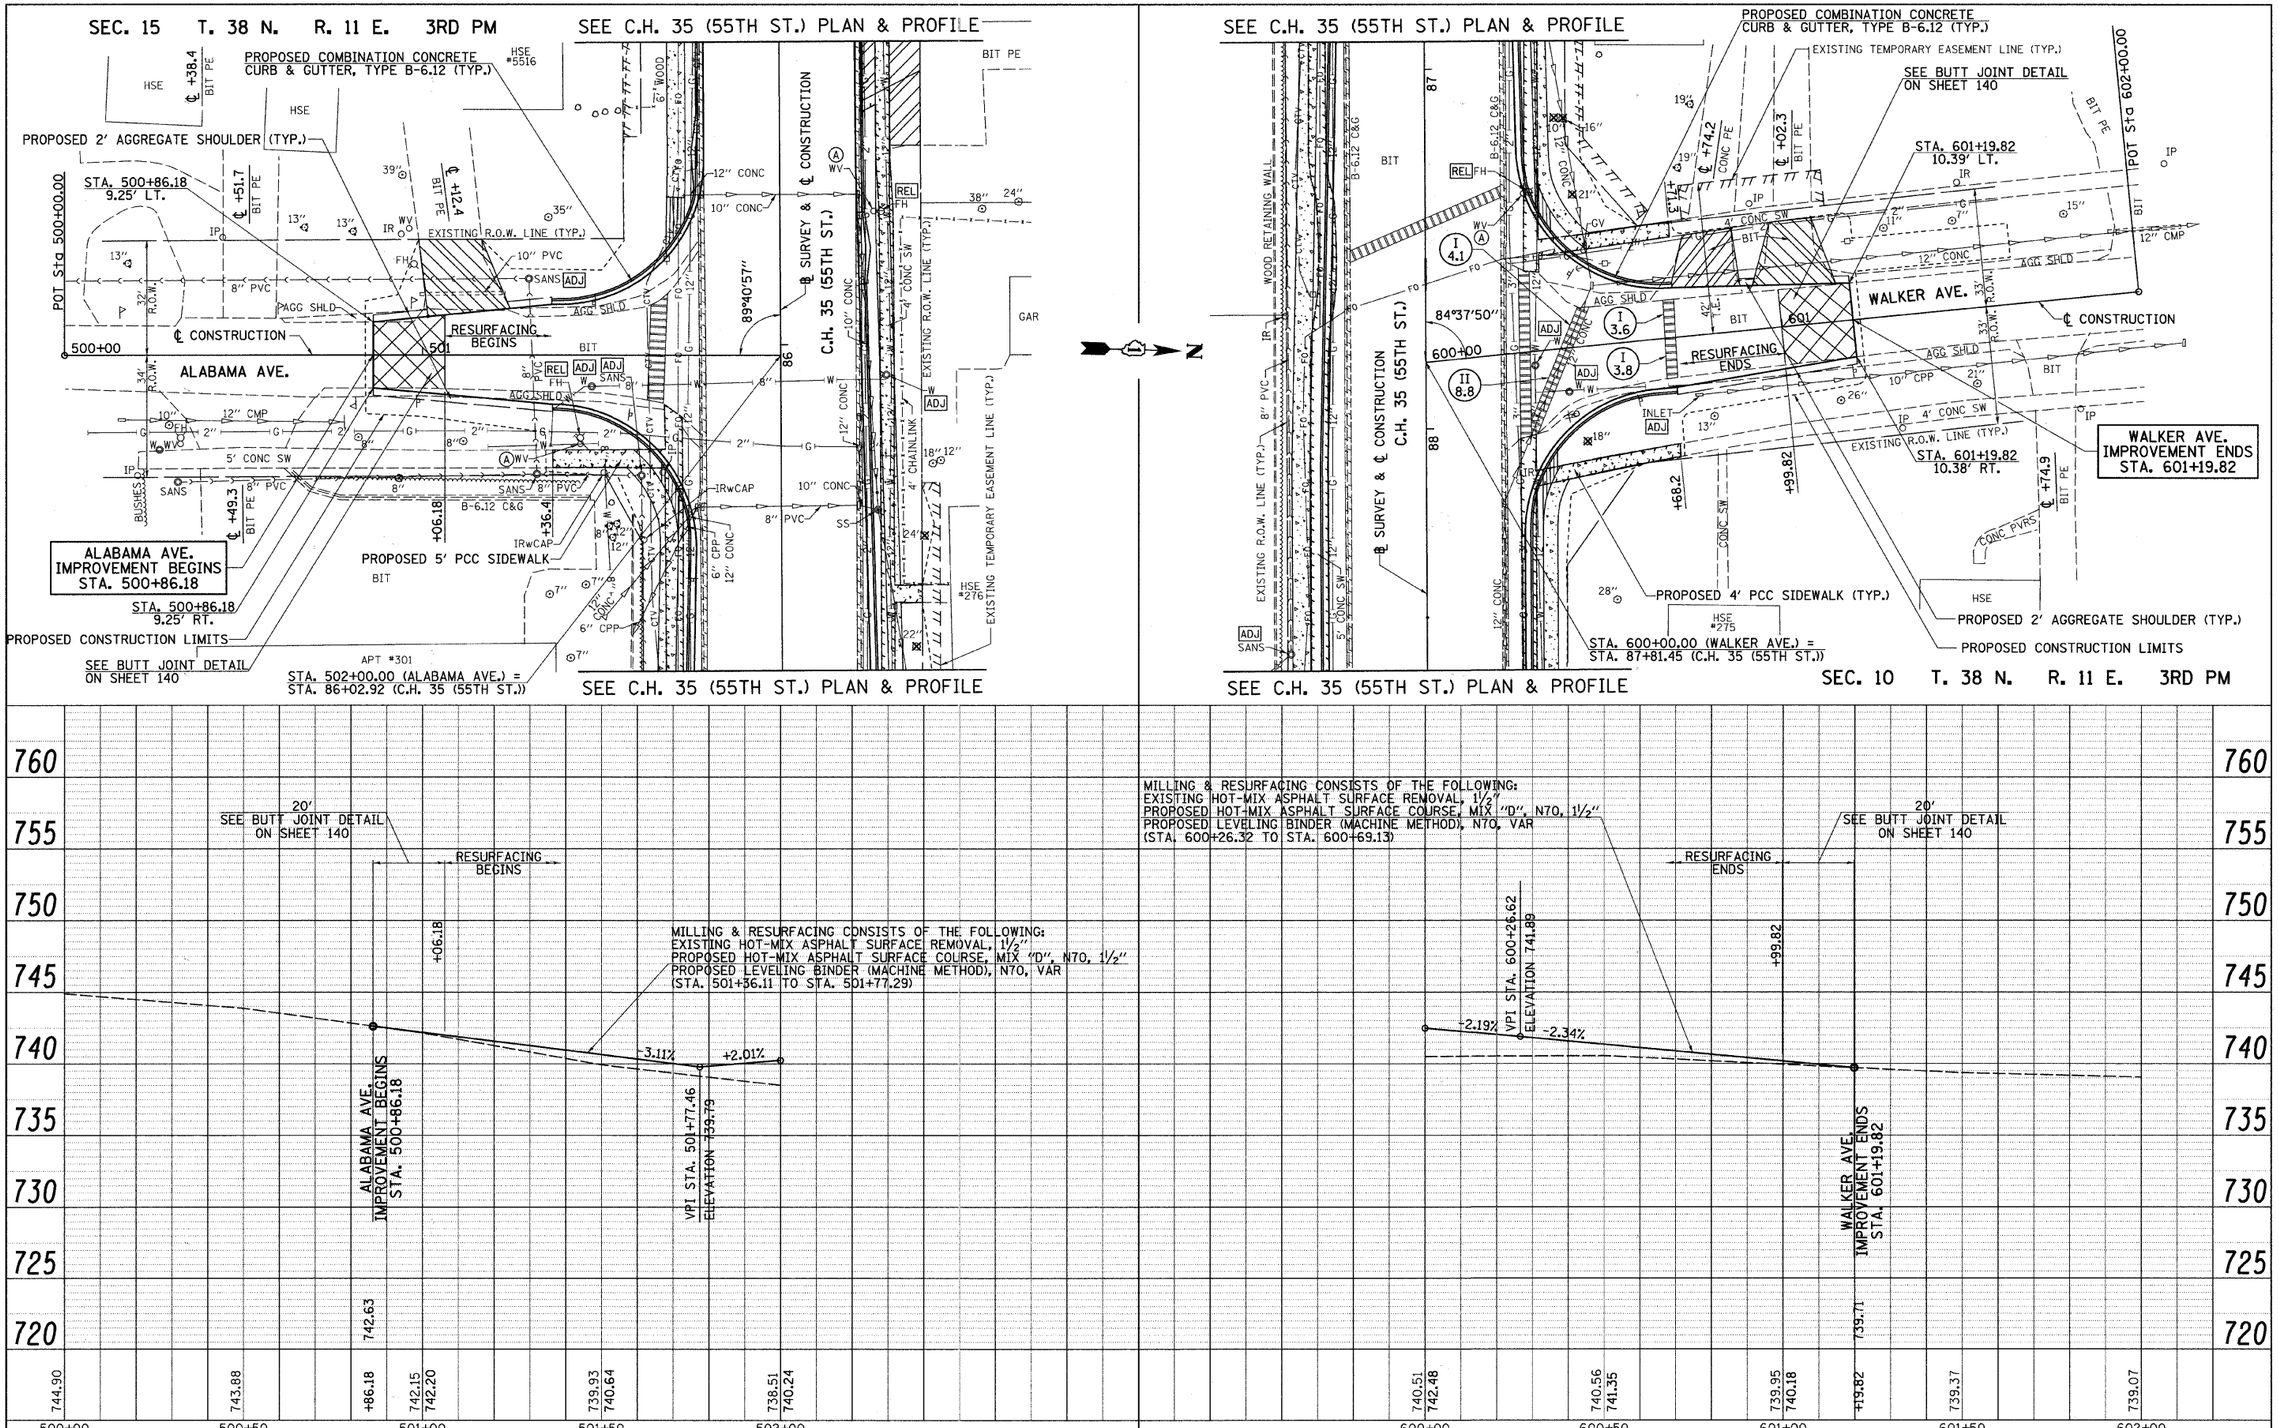

FILE NAME = v:\2791\2791p021.dgn	USER NAME = shughes	DESIGNED -	REVISED -
		DRAWN -	REVISED -
	PLOT SCALE = 20.0000 ' / IN.	CHECKED -	REVISED -
	PLOT DATE = 5/19/2011	DATE -	REVISED -

STATE OF ILLINOIS
DEPARTMENT OF TRANSPORTATION

ALABAMA AVE. & WALKER AVE. PLAN & PROFILE

SCALE: H=20 V=5 | SHEET NO. 1 OF 1 SHEETS | STA. 500+00 TO STA. 502+00 | STA. 600+00 TO STA. 602+00

F.A.U. RTE.	SECTION	COUNTY	TOTAL SHEETS	SHEET NO.
1504	94-00302-00-FP	DU PAGE	240	57

CONTRACT NO. 63609

ILLINOIS FED. AID PROJECT