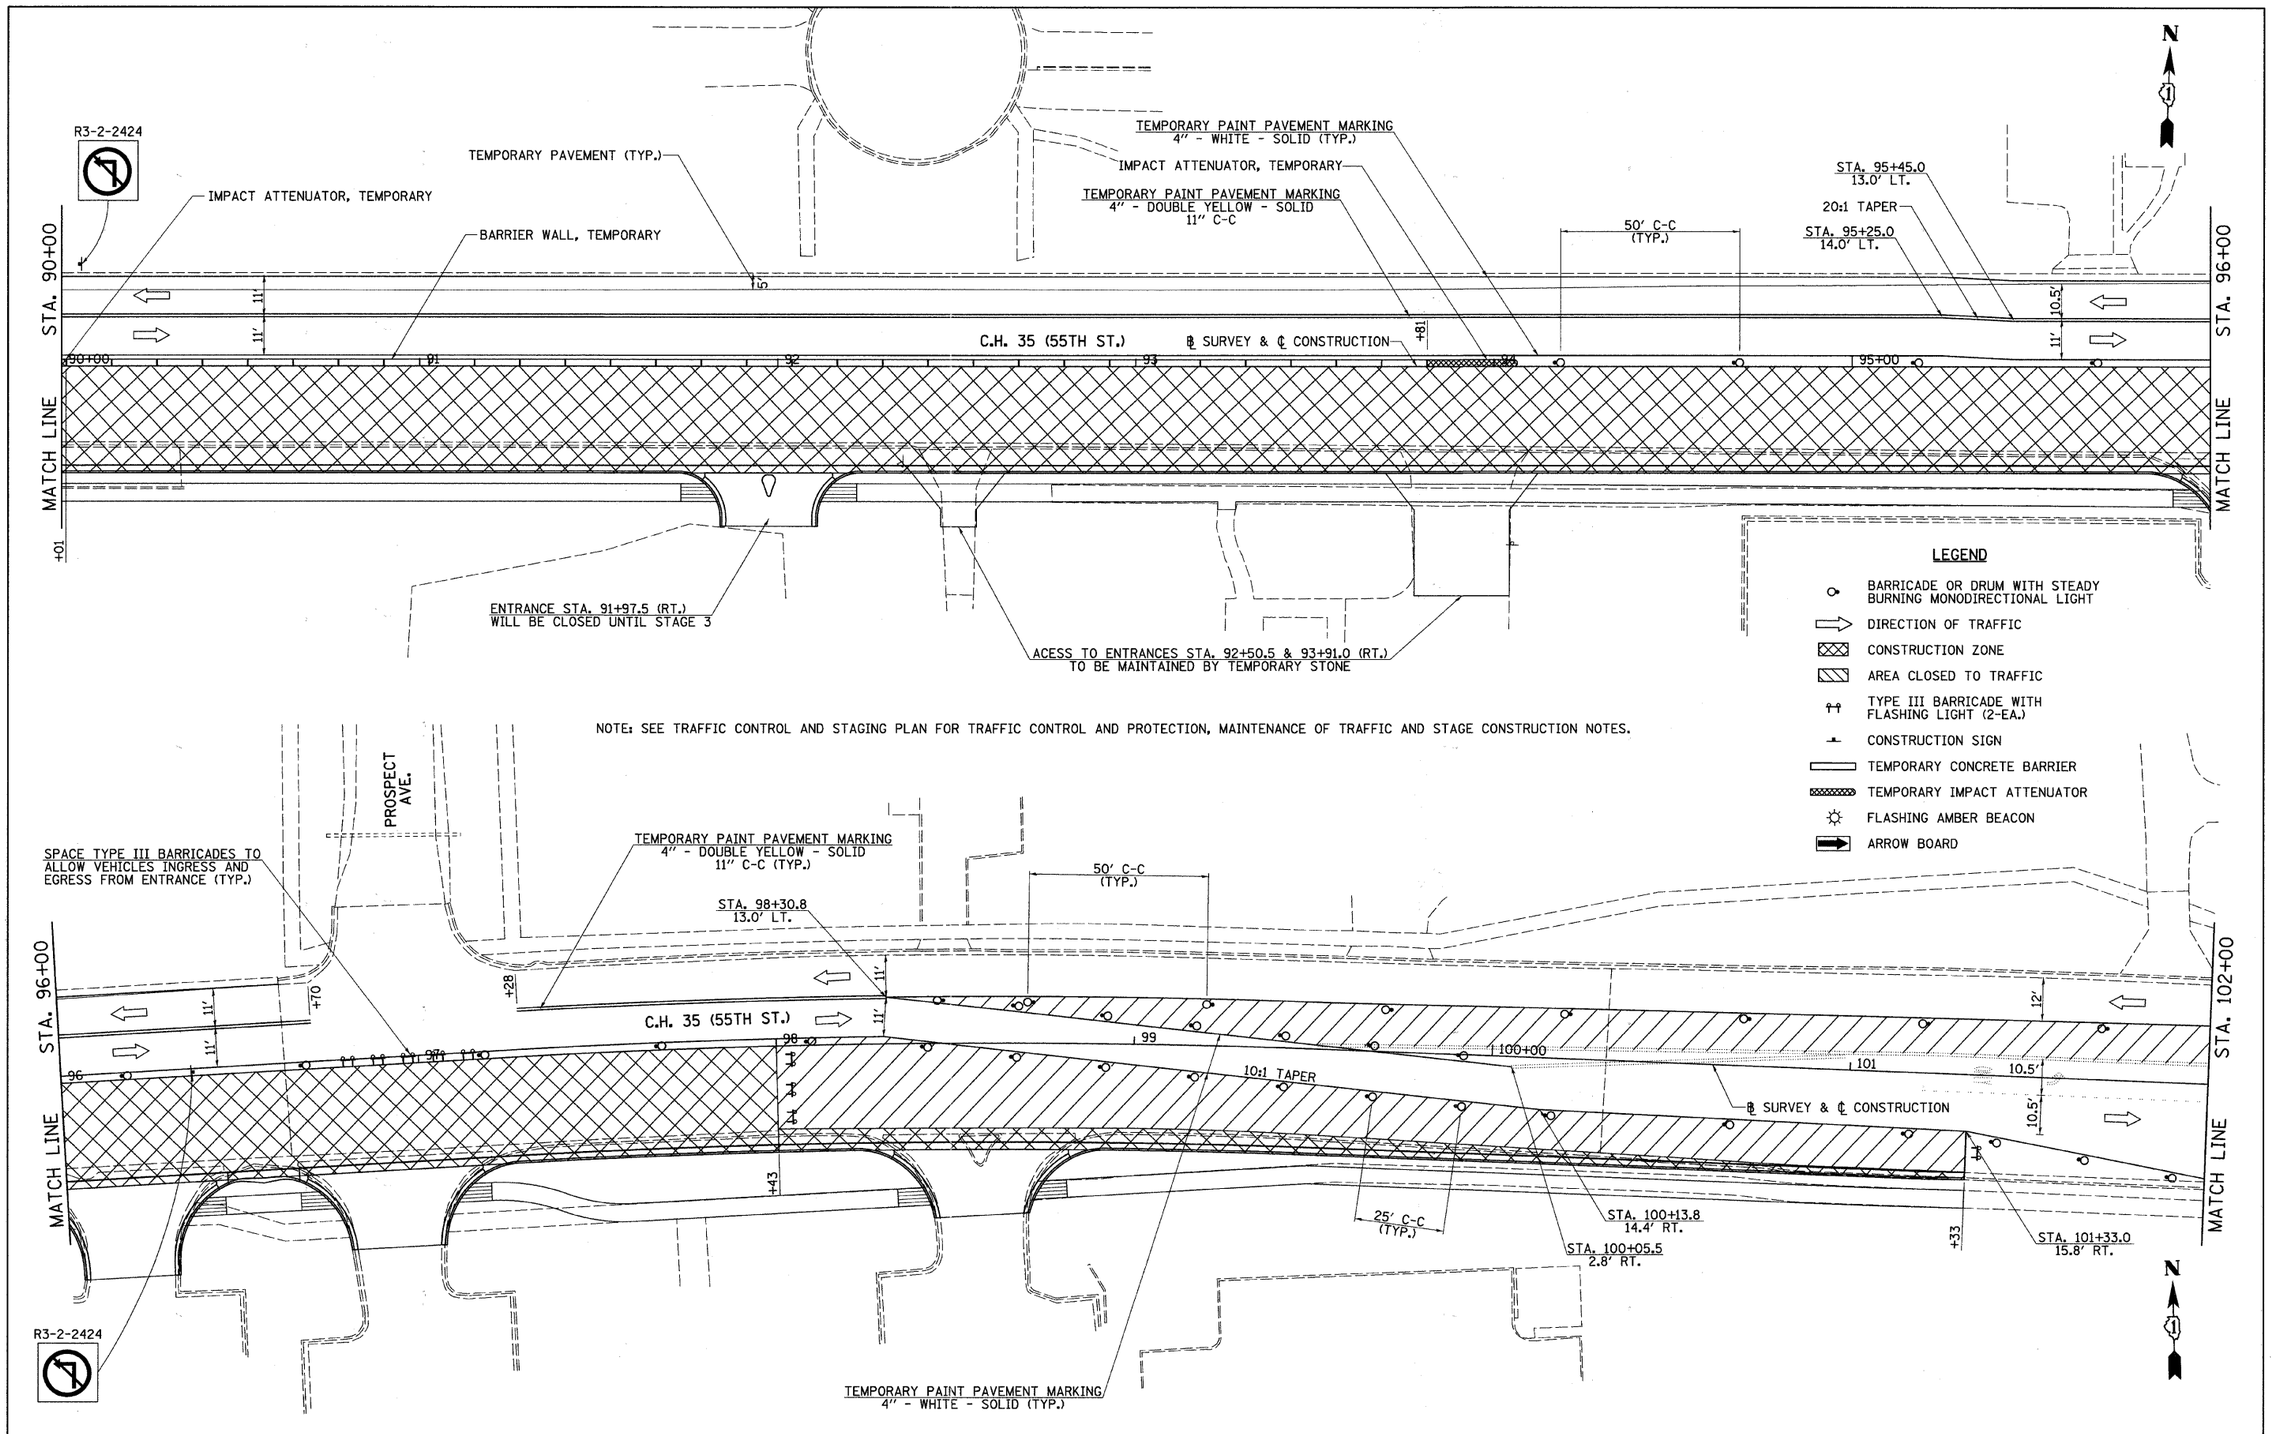

FILE NAME = V:\2791\2791f205.dgn	USER NAME = shughes	DESIGNED -	REVISED -
		DRAWN -	REVISED -
	PLOT SCALE = 20.0000 ' / IN.	CHECKED -	REVISED -
	PLOT DATE = 5/19/2011	DATE -	REVISED -

STATE OF ILLINOIS
DEPARTMENT OF TRANSPORTATION

C.H. 35 (55TH ST.) STAGE 2 TRAFFIC CONTROL PLAN

SCALE: 1"=20' | SHEET NO. 6 OF 7 SHEETS | STA. 90+00 TO STA. 102+00

F.A.U. RTE.	SECTION	COUNTY	TOTAL SHEETS	SHEET NO.
1504	94-00302-00-FP	DU PAGE	240	75
		CONTRACT NO. 63609		
		ILLINOIS FED. AID PROJECT		