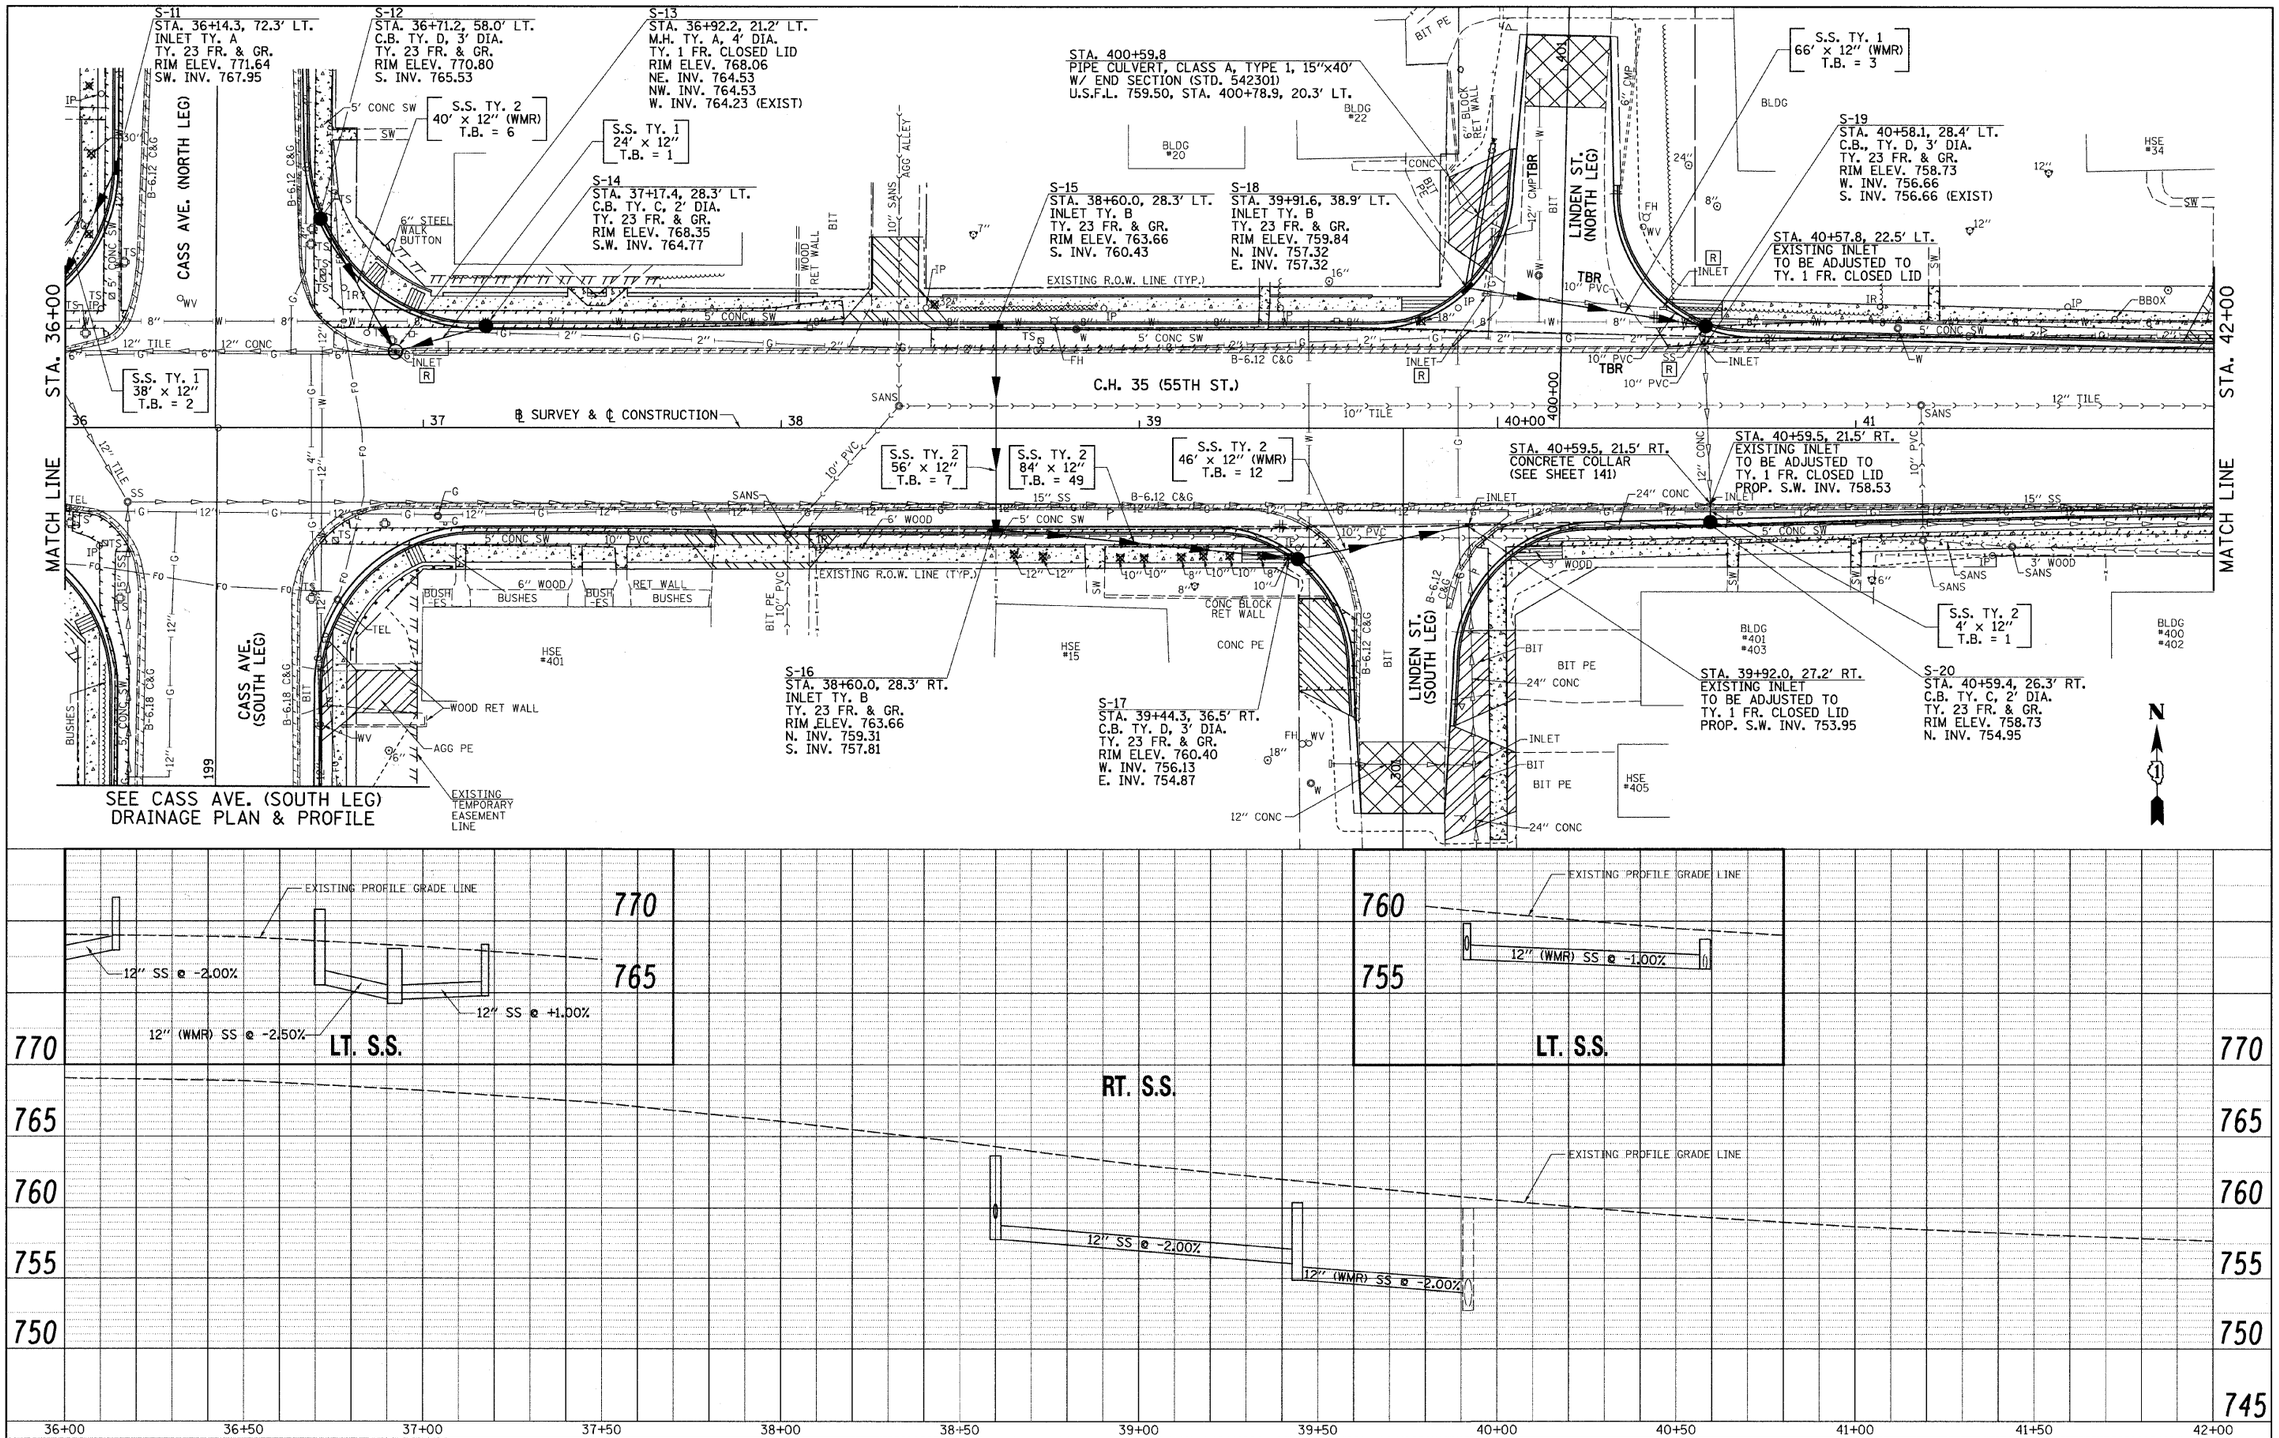

FILE NAME = v:\2791\2791d004.dgn	USER NAME = shughes	DESIGNED -	REVISED -	STATE OF ILLINOIS DEPARTMENT OF TRANSPORTATION	C.H. 35 (55TH ST.) DRAINAGE PLAN & PROFILE	F.A.U. RTE.	SECTION	COUNTY	TOTAL SHEETS / SHEET NO.
		DRAWN -	REVISED -			1504	94-00302-00-FP	DU PAGE	240 / 106
	PLOT SCALE = 20.0000 ' / IN.	CHECKED -	REVISED -					CONTRACT NO. 63609	
	PLOT DATE = 5/19/2011	DATE -	REVISED -		SCALE: H=20 V=5 / SHEET NO. 5 OF 11 SHEETS / STA. 36+00 TO STA. 42+00			ILLINOIS FED. AID PROJECT	