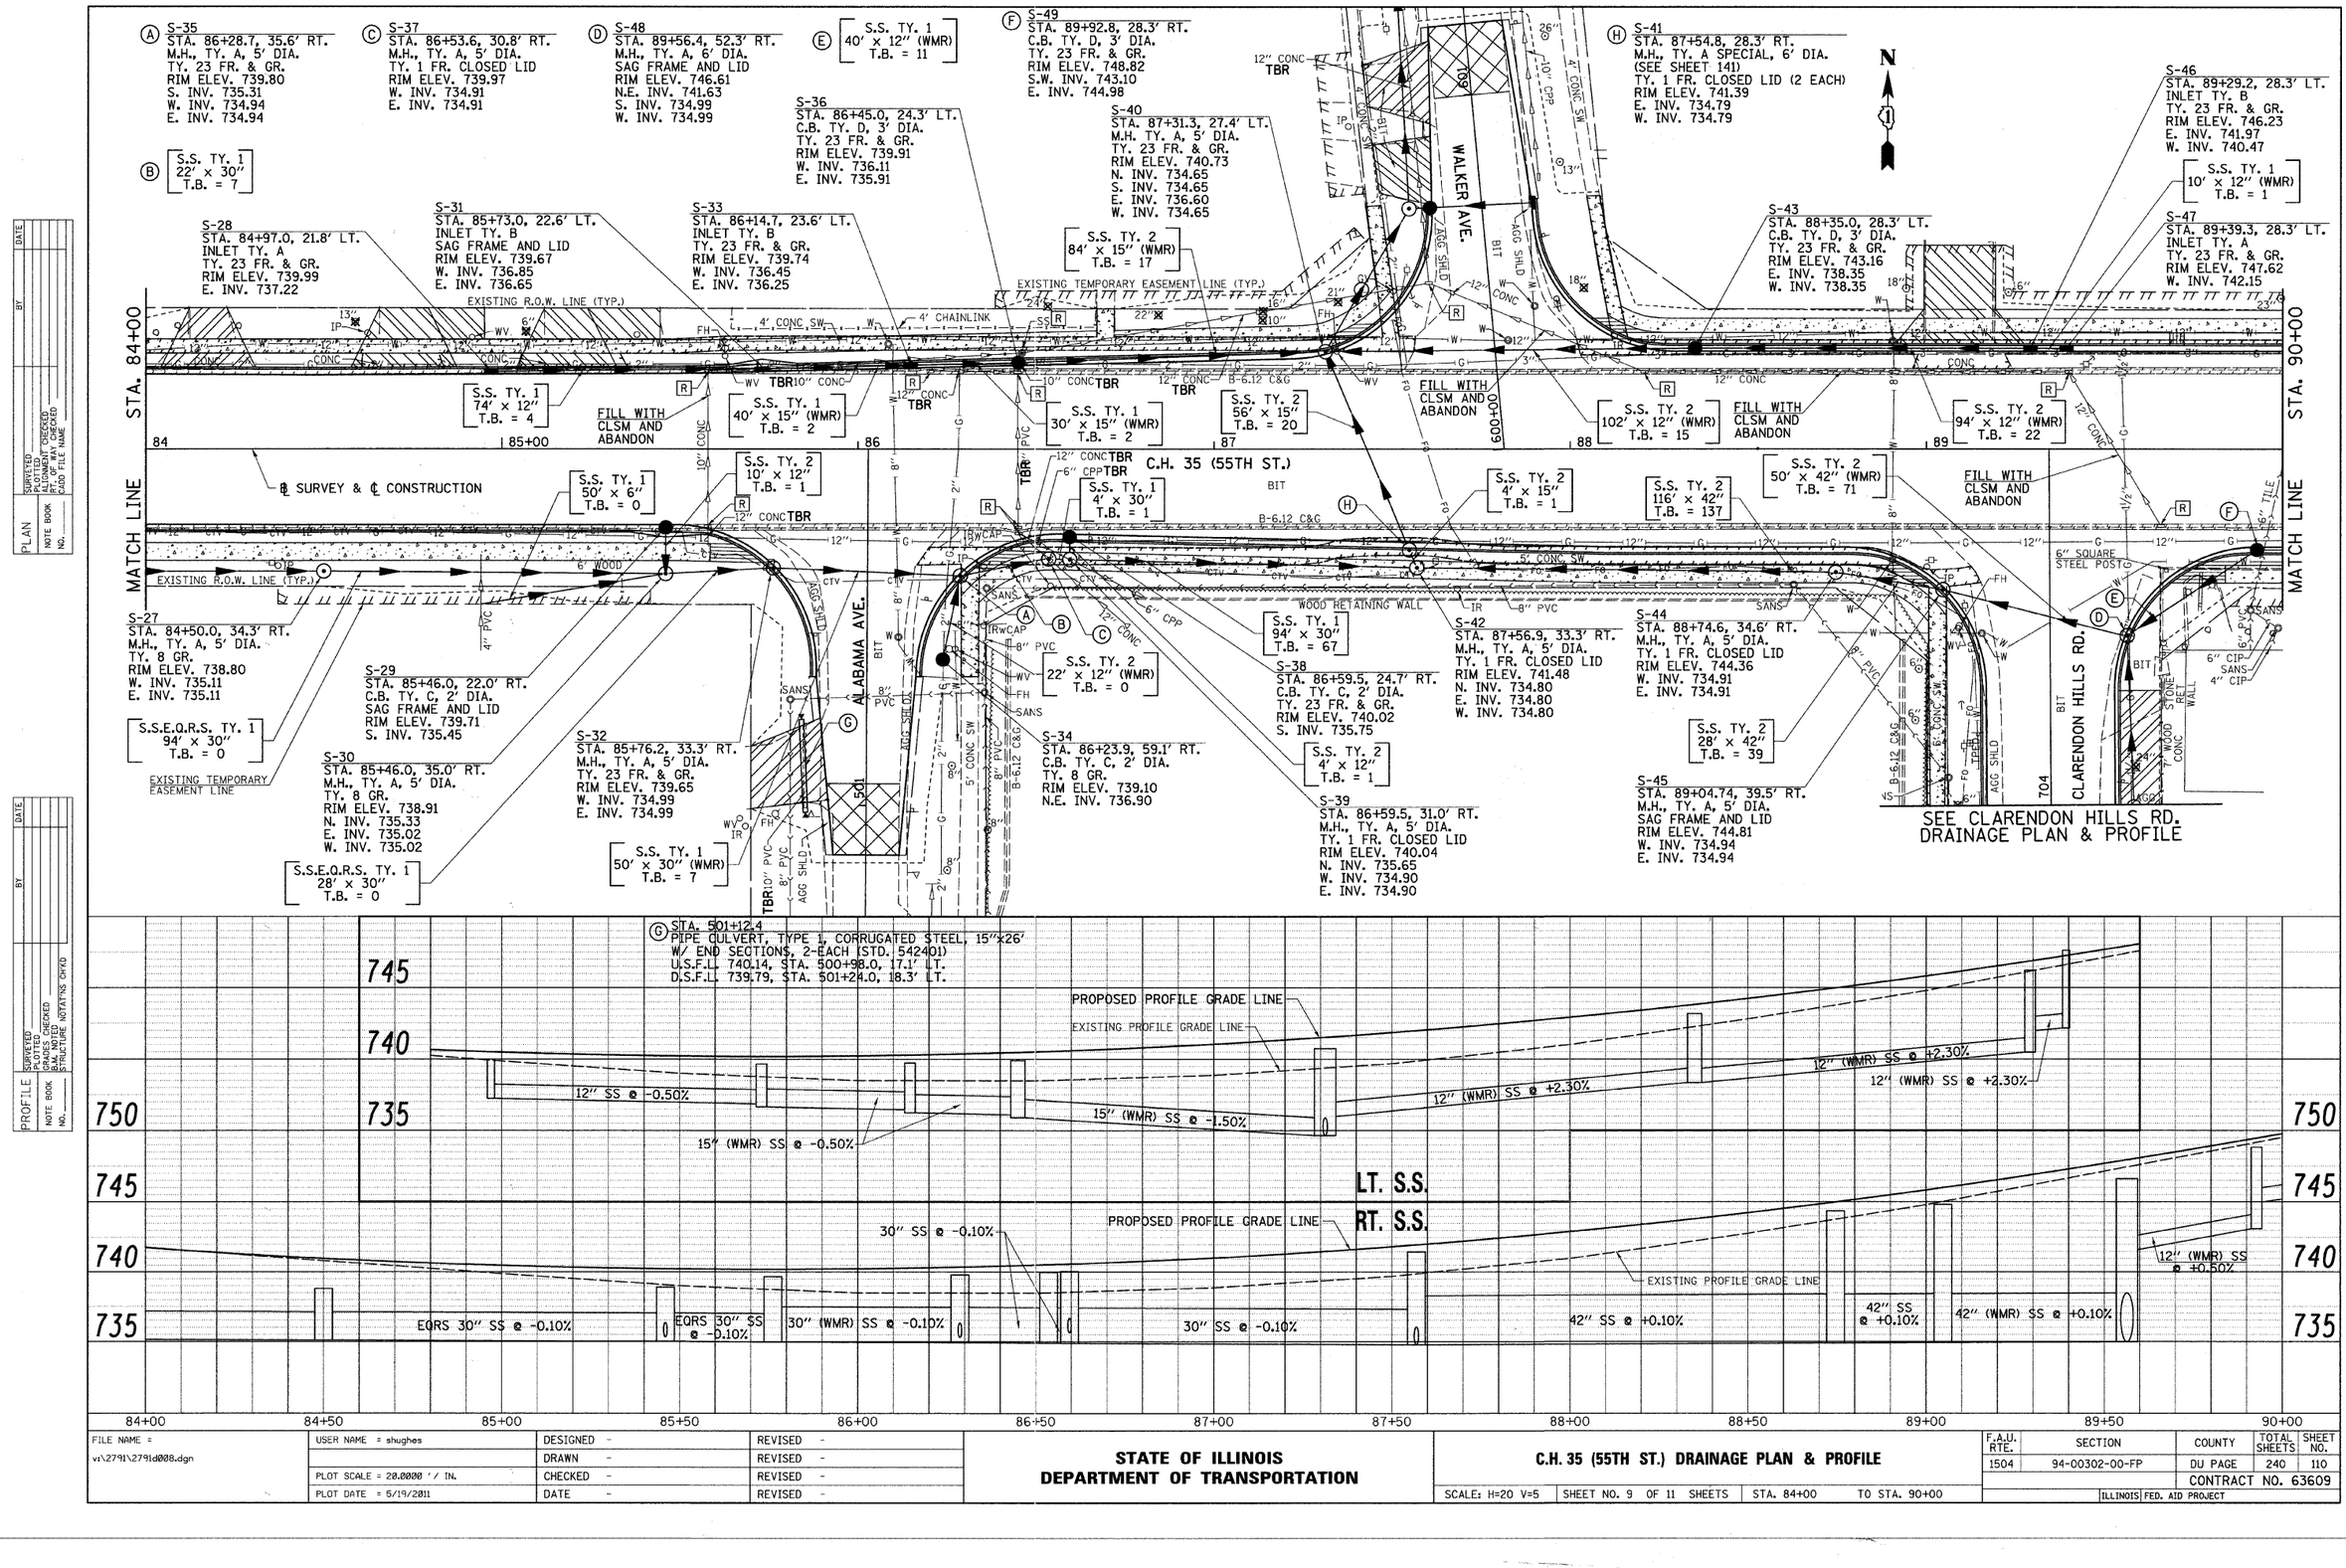

FILE NAME = v:\2791\2791d008.dgn	USER NAME = shughes	DESIGNED -	REVISED -
		DRAWN -	REVISED -
	PLOT SCALE = 20.0000 ' / IN.	CHECKED -	REVISED -
	PLOT DATE = 5/19/2011	DATE -	REVISED -

STATE OF ILLINOIS
DEPARTMENT OF TRANSPORTATION

C.H. 35 (55TH ST.) DRAINAGE PLAN & PROFILE

SCALE: H=20 V=5 | SHEET NO. 9 OF 11 SHEETS | STA. 84+00 TO STA. 90+00

F.A.U. RTE.	SECTION	COUNTY	TOTAL SHEETS	SHEET NO.
1504	94-00302-00-FP	DU PAGE	240	110
		CONTRACT NO. 63609		
		ILLINOIS FED. AID PROJECT		