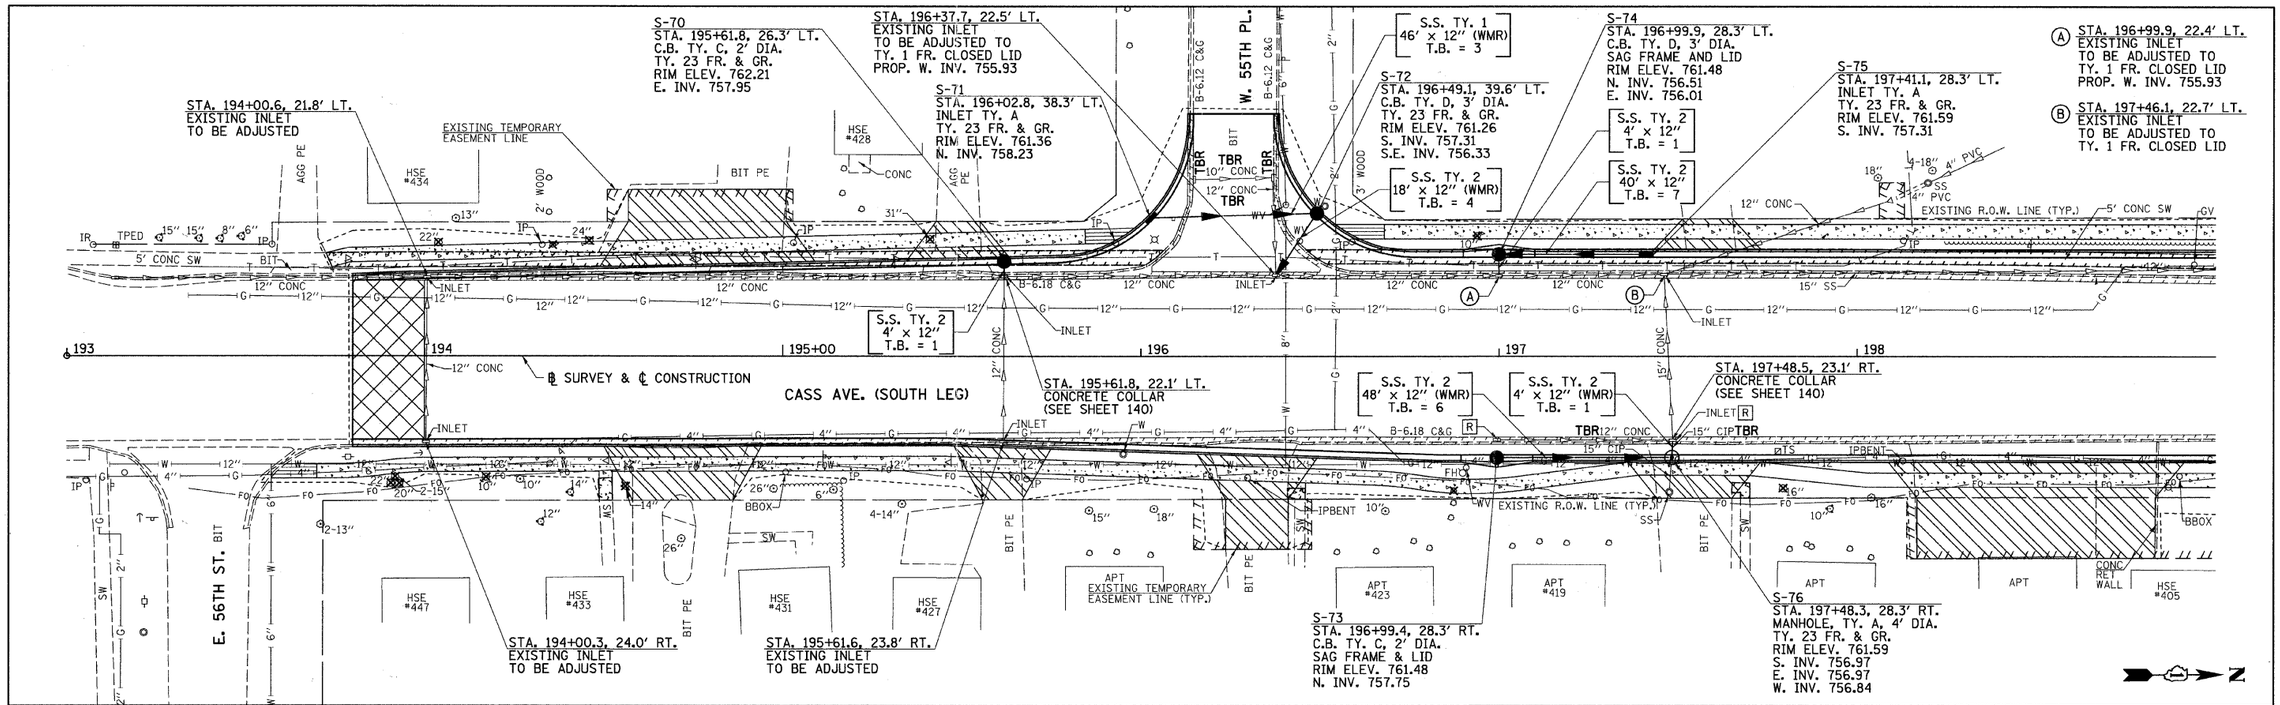

PLAN — SURVEYED / PLOTTED / ALIGNMENT CHECKED / GRADES CHECKED / NOTE BOOK / NO. — BY / DATE

PROFILE — SURVEYED / PLOTTED / GRADES CHECKED / ALIGNMENT CHECKED / NOTE BOOK / NO. — BY / DATE / STRUCTURE NO. / TAPING CHKD

FILE NAME = v:\2791\2791d011.dgn	USER NAME = shughes	DESIGNED -	REVISED -
		DRAWN -	REVISED -
	PLOT SCALE = 20.0000 ' / IN.	CHECKED -	REVISED -
	PLOT DATE = 5/19/2011	DATE -	REVISED -

STATE OF ILLINOIS
DEPARTMENT OF TRANSPORTATION

CASS AVE. (SOUTH LEG) DRAINAGE PLAN & PROFILE

SCALE: H=20 V=5 | SHEET NO. 1 OF 1 SHEETS | STA. 193+00 TO STA. 199+00

F.A.U. RTE.	SECTION	COUNTY	TOTAL SHEETS	SHEET NO.
1504	94-00302-00-FP	DU PAGE	240	113
		CONTRACT NO. 63609		
	ILLINOIS FED. AID PROJECT			