FINAL SURVEY	SURVEYED	BY	DATE
NOTE BOOK	PLOTTED		
NO.	TEMPLATE		
	AREAS		
	AREAS CHECKED		

ORIGINAL SURVEY	SURVEYED	BY	DATE
NOTE BOOK	PLOTTED		
NO.	TEMPLATE		
	AREAS		
	AREAS CHECKED		

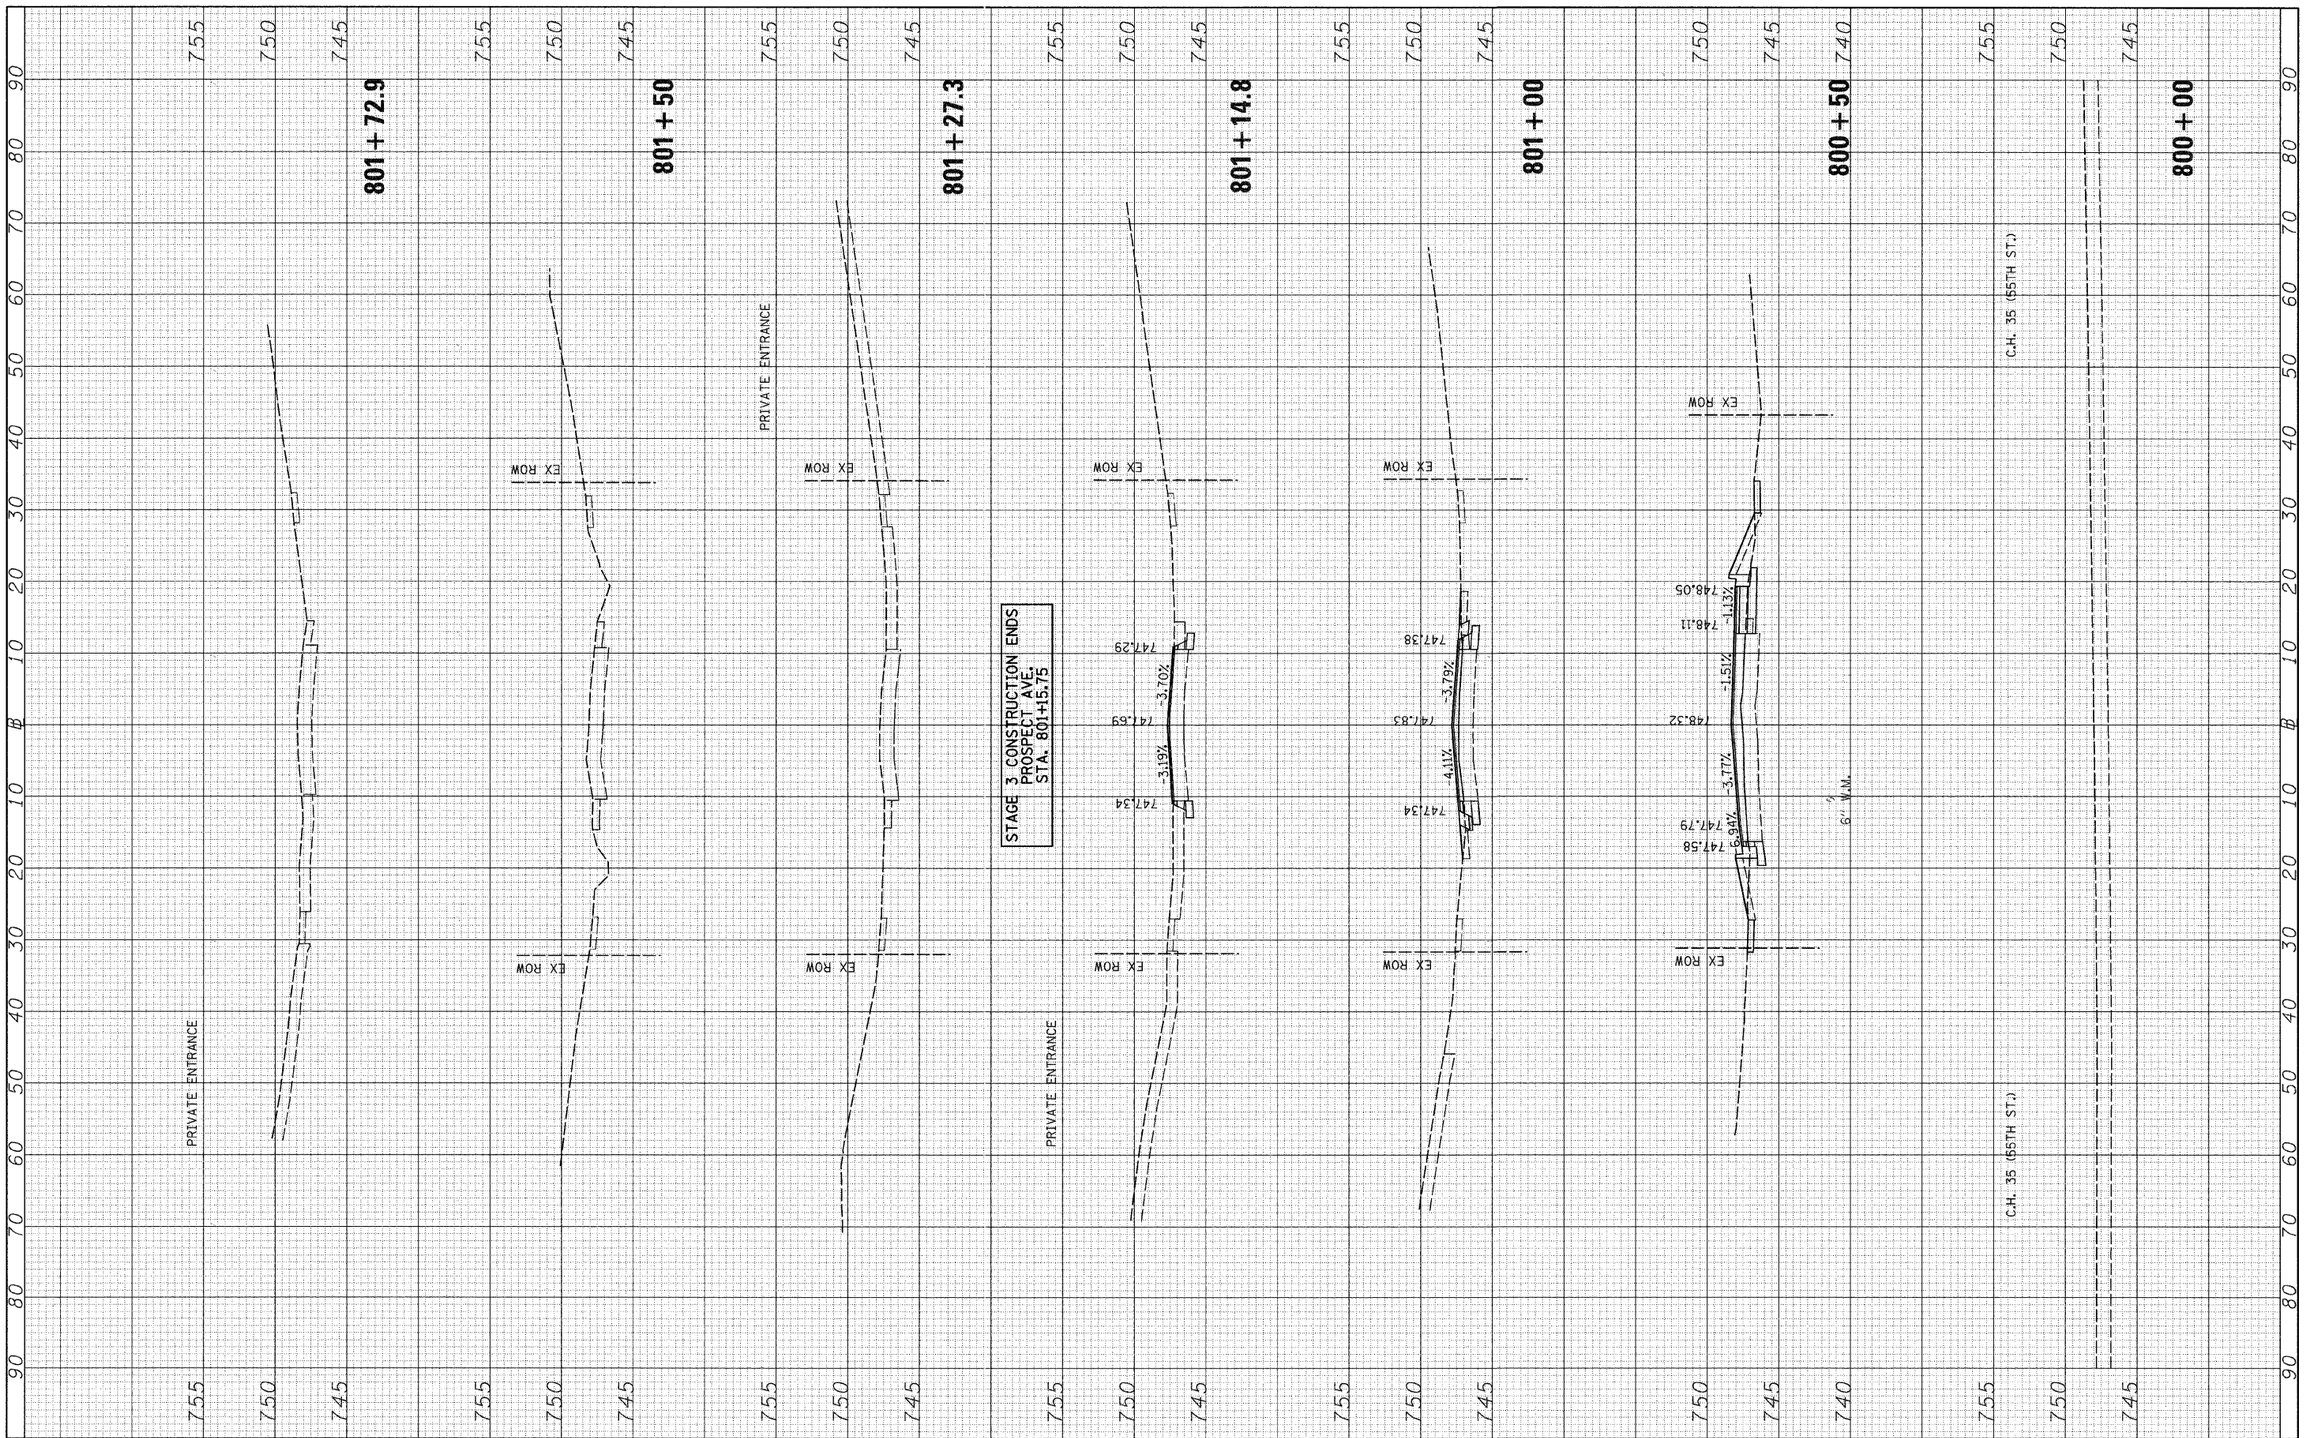

FILE NAME =	USER NAME = bdecraene	DESIGNED -	REVISED -
v:\2791\2791xshts_Prospect_Ave.dgn		DRAWN -	REVISED -
	PLOT SCALE = 10.0000 ' / IN.	CHECKED -	REVISED -
	PLOT DATE = 5/20/2011	DATE -	REVISED -

STATE OF ILLINOIS
DEPARTMENT OF TRANSPORTATION

PROSPECT AVE. STAGE 3 CROSS SECTIONS

SCALE: H=10 V=5 | SHEET NO. 1 OF 1 SHEETS | STA. 800+00 TO STA. 801+72.9

F.A.U. RTE.	SECTION	COUNTY	TOTAL SHEETS	SHEET NO.
1504	94-00302-00-FP	DU PAGE	240	203
		CONTRACT NO. 63609		
	ILLINOIS FED. AID PROJECT			