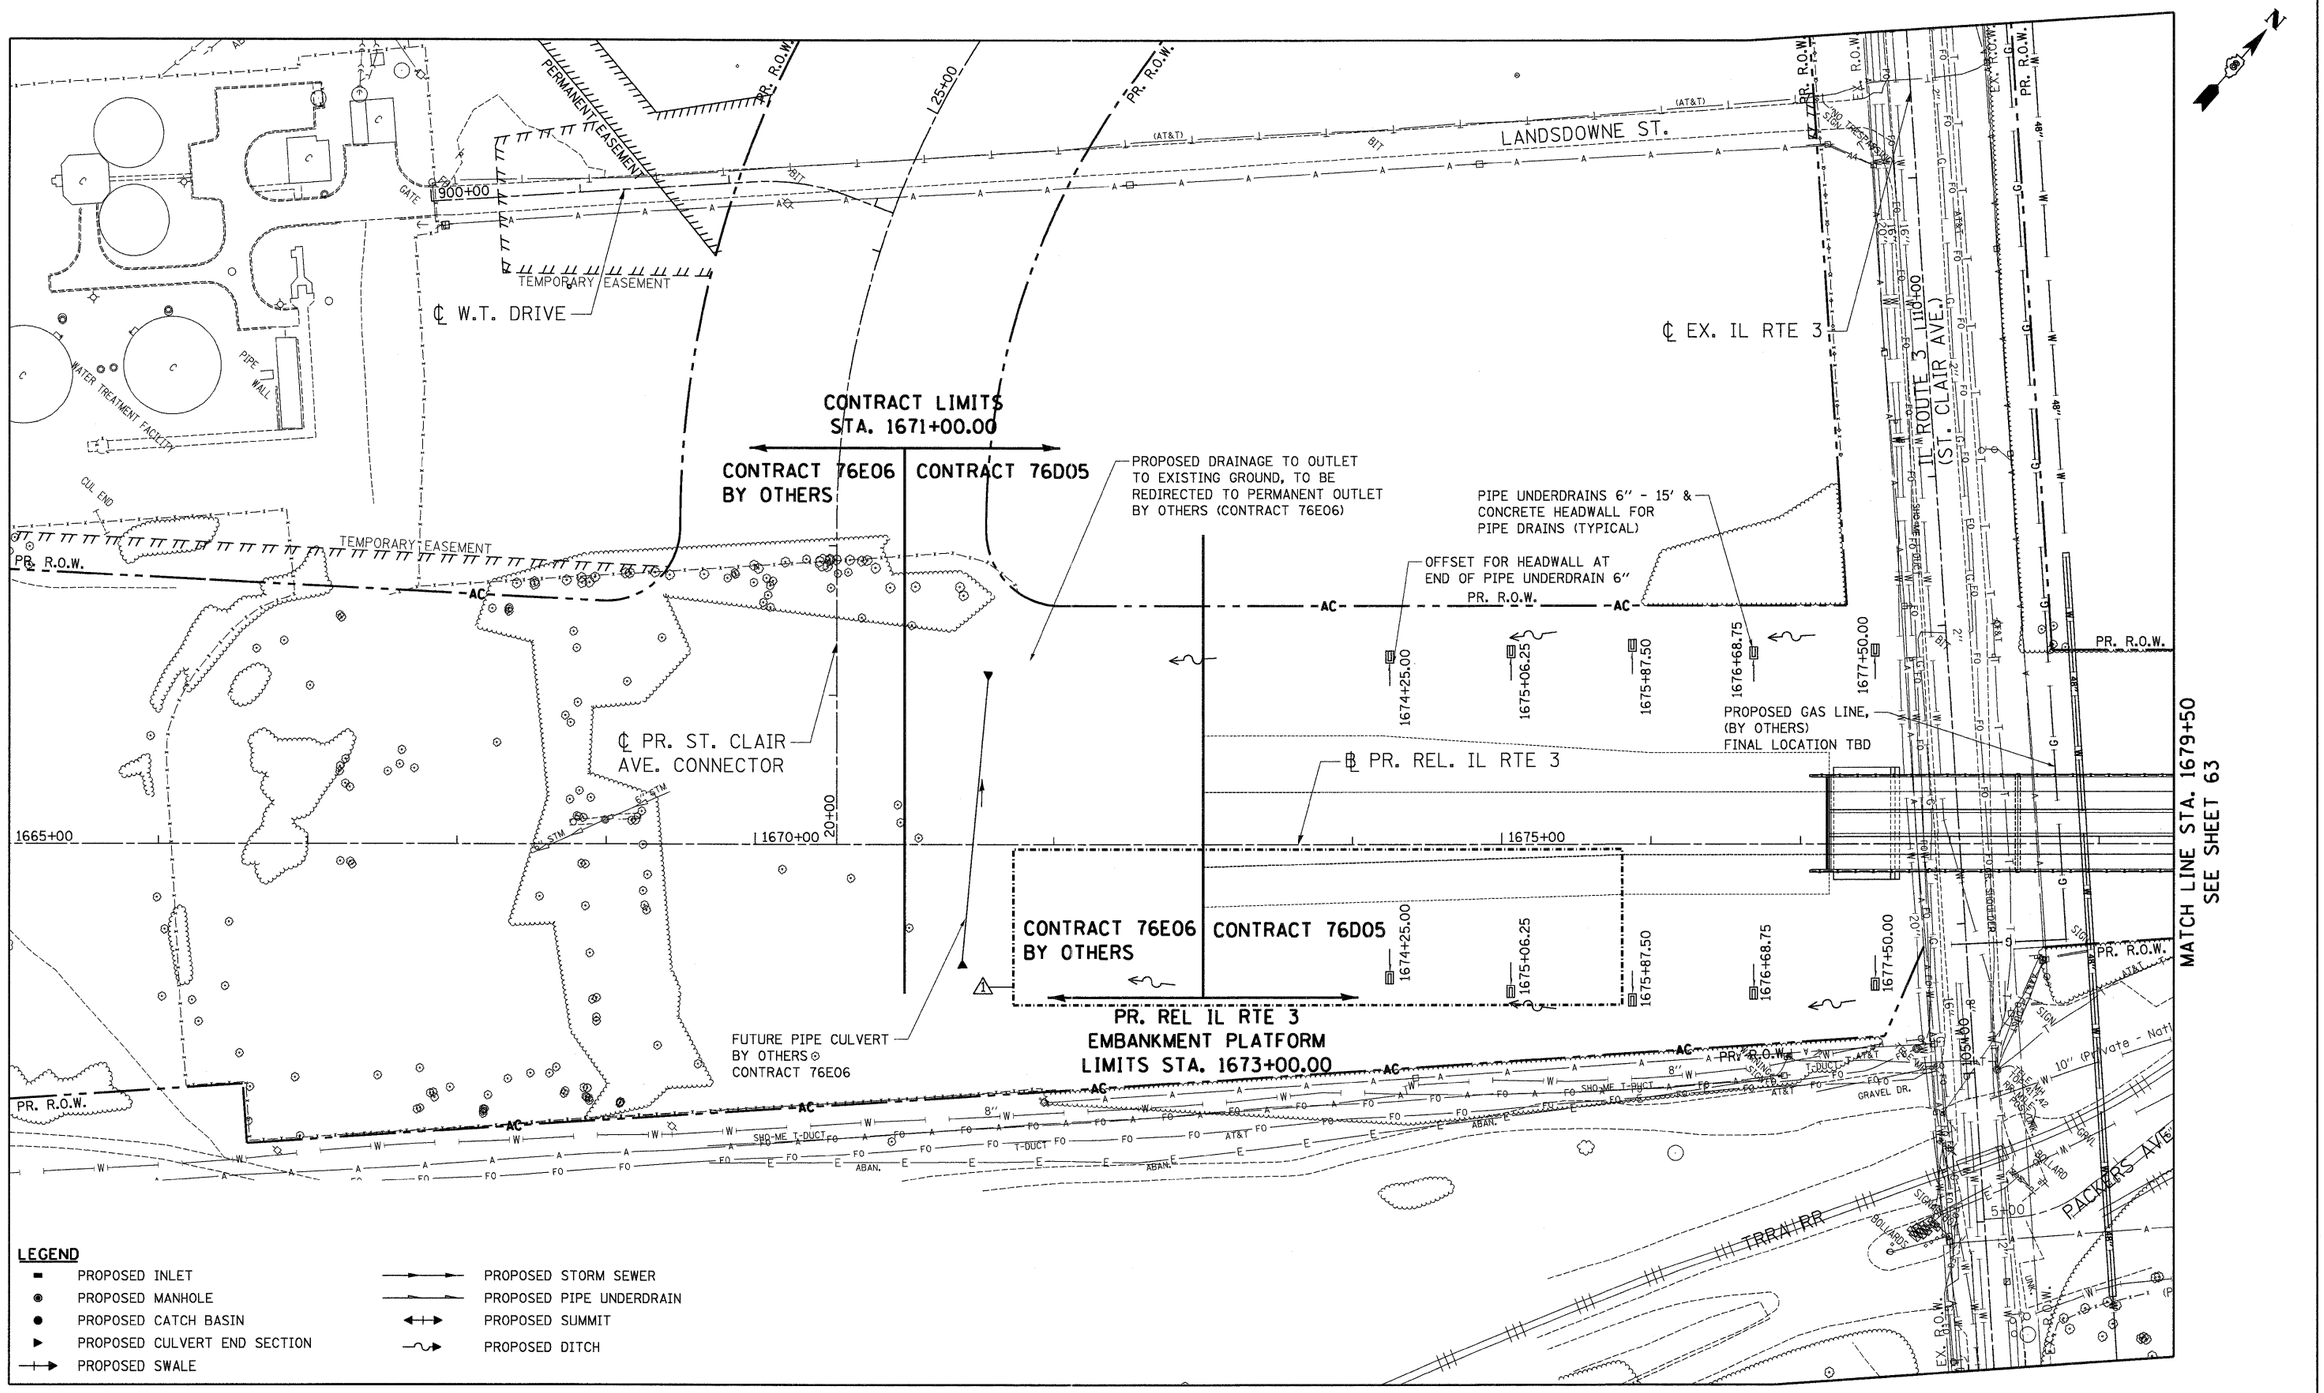

FILE NAME = $FILEL$	USER NAME = $USER$	DESIGNED - JB	REVISED 1 07/22/11 JB
		DRAWN - JFS	REVISED -
TENG TENG & ASSOCIATES, INC. ENGINEERS/ARCHITECTS/PLANNERS CHICAGO, ILLINOIS	PLOT SCALE = $SCALE$	CHECKED - TKL	REVISED -
	PLOT DATE = $DATE$	DATE - 05/13/11	REVISED -

STATE OF ILLINOIS
DEPARTMENT OF TRANSPORTATION
RELOCATED ILLINOIS ROUTE 3

PROPOSED RELOCATED ILLINOIS ROUTE 3
PROPOSED DRAINAGE & UTILITIES
STA. 1665+00 TO STA. 1679+50

SCALE: 1"=50' | SHEET NO. 1 OF 4 SHEETS | STA. TO STA.

F.A.P. RTE.	SECTION	COUNTY	TOTAL SHEETS	SHEET NO.
998	82-2-1HVB-1	ST. CLAIR	345	62
		CONTRACT NO. 76D05		
FED. ROAD DIST. NO.	ILLINOIS	FED. AID PROJECT		

\\DBCONN-99-MOTIF\LDGN\..\DBCONN-10-BORDERLDGN\..\DBCONN-11-MOTIF\LDGN\..\DBCONN-10-LEGEND\LDGN\..\DBCONN-10-LAYOUT\LDGN\..\DBCONN-05-MOTIF\LDGN\..\DBCONN-08-MOTIF\LDGN\..\DBCONN-10-MOTIF\LDGN
7-22-2011, 15:47:06S BDMOHL03 \\VS-2014\ANYVAL\T2-TRANS_07\2262\268689-001\CTL\CADV59 ALL CONTRACTS\CONNSHEETS CONTRACT 10\DBCONN-10-SHT-DRNUTIL2-166526LDGN