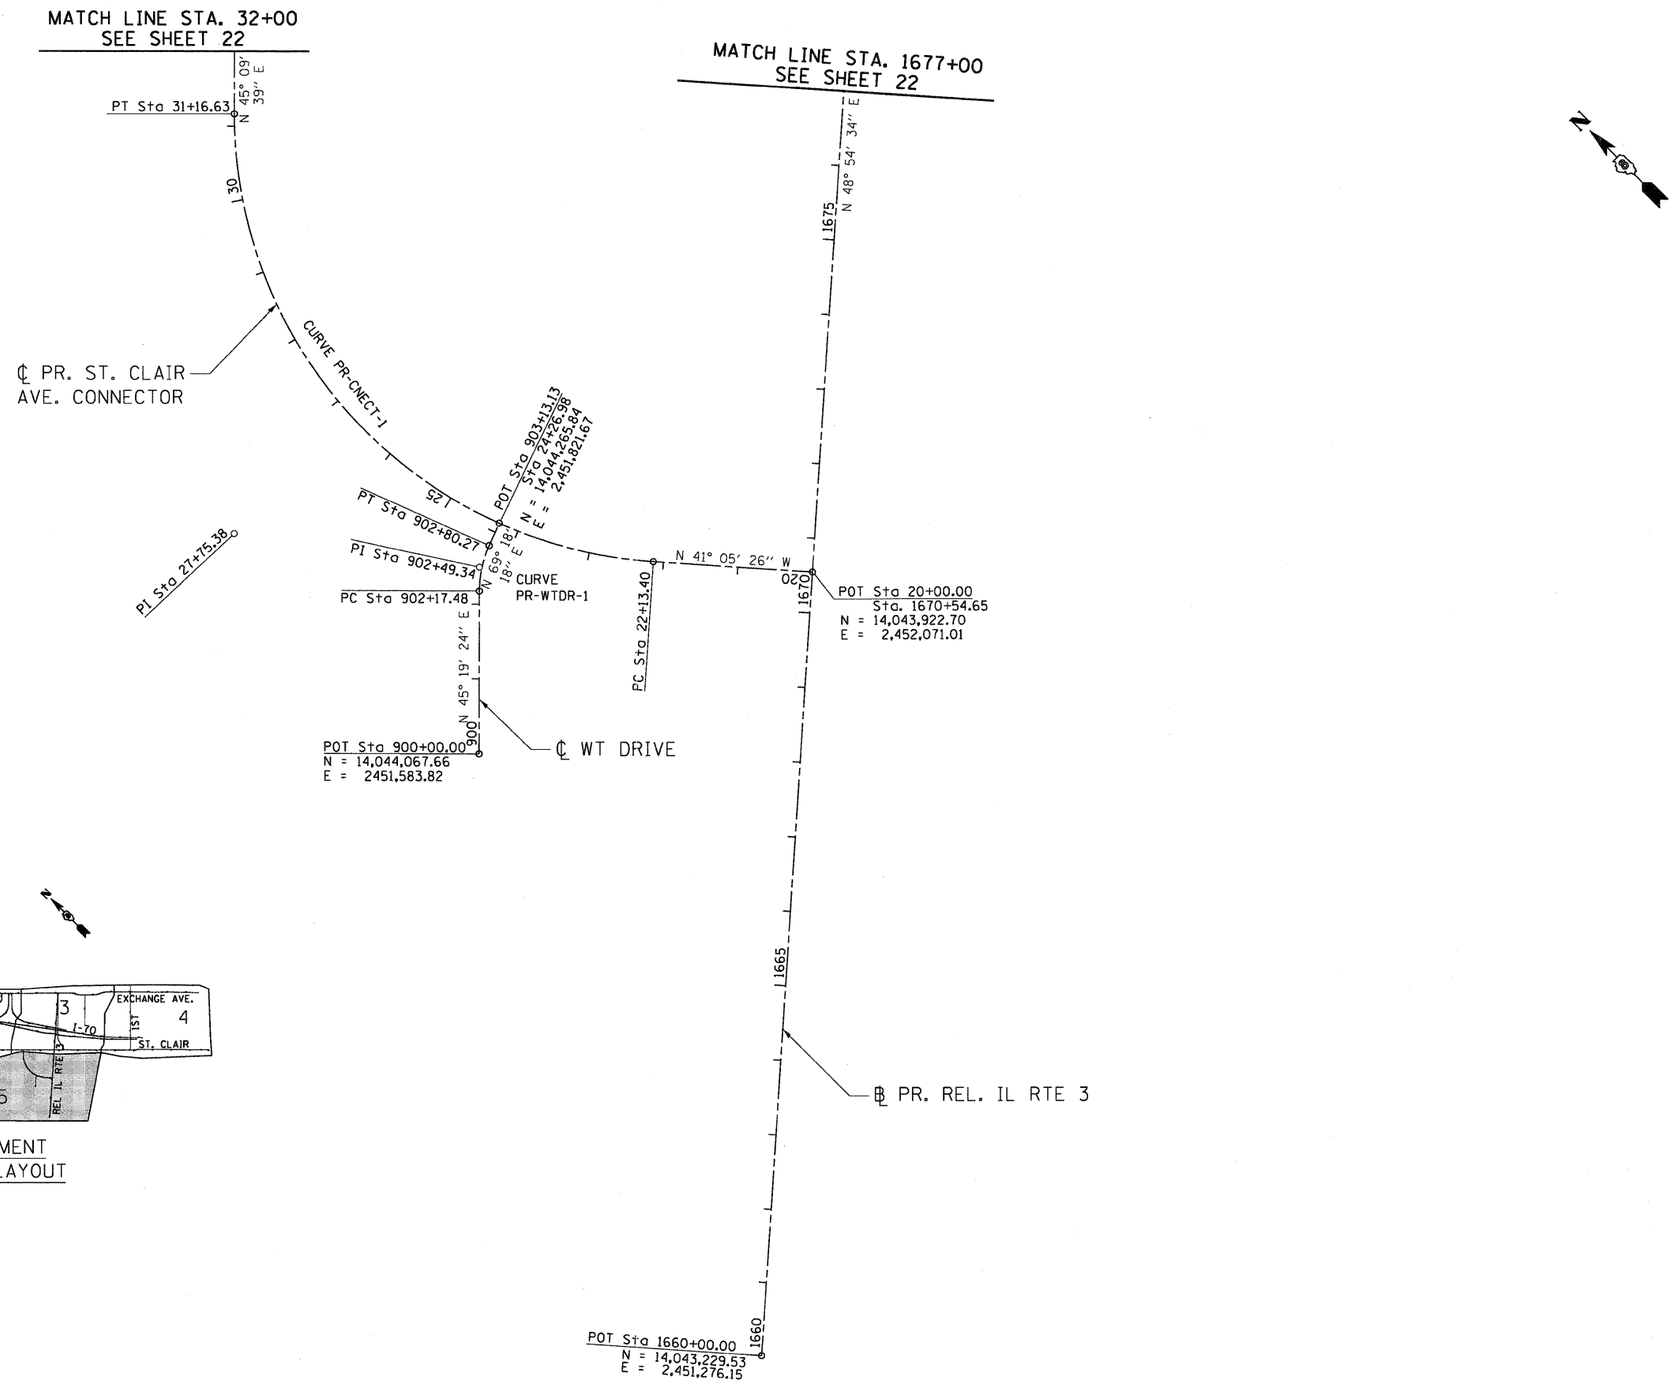

NOTE:
CURVE INFORMATION IS LISTED ON SHEET 25

FILE NAME = $FILEL$	USER NAME = $USER$	DESIGNED - JB	REVISED -	STATE OF ILLINOIS DEPARTMENT OF TRANSPORTATION	ALIGNMENTS, TIES & BENCHMARKS 5	F.A.P. RTE.	SECTION	COUNTY	TOTAL SHEETS	SHEET NO.
		DRAWN - JB	REVISED -			998	82-2-1HVB-1	ST. CLAIR	345	24
TENG & ASSOCIATES, INC. ENGINEERS/ARCHITECTS/PLANNERS CHICAGO, ILLINOIS	PLOT SCALE = $SCALE$	CHECKED - ACL	REVISED -					CONTRACT NO. 76D05		
	PLOT DATE = $DATE$	DATE - 05/13/11	REVISED -	RELOCATED ILLINOIS ROUTE 3	SCALE: 1"=100' / SHEET NO. 5 OF 8 SHEETS / STA. / TO STA.	FED. ROAD DIST. NO.	ILLINOIS	FED. AID PROJECT		

..\DBCONN-99-MOTIF1.DGN,..\DBCONN-10-BORDER1.DGN,..\DBCONN-11-ALIGNMENT2.DGN,..\DBCONN-11-MOTIF1.DGN
5-11-2011, 10:51:43 NEWMANMD \\FS-0044\MM\VAULT\D-TRANS_07\2202\20868-00R\CIVIL\CAD\99 ALL CONTRACTS\CONN\SHEETS CONTRACT 10\DBC
..\DBCONN-11-ALIGNTIEBM-3200.DGN