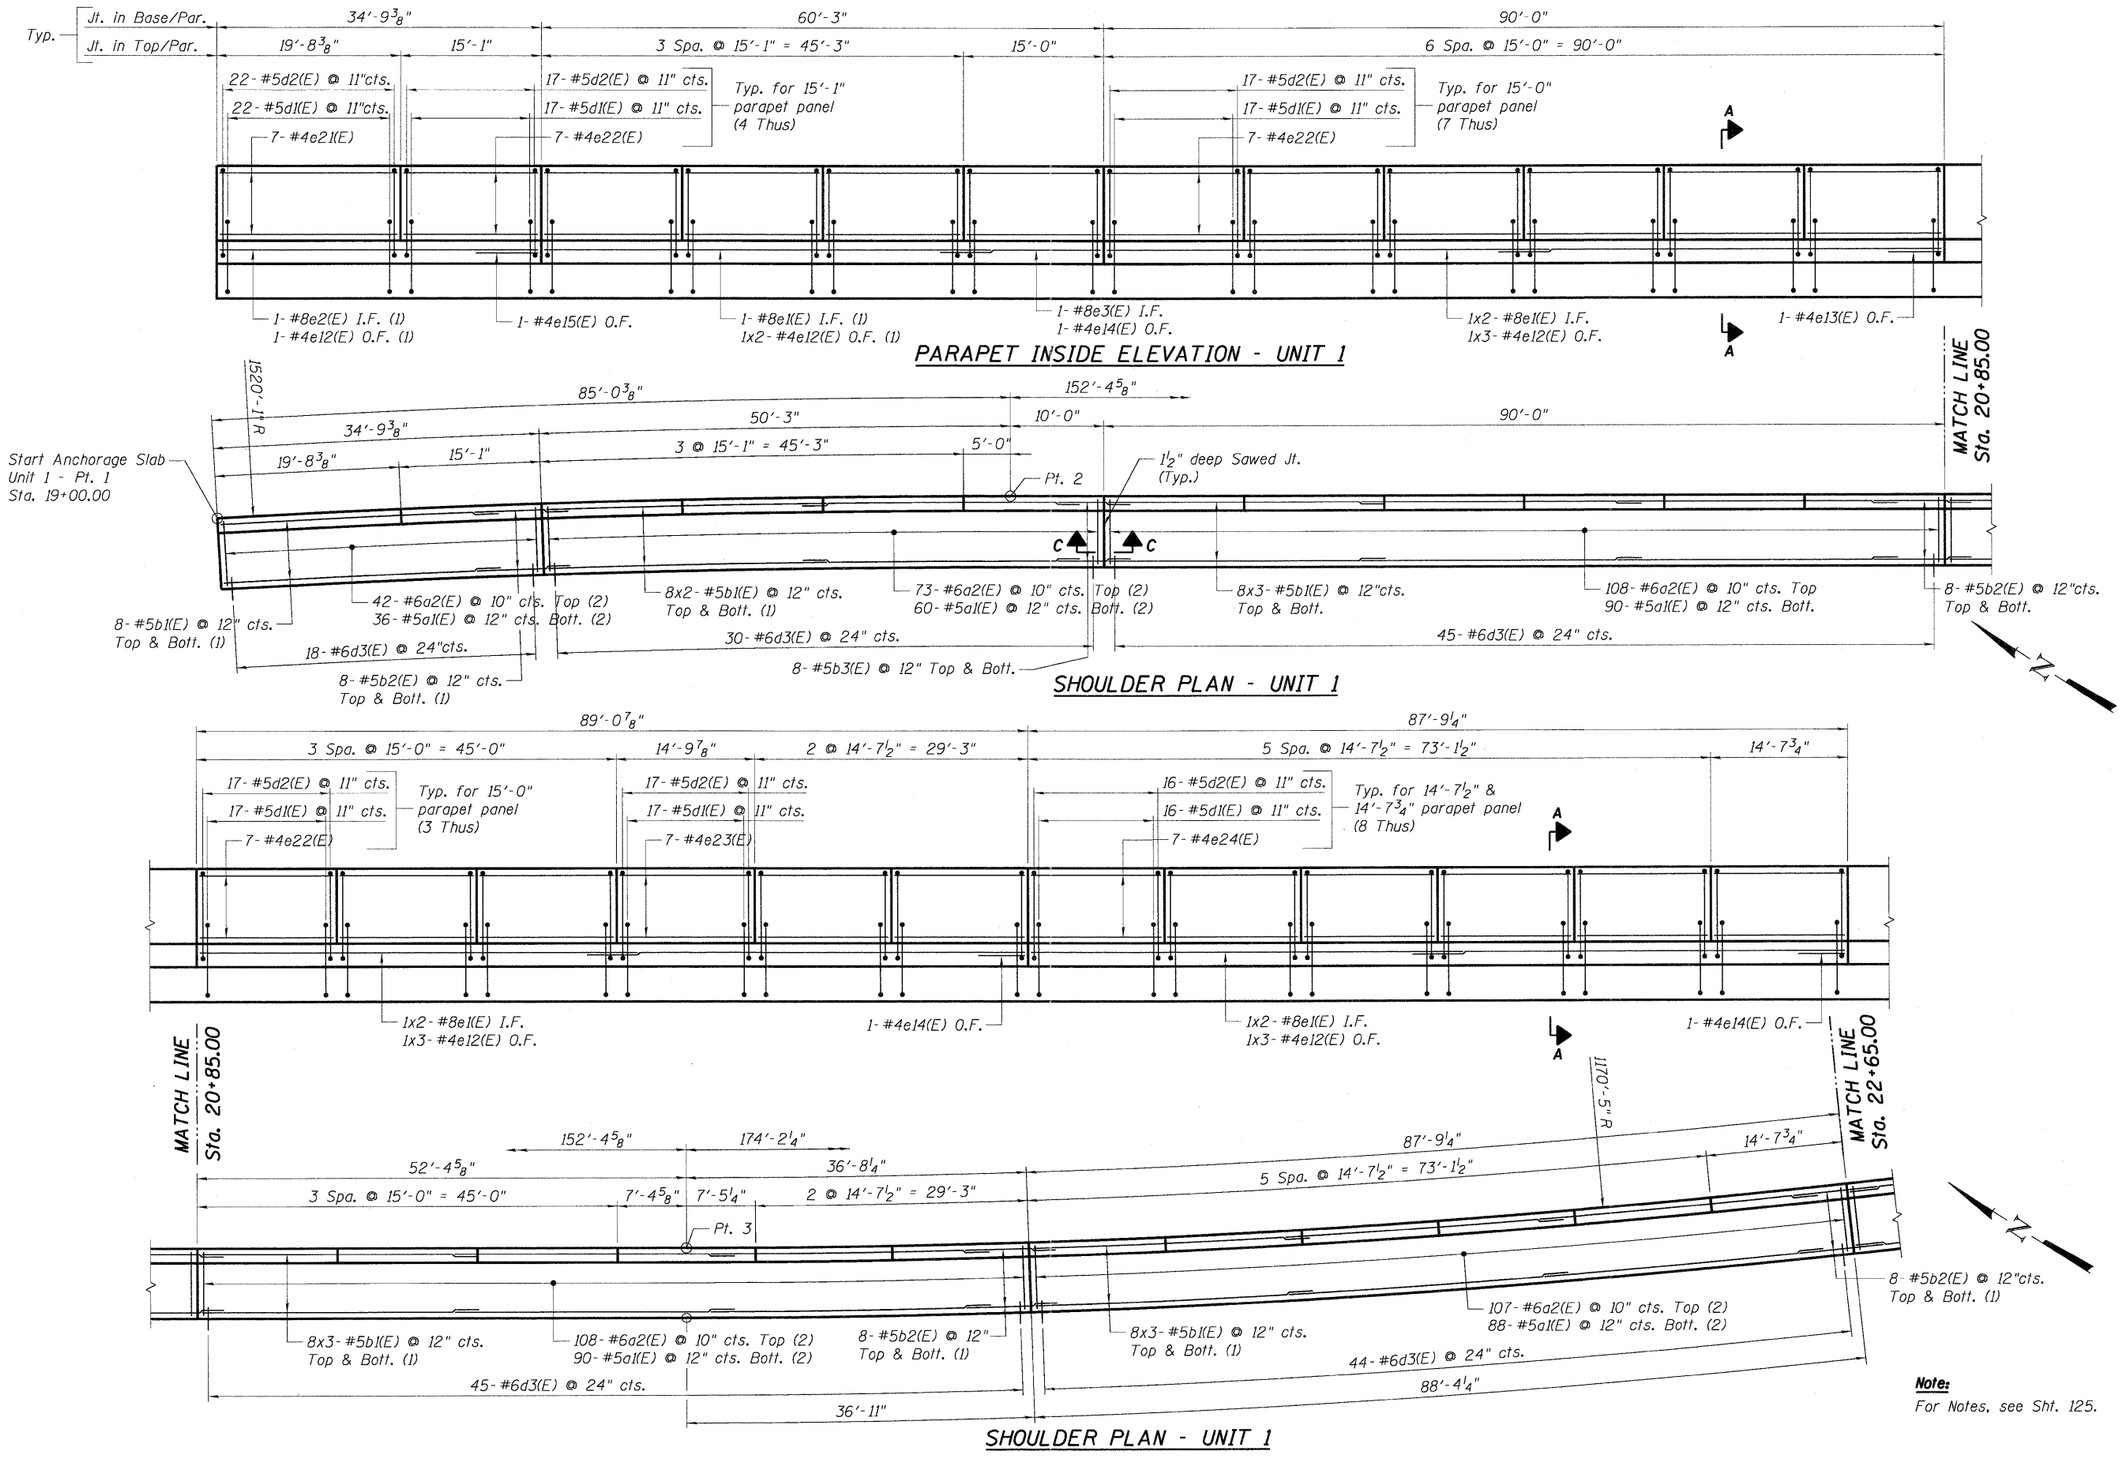

Note:
For Notes, see Sht. 125.

FILE NAME = $FILEL$	USER NAME = $USER$	DESIGNED - JLR	REVISED -	STATE OF ILLINOIS DEPARTMENT OF TRANSPORTATION RELOCATED ILLINOIS ROUTE 3	PLAN & ELEVATION – UNIT 1 1 OF 2	F.A.P. RTE.	SECTION	COUNTY	TOTAL SHEETS	SHEET NO.
		DRAWN - HBJ	REVISED -			998	82-2-1HVB-1	ST. CLAIR	345	124
TENG TENG & ASSOCIATES, INC. ENGINEERS/ARCHITECTS/PLANNERS CHICAGO, ILLINOIS	PLOT SCALE = $SCALE$	CHECKED - JRH	REVISED -					CONTRACT NO. 76D05		
	PLOT DATE = $DATE$	DATE - 05/13/11	REVISED -		SCALE: SHEET NO. OF SHEETS STA. TO STA.	FED. ROAD DIST. NO.	ILLINOIS	FED. AID PROJECT		

..\DBCONN-10-DESIGNC.DGN,..\DBCONN-10 BORDER1.DGN,..\DBCONN-10-DESIGNC.DGN,..\DBCONN-10-DESIGNA.DGN,..\DBCONN-10-SHT-PLAN2-2265.DGN,..\DBCONN-10-SHT-PLAN2-2438.DGN,..\DBCONN-10-SHT-PLAN2-2266.DGN,..\DBCONN-10-SHT-PLAN2-2086.DGN,..\DBCONN-10-SHT-PLAN3-5165.DGN
5-11-2011, 9:51:23 NEWMANMD \\VS-2044\VAMVAULT_D-TRANS.07\2202\20868-001\STRUCT\CADD\01 DESIGN MOMENTS.A01\SHEET\DBCONN-10-SHT-PLAN1-1920.DGN