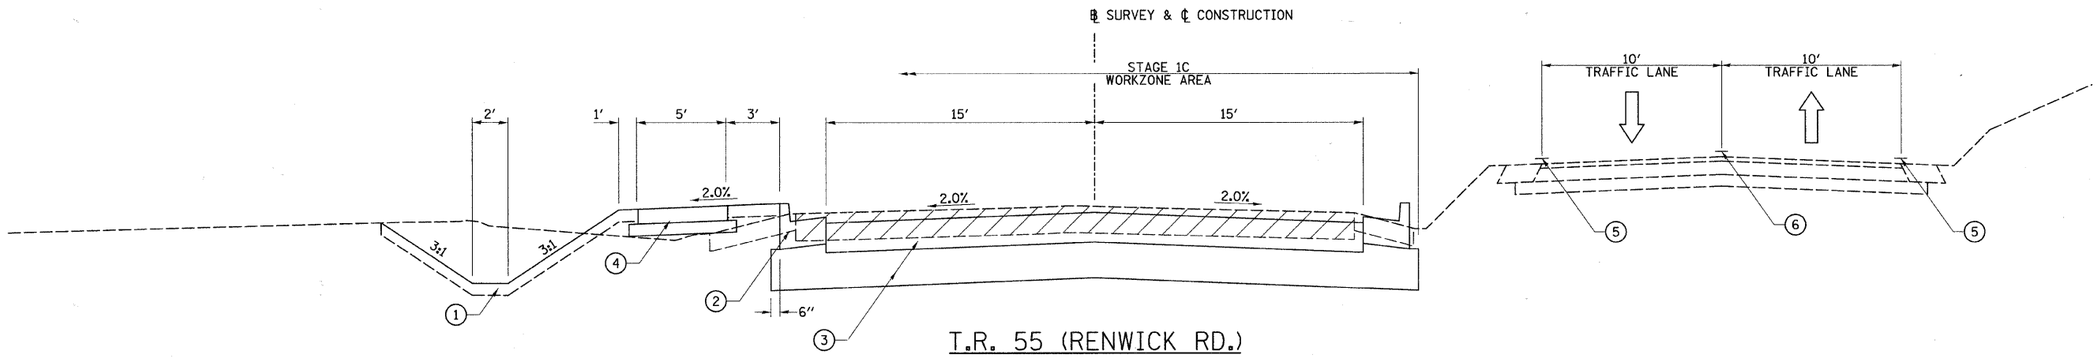

T.R. 55 (RENWICK RD.)
STAGE 1C

STA. 105+36.00 TO STA. 110+50.00

1. TOPSOIL FURNISH AND PLACE, 4"
2. COMBINATION CONCRETE CURB & GUTTER, TYPE B-6.24 (TYP.)
3. PROPOSED PAVEMENT (EXCLUDING SURFACE)
4. PROPOSED SIDEWALK
5. TEMPORARY PAVEMENT MARKING, 4" - SOLID - WHITE
6. TEMPORARY PAVEMENT MARKING, 4" - SOLID - DOUBLE YELLOW, 11" C-C
7. TYPE II BARRICADE OR DRUM

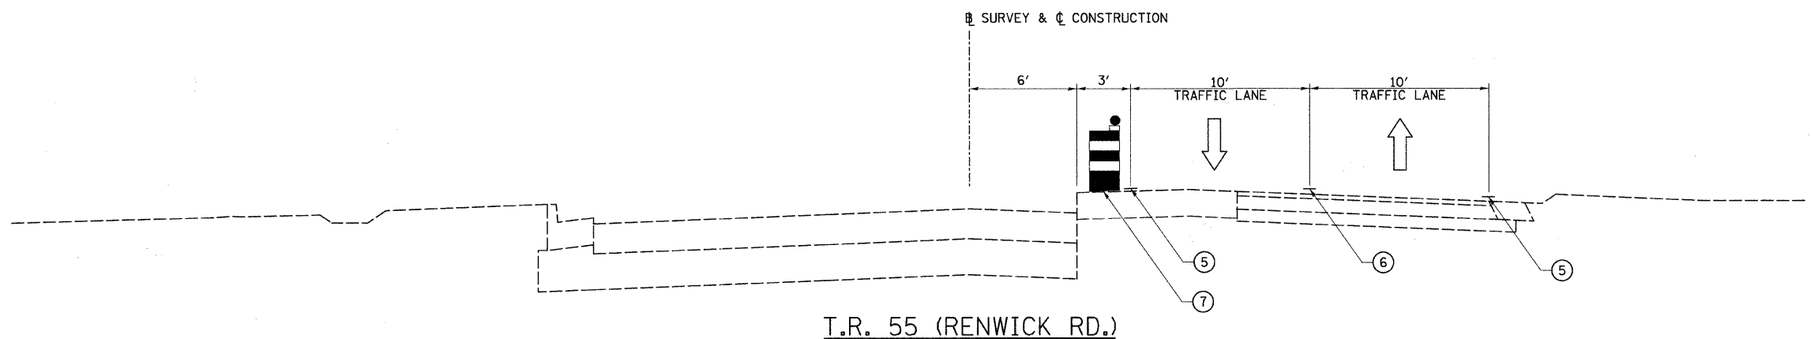

T.R. 55 (RENWICK RD.)
STAGE 1C

STA. 127+66 TO STA. 133+44

FILE NAME = vr\2545\2545ft1C00.dgn	USER NAME = bdeoraene	DESIGNED -	REVISED -	STATE OF ILLINOIS DEPARTMENT OF TRANSPORTATION	T.R. 55 (RENWICK RD.) STAGE 1C TYPICAL SECTIONS	F.A. RTE.	SECTION	COUNTY	TOTAL SHEETS	SHEET NO.
		DRAWN -	REVISED -			TR 55	90-16103-01-BR	WILL	255	56
	PLOT SCALE = 4.000 ' / IN.	CHECKED -	REVISED -					CONTRACT NO. 83126		
	PLOT DATE = 5/10/2011	DATE -	REVISED -		SCALE: 1"=4' SHEET NO. 2 OF 7 SHEETS STA. N/A TO STA. N/A	FED. ROAD DIST. NO.	ILLINOIS	FED. AID PROJECT		