F.A.U RTE.	SECTION	COUNTY	TOTAL SHEETS	SHEET NO.
5352	09-00176-01-RS	DeKALB	15	1
	ILLINOIS	CONTRACT NO. 87492		

STATE OF ILLINOIS
DEPARTMENT OF TRANSPORTATION
DIVISION OF HIGHWAYS

PROPOSED
HIGHWAY PLANS

FAU ROUTE 5352 (NORTH FIRST STREET)
DEKALB COUNTY
CITY OF DEKALB
SECTION 09-00176-01-RS
PROJECT NO. M-5017(047)
JOB NO. C-93-124-11

INDEX OF SHEETS

1	COVER SHEET
2	GENERAL NOTES
3	SUMMARY OF QUANTITIES
4	TYPICAL SECTIONS
5-6	SCHEDULE OF QUANTITIES
7-11	PLAN SHEETS

STATE STANDARDS

000001-06	STANDARD SYMBOLS, ABBREVIATIONS AND PATTERNS
001001-02	AREAS OF REINFORCEMENT BARS
442201-03	CLASS C AND CLASS D PATCHES
604001-03	FRAME AND LIDS TYPE 1
701301-04	LANE CLOSURE 2L2W
701501-06	URBAN LANE CLOSURE 2L2W UNDIVIDED
701801-04	LANE CLOSURE MULTI LANE/SIDEWALK CLOSURE
701901-01	TRAFFIC CONTROL DEVICES
780001-02	TYPICAL PAVEMENT MARKINGS
781001-03	TYPICAL APPLICATION RAISED REFLECTIVE PAVEMENT MARKERS
886001-01	DETECTOR LOOP INSTALLATIONS

LOCATION OF SECTION INDICATED THUS:-

NORTH FIRST STREET IMPROVEMENT ENDS STA. 257+25

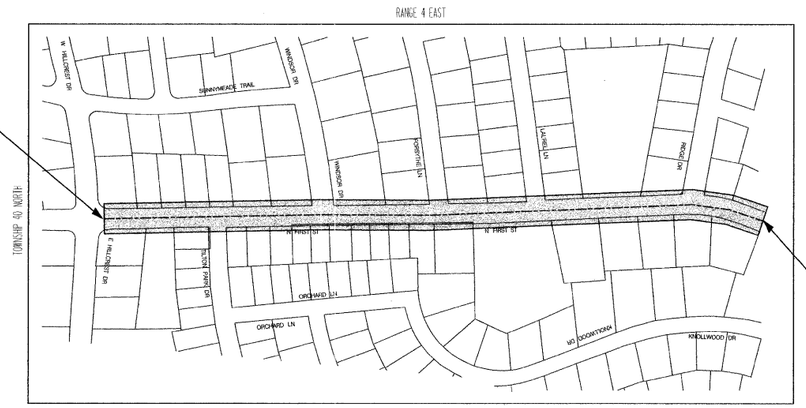

NORTH FIRST STREET IMPROVEMENT BEGINS STA. 235+31

SCALE: 1" = 250'

GROSS LENGTH = 2194.0 FT. = 0.42 MILE

NET LENGTH = 2194.0 FT. = 0.42 MILE

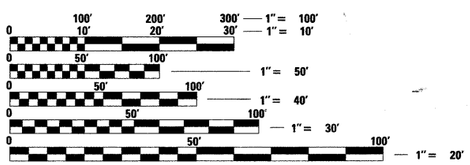

FULL SIZE PLANS HAVE BEEN PREPARED USING STANDARD ENGINEERING SCALES. REDUCED SIZED PLANS WILL NOT CONFORM TO STANDARD SCALES. IN MAKING MEASUREMENTS ON REDUCED PLANS, THE ABOVE SCALES MAY BE USED.

J.U.L.I.E.
JOINT UTILITY LOCATION INFORMATION FOR EXCAVATION
1-800-892-0123
OR 811

APPROVED May 23, 2011
Joel C. Maurer
LOCAL AGENCY OFFICIAL

PASSED May 31, 2011
DISTRICT THREE IMPLEMENTATION ENGINEER

RELEASED FOR BID May 31, 2011
BASED ON LIMITED REVIEW BY THE DEPUTY DIRECTOR OF HIGHWAYS, REGION 2 ENGINEER

STATE OF ILLINOIS
DEPARTMENT OF TRANSPORTATION

Function Classification:
Minor Arterial

2010 ADT = 10,900
2030 ADT = 14,500
Design Speed = 35 mph

Designed Under 3R Guidelines: Resurfacing to Extend the Life of Existing Facilities

DATE 5/23/11
BY Mark A. Stott
LICENSE EXPIRES 11/30/11

MARK A. STOTT 38485 REGISTERED PROFESSIONAL ENGINEER STATE OF ILLINOIS

HAMPTON, LENZINI AND RENWICK, INC.
CIVIL ENGINEERS · STRUCTURAL ENGINEERS · LAND SURVEYORS
380 SHEPARD DRIVE
ELGIN, ILLINOIS 60123
847.697.6700 www.hlrengineering.com
184.000959
ILLINOIS PROFESSIONAL DESIGN FIRM LS / PE / SE CORPORATION

PROJECT NUMBER : 11.0113.330 | DATE : 5/23/11