WORK SHALL MEET THE REQUIREMENTS OF THE SPECIAL PROVISION, **"TRAFFIC SIGNAL SPECIFICATIONS FOR DETECTOR LOOP REPLACEMENT AND/OR INSTALLATION ON ROADWAY GRINDING, RESURFACING AND PATCHING OPERATIONS"**. SPECIAL ATTENTION MUST BE MADE TO THE SECTIONS **"INSPECTION OF CONSTRUCTION"** AND **"DETECTOR LOOP REPLACEMENT"** FOR INSTALLATION AND INSPECTION REQUIREMENTS. LOOP REPLACEMENT WORK THAT DOES NOT MEET THE CONTRACT REQUIREMENTS **SHALL NOT BE PAID.** WORK NECESSARY TO COMPLETE THE LOOP REPLACEMENT WORK MAY BE ASSIGNED BY THE ENGINEER TO IDOT'S ELECTRICAL MAINTENANCE CONTRACTOR (EMC); ALL RELATED COSTS WILL BE THE RESPONSIBILITY OF THE CONTRACTOR.

TRAFFIC SIGNAL LEGEND

	PROPOSED	EXISTING
SIGNAL HEAD WITH BACKPLATE		
SIGNAL HEAD		
GALVANIZED STEEL CONDUIT IN TRENCH OR PUSHED		
DETECTOR LOOP		
VEHICLE DETECTOR, NON COMPENSATED MAGNETIC TYPE		
RACEWAY FOR MAGNETIC DETECTOR, TYPE I OR TYPE II		"E"

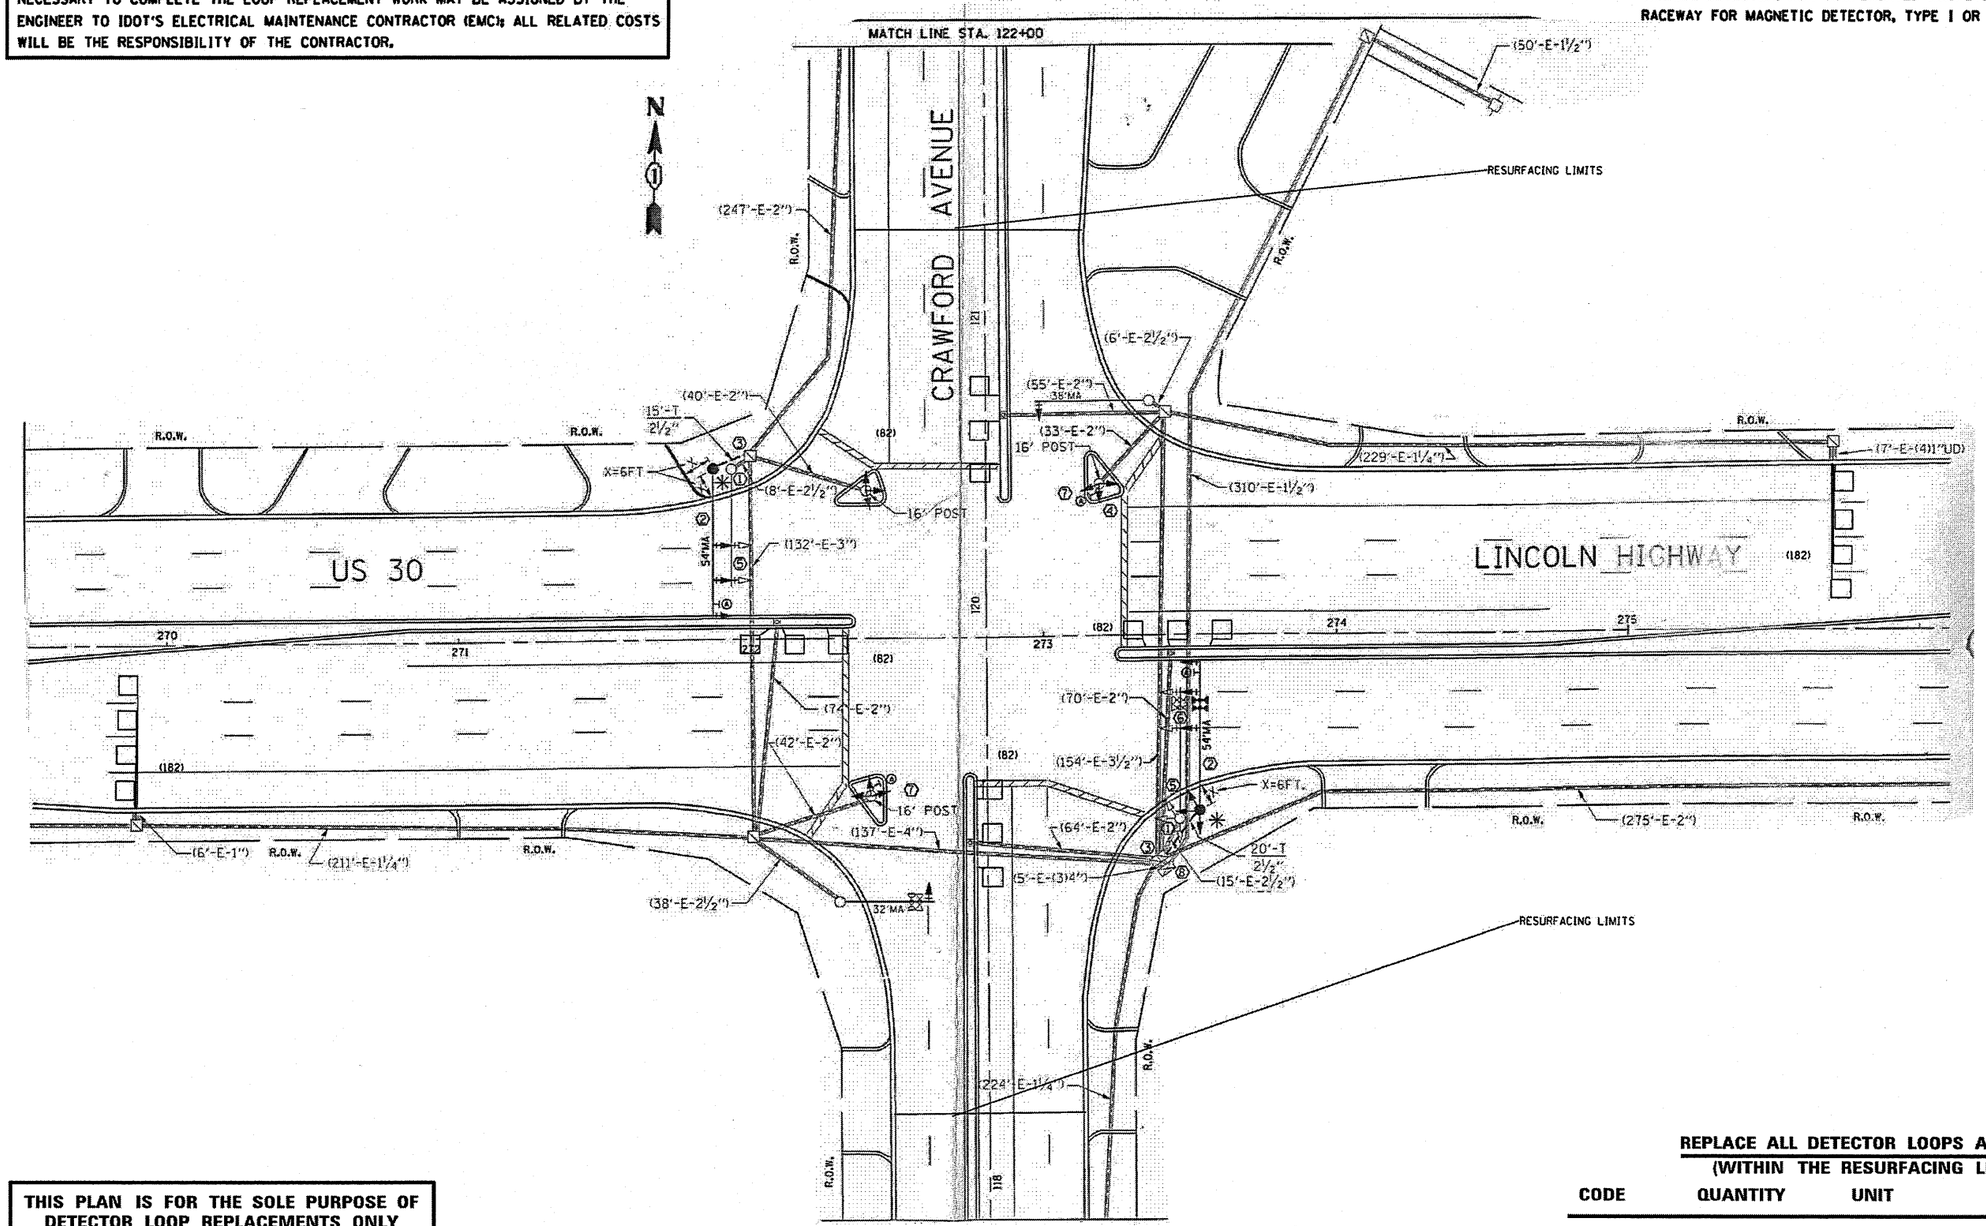

THIS PLAN IS FOR THE SOLE PURPOSE OF DETECTOR LOOP REPLACEMENTS ONLY

REPLACE ALL DETECTOR LOOPS AS SHOWN
(WITHIN THE RESURFACING LIMITS)

CODE	QUANTITY	UNIT	ITEM
88600600		FOOT	DETECTOR LOOP REPLACEMENT

FILE NAME = S:\WP\Design\Detector Loops Replacement	USER NAME = curryjo	DESIGNED -	REVISED -	STATE OF ILLINOIS DEPARTMENT OF TRANSPORTATION	DISTRICT ONE – DETECTOR LOOP REPLACEMENT U.S. ROUTE 30 AT CRAWFORD AVE.	F.A. RTE. 353	SECTION 23R-RS	COUNTY COOK	TOTAL SHEETS 66 / SHEET NO. 25
	- Resurfacing Project-\C.Cook\TS 1375 US 30 CRAWFORD\Detector Loop.dgn	DRAWN -	REVISED -					CONTRACT NO. 60L94	
	PLOT SCALE = 155.3680 ' / in.	CHECKED -	REVISED -						
	PLOT DATE = 6/10/2014	DATE -	REVISED -		SCALE: NTS / SHEET NO. OF SHEETS / STA. TO STA.	FED. ROAD DIST. NO.	ILLINOIS	FED. AID PROJECT	