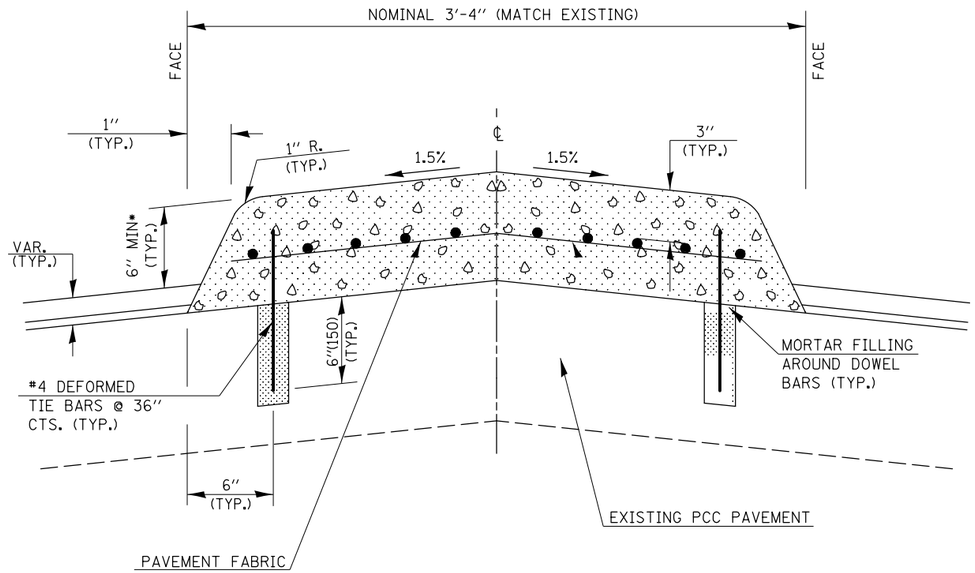

SECTION A-A

GENERAL NOTES

1. THE GENERAL NOTES FOR STANDARD 606301 SHALL APPLY.
2. 12" DOWEL BARS @ 36" CTS. OR AS DIRECTED BY THE ENGINEER.
3. THIS WORK WILL BE PAID FOR AT THE CONTRACT UNIT PRICE PER SQ FOOT FOR CONCRETE MEDIAN, TYPE SM (DOWELLED), INCLUDING THE COST OF FURNISHING AND INSTALLING THE DOWEL BARS, MORTAR FILLING, PAVEMENT FABRIC, AND PREFORMED EXPANSION JOINT FILLER, AND NO ADDITIONAL COMPENSATION WILL BE ALLOWED.
4. PLACE PREFORMED EXPANSION JOINT FILLER IN ACCORDANCE WITH STANDARD 420001 @ MAXIMUM 50' CENTERS.
5. THE INTENT OF THIS WORK IS TO REPLACE THE PCC MEDIAN AT ITS EXISTING WIDTH AND LOCATION. DIMENSIONS SHOWN ARE NOMINAL AND CONSTITUTE THE BEST INFORMATION AVAILABLE TO THE DEPARTMENT AT THE TIME OF LETTING.

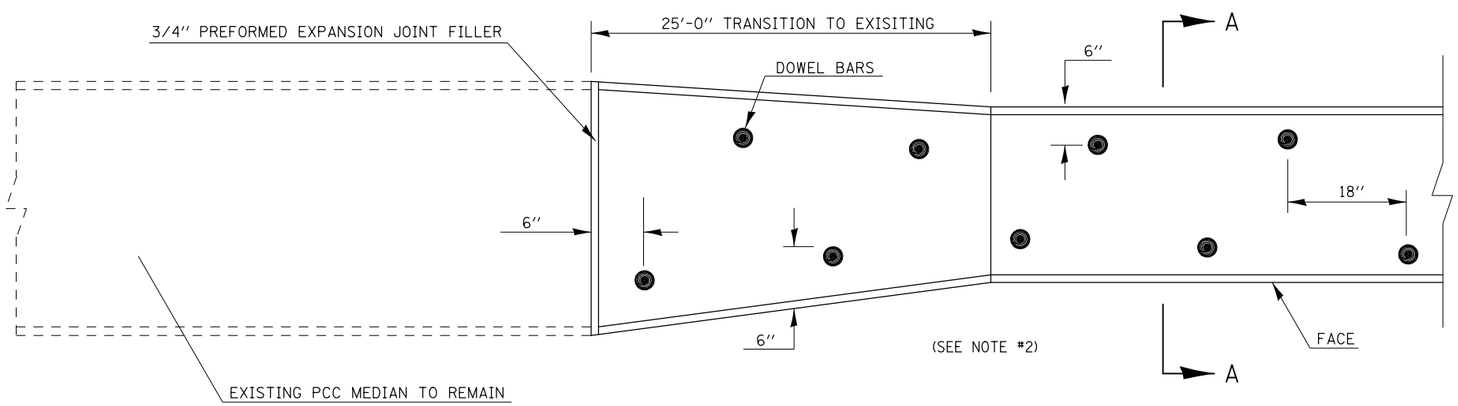

PLAN OF MEDIAN

Note: All dimensions are in INCHES (millimeters) unless otherwise shown.

* SEE PCC MEDIAN GRADE SHEETS FOR ELEVATION

FILE NAME = c:\pw_work\pwidot\dodgems\d0267571\D570838-sht-details.dgn	USER NAME = dodgems	DESIGNED - BJM	REVISED -	STATE OF ILLINOIS DEPARTMENT OF TRANSPORTATION	CONCRETE MEDIAN, TYPE SM (DOWELLED)	F.A.P. RTE. 704	SECTION (57-7)RS-1 & 1RS-3	COUNTY McLean	TOTAL SHEETS 273 / SHEET NO. 137
		DRAWN - BJH	REVISED -						
	PLOT SCALE = 40.0000 ' / in.	CHECKED - BJH	REVISED -					CONTRACT NO. 70838	
$MODELNAME$	PLOT DATE = 6/11/2014	DATE - 11/5/2012	REVISED -		SCALE: SHEET 1 OF 1 SHEETS STA. TO STA.		ILLINOIS FED. AID PROJECT		