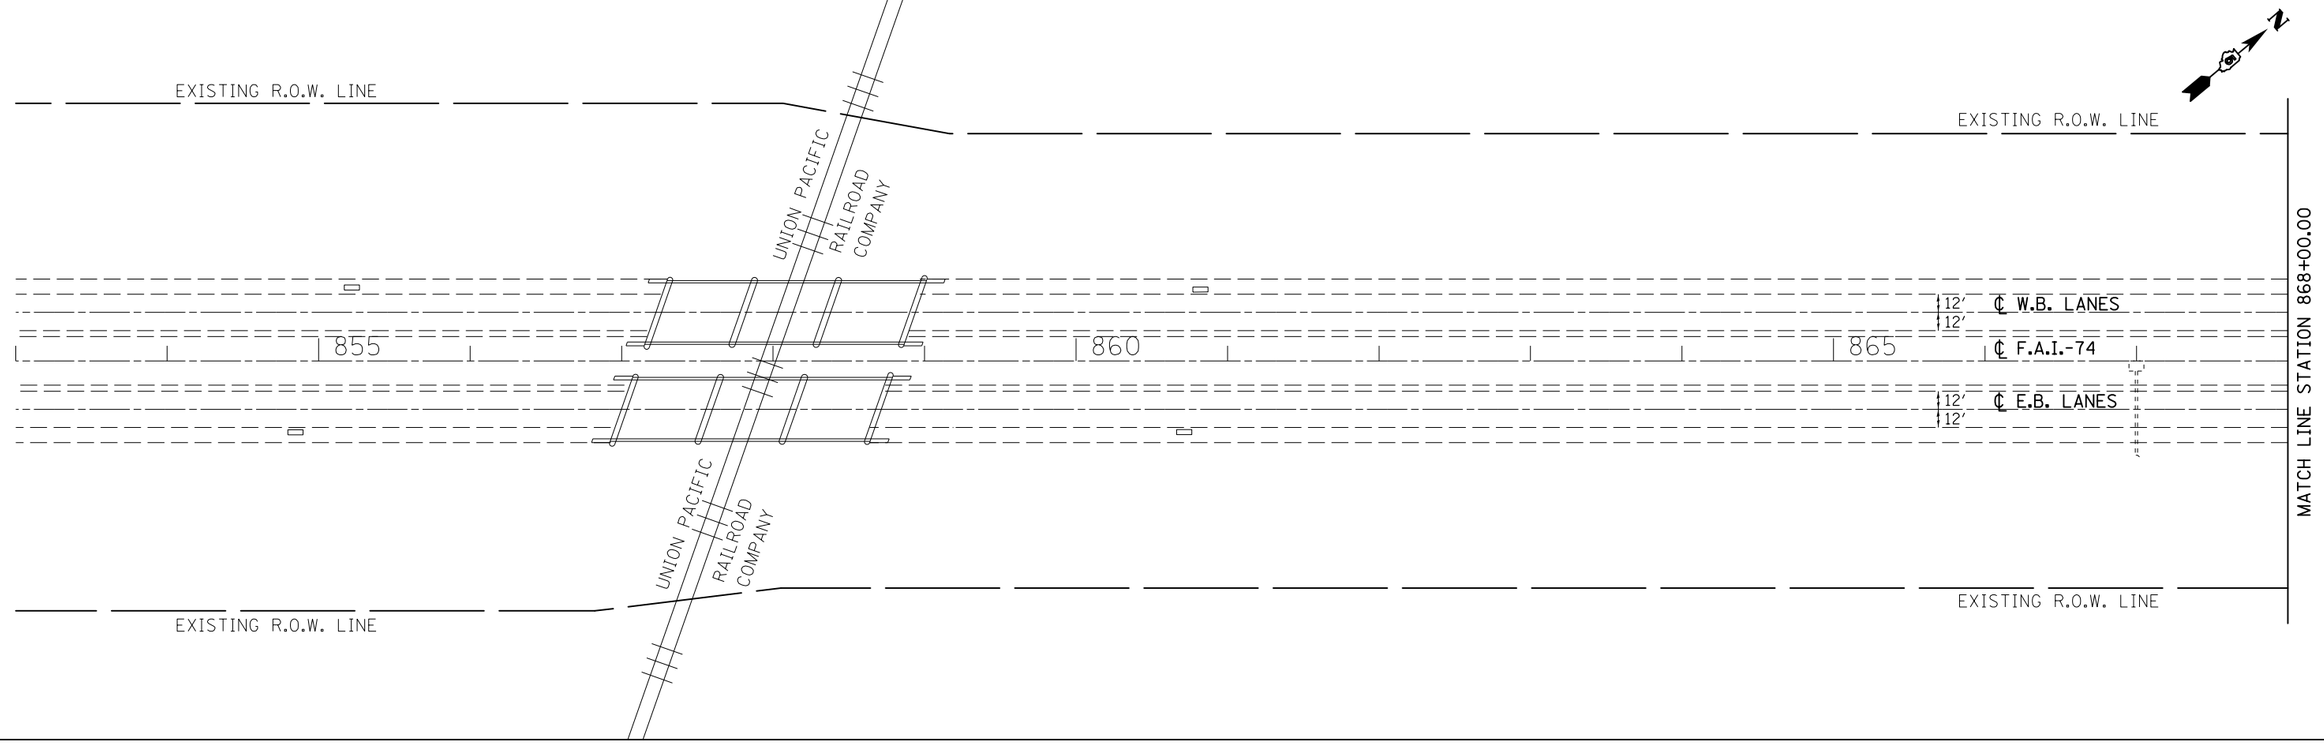

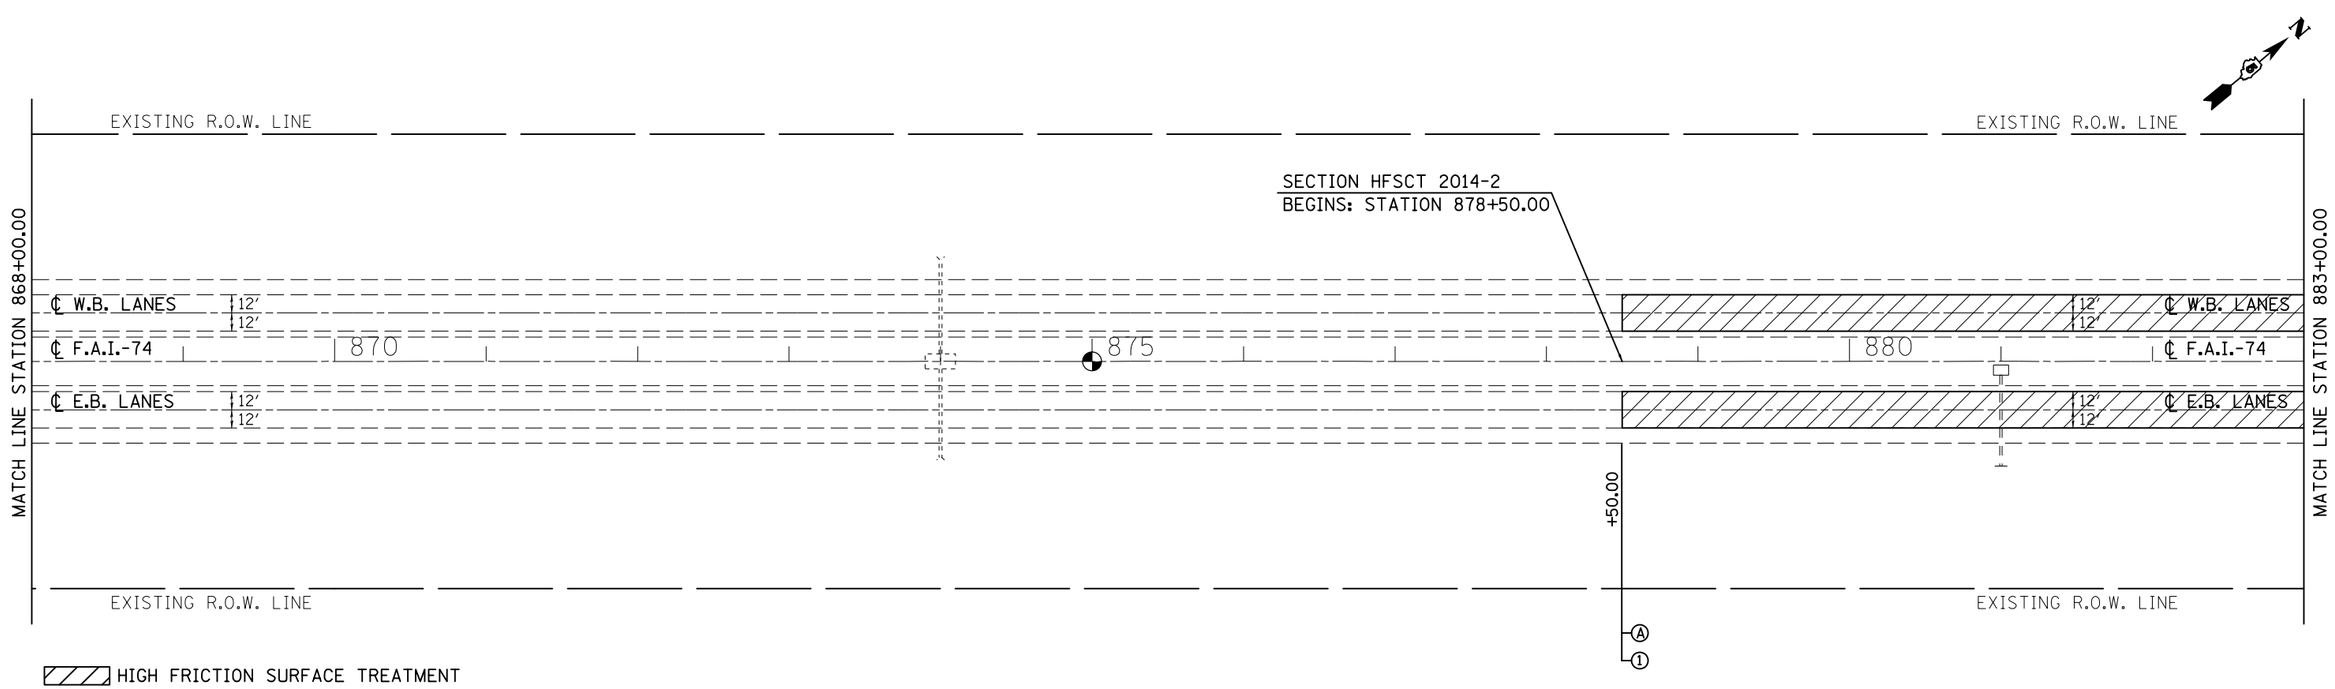

FILE NAME = c:\pw_work\pwidot\eaglinga\d0405122\D570B12-sht-plan.dgn	USER NAME = eaglinga	DESIGNED -	REVISED -	STATE OF ILLINOIS DEPARTMENT OF TRANSPORTATION	PLAN SHEET / F.A.I. – 74			F.A.I. RTE.	SECTION	COUNTY	TOTAL SHEETS	SHEET NO.
		DRAWN -	REVISED -					74	HFSCT 2014-2	CHAMPAIGN	13	7
	PLOT SCALE = 100.0000 ' / in.	CHECKED -	REVISED -							CONTRACT NO. 70B12		
$MODELNAME$	PLOT DATE = 6/27/2014	DATE -	REVISED -		SCALE: 1" = 50'	SHEET 1 OF 5 SHEETS	STA. 853+00.00 TO STA. 883+00.00		ILLINOIS FED. AID PROJECT			