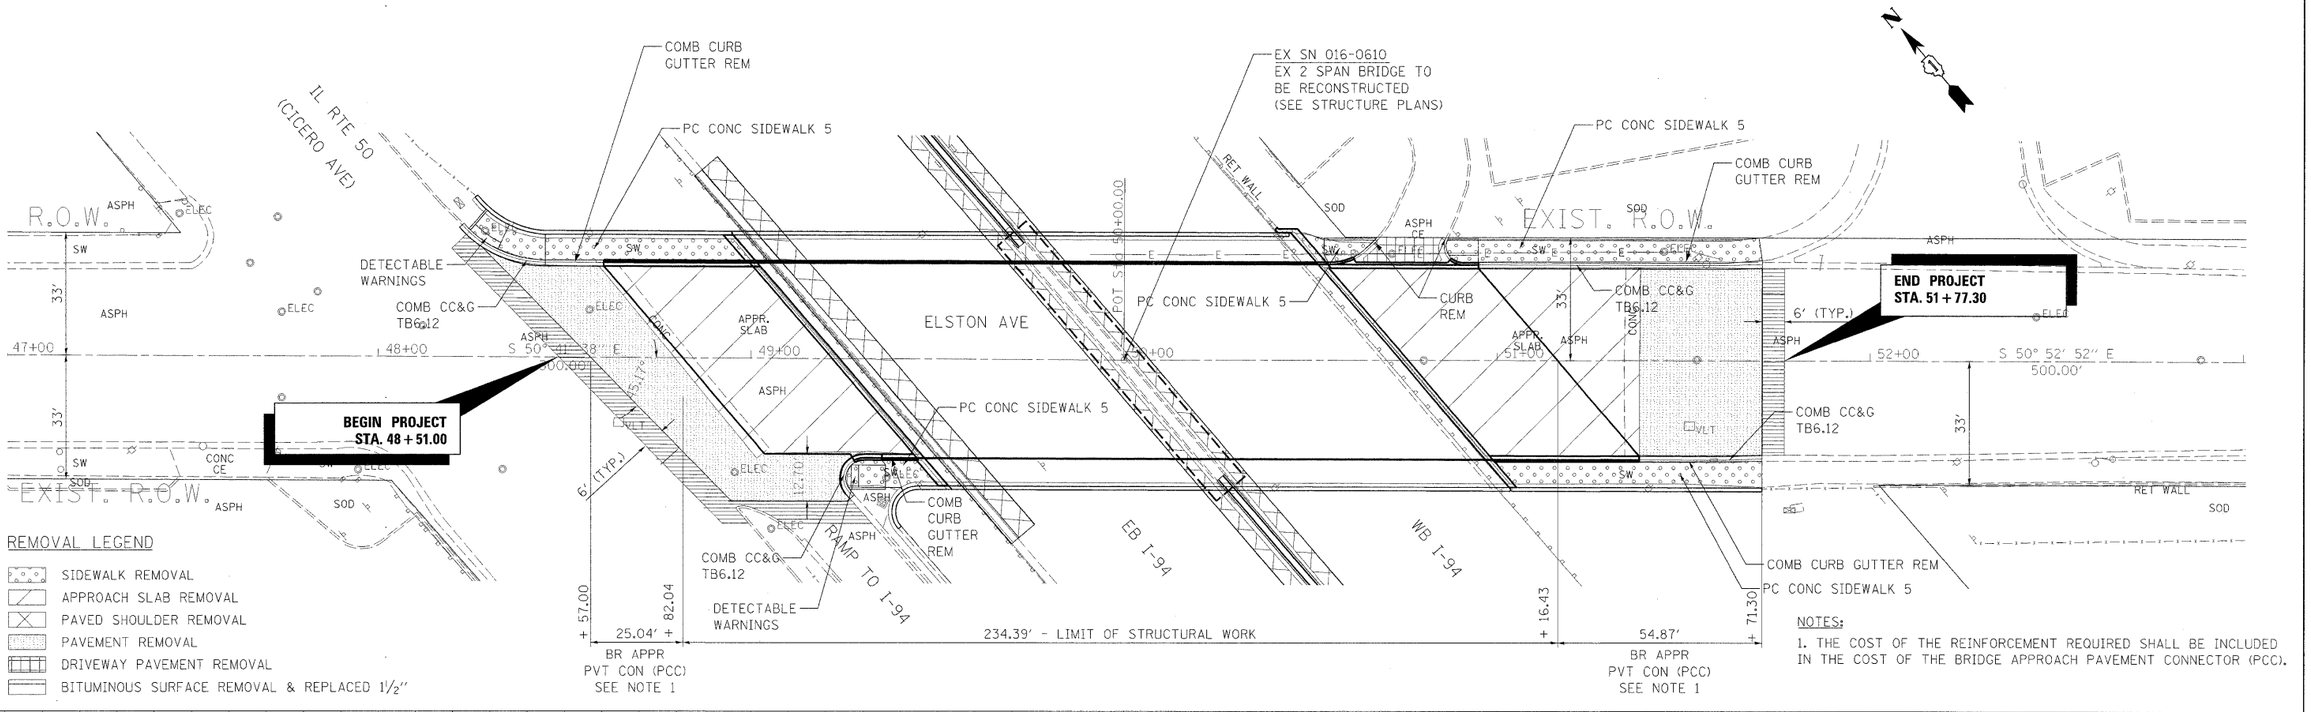

REMOVAL LEGEND

- SIDEWALK REMOVAL
- APPROACH SLAB REMOVAL
- PAVED SHOULDER REMOVAL
- PAVEMENT REMOVAL
- DRIVEWAY PAVEMENT REMOVAL
- BITUMINOUS SURFACE REMOVAL & REPLACED 1½"

NOTES:

1. THE COST OF THE REINFORCEMENT REQUIRED SHALL BE INCLUDED IN THE COST OF THE BRIDGE APPROACH PAVEMENT CONNECTOR (PCC).

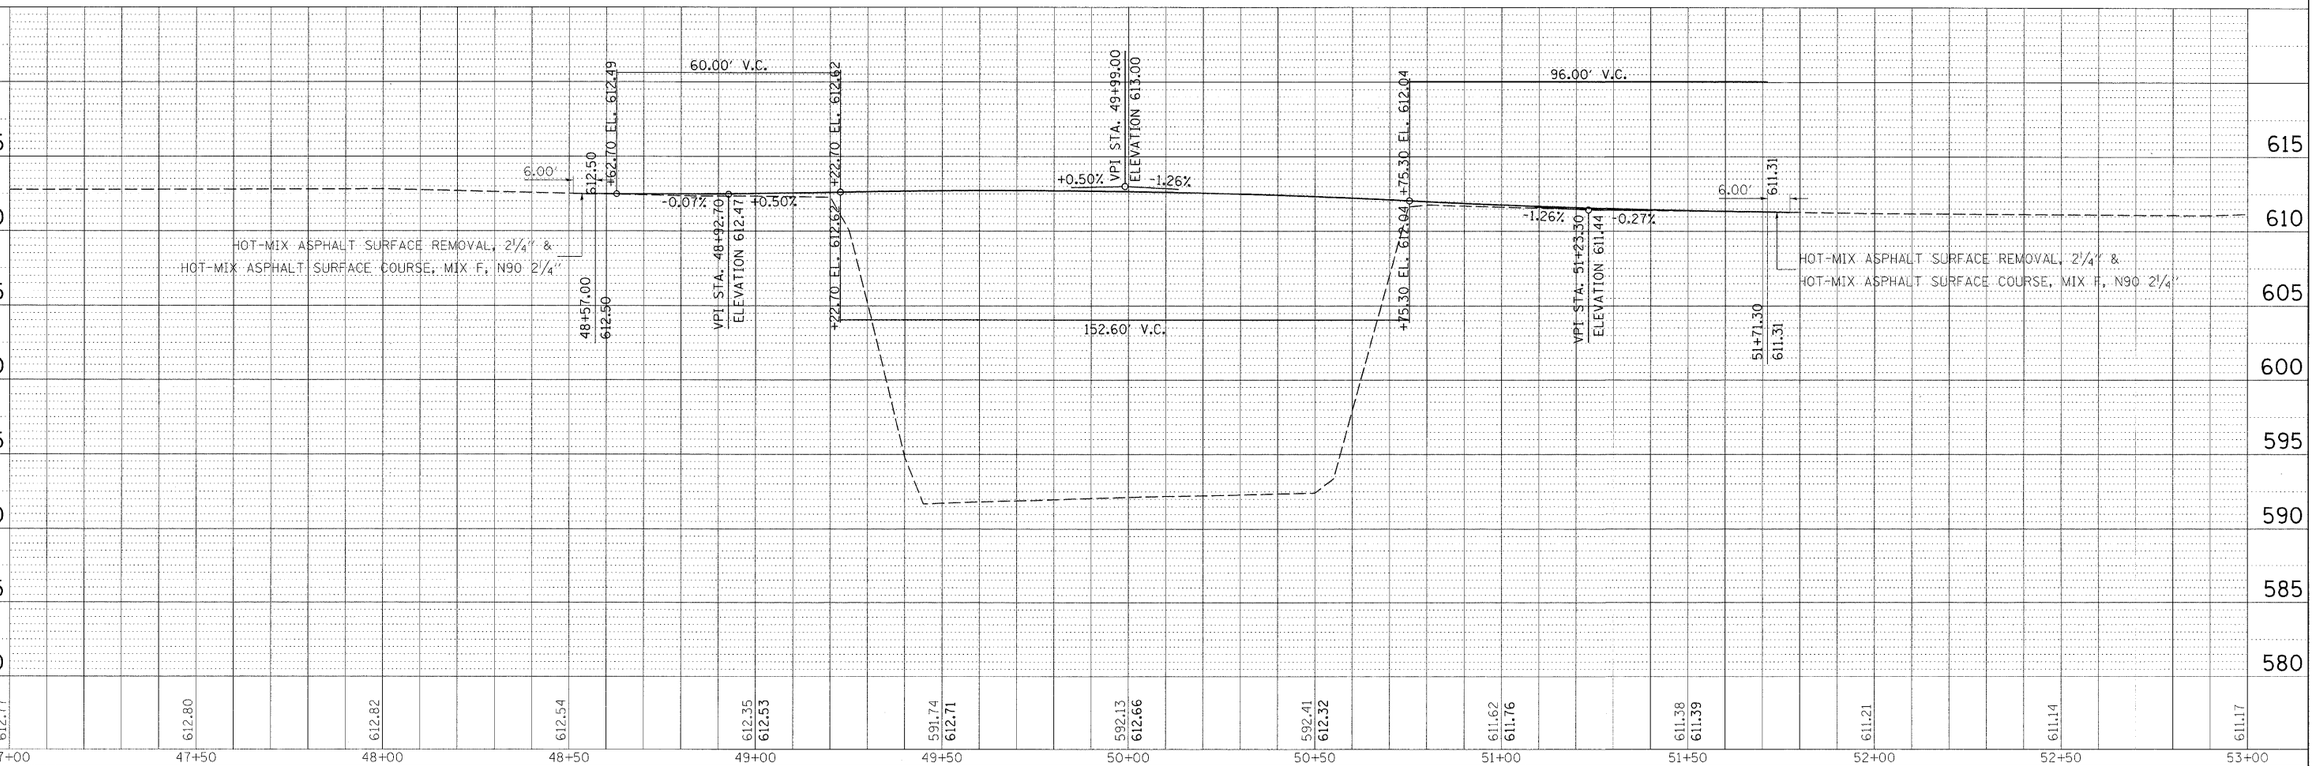

FILE NAME = $FILEL$	USER NAME = $USER$	DESIGNED -	REVISED -
		DRAWN -	REVISED -
	PLOT SCALE = $SCALE$	CHECKED -	REVISED -
	PLOT DATE = $DATE$	DATE -	REVISED -

STATE OF ILLINOIS
DEPARTMENT OF TRANSPORTATION

PLAN AND PROFILE
ELSTON AVE

SCALE: 1:20 | SHEET NO. 1 OF 1 SHEETS | STA. | TO STA.

F.A.I. RTE.	SECTION	COUNTY	TOTAL SHEETS	SHEET NO.
94	0101.8B	COOK	139	16
		CONTRACT NO. 60C18		
		ILLINOIS FED. AID PROJECT		

PLAN — SURVEYED, ROUTED, ALIGNMENT CHECKED, GRADES CHECKED, CADD FILE NAME, NOTE BOOK, NO., BY, DATE

PROFILE — SURVEYED, PLOTTED, GRADES CHECKED, ALIGNMENT CHECKED, STRUCTURE NO(S)/ATHS CHKD, NOTE BOOK, NO., BY, DATE