STATE OF ILLINOIS
DEPARTMENT OF TRANSPORTATION

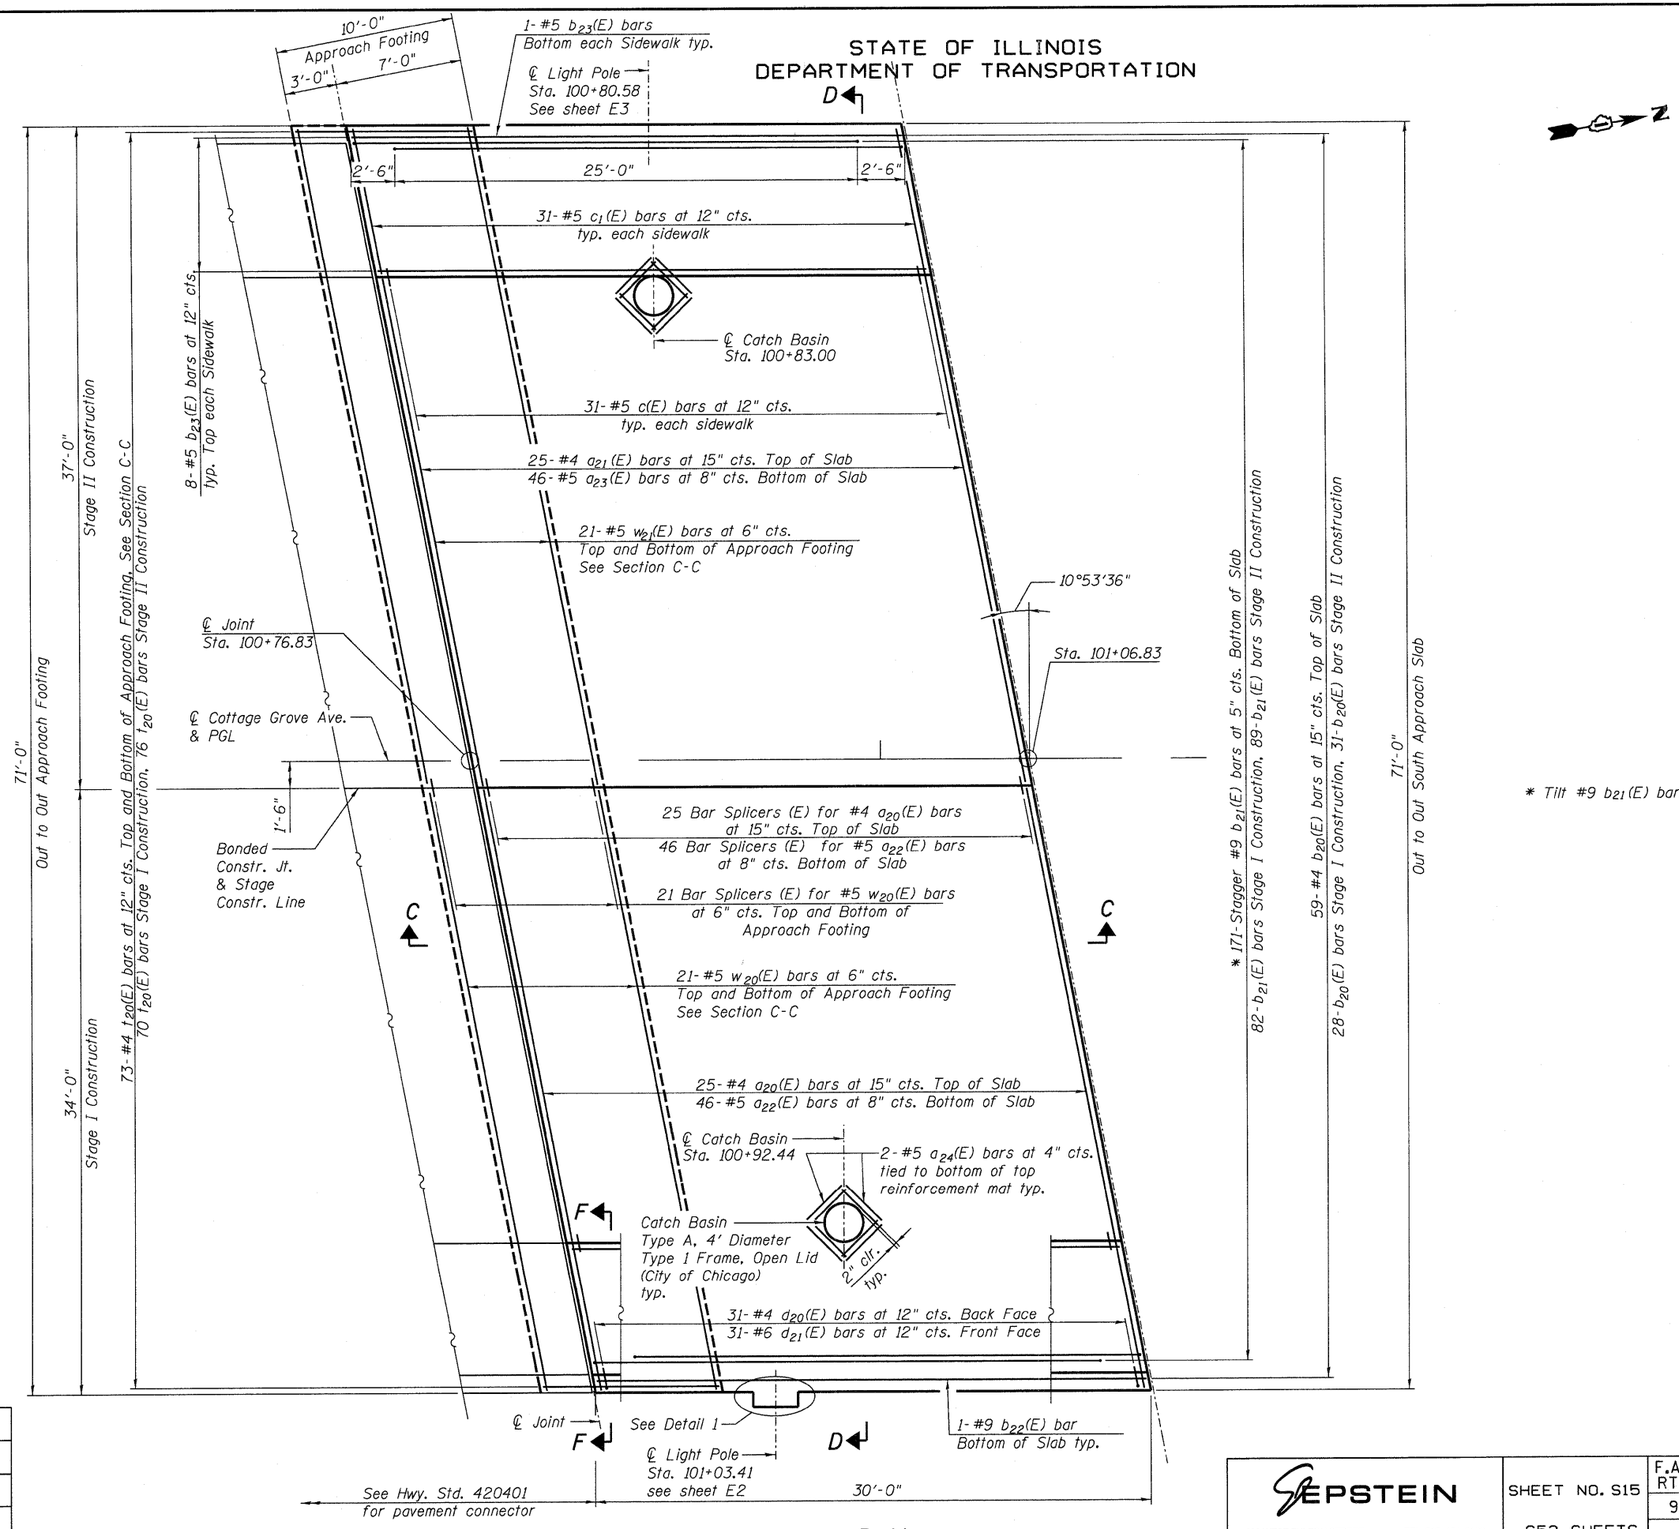

PLAN

* Tilt #9 b_{21}(E) bars as required to maintain clearance.

Notes:

1. Work this sheet with sheets S16 and S19.
2. See sheet S16 for Sections C-C & D-D.
3. For Detail 1 and View F-F see sheet S19.
4. For Parapet Elevation and Bill of Material, see sheet S16.
5. For Bar Splicer (E) details see sheet S45.
6. For Catch Basin details, see sheet BD47.
7. a_{20}(E) thru a_{23}(E) bar spacings measured along ℄ Rdwy.

SOUTH APPROACH SLAB
STRUCTURE NO. 016-2119

DESIGNED	EV
CHECKED	PC
DRAWN	JCP
CHECKED	JPO

EPSTEIN
600 WEST FULTON STREET
CHICAGO, ILLINOIS
60661-1259
TEL 312 454 9100
FAX 312 559 1217
WEB www.epsteinglobal.com

SHEET NO. S15
S52 SHEETS

F.A.I. RTE.	SECTION	COUNTY	TOTAL SHEETS	SHEET NO.
94	1314B-1	COOK	110	51
		CONTRACT NO. 60F65		
	ILLINOIS	FED. AID PROJECT		

7/16/2010 12:48:36 PM P:\Projects\29000\29225 - IDOT PTB 152\CAD\CADD Sheets\Bridge Phase 2\016\1243-015-S\ApprSlab1.dgn