| FINAL SURVEY | BY | DATE |
|---|---|---|
| SURVEYED | | |
| PLOTTED | | |
| NOTE BOOK TEMPLATE | | |
| AREAS | | |
| NO. AREAS CHECKED | | |

| ORIGINAL SURVEY | BY | DATE |
|---|---|---|
| SURVEYED | | |
| PLOTTED | | |
| NOTE BOOK TEMPLATE | | |
| AREAS | | |
| NO. AREAS CHECKED | | |

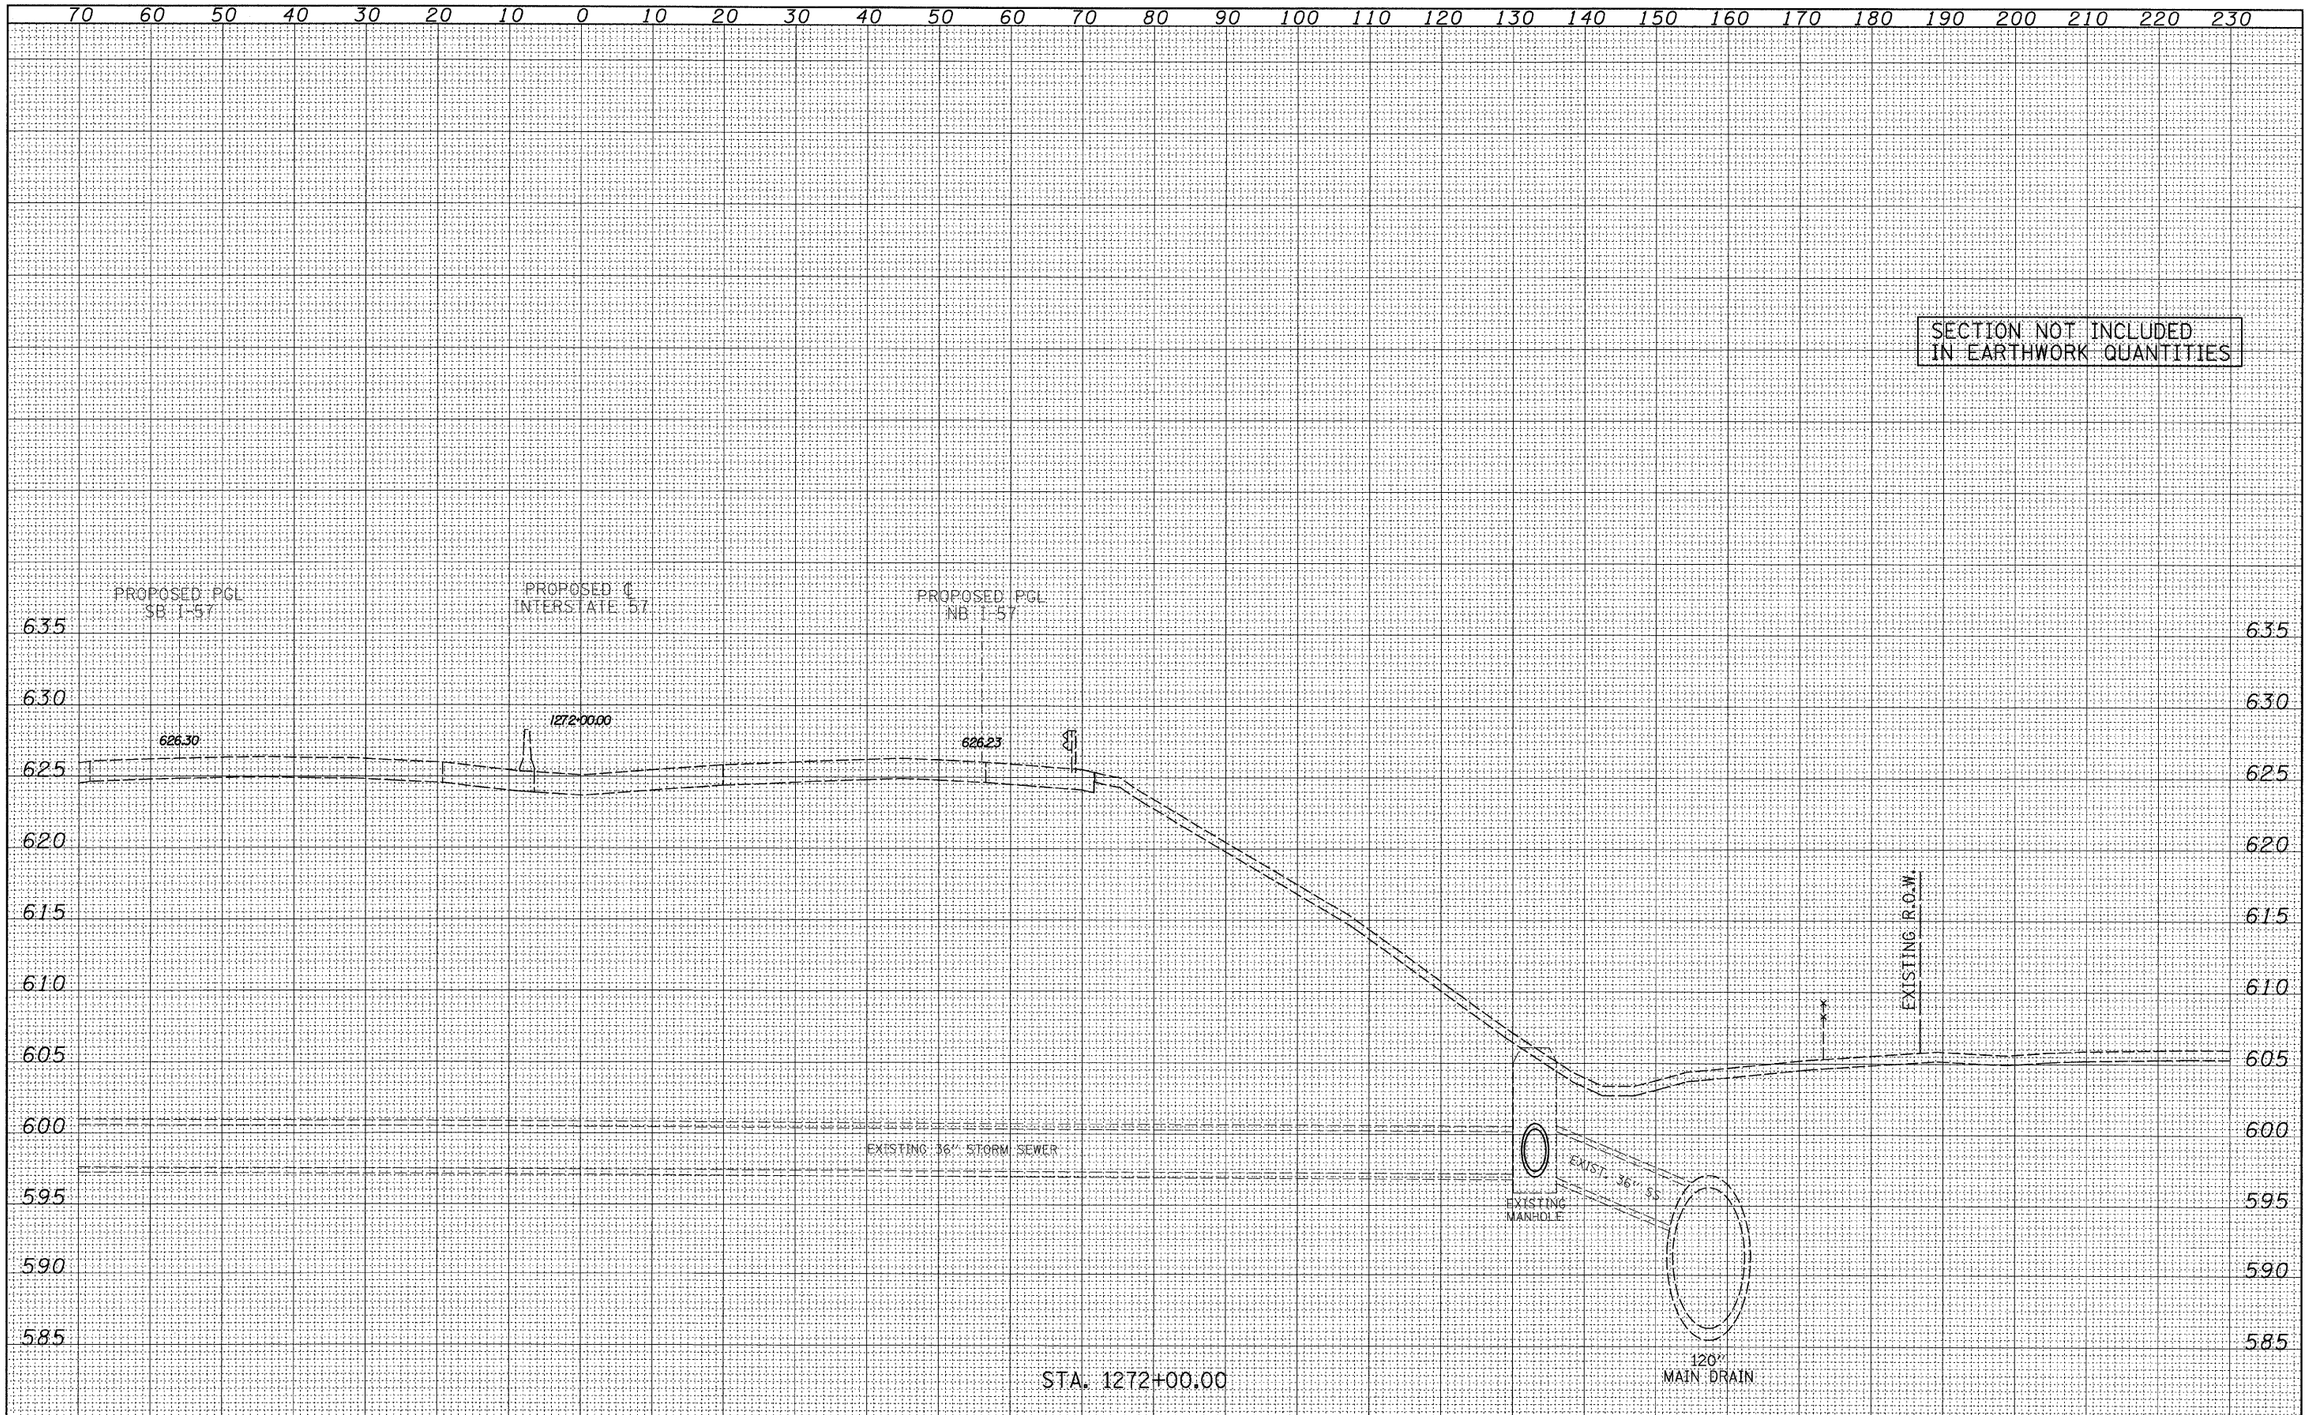


TY·LIN INTERNATIONAL

| | | | |
|---|---|---|---|
| USER NAME = | DESIGNED - JDF | REVISED - 4/29/2010 | |
| | DRAWN - JDF | REVISED - | |
| PLOT SCALE = | CHECKED - JPM | REVISED - | |
| PLOT DATE = | DATE - 3/18/2010 | REVISED - | |

**STATE OF ILLINOIS**
**DEPARTMENT OF TRANSPORTATION**

**I-57 AT I-294 INTERCHANGE PROJECT**
**PROPOSED I-57 CROSS SECTIONS**

SCALE: 1" = 10' H, 1" = 5' V | SHEET NO. OF SHEETS | STA. 1272+00.00 TO STA. 1272+00.00

| F.A.I. RTE. | SECTION | COUNTY | TOTAL SHEETS | SHEET NO. |
|---|---|---|---|---|
| 57 | 1414.2B | COOK | 516 | 516J |

CONTRACT NO. 60J27

FED. ROAD DIST. NO. | ILLINOIS | FED. AID PROJECT

P:\602540(57-294)\Road\P1_I57 BR\P1_57XS_SHT_R.dgn