STATE OF ILLINOIS
DEPARTMENT OF TRANSPORTATION

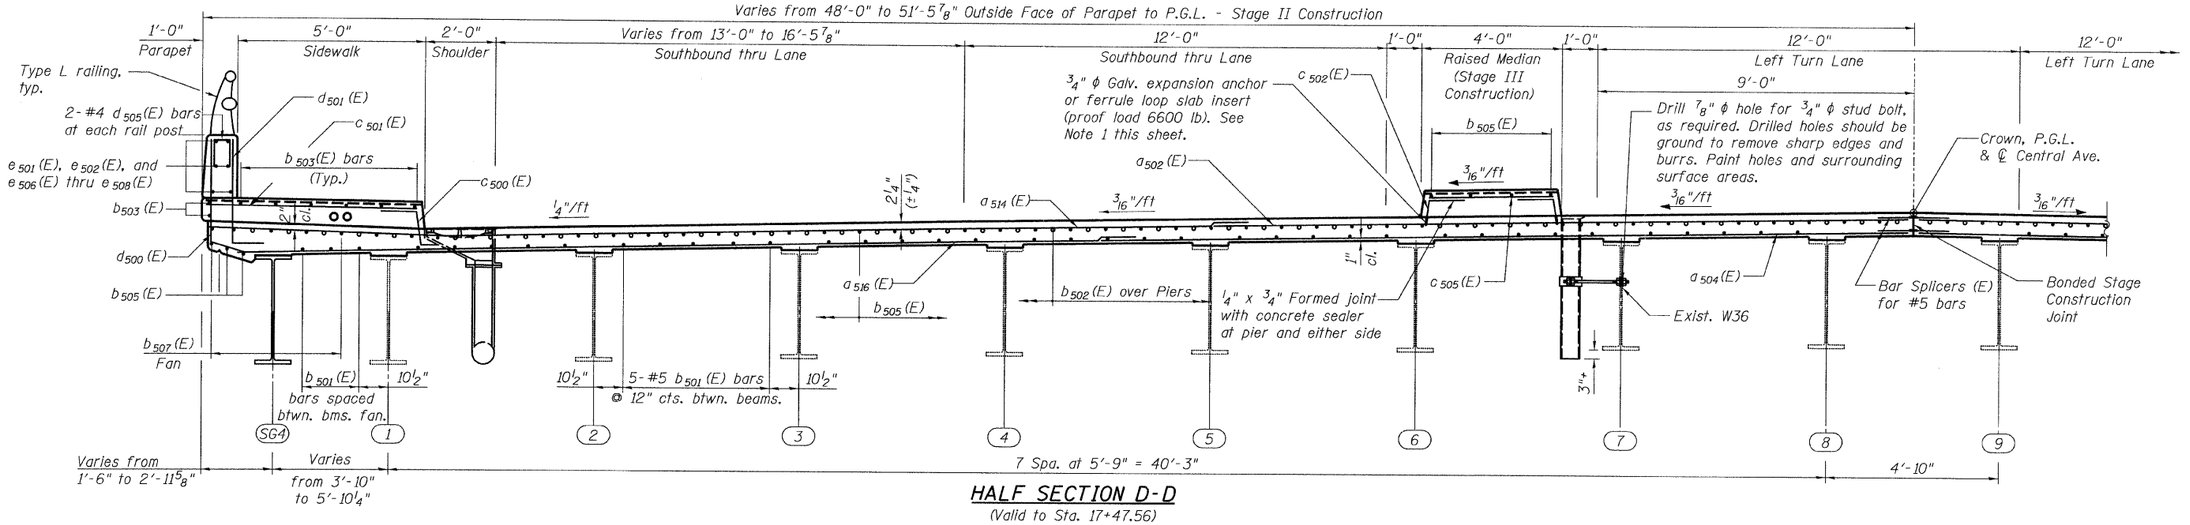

HALF SECTION D-D

(Valid to Sta. 17+47.56)
(Looking North, Near Pier)

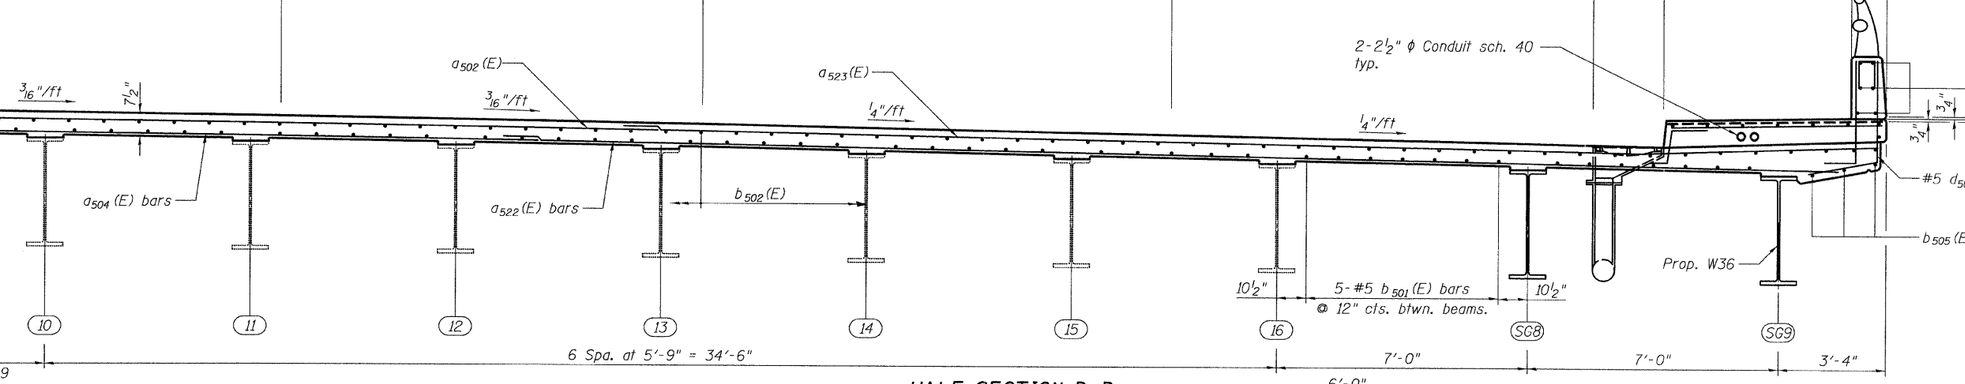

HALF SECTION D-D

(Valid to Sta. 17+76.38)
(Looking North, Near Midspan)

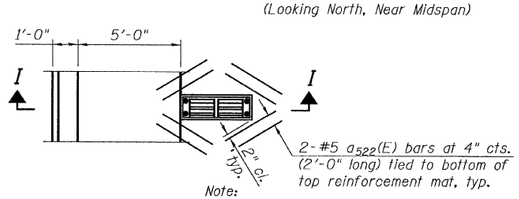

Note:
Cut longitudinal reinforcement to clear drainage scuppers.

PLAN

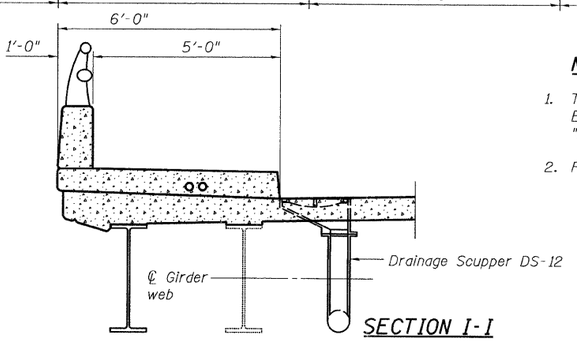

SECTION I-I

NOTES

1. The cost of Epoxy Coated Flared Coil Loops/ Expansion Anchors/Inserts are included with "Reinforcement Bars, Epoxy Coated".
2. For bar bending diagrams, see Sheet 10.

THIS SHEET FOR INFORMATION ONLY

SUPERSTRUCTURE CROSS SECTION - SPANS 4, 5 & 6 STRUCTURE NO. 016-3241

TYLIN INTERNATIONAL

DESIGNED	MI, DJR
CHECKED	AMD, TD, MAI
DRAWN	DJR, CBS
CHECKED	AMD, TD, MAI
DATE	08/02/10

REVISIONS	
NAME	DATE

SHEET NO. 11
26 SHEETS

F.A.I RTE.	SECTION	COUNTY	TOTAL SHEETS	SHEET NO.
55	0711.2R & 1011.1BR	COOK	200	15
		CONTRACT NO. 60L39		
FED. ROAD DIST. NO. 1	ILLINOIS	FED. AID PROJECT		

8/2/2010

p:\01345\beam and bearing fabrication\155oldecksec2.dgn

2:41:41 PM

\\Rockfastsvr2 date: 8/2/2010 2:41:41 PM