STATE OF ILLINOIS
DEPARTMENT OF TRANSPORTATION

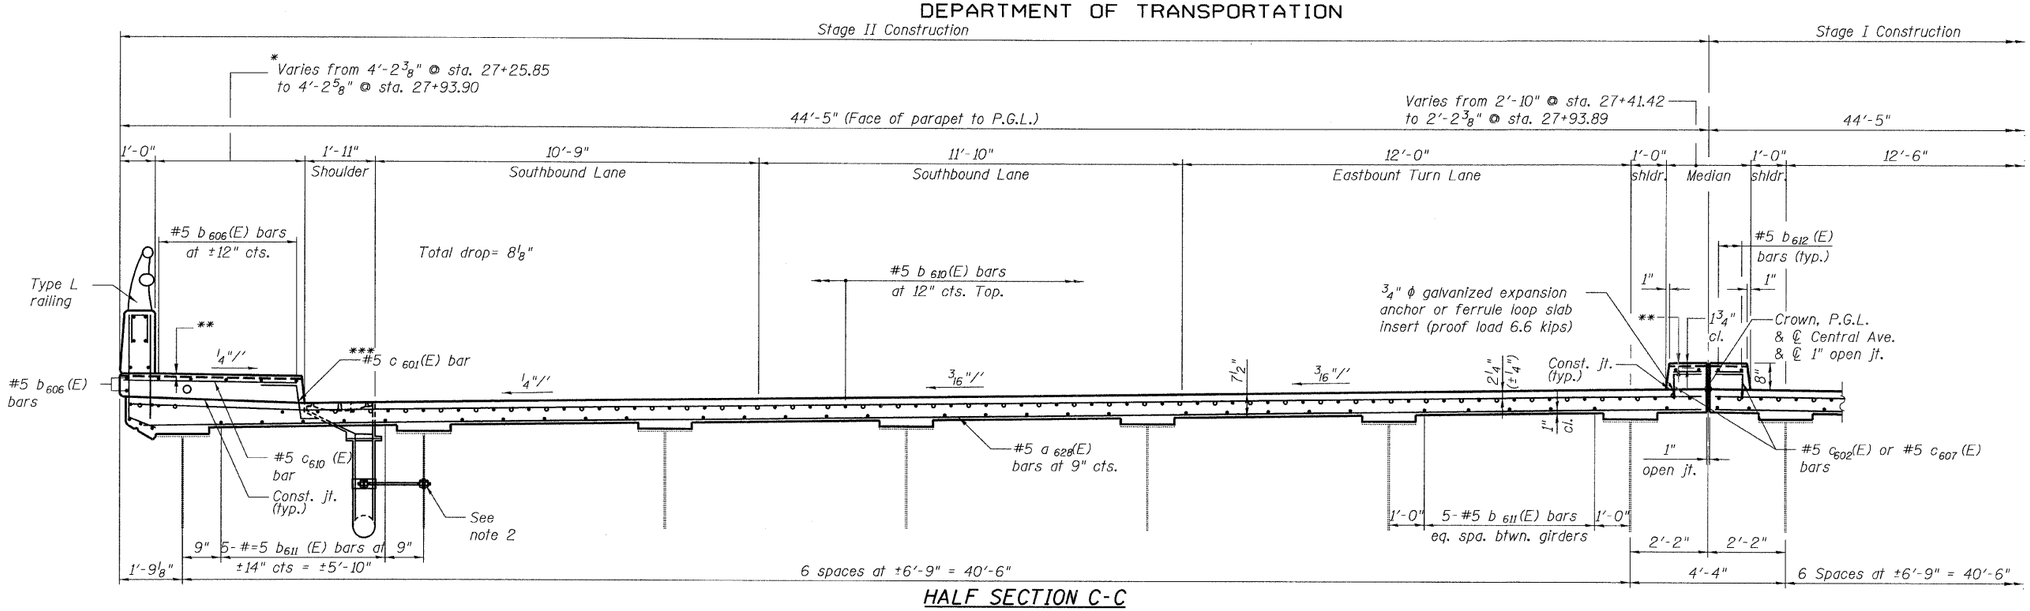

HALF SECTION C-C

(Looking North, Near Midpsan)

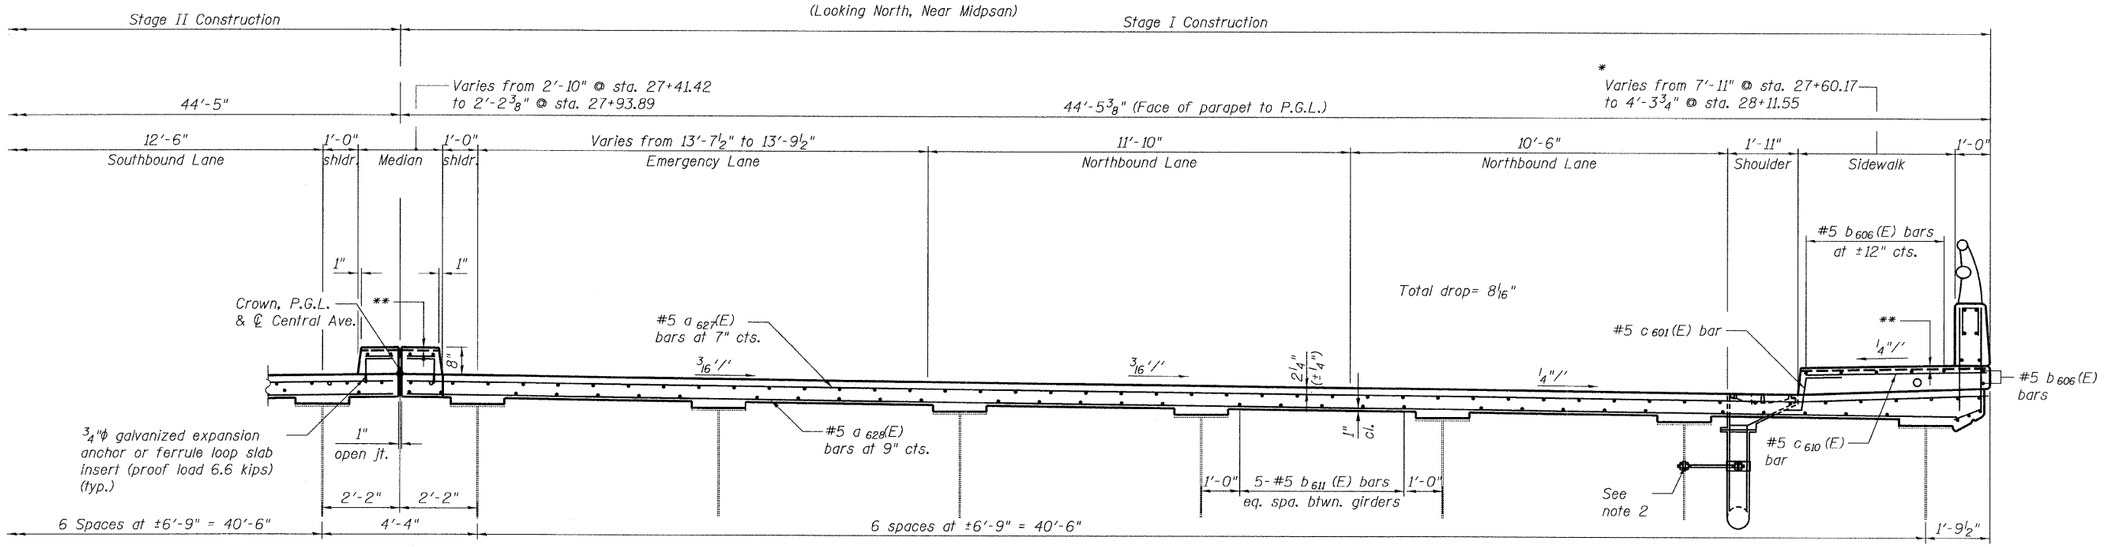

HALF SECTION C-C

(Looking North, Near Midpsan)

* Measured perpendicular to face of parapet.

** 1/4"x3/4" formed joint with concrete sealer (full width along joint-backer rod not required) at piers and either side.

*** In lieu of bottom leg c 601 (E) bars may be cored and set according to article 509.06 of the Standard Specifications. Cored holes shall be roughened or scored per Manufacturer's Recommendations, maximum depth of cored hole shall not exceed 4".

THIS SHEET FOR INFORMATION ONLY

NOTES:

1. The cost of galvanized expansion anchor/inserts to be included with "Reinforcement Bars, Epoxy Coated".
2. Drill 7/8"ϕ hole for 3/4"ϕ as required. Drilled holes should be around to remove sharp edges and burrs. Paint holes and surrounding surface areas.

SUPERSTRUCTURE CROSS SECTION SPAN 16 STRUCTURE NO. 016-3240

TY·LIN INTERNATIONAL

		REVISIONS	
DESIGNED	- DY, LS	NAME	DATE
CHECKED	- AMD, LS		
DRAWN	- DY, LS		
CHECKED	- AMD, LS		
DATE	- 08/02/10		

SHEET NO. 12
33 SHEETS

F.A.I RTE.	SECTION	COUNTY	TOTAL SHEETS	SHEET NO.
55	0711.2R & 1011.1BR	COOK	200	179
		CONTRACT NO. 60L39		
FED. ROAD DIST. NO. 1	ILLINOIS	FED. AID PROJECT		

pr\01345\beam and bearing fabrication\155c3deckseca3.dgn
8/2/2010 1:59:01 PM