ORIGINAL SURVEY		BY	DATE
NOTE BOOK	SURVEYED		
NO.	PLOTTED		
	TEMPLATE		
	AREAS		
	AREAS CHECKED		

FINAL SURVEY		BY	DATE
NOTE BOOK	SURVEYED		
NO.	PLOTTED		
	TEMPLATE		
	AREAS		
	AREAS CHECKED		

FILE NAME = d:\c-168.villa.xs.dgn

USER NAME = #USER#

PLOT SCALE = 1:5

PLOT DATE = 6/15/2010

	DESIGNED	-	REVISED	-
	DRAWN	-	REVISED	-
	CHECKED	-	REVISED	-
DATE	-		REVISED	-

STATE OF ILLINOIS
DEPARTMENT OF TRANSPORTATION

S. VILLA AVE - CROSS SECTION

SCALE: AS NOTED | SHEET NO. 10 OF 69 SHEETS | STA. 71+00.00 | TO STA. 71+50.00

F.A. RTE.	SECTION	COUNTY	TOTAL SHEETS	SHEET NO.
2652	00-00070-00-PV	DuPAGE	160	101

ILLINOIS FED. AID PROJECT

CONTRACT NO. 63379

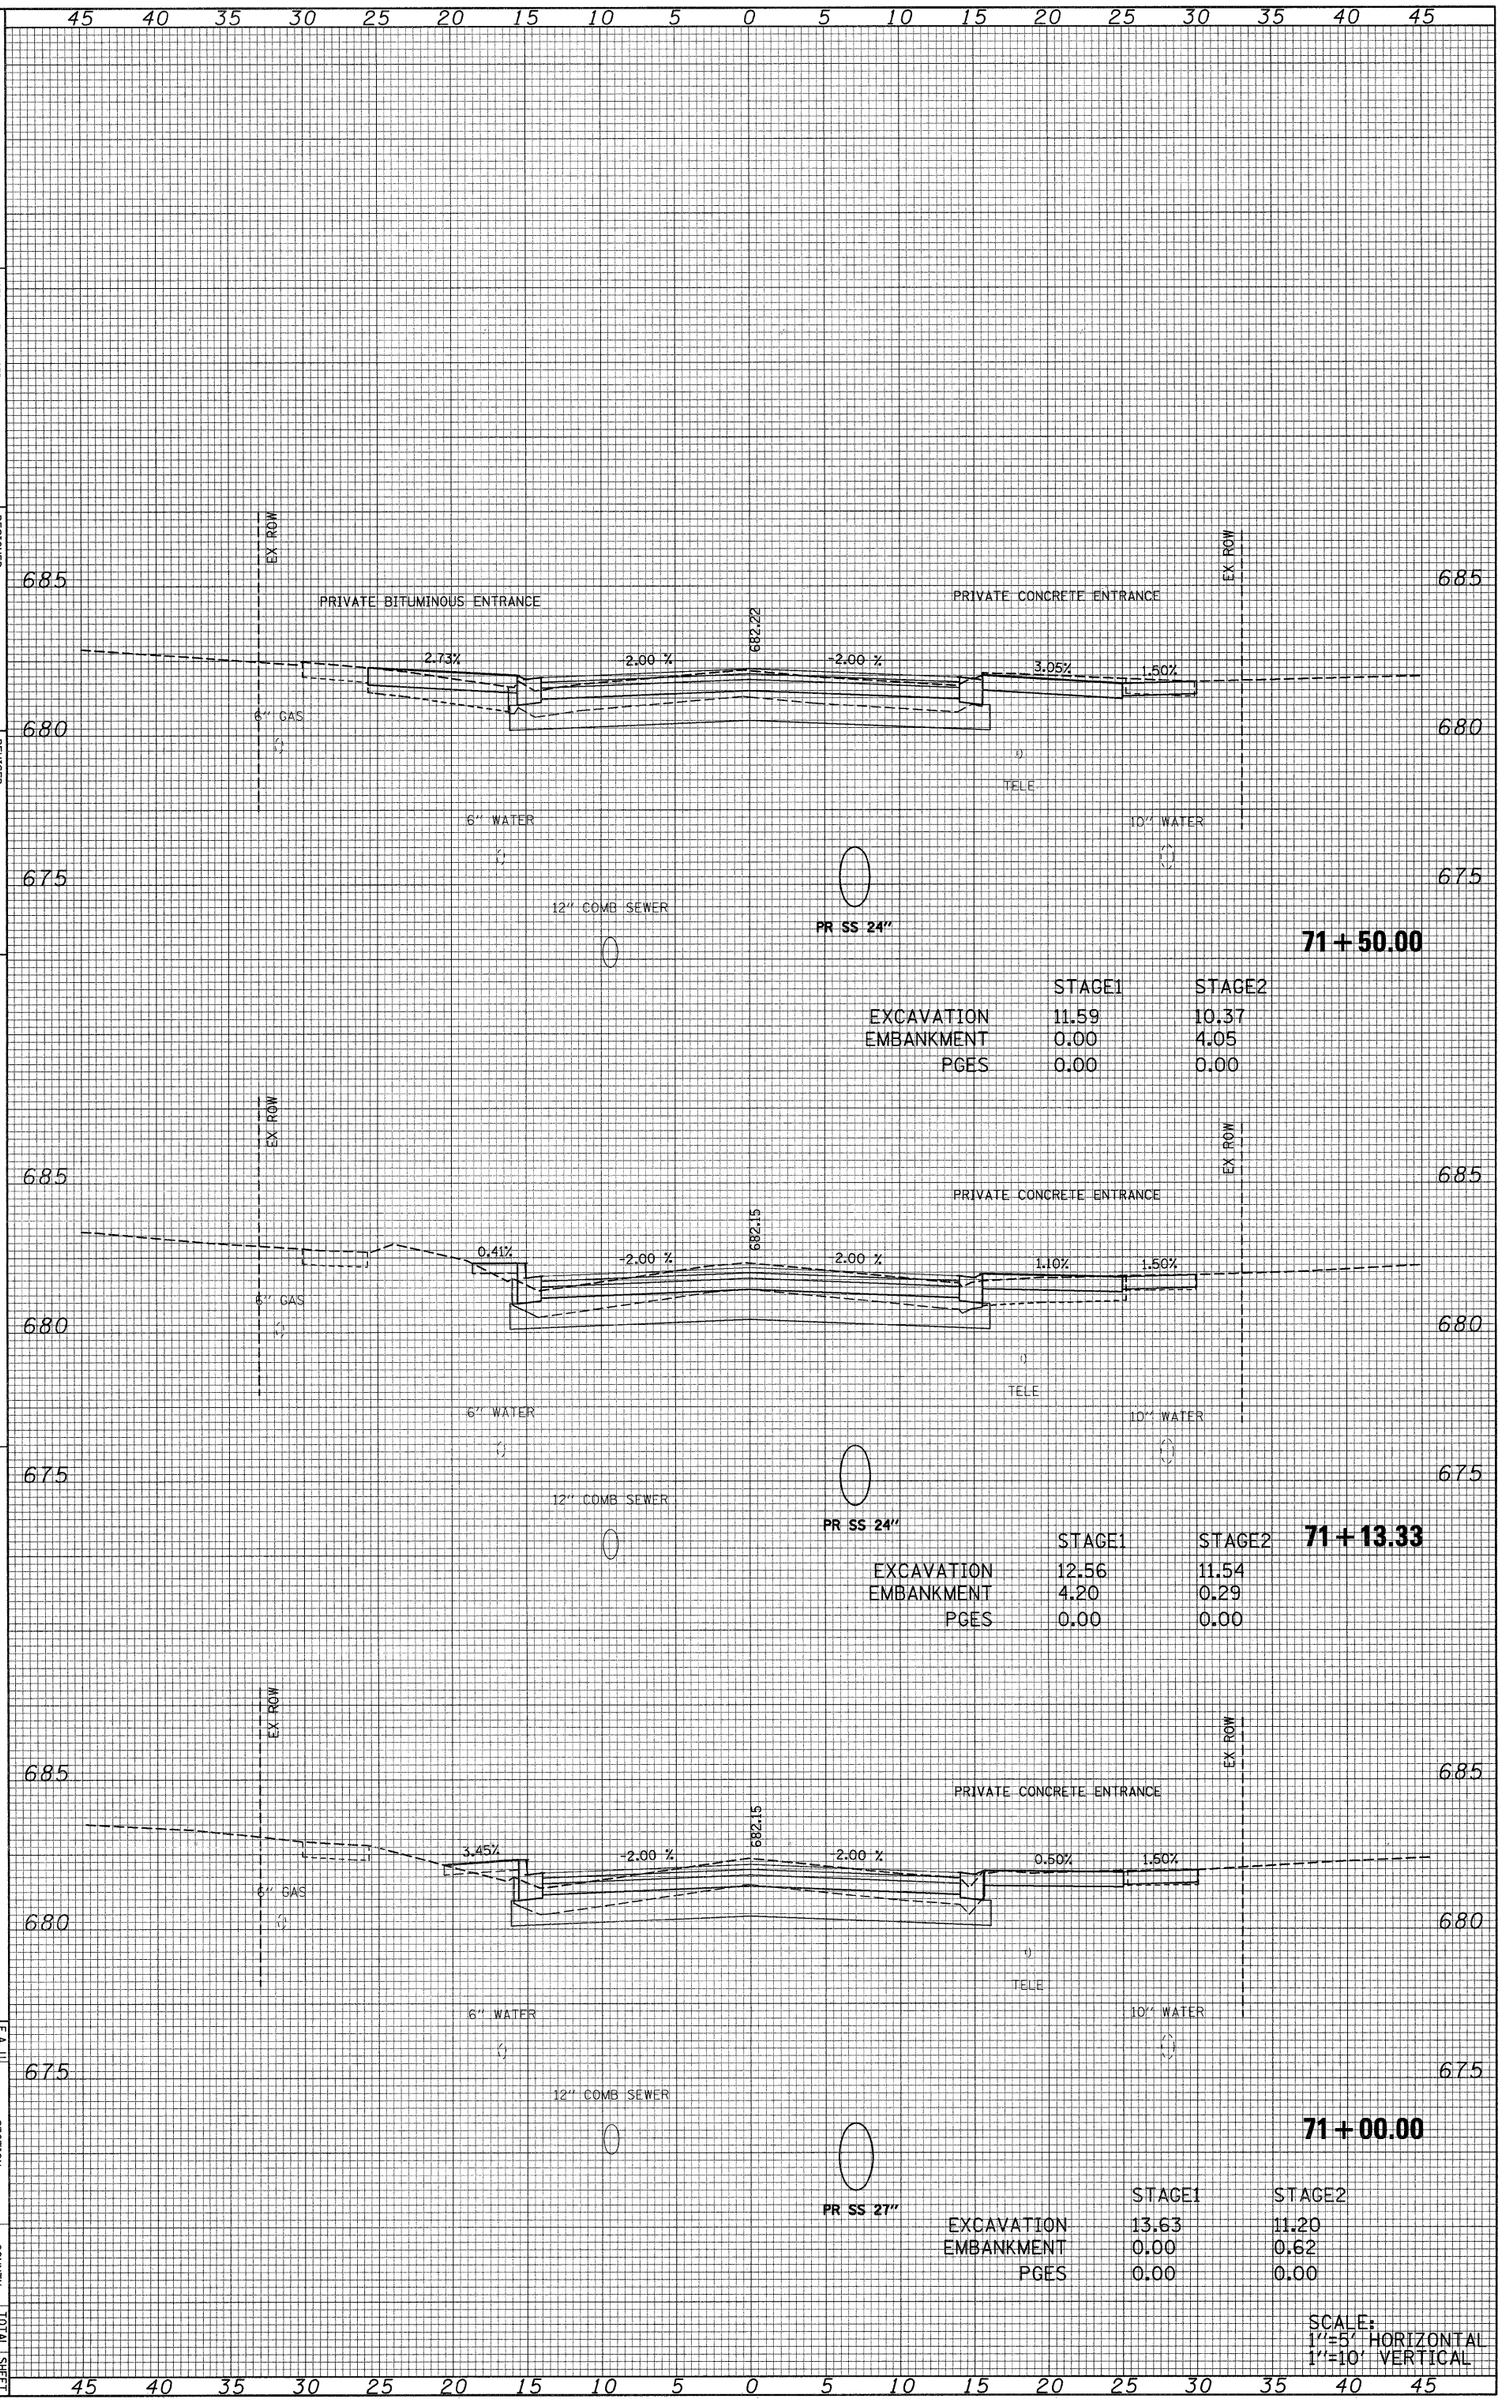

71 + 50.00

	STAGE1	STAGE2
EXCAVATION	11.59	10.37
EMBANKMENT	0.00	4.05
PGES	0.00	0.00

71 + 13.33

	STAGE1	STAGE2
EXCAVATION	12.56	11.54
EMBANKMENT	4.20	0.29
PGES	0.00	0.00

71 + 00.00

	STAGE1	STAGE2
EXCAVATION	13.63	11.20
EMBANKMENT	0.00	0.62
PGES	0.00	0.00

SCALE:
1"=5' HORIZONTAL
1"=10' VERTICAL

FINAL SURVEY	SURVEYED	BY	DATE
NOTE BOOK	PLOTTED		
	TEMPLATE		
	AREAS		
NO.	AREAS CHECKED		

ORIGINAL SURVEY	SURVEYED	BY	DATE
NOTE BOOK	PLOTTED		
	TEMPLATE		
	AREAS		
NO.	AREAS CHECKED		

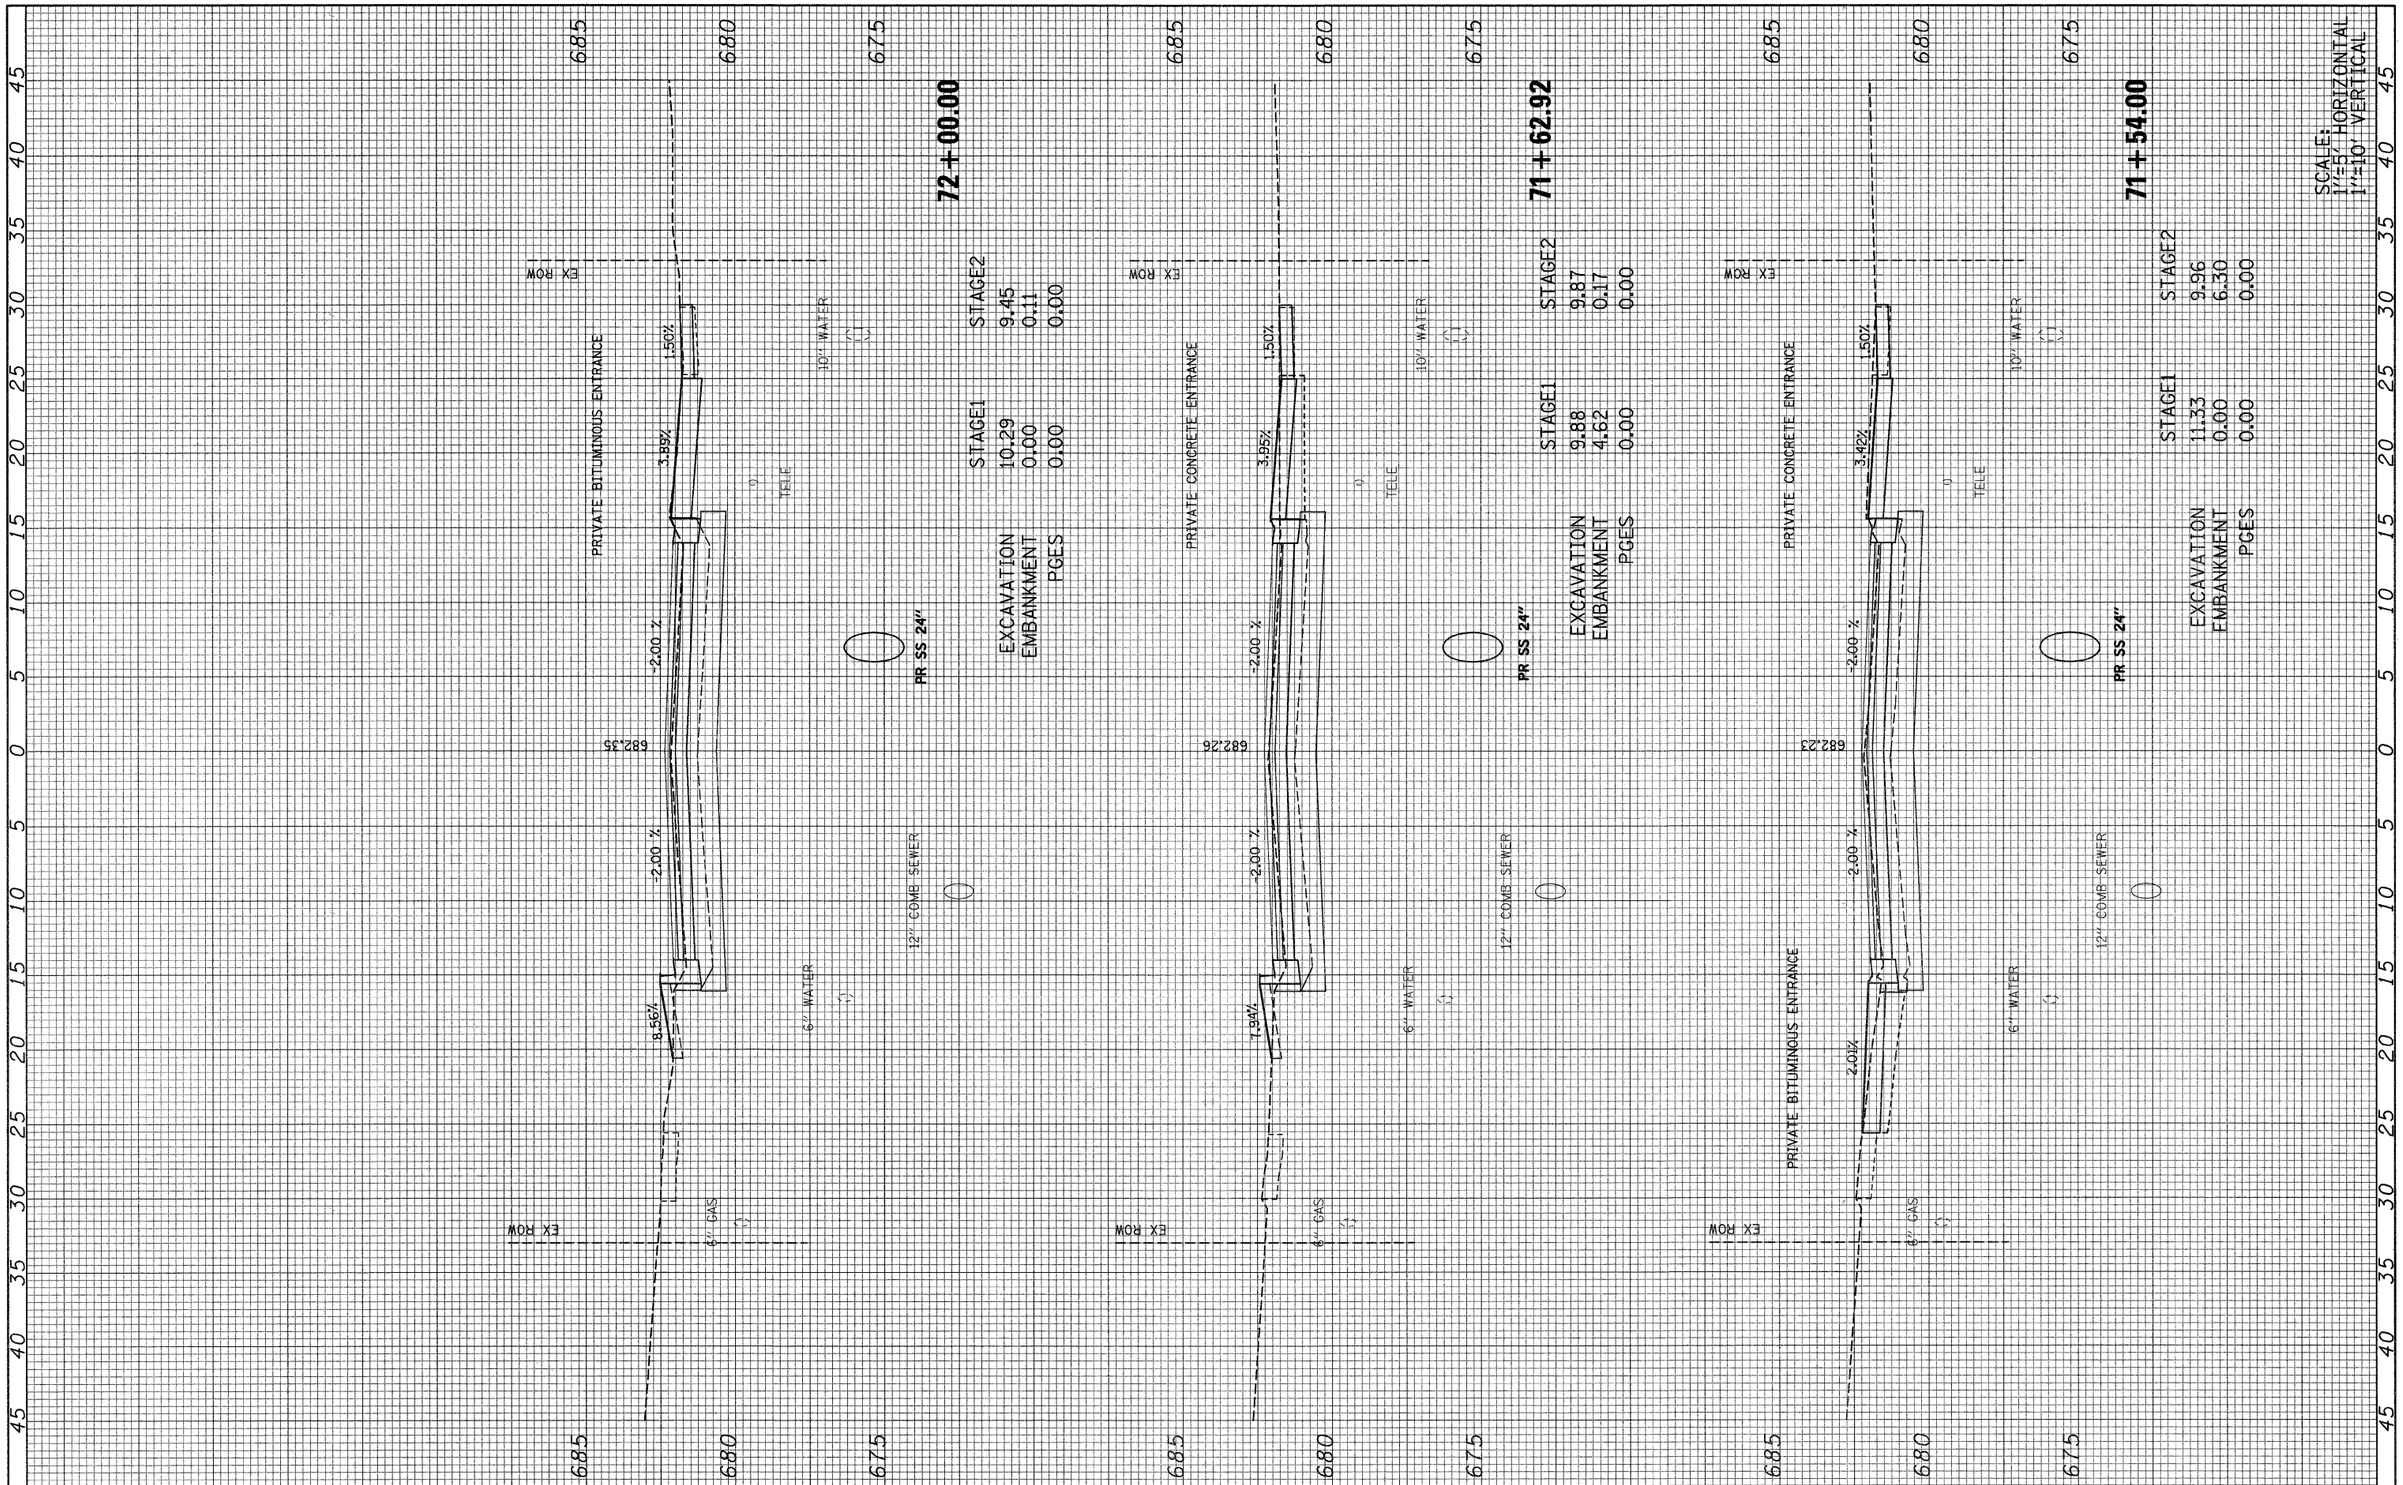

SCALE:
1"=5' HORIZONTAL
1"=10' VERTICAL

FILE NAME = 092-160_villa_xs.dgn	USER NAME = $USER$	DESIGNED - .	REVISED -
		DRAWN - .	REVISED -
	PLOT SCALE = 1:5	CHECKED -	REVISED -
	PLOT DATE = 6/15/2010	DATE - .	REVISED -

STATE OF ILLINOIS
DEPARTMENT OF TRANSPORTATION

S. VILLA AVE – CROSS SECTION

SCALE: AS NOTED | SHEET NO. 11 OF 69 SHEETS | STA. 71+54.00 TO STA. 72+00.00

F.A. U. RTE.	SECTION	COUNTY	TOTAL SHEETS	SHEET NO.
2652	00-00070-00-PV	DuPAGE	160	102
		CONTRACT NO. 63379		
		ILLINOIS FED. AID PROJECT		

ORIGINAL SURVEY		BY	DATE
NOTE BOOK	SURVEYED		
NO.	PLOTTED		
	TEMPLATE		
	AREAS		
	AREAS CHECKED		

FINAL SURVEY		BY	DATE
NOTE BOOK	SURVEYED		
NO.	PLOTTED		
	TEMPLATE		
	AREAS		
	AREAS CHECKED		

FILE NAME = 892-168.v11a.xx.dgn

USER NAME = #USER#

PLOT SCALE = 1.5

PLOT DATE = 6/15/2010

DATE	-	-
DESIGNED	-	-
DRAWN	-	-
CHECKED	-	-
REVISED	-	-
REVISED	-	-
REVISED	-	-

STATE OF ILLINOIS
DEPARTMENT OF TRANSPORTATION

S. VILLA AVE - CROSS SECTION

SCALE: AS NOTED | SHEET NO. 12 OF 69 SHEETS | STA. 72+09.43 | TO STA. 72+50.00

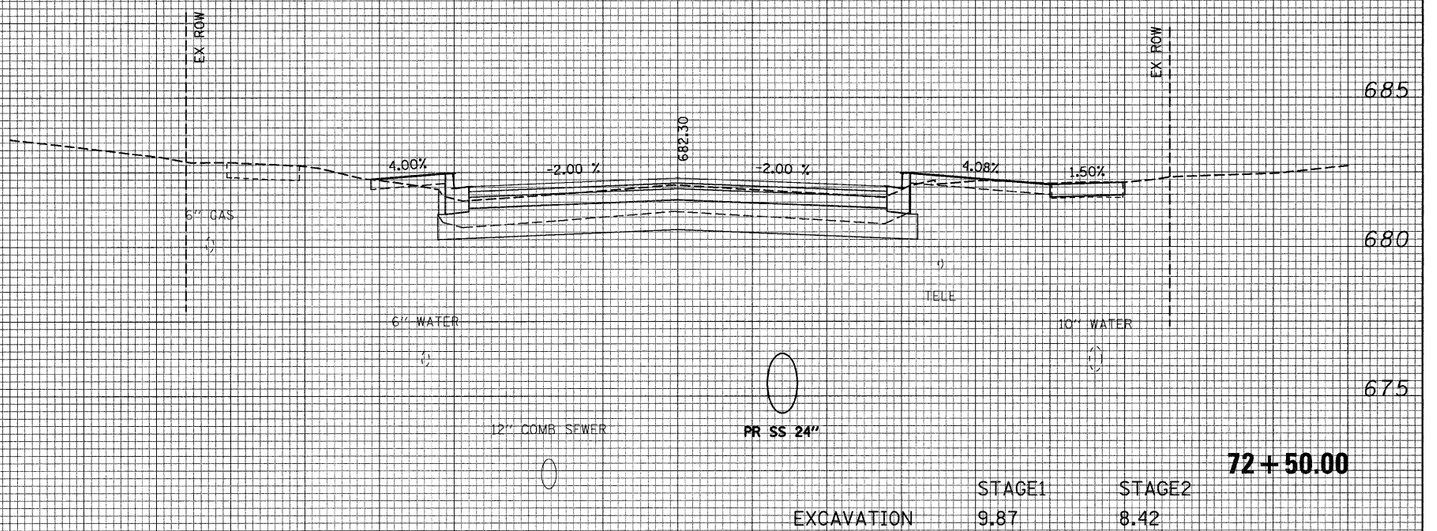

72+50.00

	STAGE1	STAGE2
EXCAVATION	9.87	8.42
EMBANKMENT	0.00	0.29
PGES	0.00	0.00

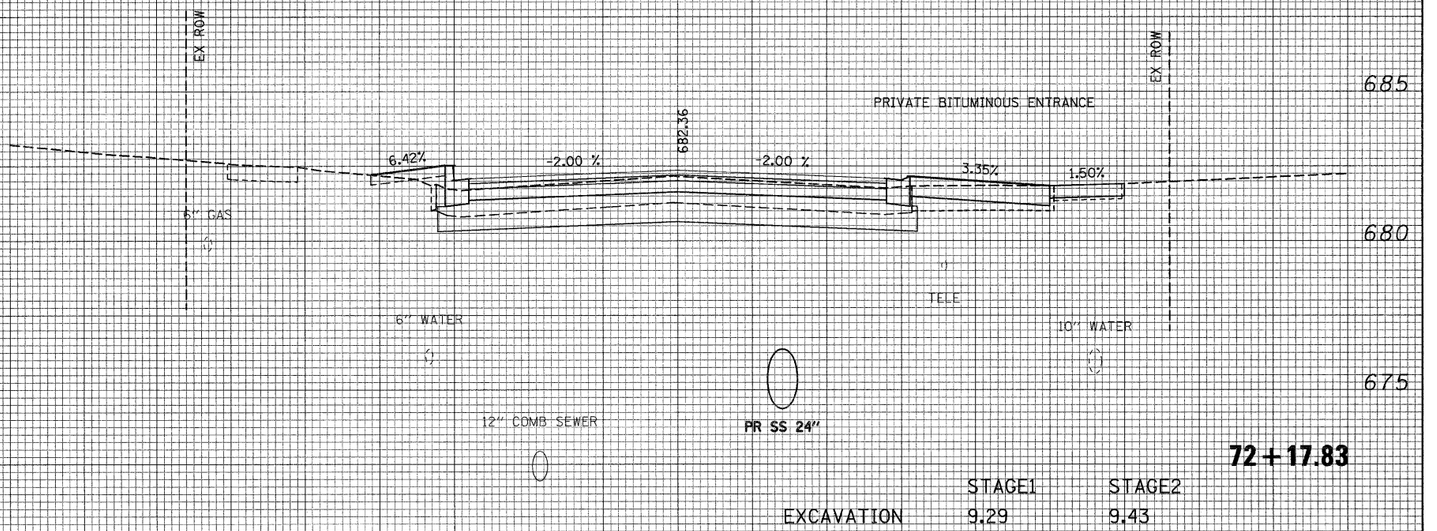

72+17.83

	STAGE1	STAGE2
EXCAVATION	9.29	9.43
EMBANKMENT	3.79	0.73
PGES	0.00	0.00

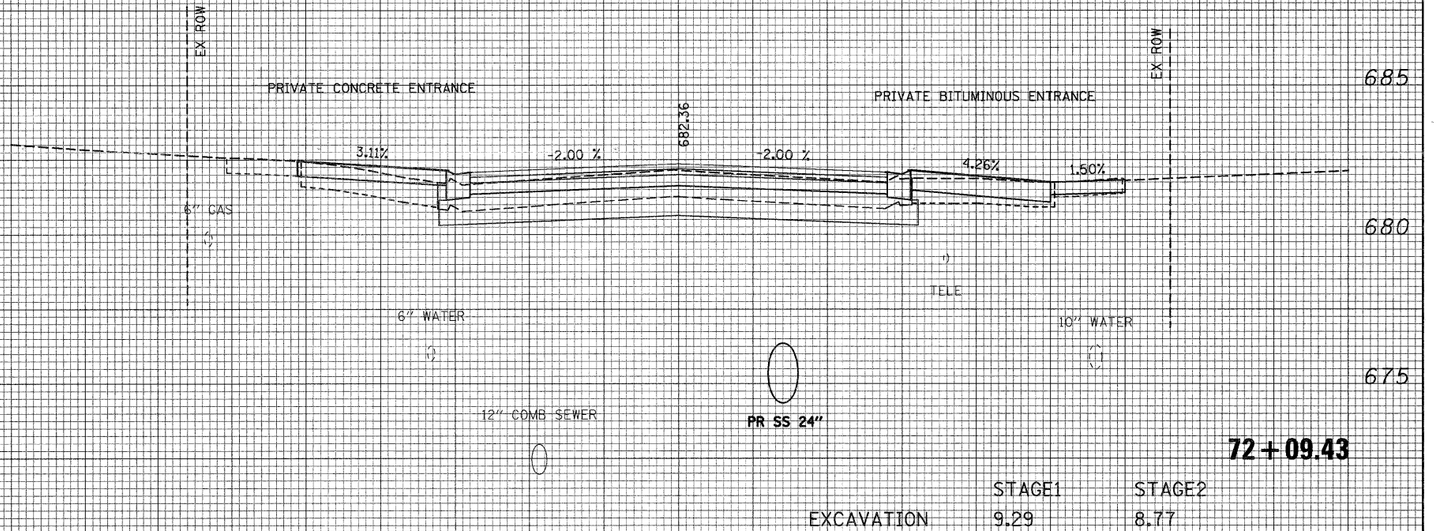

72+09.43

	STAGE1	STAGE2
EXCAVATION	9.29	8.77
EMBANKMENT	3.46	4.75
PGES	0.00	0.00

SCALE:
1"=5' HORIZONTAL
1"=10' VERTICAL

F.A. RTE.	SECTION	COUNTY	TOTAL SHEETS	SHEET NO.
2652	00-00070-00-PV	DuPAGE	160	103

ILLINOIS FED. AID PROJECT

CONTRACT NO. 63379

FINAL SURVEY	SURVEYED	BY	DATE
	PLOTTED		
NOTE BOOK	TEMPLATE		
NO.	AREAS		
	AREAS CHECKED		

ORIGINAL SURVEY	SURVEYED	BY	DATE
	PLOTTED		
NOTE BOOK	TEMPLATE		
NO.	AREAS		
	AREAS CHECKED		

FILE NAME =	USER NAME = $USER$	DESIGNED - .	REVISED -
Ø92-160_villa_xs.dgn		DRAWN - .	REVISED -
	PLOT SCALE = 1:5	CHECKED -	REVISED -
	PLOT DATE = 6/15/2Ø2Ø	DATE - .	REVISED -

STATE OF ILLINOIS
DEPARTMENT OF TRANSPORTATION

S. VILLA AVE – CROSS SECTION

SCALE: AS NOTED | SHEET NO. 13 OF 69 SHEETS | STA. 72+63.67 TO STA. 73+00.00

F.A. U. RTE.	SECTION	COUNTY	TOTAL SHEETS	SHEET NO.
2652	00-00070-00-PV	DuPAGE	160	104
		CONTRACT NO. 63379		
	ILLINOIS FED. AID PROJECT			

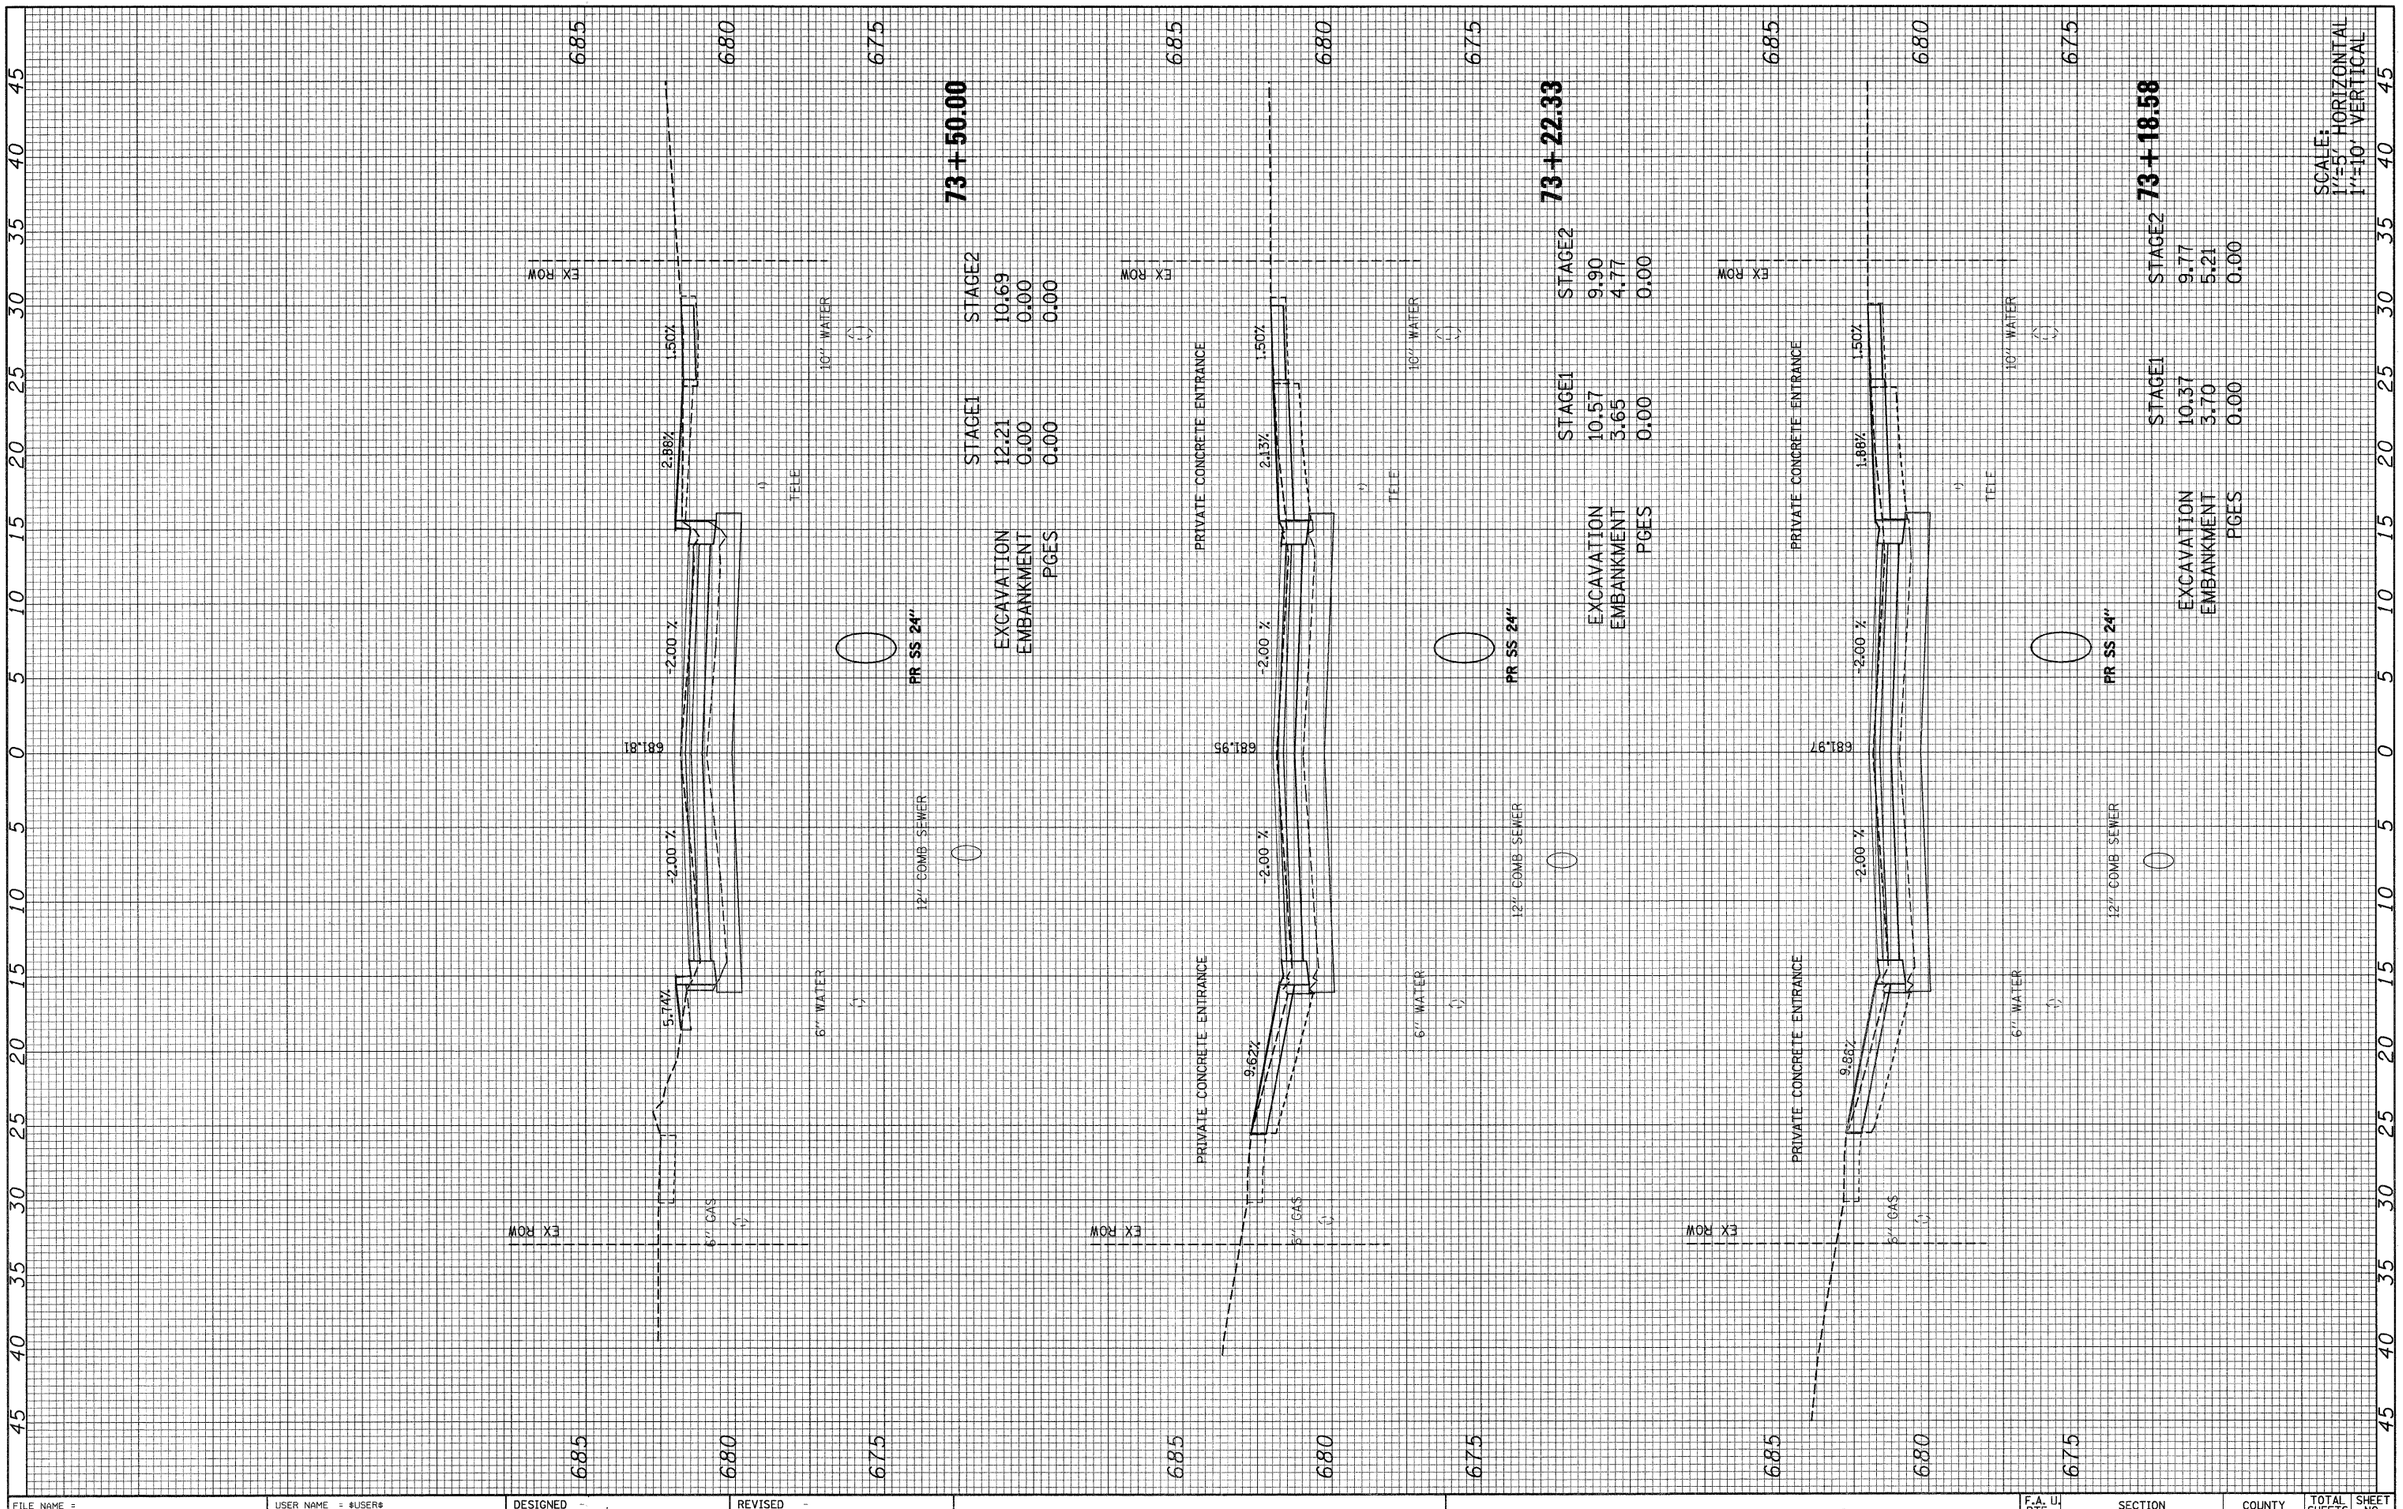

SCALE:
1"=5' HORIZONTAL
1"=10' VERTICAL

FINAL SURVEY		BY	DATE
NOTE BOOK	SURVEYED		
NO.	PLOTTED		
	TEMPLATE		
	AREAS		
	AREAS CHECKED		

ORIGINAL SURVEY		BY	DATE
NOTE BOOK	SURVEYED		
NO.	PLOTTED		
	TEMPLATE		
	AREAS		
	AREAS CHECKED		

FILE NAME = 092-160_villa_xs.dgn	USER NAME = $USER$	DESIGNED - .	REVISED -
		DRAWN - .	REVISED -
	PLOT SCALE = 1:5	CHECKED -	REVISED -
	PLOT DATE = 6/15/2010	DATE - .	REVISED -

STATE OF ILLINOIS
DEPARTMENT OF TRANSPORTATION

S. VILLA AVE – CROSS SECTION

SCALE: AS NOTED | SHEET NO. 14 OF 69 SHEETS | STA. 73+18.58 | TO STA. 73+50.00

F.A. U. RTE.	SECTION	COUNTY	TOTAL SHEETS	SHEET NO.
2652	00-00070-00-PV	DuPAGE	160	105
		CONTRACT NO. 63379		
		ILLINOIS FED. AID PROJECT		

ORIGINAL SURVEY		BY	DATE
NOTE BOOK	SURVEYED		
NO.	PLOTTED		
	TEMPLATE		
	AREAS		
	AREAS CHECKED		

FINAL SURVEY		BY	DATE
NOTE BOOK	SURVEYED		
NO.	PLOTTED		
	TEMPLATE		
	AREAS		
	AREAS CHECKED		

FILE NAME = @92-168_villa_xx.dgn

USER NAME = #USER#

PLOT SCALE = 1:5

PLOT DATE = 6/15/2010

DESIGNED	-	REVISED -
DRAWN	-	REVISED -
CHECKED	-	REVISED -
DATE	-	REVISED -

STATE OF ILLINOIS
DEPARTMENT OF TRANSPORTATION

S. VILLA AVE - CROSS SECTION

SCALE: AS NOTED | SHEET NO. 15 OF 69 SHEETS | STA. 73+73.19 | TO STA. 74+23.57

F.A. RTE.	SECTION	COUNTY	TOTAL SHEETS	SHEET NO.
2652	00-00070-00-PV	DuPAGE	160	106

ILLINOIS FED. AID PROJECT | CONTRACT NO. 63379

45 40 35 30 25 20 15 10 5 0 5 10 15 20 25 30 35 40 45

685 / 680 / 675

EX ROW

PRIVATE CONCRETE ENTRANCE

PRIVATE BITUMINOUS ENTRANCE

681.43

4.45% -2.00 % -2.00 % 0.17% 1.50%

6" GAS

TELE

6" WATER

10" WATER

PR SS 21"

12" COMB SEWER

74 + 23.57

	STAGE1	STAGE2
EXCAVATION	15.98	13.66
EMBANKMENT	0.00	4.21
PGES	0.00	0.00

EX ROW

681.55

5.82% -2.00 % -2.00 % 4.32% 1.50%

6" GAS

TELE

6" WATER

10" WATER

PR SS 21"

12" COMB SEWER

74 + 00.00

	STAGE1	STAGE2
EXCAVATION	15.57	14.04
EMBANKMENT	0.00	0.00
PGES	0.00	0.00

EX ROW

PRIVATE CONCRETE ENTRANCE

681.99

0.28% -2.00 % -2.00 % 0.14% 1.50%

6" GAS

TELE

6" WATER

10" WATER

PR SS 24"

12" COMB SEWER

73 + 73.19

	STAGE1	STAGE2
EXCAVATION	13.91	13.65
EMBANKMENT	2.83	0.00
PGES	0.00	0.00

SCALE:
1"=5' HORIZONTAL
1"=10' VERTICAL

ORIGINAL SURVEY		BY	DATE
NOTE BOOK	SURVEYED		
NO.	PLOTTED		
	TEMPLATE		
	AREAS		
	AREAS CHECKED		

FINAL SURVEY		BY	DATE
NOTE BOOK	SURVEYED		
NO.	PLOTTED		
	TEMPLATE		
	AREAS		
	AREAS CHECKED		

FILE NAME = 092-168.v11a.xs.dgn

USER NAME = #USER#

PLOT SCALE = 1.5

PLOT DATE = 6/15/2018

DESIGNED	-	-
DRAWN	-	-
CHECKED	-	-
DATE	-	-

REVISED	-	-
REVISED	-	-
REVISED	-	-

STATE OF ILLINOIS
DEPARTMENT OF TRANSPORTATION

S. VILLA AVE - CROSS SECTION

SCALE: AS NOTED | SHEET NO. 16 OF 69 SHEETS | STA. 74+30.59 | TO STA. 74+79.27

F.A. RTE.	SECTION	COUNTY	TOTAL SHEETS	SHEET NO.
2652	00-00070-00-PV	DuPAGE	160	107

ILLINOIS FED. AID PROJECT

CONTRACT NO. 63379

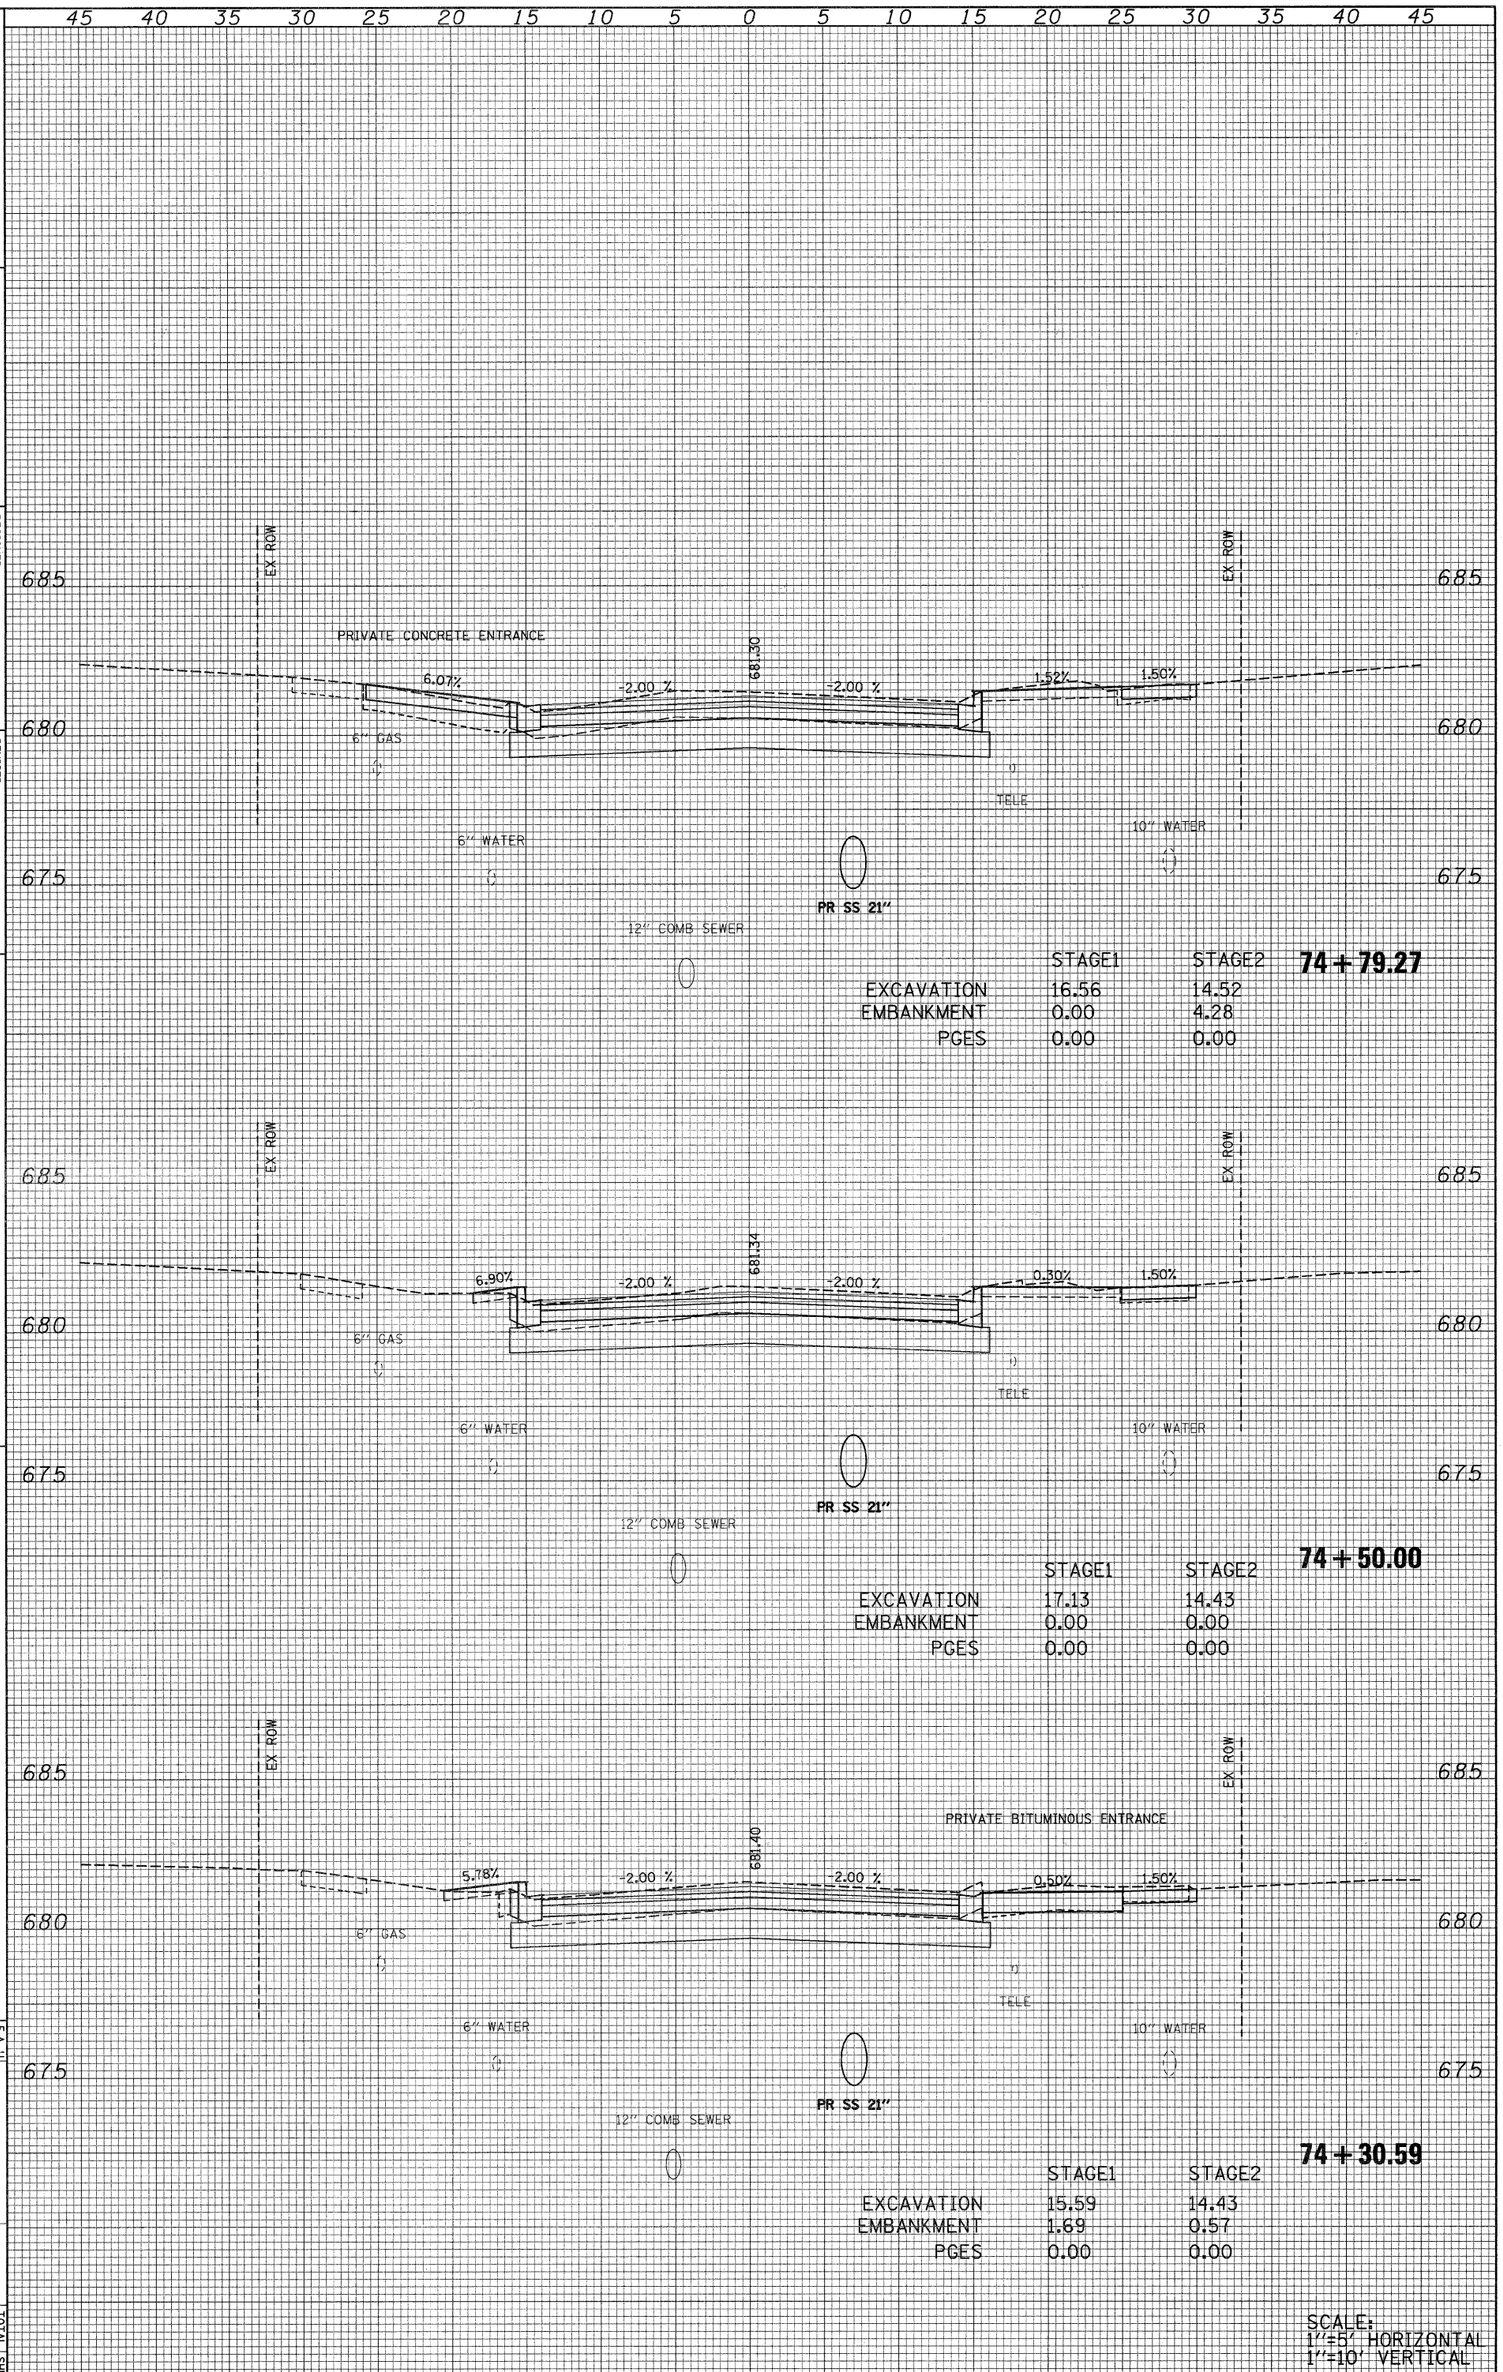

FINAL SURVEY	SURVEYED	BY	DATE
	PLOTTED		
NOTE BOOK	TEMPLATE		
NO.	AREAS		
	AREAS CHECKED		

ORIGINAL SURVEY	SURVEYED	BY	DATE
	PLOTTED		
NOTE BOOK	TEMPLATE		
NO.	AREAS		
	AREAS CHECKED		

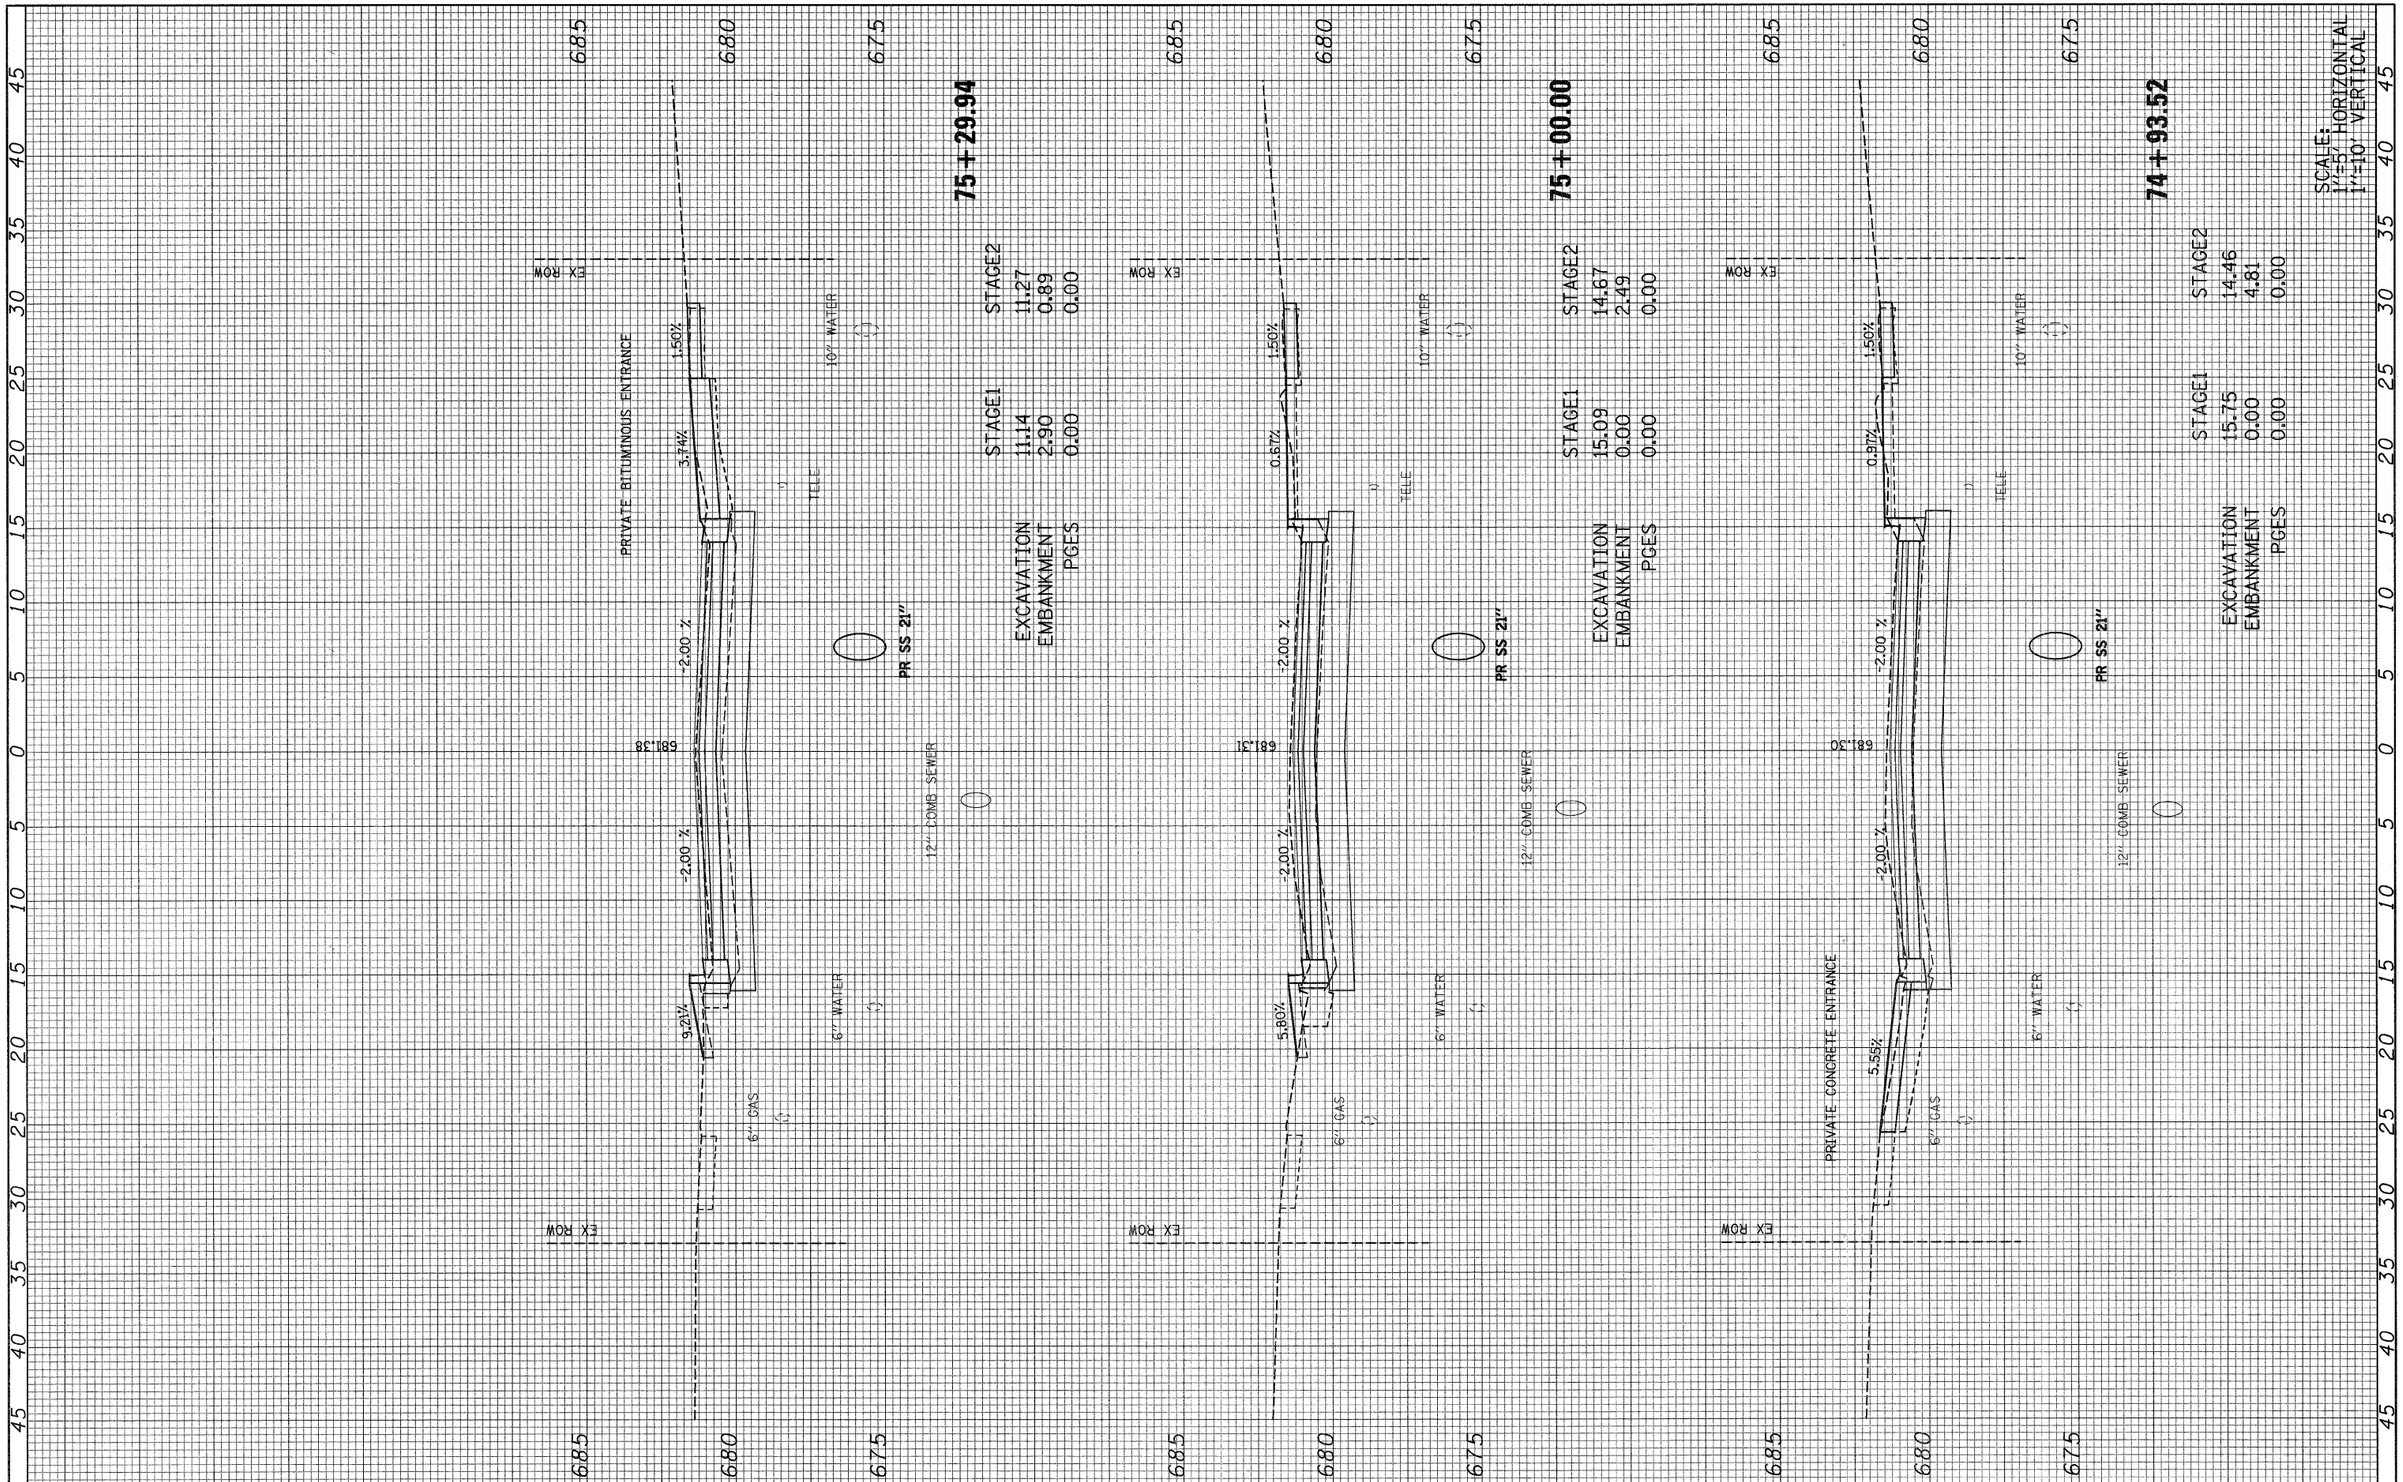

FILE NAME =	USER NAME = $USER$	DESIGNED -	REVISED -
092-160_villa_xs.dgn		DRAWN -	REVISED -
	PLOT SCALE = 1:5	CHECKED -	REVISED -
	PLOT DATE = 6/15/2010	DATE -	REVISED -

STATE OF ILLINOIS
DEPARTMENT OF TRANSPORTATION

S. VILLA AVE – CROSS SECTION

SCALE: AS NOTED | SHEET NO. 17 OF 69 SHEETS | STA. 74+93.52 | TO STA. 75+29.94

F.A. U. RTE.	SECTION	COUNTY	TOTAL SHEETS	SHEET NO.
2652	00-00070-00-PV	DuPAGE	160	108
		CONTRACT NO. 63379		
	ILLINOIS FED. AID PROJECT			

FINAL SURVEY	SURVEYED	BY	DATE
	PLOTTED		
NOTE BOOK	TEMPLATE		
NO.	AREAS		
	AREAS CHECKED		

ORIGINAL SURVEY	SURVEYED	BY	DATE
	PLOTTED		
NOTE BOOK	TEMPLATE		
NO.	AREAS		
	AREAS CHECKED		

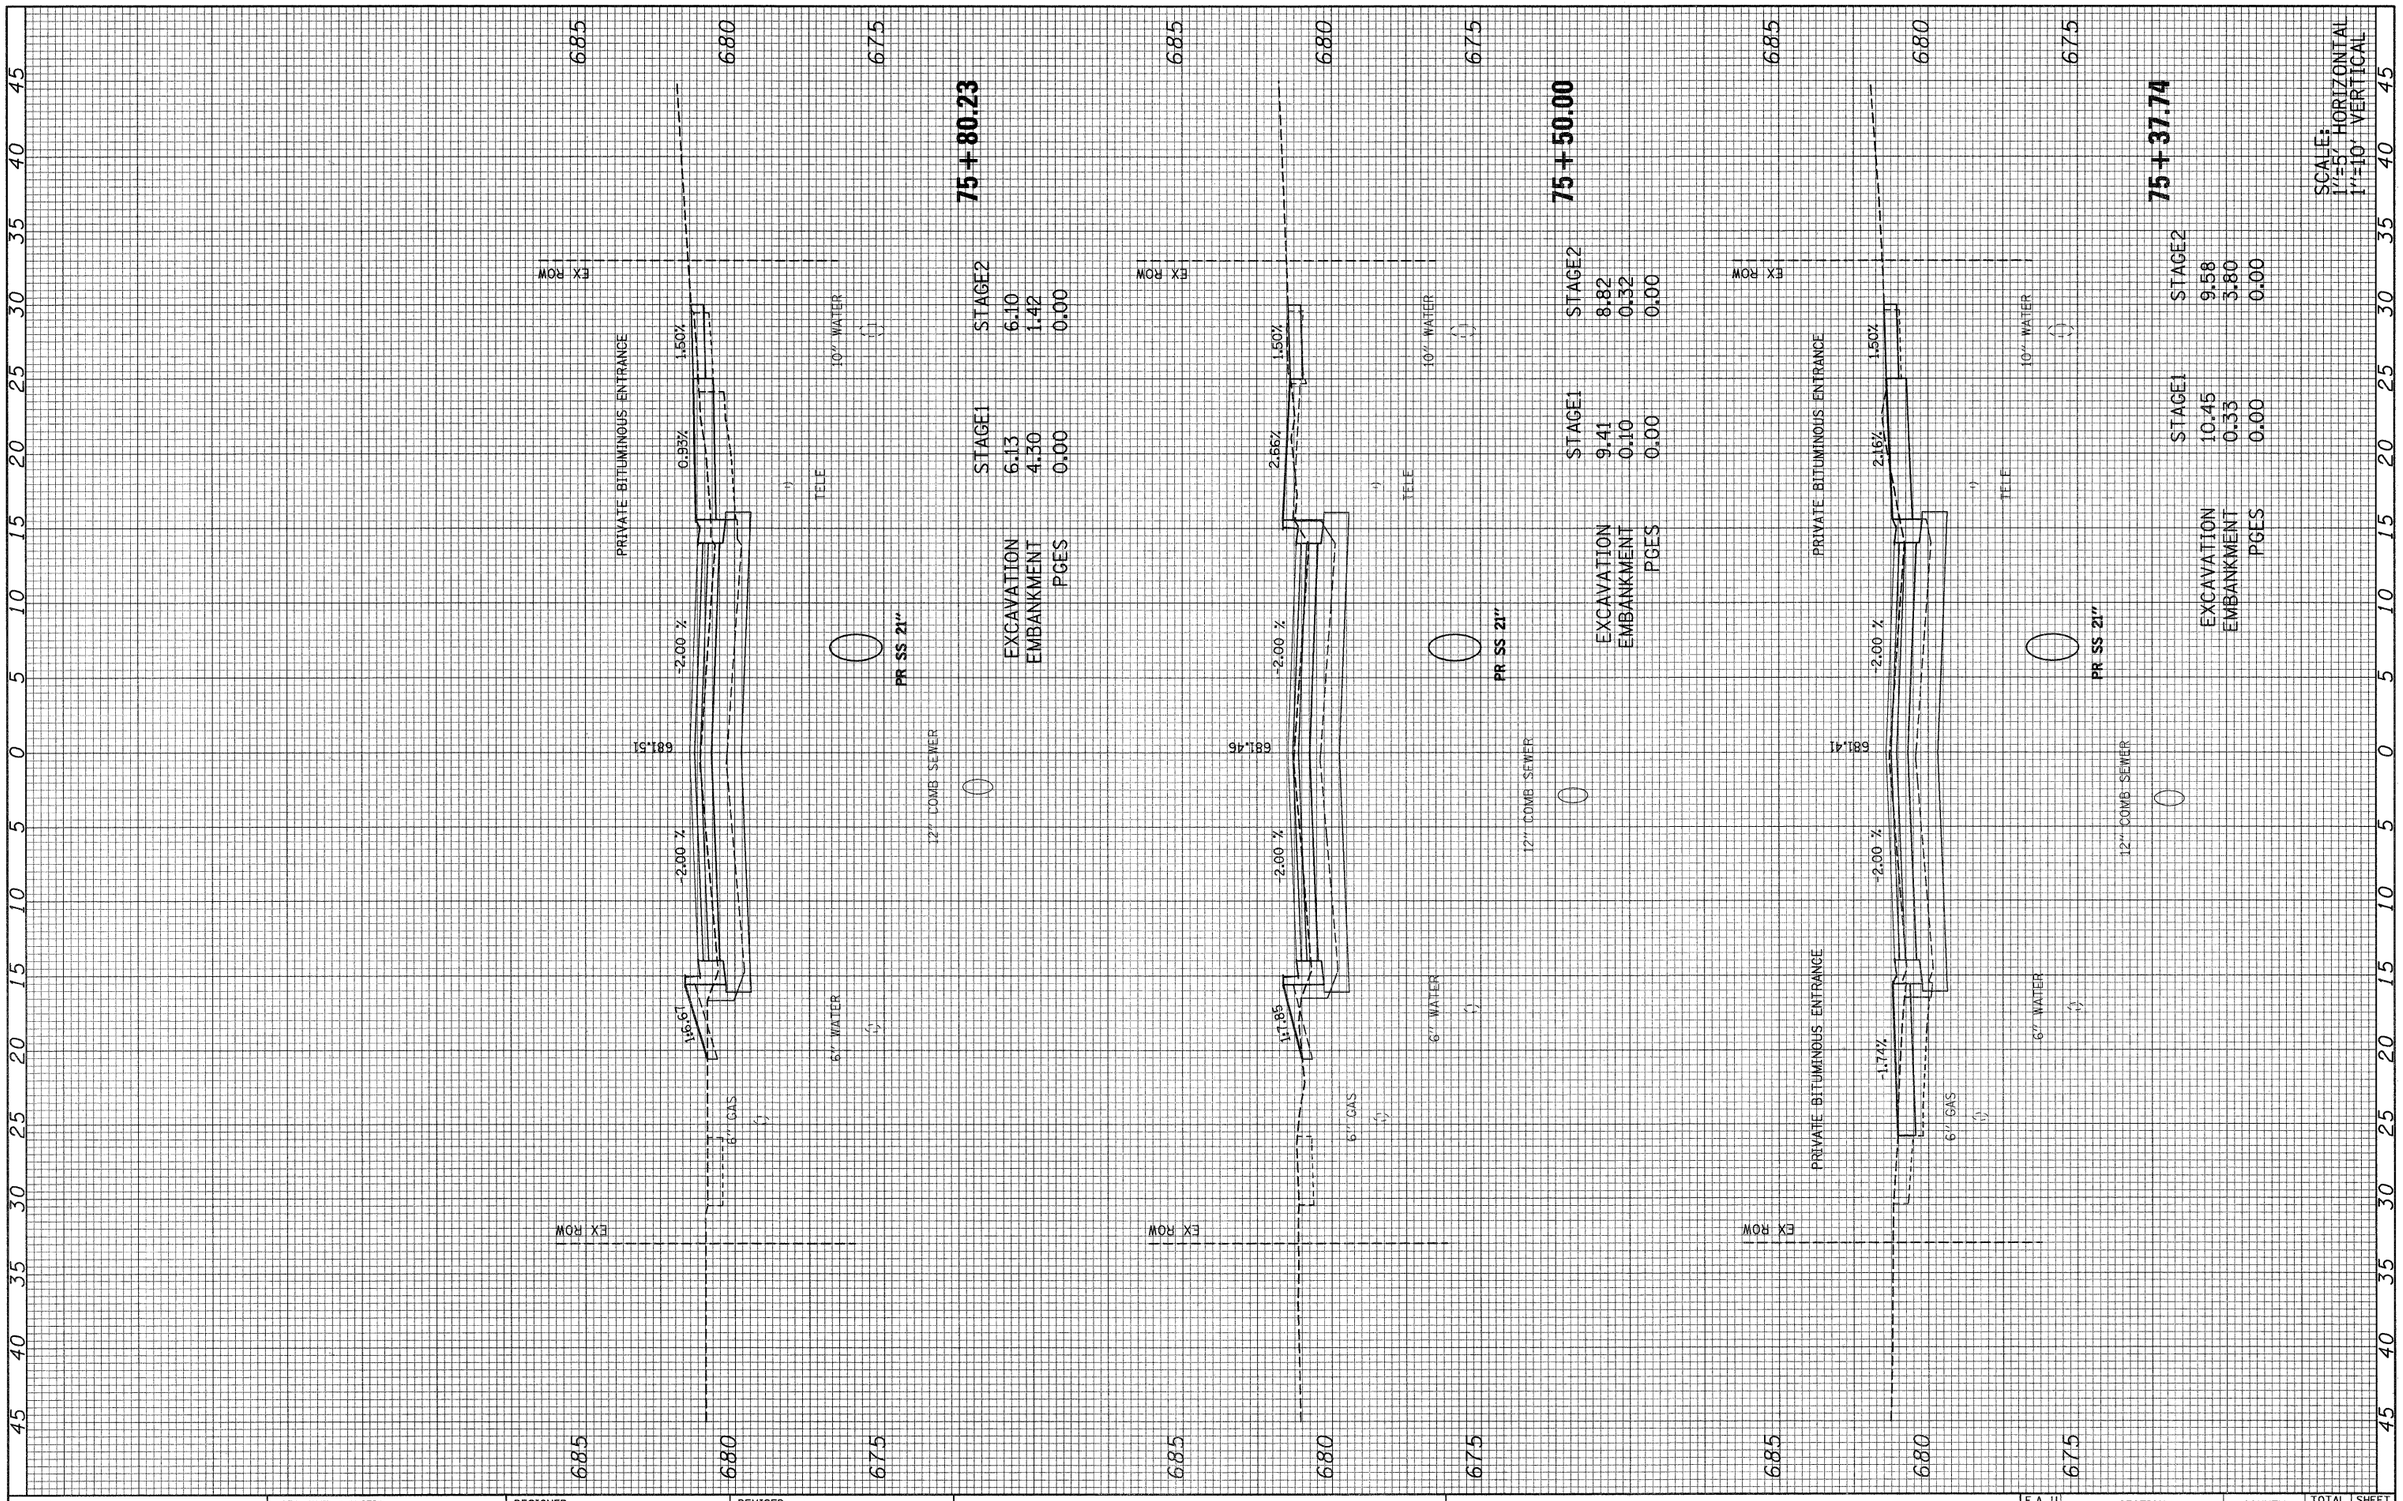

FILE NAME =	USER NAME = $USER$	DESIGNED -	REVISED -
Ø92-160_villa_xs.dgn		DRAWN -	REVISED -
	PLOT SCALE = 1:5	CHECKED -	REVISED -
	PLOT DATE = 6/15/2010	DATE -	REVISED -

STATE OF ILLINOIS
DEPARTMENT OF TRANSPORTATION

S. VILLA AVE – CROSS SECTION

SCALE: AS NOTED | SHEET NO. 18 OF 69 SHEETS | STA. 75+37.74 | TO STA. 75+80.23

SCALE:
1"=5' HORIZONTAL
1"=10' VERTICAL

F.A. U RTE.	SECTION	COUNTY	TOTAL SHEETS	SHEET NO.
2652	00-00070-00-PV	DuPAGE	160	109
		CONTRACT NO. 63379		
	ILLINOIS FED. AID PROJECT			

ORIGINAL SURVEY		BY	DATE
NOTE BOOK	SURVEYED		
NO.	PLOTTED		
	TEMPLATE		
	AREAS		
	AREAS CHECKED		

FINAL SURVEY		BY	DATE
NOTE BOOK	SURVEYED		
NO.	PLOTTED		
	TEMPLATE		
	AREAS		
	AREAS CHECKED		

FILE NAME = s012-168-v11a-xs-dgn

USER NAME = #USER#

PLOT SCALE = 1.5

PLOT DATE = 6/15/2010

	DESIGNED	-	
	DRAWN	-	
DATE	CHECKED	-	
REVISED	REVISED	-	
REVISED	REVISED	-	
REVISED	REVISED	-	

STATE OF ILLINOIS
DEPARTMENT OF TRANSPORTATION

S. VILLA AVE - CROSS SECTION

SCALE: AS NOTED | SHEET NO. 19 OF 69 SHEETS | STA. 76+00.00 TO STA. 76+50.00

F.A. RTE.	SECTION	COUNTY	TOTAL SHEETS	SHEET NO.
2652	00-00070-00-PV	DuPAGE	160	110

ILLINOIS FED. AID PROJECT

CONTRACT NO. 63379

45 40 35 30 25 20 15 10 5 0 5 10 15 20 25 30 35 40 45

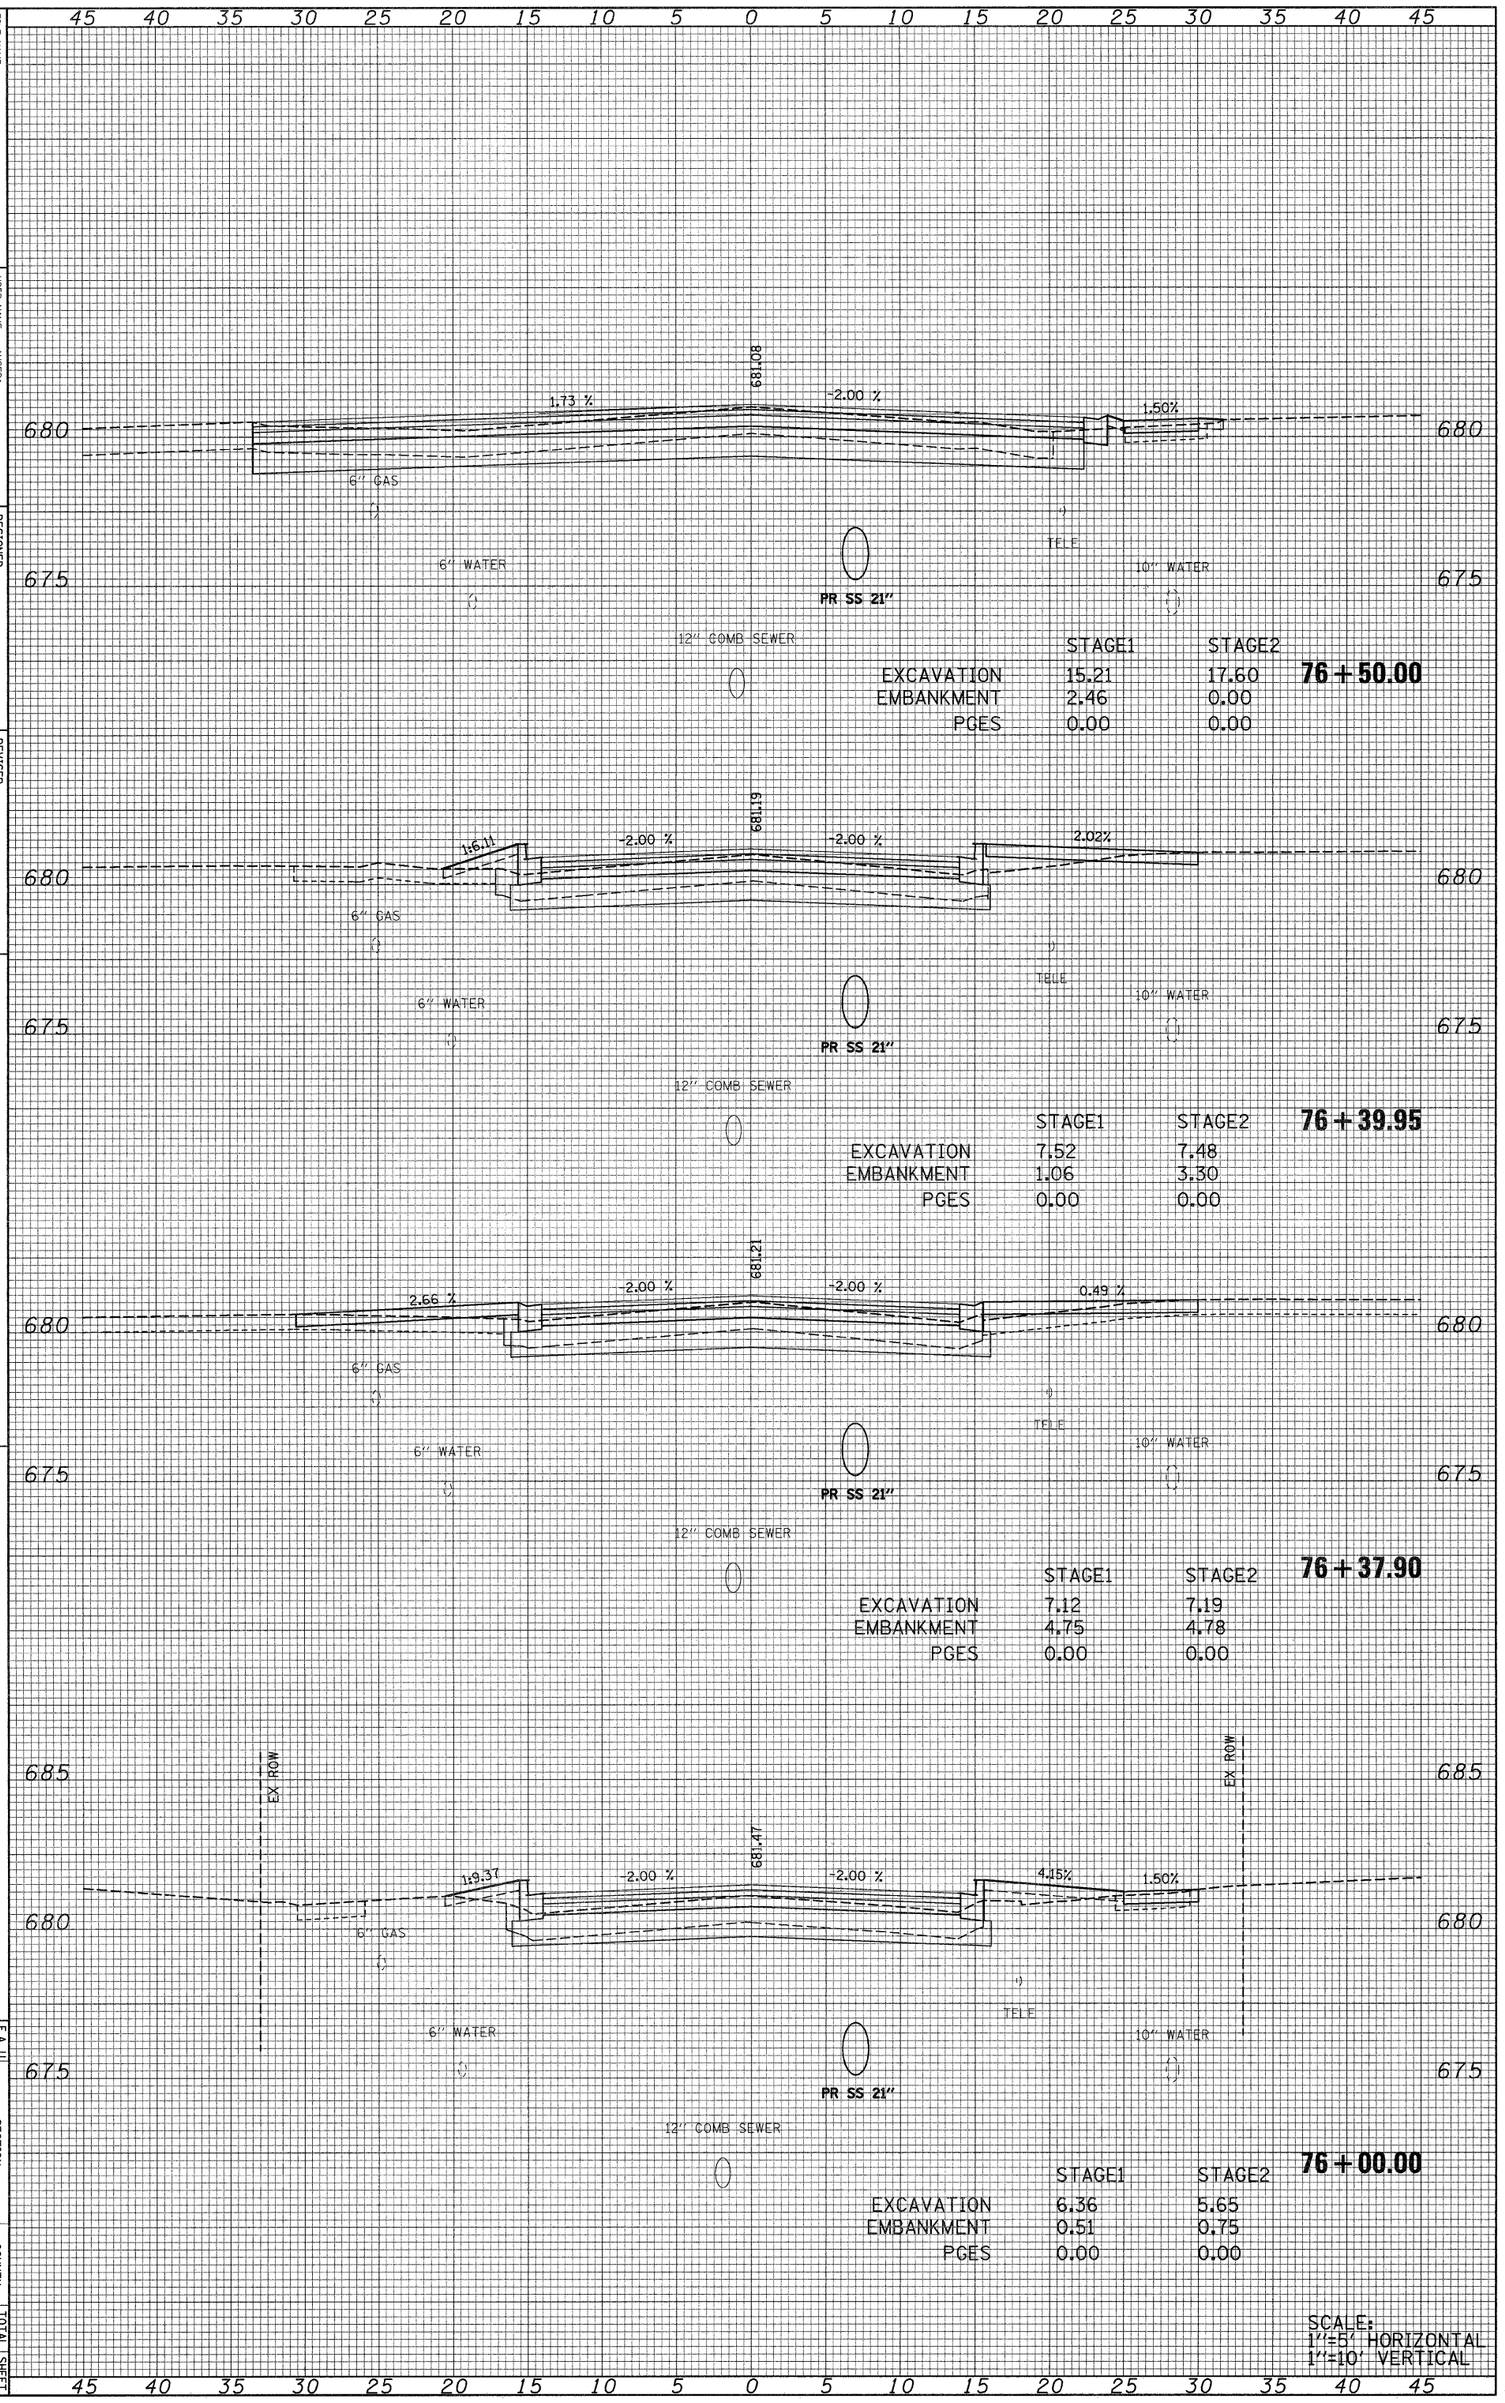

SCALE:
1"=5' HORIZONTAL
1"=10' VERTICAL

ORIGINAL SURVEY		BY	DATE
	SURVEYED		
	PLOTTED		
NOTE BOOK	TEMPLATE		
	AREAS		
NO.	AREAS CHECKED		

FINAL SURVEY		BY	DATE
	SURVEYED		
	PLOTTED		
NOTE BOOK	TEMPLATE		
	AREAS		
NO.	AREAS CHECKED		

FILE NAME = d92-168_villa_xs.dgn

USER NAME = #USER#

PLOT SCALE = 1.5

PLOT DATE = 6/15/2010

DESIGNED	-	-
DRAWN	-	-
CHECKED	-	-
DATE	-	-

REVISED	-	-
REVISED	-	-
REVISED	-	-

STATE OF ILLINOIS
DEPARTMENT OF TRANSPORTATION

S. VILLA AVE - CROSS SECTION

SCALE: AS NOTED | SHEET NO. 20 OF 69 SHEETS | STA. 76+65.86 | TO STA. 77+50.00

F.A. RTE.	SECTION	COUNTY	TOTAL SHEETS	SHEET NO.
2652	00-00070-00-PV	DuPAGE	160	111

ILLINOIS FED. AID PROJECT

CONTRACT NO. 63379

45 40 35 30 25 20 15 10 5 0 5 10 15 20 25 30 35 40 45

685 / 680 / 675

EX ROW

3.89% | -2.00 % | 679.34 | -2.00 % | 3.72% | 1.50%

6" GAS | 8" WATER | 15" COMB SEWER | PR SS 15" | TELE | 10" WATER | EX ROW

77 + 50.00

	STAGE1	STAGE2
EXCAVATION	8.18	9.67
EMBANKMENT	0.00	0.00
PGES	0.00	0.00

EX ROW

2.20% | -2.00 % | 680.31 | -2.00 % | 2.95% | 1.50%

6" GAS | 8" WATER | 15" COMB SEWER | PR SS 15" | TELE | 10" WATER

77 + 00.00

	STAGE1	STAGE2
EXCAVATION	8.61	9.41
EMBANKMENT	0.00	0.00
PGES	0.00	0.00

3.91 % | -2.00 % | 680.42 | -2.00 % | 1.46%

6" GAS | 8" WATER | 15" COMB SEWER | PR SS 15" | TELE | 10" WATER

76 + 94.26

	STAGE1	STAGE2
EXCAVATION	7.06	9.09
EMBANKMENT	0.91	0.29
PGES	0.00	0.00

0.69 % | 680.83 | 0.50 %

6" GAS | 6" WATER | 12" COMB SEWER | TELE | 10" WATER

76 + 65.86

	STAGE1	STAGE2
EXCAVATION	90.29	89.81
EMBANKMENT	0.00	0.00
PGES	0.00	0.00

SCALE:
1"=5' HORIZONTAL
1"=10' VERTICAL

ORIGINAL SURVEY		BY	DATE
NOTE BOOK	SURVEYED		
	PLOTTED		
NO.	TEMPLATE		
	AREAS		
	AREAS CHECKED		

FINAL SURVEY		BY	DATE
NOTE BOOK	SURVEYED		
	PLOTTED		
NO.	TEMPLATE		
	AREAS		
	AREAS CHECKED		

FILE NAME = 8912-168_villa_xs.dgn

USER NAME = #USER#

PLOT SCALE = 1.5

PLOT DATE = 6/15/2010

DESIGNED -

DRAWN -

CHECKED -

DATE -

REVISED -

REVISED -

REVISED -

STATE OF ILLINOIS
DEPARTMENT OF TRANSPORTATION

S. VILLA AVE - CROSS SECTION

SCALE: AS NOTED | SHEET NO. 21 OF 69 SHEETS | STA. 77+98.88 | TO STA. 78+52.95

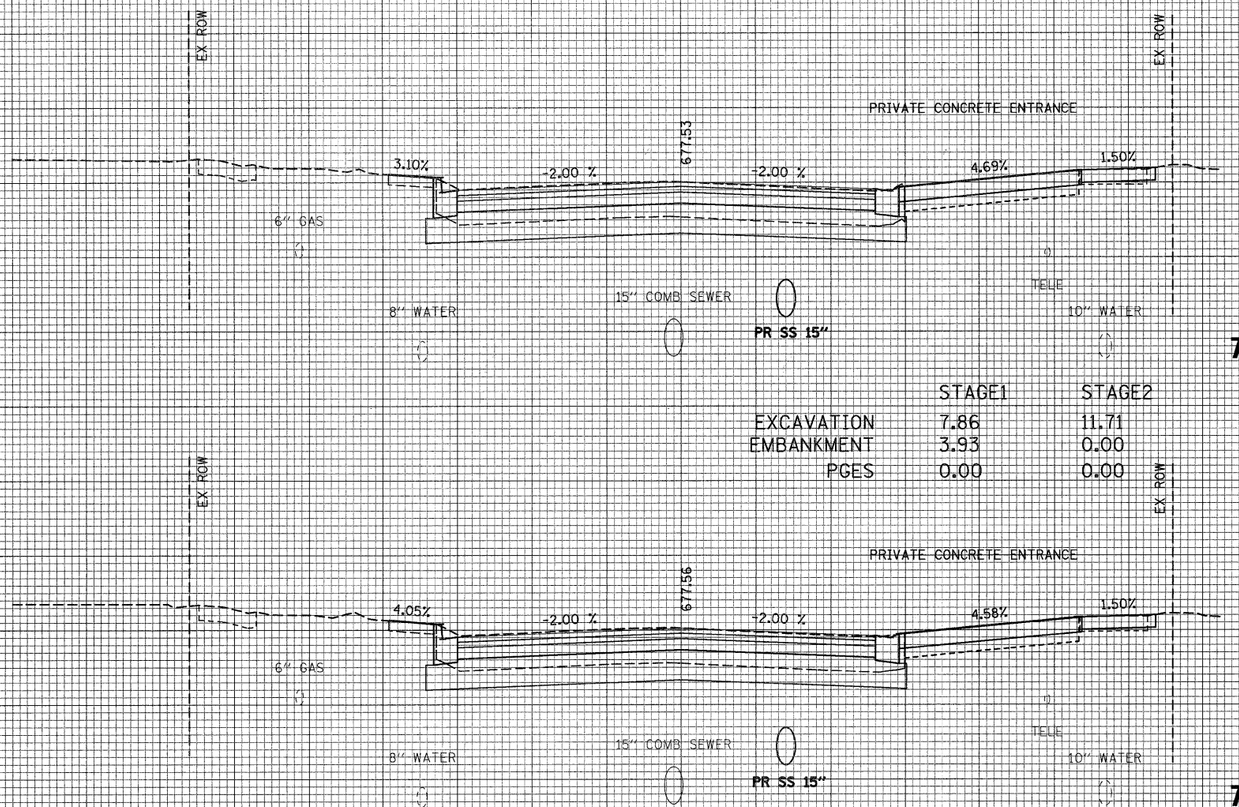

78 + 52.95

	STAGE1	STAGE2
EXCAVATION	7.86	11.71
EMBANKMENT	3.93	0.00
PGES	0.00	0.00

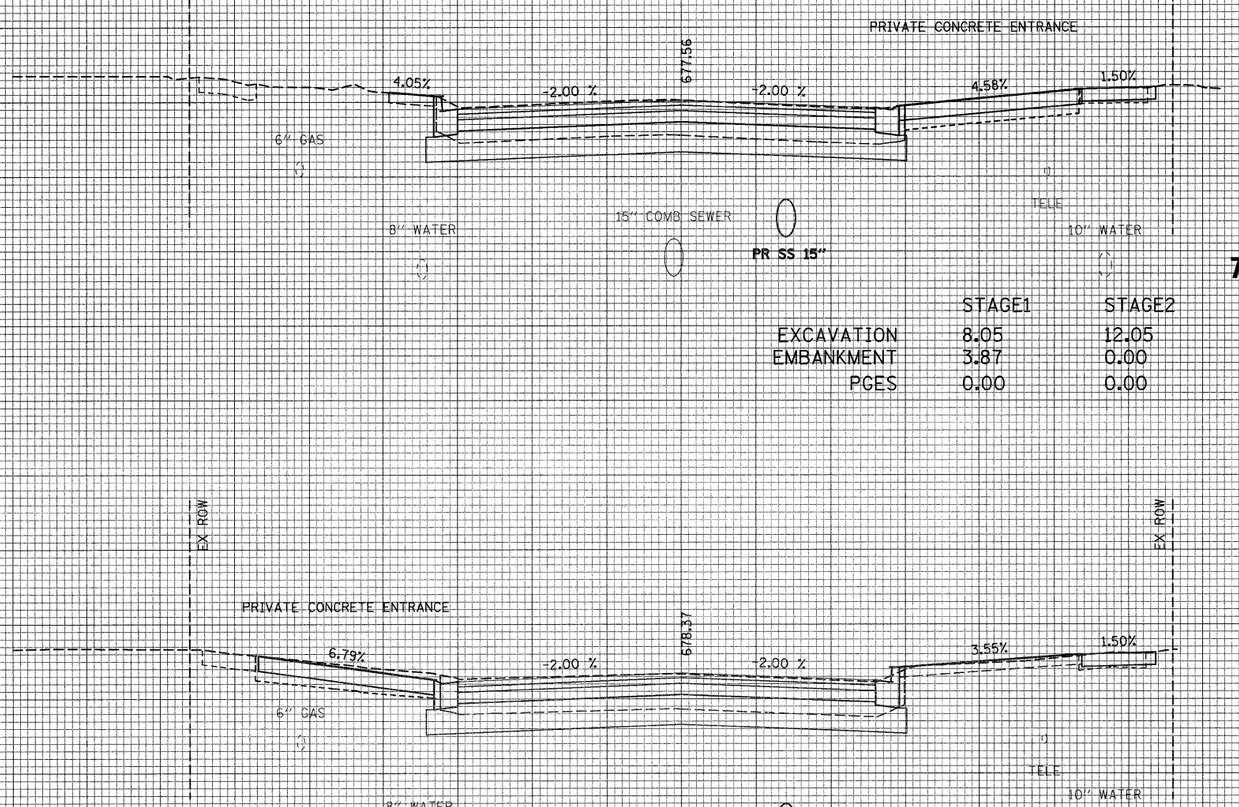

78 + 50.00

	STAGE1	STAGE2
EXCAVATION	8.05	12.05
EMBANKMENT	3.87	0.00
PGES	0.00	0.00

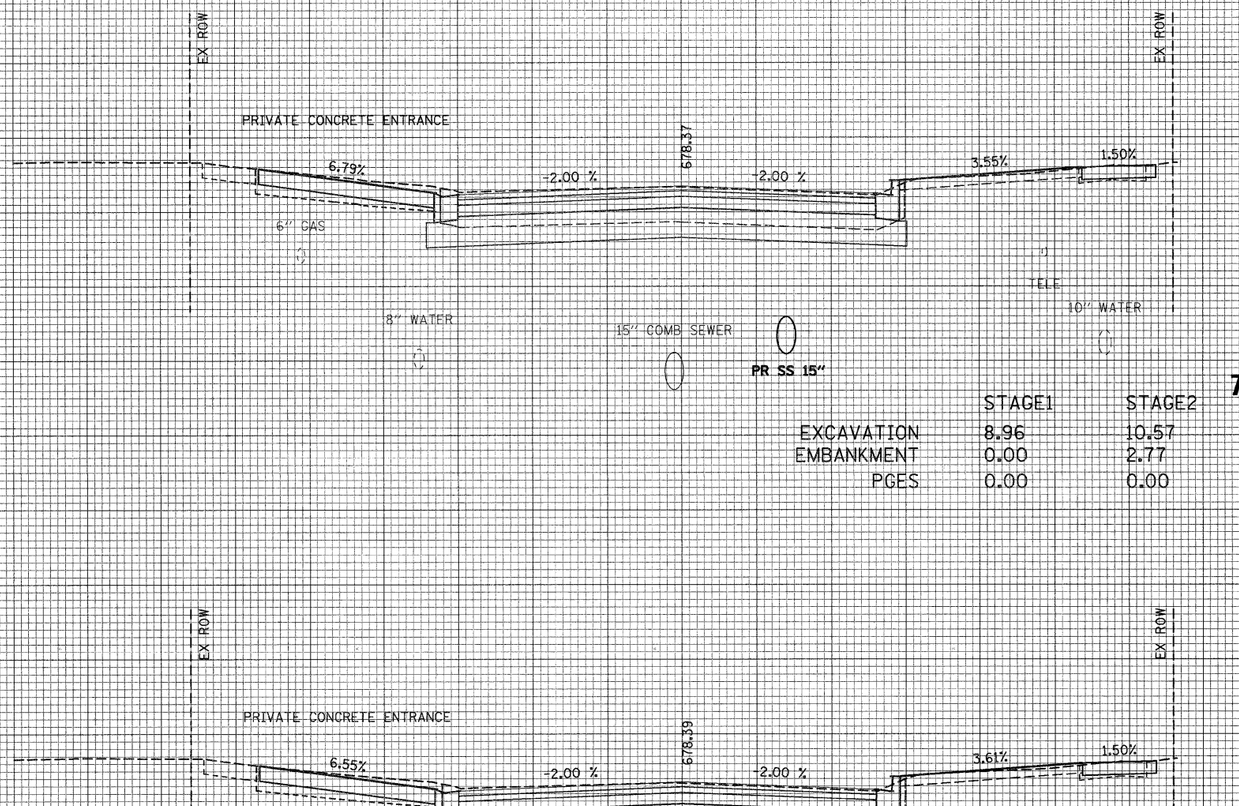

78 + 00.00

	STAGE1	STAGE2
EXCAVATION	8.96	10.57
EMBANKMENT	0.00	2.77
PGES	0.00	0.00

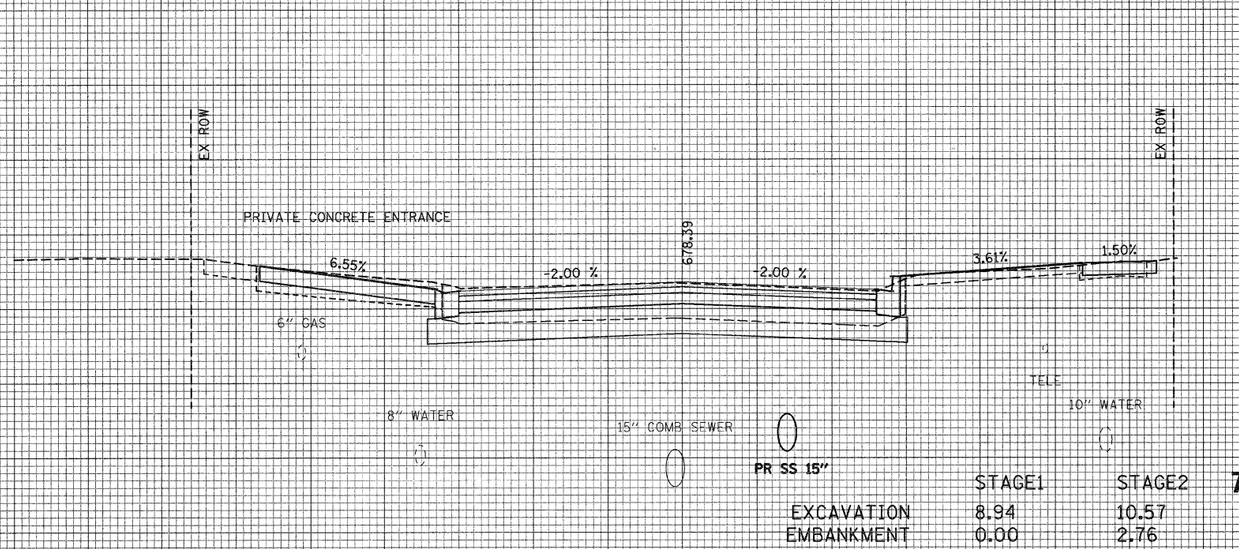

77 + 98.88

	STAGE1	STAGE2
EXCAVATION	8.94	10.57
EMBANKMENT	0.00	2.76
PGES	0.00	0.00

SCALE:
1"=5' HORIZONTAL
1"=10' VERTICAL

F.A. RTE.	SECTION	COUNTY	TOTAL SHEETS	SHEET NO.
2652	00-00070-00-PV	DuPAGE	160	112

ILLINOIS FED. AID PROJECT

CONTRACT NO. 63379

ORIGINAL SURVEY		BY	DATE
NOTE BOOK	SURVEYED		
NO.	PLOTTED		
	TEMPLATE		
	AREAS		
	AREAS CHECKED		

FINAL SURVEY		BY	DATE
NOTE BOOK	SURVEYED		
NO.	PLOTTED		
	TEMPLATE		
	AREAS		
	AREAS CHECKED		

FILE NAME = 912-168.villa-xs.dgn

USER NAME = MJSEN

PLOT SCALE = 1:5

PLOT DATE = 6/15/2010

DATE	-	-	-
DESIGNED	-	-	-
DRAWN	-	-	-
CHECKED	-	-	-
REVISED	-	-	-
REVISED	-	-	-
REVISED	-	-	-

STATE OF ILLINOIS
DEPARTMENT OF TRANSPORTATION

S. VILLA AVE - CROSS SECTION

SCALE: AS NOTED | SHEET NO. 22 OF 69 SHEETS | STA. 78+62.61 | TO STA. 79+06.59

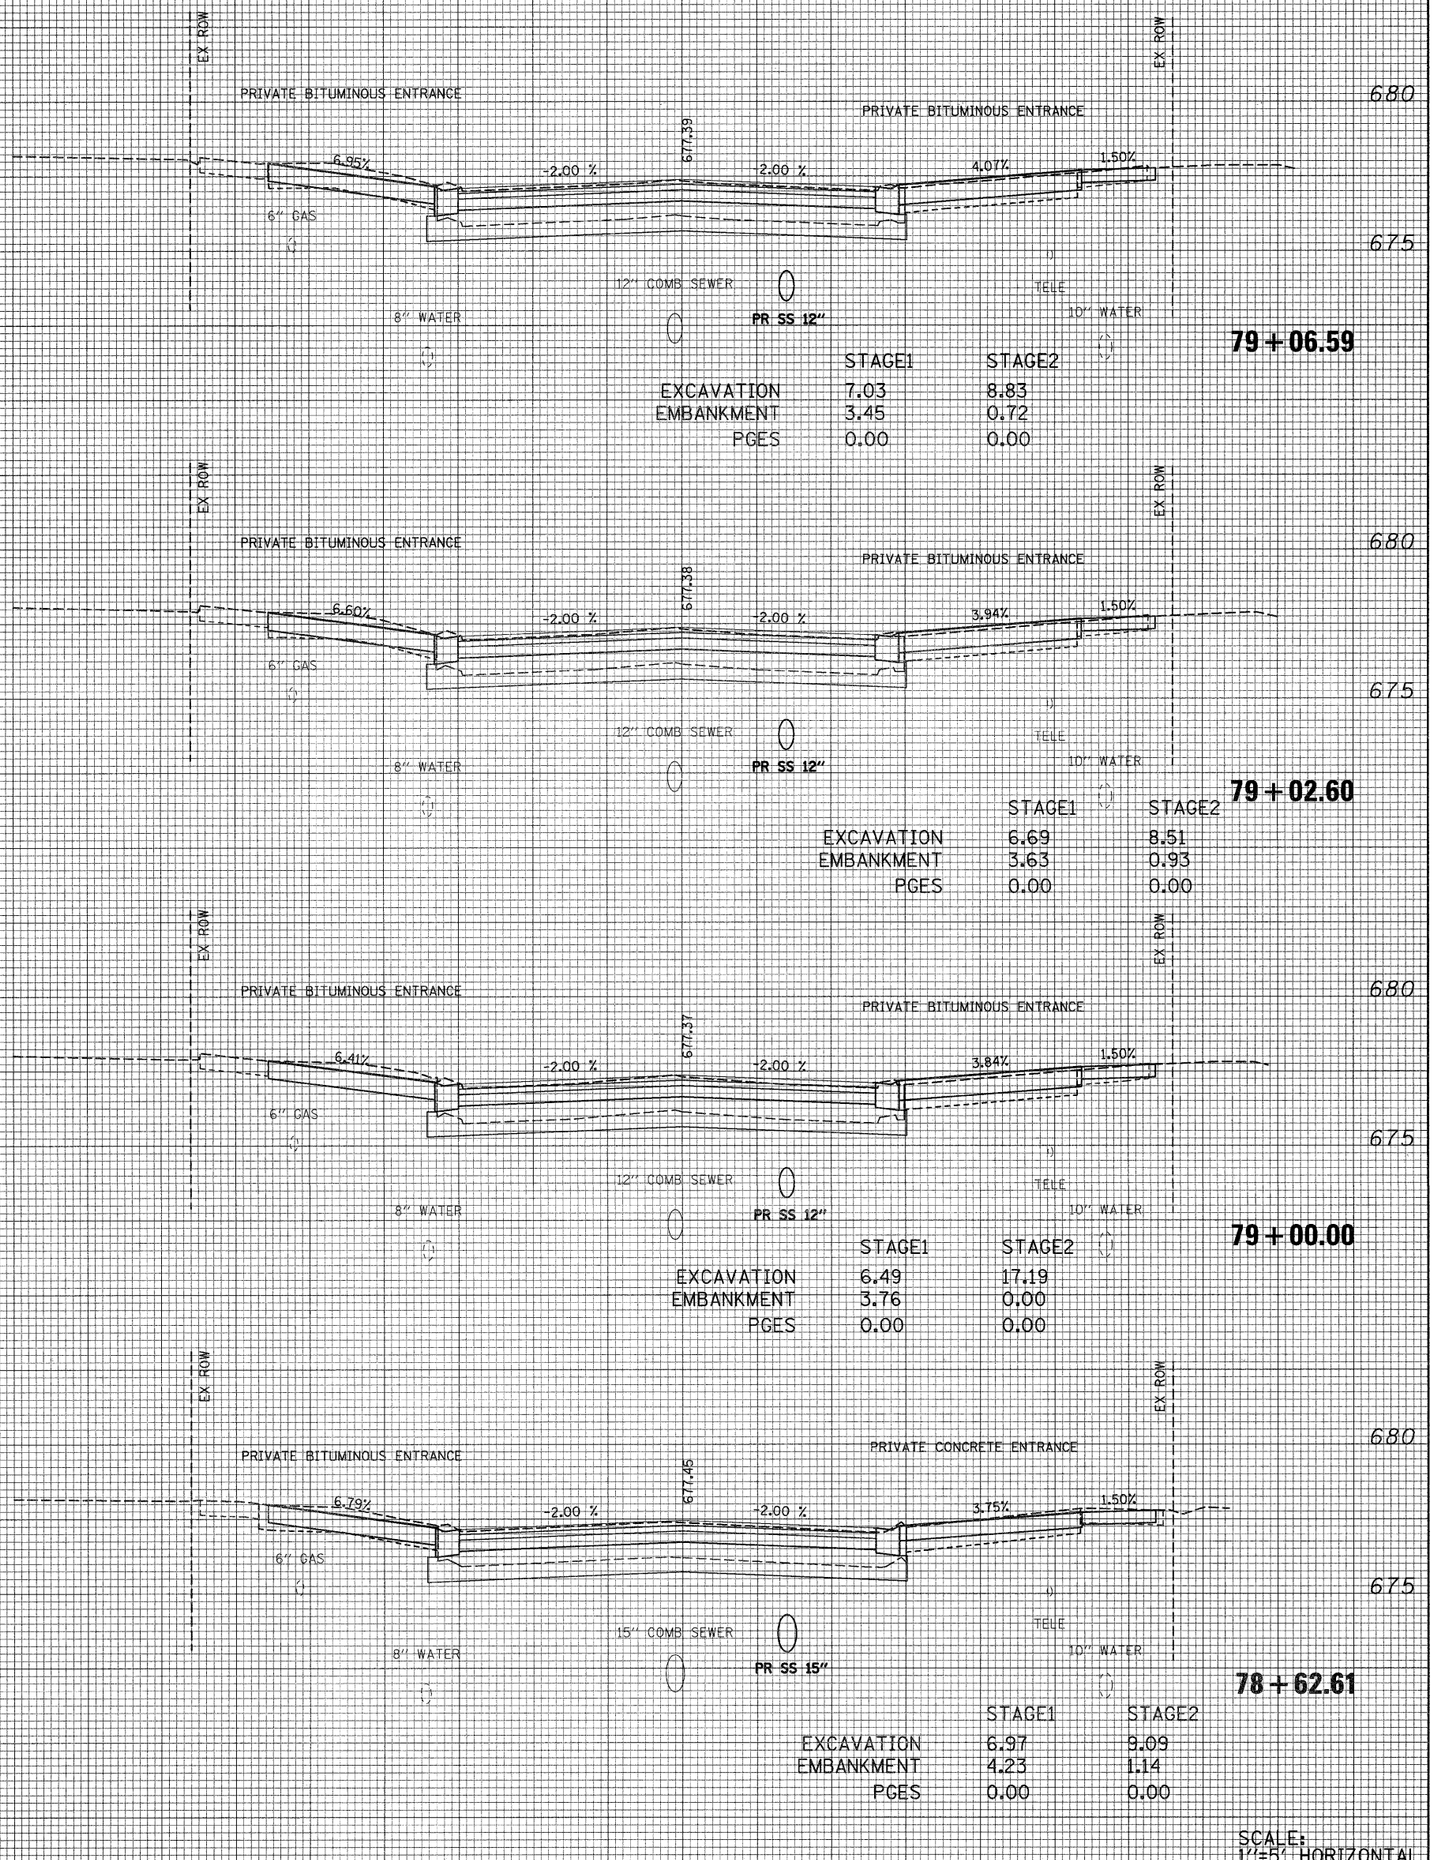

F.A.U. RTE.	SECTION	COUNTY	TOTAL SHEETS	SHEET NO.
2652	00-00070-00-PV	DuPAGE	160	113

ILLINOIS FED. AID PROJECT

CONTRACT NO. 63379

ORIGINAL SURVEY		BY	DATE
	SURVEYED		
	PLOTTED		
NOTE BOOK	TEMPLATE		
	AREAS		
NO.	AREAS CHECKED		

FINAL SURVEY		BY	DATE
	SURVEYED		
	PLOTTED		
NOTE BOOK	TEMPLATE		
	AREAS		
NO.	AREAS CHECKED		

FILE NAME = 892-168.v11x.xx.dgn

USER NAME = #USER#

PLOT SCALE = 1:5

PLOT DATE = 6/15/2016

	DESIGNED	-	REVISED	-
	DRAWN	-	REVISED	-
	CHECKED	-	REVISED	-
	DATE	-	REVISED	-

STATE OF ILLINOIS
DEPARTMENT OF TRANSPORTATION

S. VILLA AVE - CROSS SECTION

SCALE: AS NOTED | SHEET NO. 23 OF 69 SHEETS | STA. 79+46.57 | TO STA. 80+00.00

F.A. RTE.	SECTION	COUNTY	TOTAL SHEETS	SHEET NO.
2652	00-00070-00-PV	DuPAGE	160	114

ILLINOIS FED. AID PROJECT

CONTRACT NO. 63379

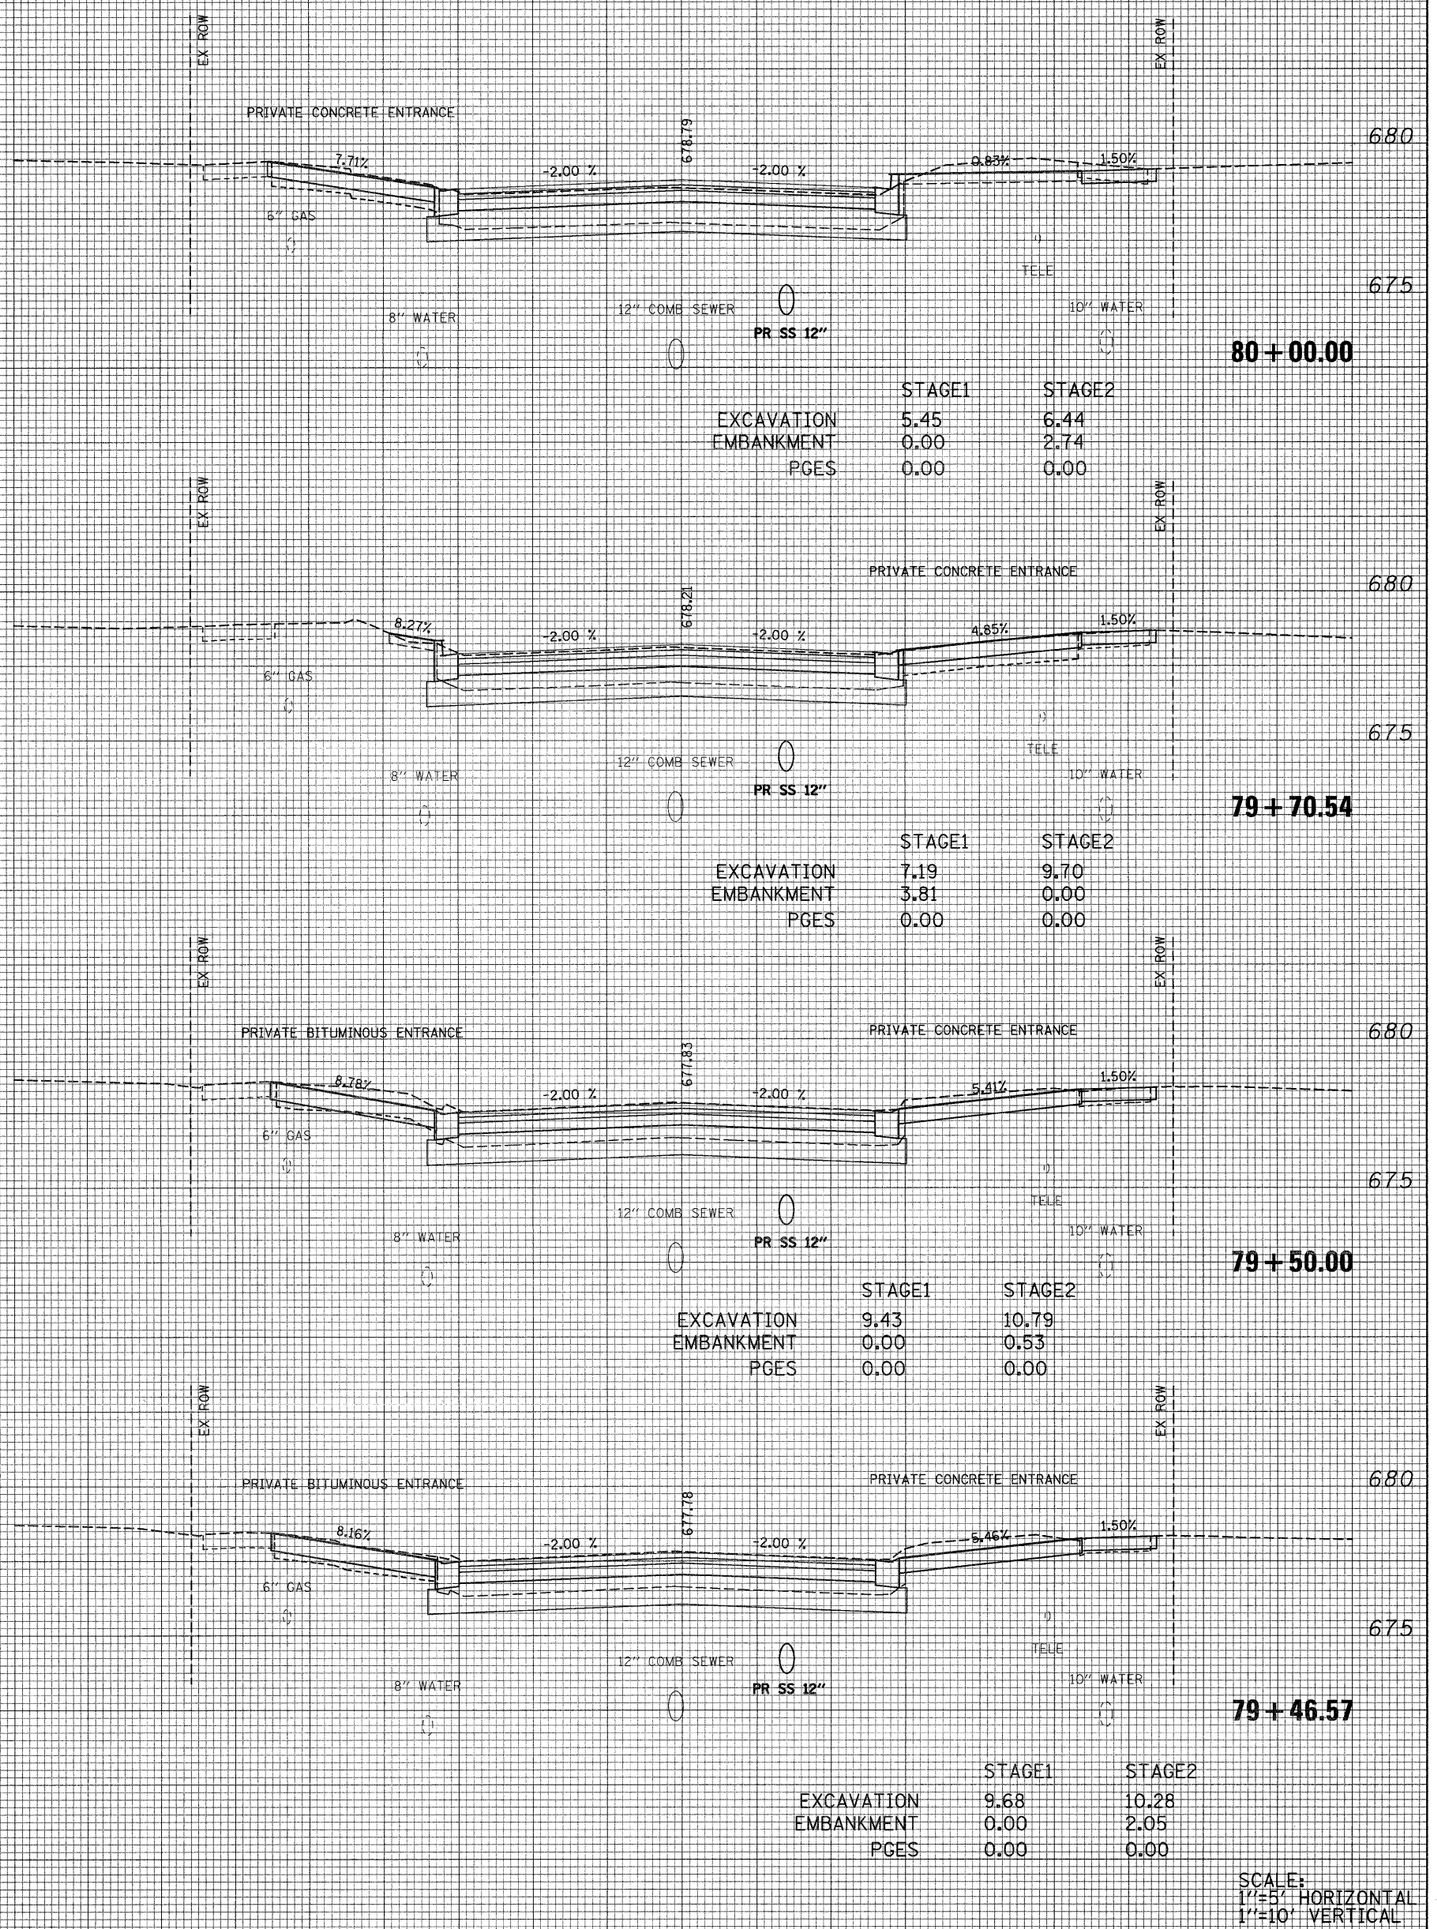

ORIGINAL SURVEY		BY	DATE
NOTE BOOK	SURVEYED		
NO.	PLOTTED		
	TEMPLATE		
	AREAS		
	AREAS CHECKED		

FINAL SURVEY		BY	DATE
NOTE BOOK	SURVEYED		
NO.	PLOTTED		
	TEMPLATE		
	AREAS		
	AREAS CHECKED		

FILE NAME = 902-168.v11x.x4.dgn

USER NAME = MUSER%

PLOT SCALE = 1:5

PLOT DATE = 6/15/2010

DESIGNED	-	REVISED	-
DRAWN	-	REVISED	-
CHECKED	-	REVISED	-
DATE	-	REVISED	-

STATE OF ILLINOIS
DEPARTMENT OF TRANSPORTATION

S. VILLA AVE - CROSS SECTION

SCALE: AS NOTED | SHEET NO. 24 OF 69 SHEETS | STA. 80+04.46 | TO STA. 80+76.83

F.A.U. RTE.	SECTION	COUNTY	TOTAL SHEETS	SHEET NO.
2652	00-00070-00-PV	DuPAGE	160	115

ILLINOIS FED. AID PROJECT

CONTRACT NO. 63379

45 40 35 30 25 20 15 10 5 0 5 10 15 20 25 30 35 40 45

685 / 680 / 675

EX ROW

PRIVATE BITUMINOUS ENTRANCE

PRIVATE CONCRETE ENTRANCE

680.30

5.24% -2.00 % -2.00 % 4.30% 1.50%

6" GAS

TELE

8" WATER

12" COMB SEWER

PR SS 12"

10" WATER

80+76.83

	STAGE1	STAGE2
EXCAVATION	3.39	4.17
EMBANKMENT	4.46	2.51
PGES	0.00	0.00

EX ROW

PRIVATE BITUMINOUS ENTRANCE

PRIVATE CONCRETE ENTRANCE

680.20

6.00% -2.00 % -2.00 % 3.76% 1.50%

6" GAS

TELE

8" WATER

12" COMB SEWER

PR SS 12"

10" WATER

80+71.74

	STAGE1	STAGE2
EXCAVATION	3.45	10.22
EMBANKMENT	5.96	0.75
PGES	0.00	0.00

EX ROW

679.77

9.89% -2.00 % -2.00 % 0.19% 1.50%

6" GAS

TELE

8" WATER

12" COMB SEWER

PR SS 12"

10" WATER

80+50.00

	STAGE1	STAGE2
EXCAVATION	3.39	5.96
EMBANKMENT	0.13	0.00
PGES	0.00	0.00

EX ROW

PRIVATE CONCRETE ENTRANCE

678.87

7.13% -2.00 % -2.00 % 0.64% 1.50%

6" GAS

TELE

8" WATER

12" COMB SEWER

PR SS 12"

10" WATER

80+04.46

	STAGE1	STAGE2
EXCAVATION	5.06	6.12
EMBANKMENT	0.00	3.12
PGES	0.00	0.00

SCALE:
1"=5' HORIZONTAL
1"=10' VERTICAL

FINAL SURVEY	SURVEYED	BY	DATE
	PLOTTED		
NOTE BOOK	TEMPLATE		
NO.	AREAS CHECKED		

ORIGINAL SURVEY	SURVEYED	BY	DATE
	PLOTTED		
NOTE BOOK	TEMPLATE		
NO.	AREAS CHECKED		

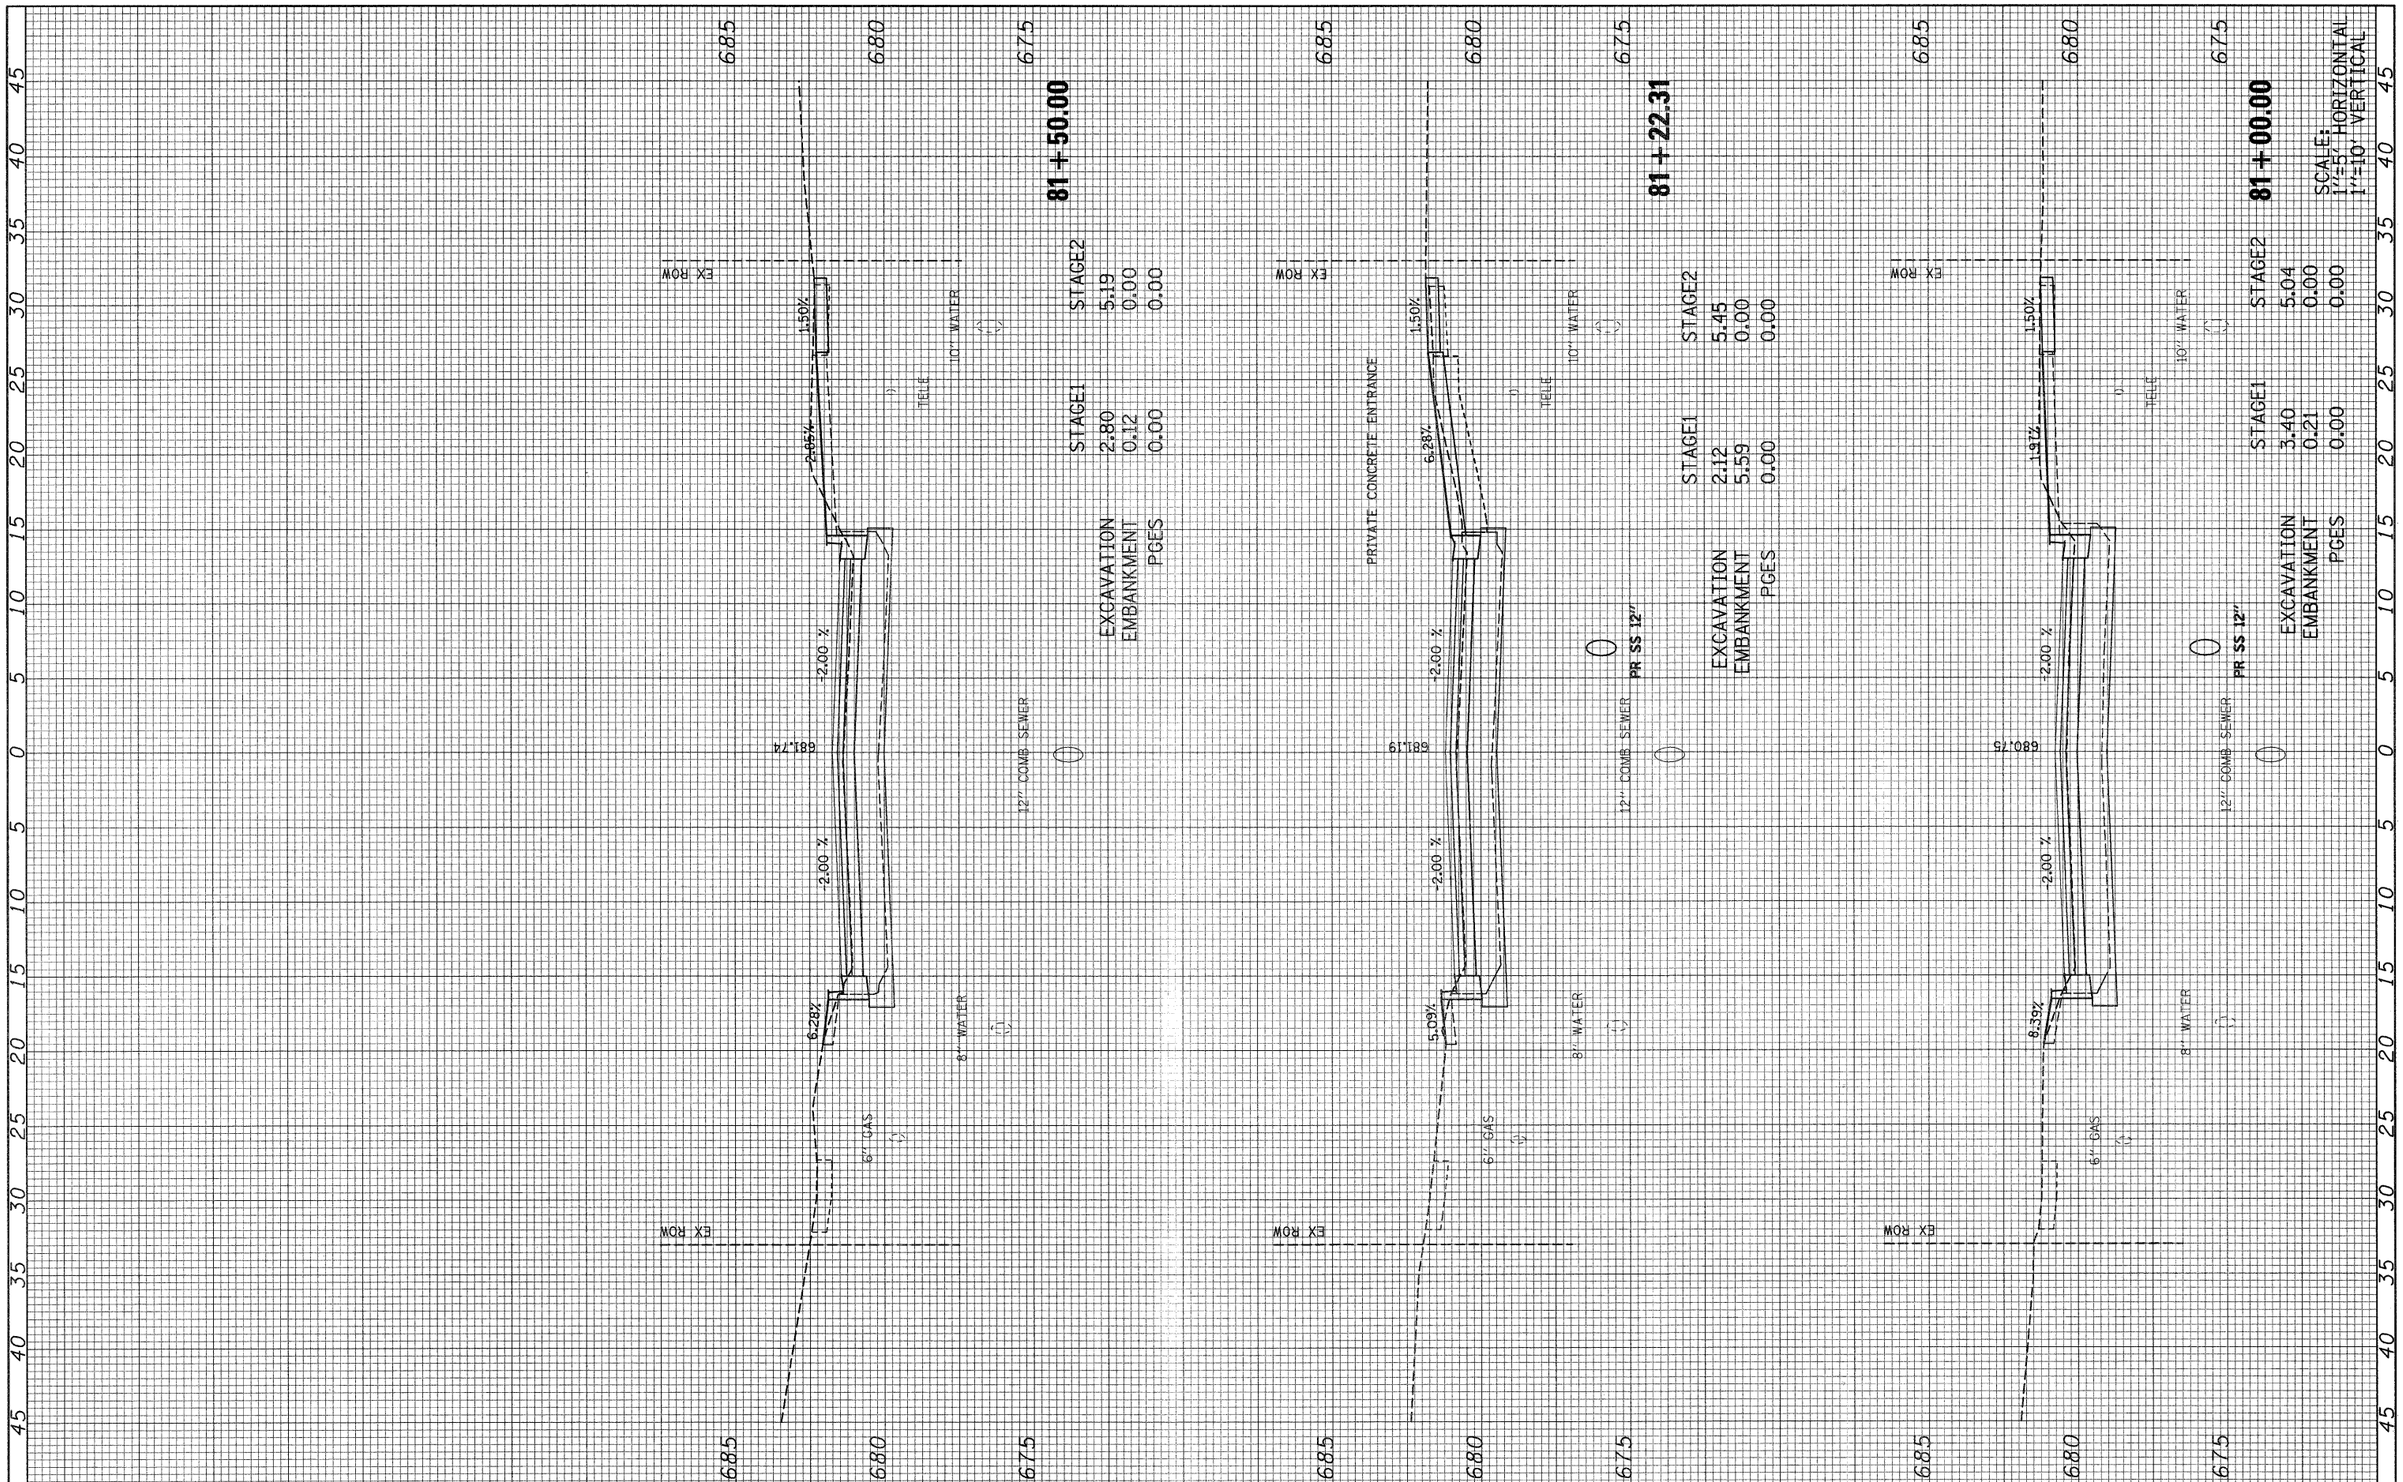

FILE NAME = 092-160_villa_xs.dgn	USER NAME = $USER$	DESIGNED -	REVISED -
		DRAWN -	REVISED -
	PLOT SCALE = 1:5	CHECKED -	REVISED -
	PLOT DATE = 6/15/2010	DATE -	REVISED -

STATE OF ILLINOIS
DEPARTMENT OF TRANSPORTATION

S. VILLA AVE – CROSS SECTION

SCALE: AS NOTED | SHEET NO. 25 OF 69 SHEETS | STA. 81+00.00 TO STA. 81+50.00

F.A. U. RTE.	SECTION	COUNTY	TOTAL SHEETS	SHEET NO.
2652	00-00070-00-PV	DuPAGE	160	116
		CONTRACT NO. 63379		
	ILLINOIS FED. AID PROJECT			

FINAL SURVEY		BY	DATE
	SURVEYED		
	PLOTTED		
NOTE BOOK	TEMPLATE		
	AREAS		
NO.	AREAS CHECKED		

ORIGINAL SURVEY		BY	DATE
	SURVEYED		
	PLOTTED		
NOTE BOOK	TEMPLATE		
	AREAS		
NO.	AREAS CHECKED		

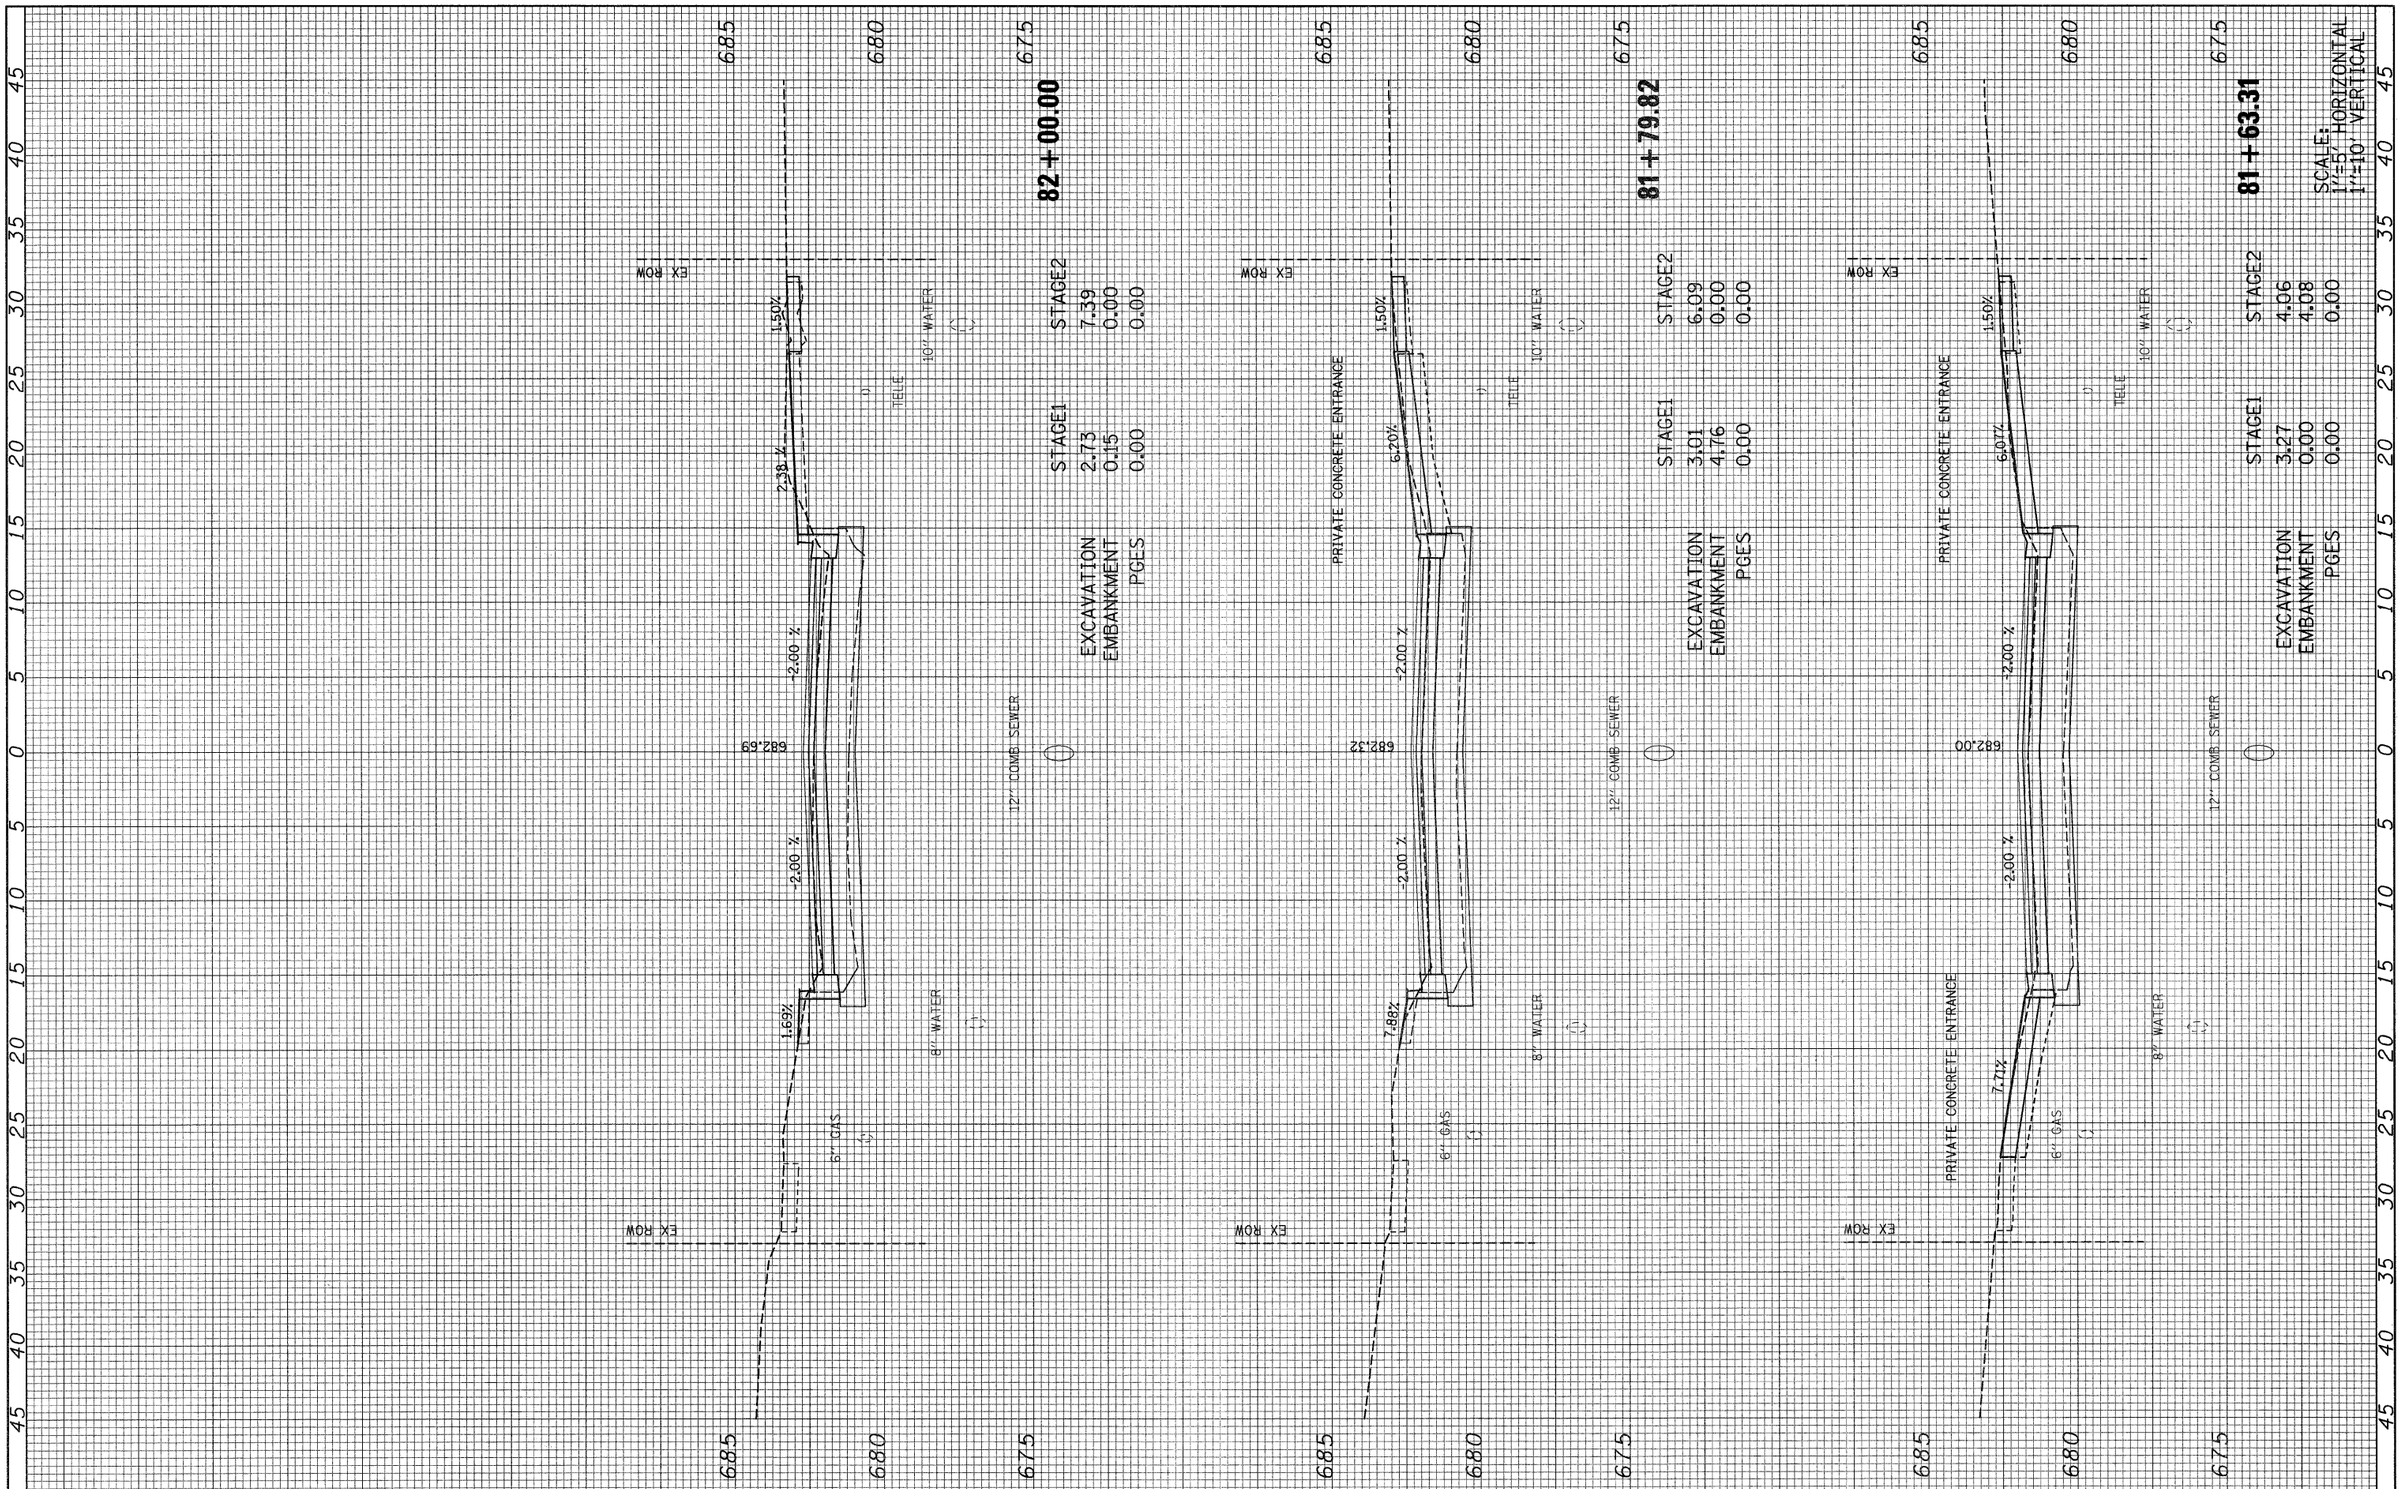

FILE NAME =	USER NAME = $USER$	DESIGNED -	REVISED -
092-160_villa_xs.dgn		DRAWN -	REVISED -
	PLOT SCALE = 1:5	CHECKED -	REVISED -
	PLOT DATE = 6/15/2010	DATE -	REVISED -

STATE OF ILLINOIS
DEPARTMENT OF TRANSPORTATION

S. VILLA AVE – CROSS SECTION

SCALE: AS NOTED | SHEET NO. 26 OF 69 SHEETS | STA. 81+63.31 TO STA. 82+00.00

F.A. U. RTE.	SECTION	COUNTY	TOTAL SHEETS	SHEET NO.
2652	00-00070-00-PV	DuPAGE	160	117
		CONTRACT NO. 63379		
	ILLINOIS FED. AID PROJECT			

FINAL SURVEY	SURVEYED	BY	DATE
	PLOTTED		
NOTE BOOK	TEMPLATE		
	AREAS		
NO.	AREAS CHECKED		

ORIGINAL SURVEY	SURVEYED	BY	DATE
	PLOTTED		
NOTE BOOK	TEMPLATE		
	AREAS		
NO.	AREAS CHECKED		

82+61.97

	STAGE1	STAGE2
EXCAVATION	1.37	4.39
EMBANKMENT	1.70	0.90
PGES	0.00	0.00

82+50.00

	STAGE1	STAGE2
EXCAVATION	2.08	5.31
EMBANKMENT	1.48	0.00
PGES	0.00	0.00

82+19.68

	STAGE1	STAGE2
EXCAVATION	1.94	6.36
EMBANKMENT	0.51	4.54
PGES	0.00	0.00

SCALE:
1"=5' HORIZONTAL
1"=10' VERTICAL

FILE NAME = 092-160_ville_xs.dgn	USER NAME = $USER$	DESIGNED - .	REVISED -
		DRAWN - .	REVISED -
	PLOT SCALE = 1:5	CHECKED -	REVISED -
	PLOT DATE = 6/15/2010	DATE - .	REVISED -

STATE OF ILLINOIS
DEPARTMENT OF TRANSPORTATION

S. VILLA AVE – CROSS SECTION

SCALE: AS NOTED | SHEET NO. 27 OF 69 SHEETS | STA. 82+19.68 | TO STA. 82+61.97

F.A. U. RTE.	SECTION	COUNTY	TOTAL SHEETS	SHEET NO.
2652	00-00070-00-PV	DuPAGE	160	118
		CONTRACT NO. 63379		
	ILLINOIS FED. AID PROJECT			

FINAL SURVEY	SURVEYED	BY	DATE
	PLOTTED		
NOTE BOOK	TEMPLATE		
NO.	AREAS		
	AREAS CHECKED		

ORIGINAL SURVEY	SURVEYED	BY	DATE
	PLOTTED		
NOTE BOOK	TEMPLATE		
NO.	AREAS		
	AREAS CHECKED		

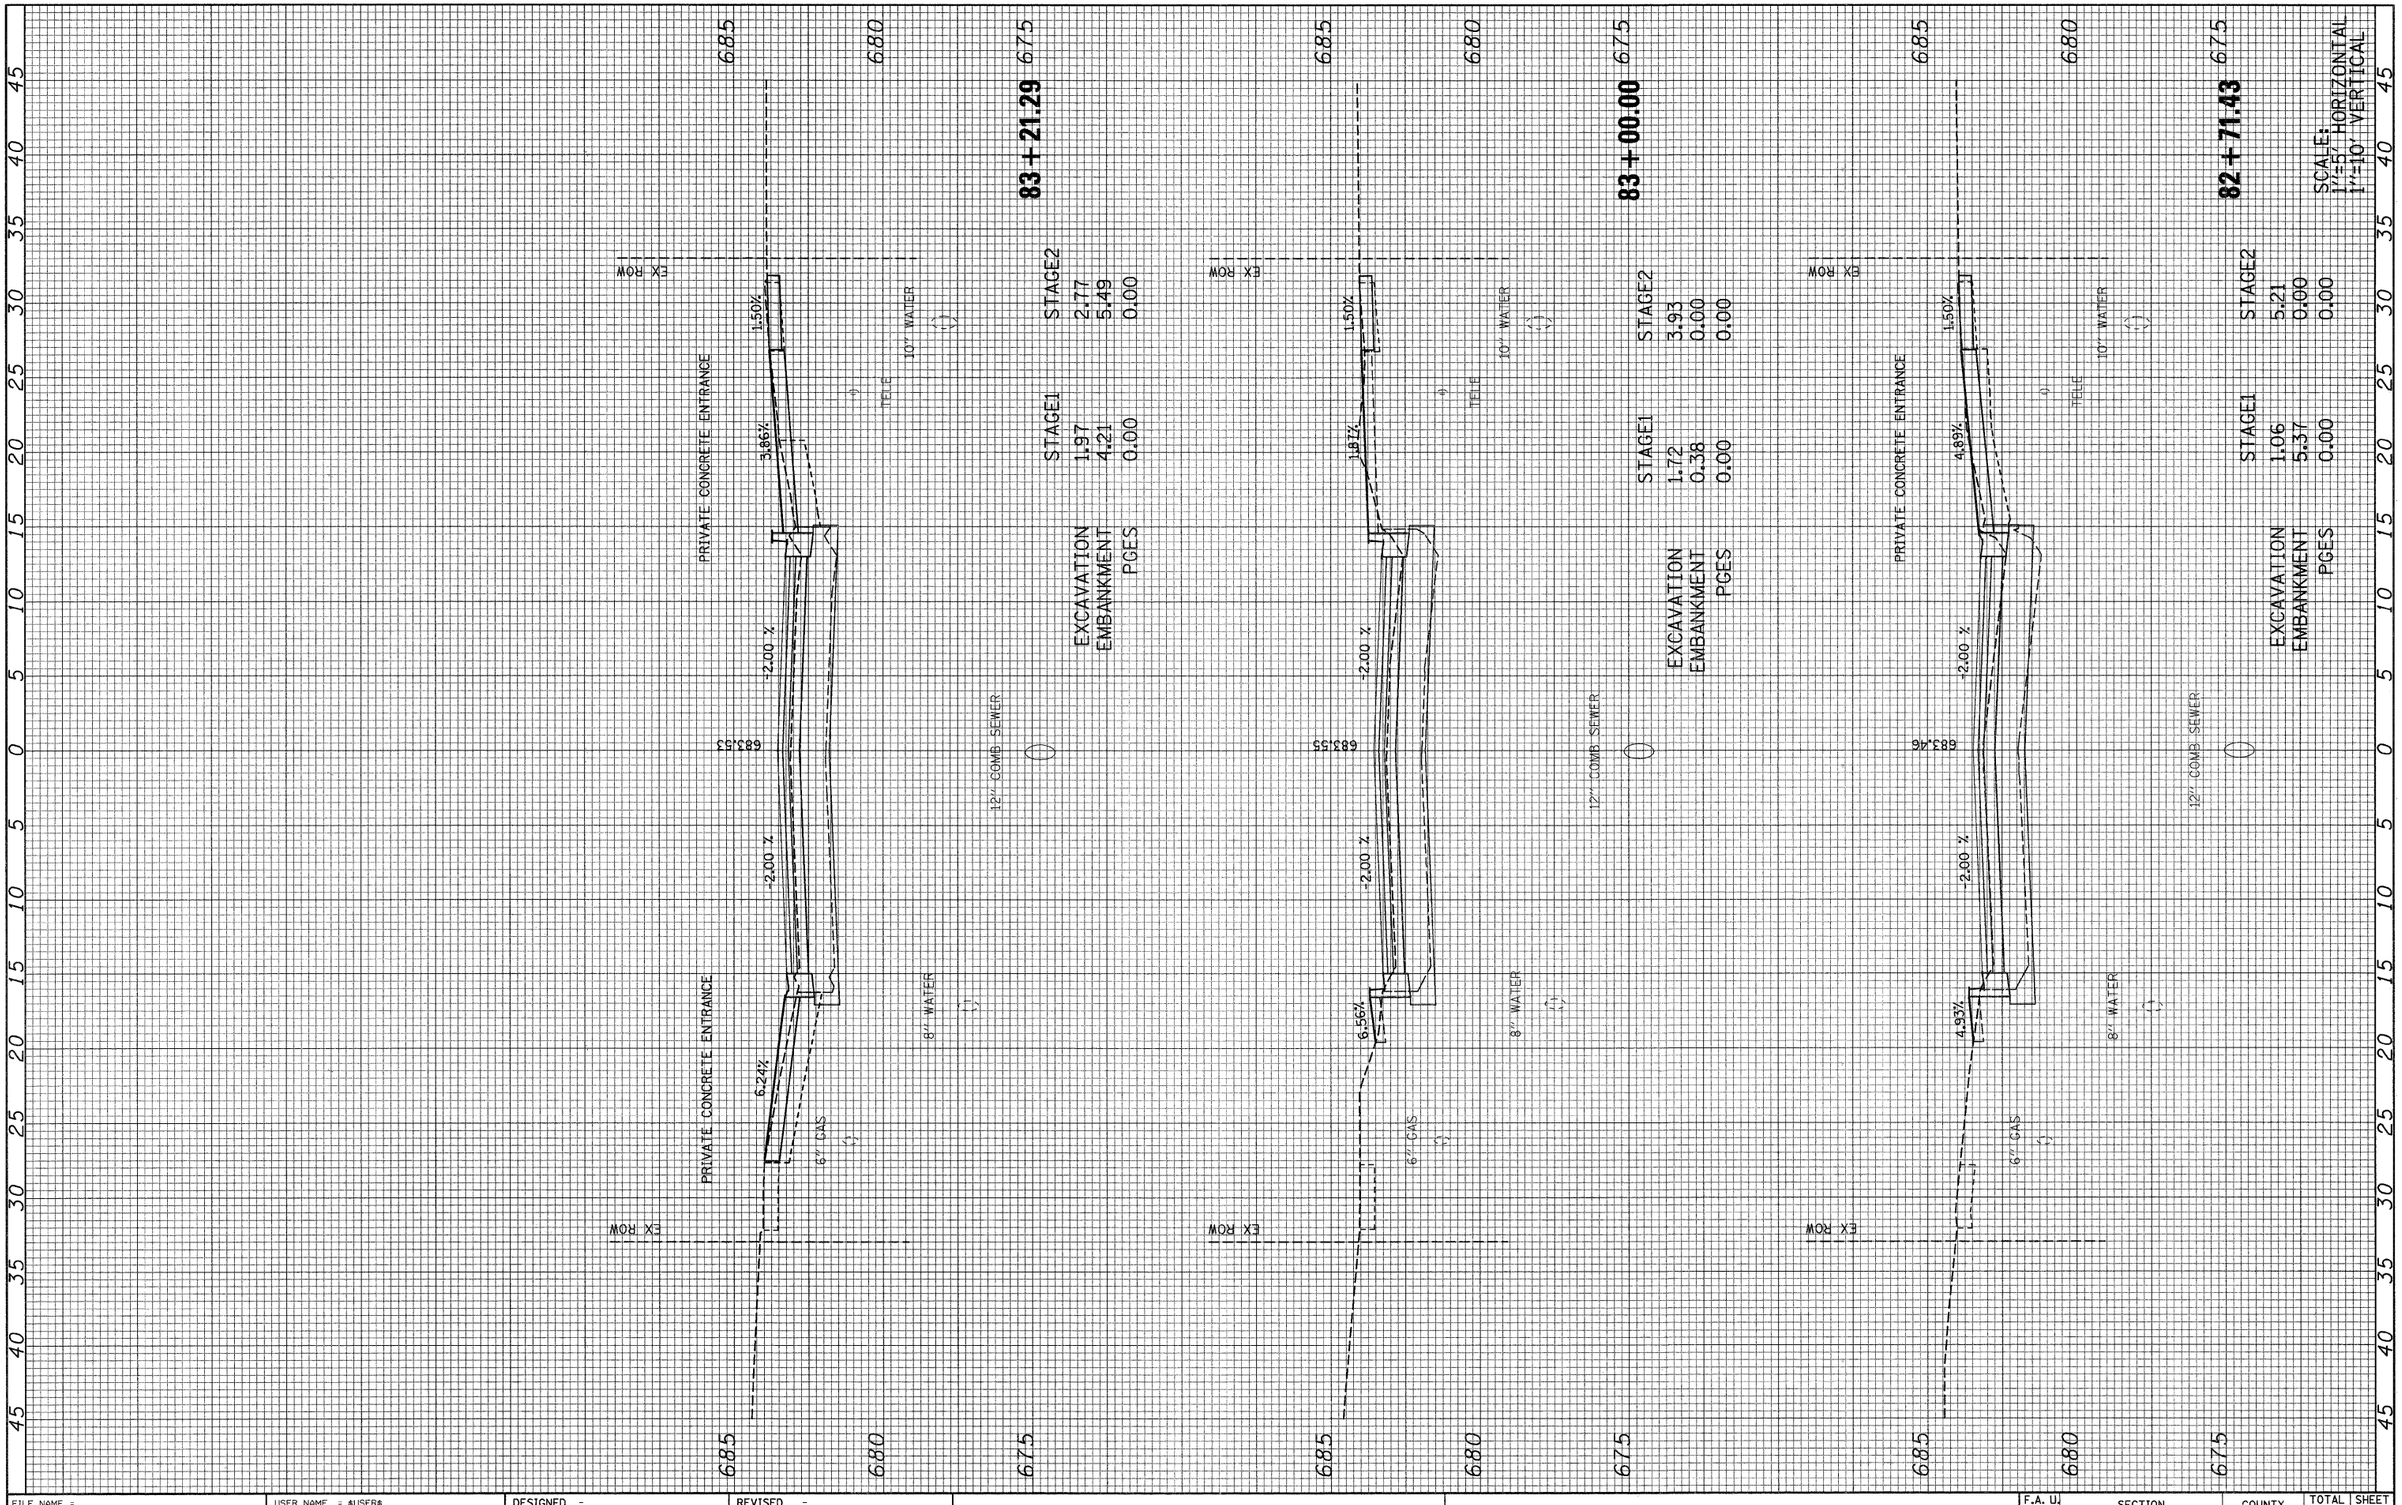

FILE NAME = Ø92-160_villa_xs.dgn	USER NAME = $USER$	DESIGNED - .	REVISED -
		DRAWN - .	REVISED -
	PLOT SCALE = 1:5	CHECKED -	REVISED -
	PLOT DATE = 6/15/2Ø1Ø	DATE - .	REVISED -

STATE OF ILLINOIS
DEPARTMENT OF TRANSPORTATION

S. VILLA AVE – CROSS SECTION

SCALE: AS NOTED | SHEET NO. 28 OF 69 SHEETS | STA. 82+71.43 | TO STA. 83+21.29

F.A. U. RTE.	SECTION	COUNTY	TOTAL SHEETS	SHEET NO.
2652	00-00070-00-PV	DuPAGE	160	119
		CONTRACT NO. 63379		
		ILLINOIS FED. AID PROJECT		

ORIGINAL SURVEY		BY	DATE
	SURVEYED		
	PLOTTED		
NOTE BOOK	TEMPLATE		
	AREAS		
NO.	AREAS CHECKED		

FINAL SURVEY		BY	DATE
	SURVEYED		
	PLOTTED		
NOTE BOOK	TEMPLATE		
	AREAS		
NO.	AREAS CHECKED		

FILE NAME = e92-160_villa_xs.dgn

USER NAME = #USER#

PLOT SCALE = 1.5

PLOT DATE = 6/15/2010

	DESIGNED	-	REVISED	-
	DRAWN	-	REVISED	-
	CHECKED	-	REVISED	-
	DATE	-	REVISED	-

STATE OF ILLINOIS
DEPARTMENT OF TRANSPORTATION

S. VILLA AVE - CROSS SECTION

SCALE: AS NOTED | SHEET NO. 29 OF 69 SHEETS | STA. 83+27.09 | TO STA. 83+83.02

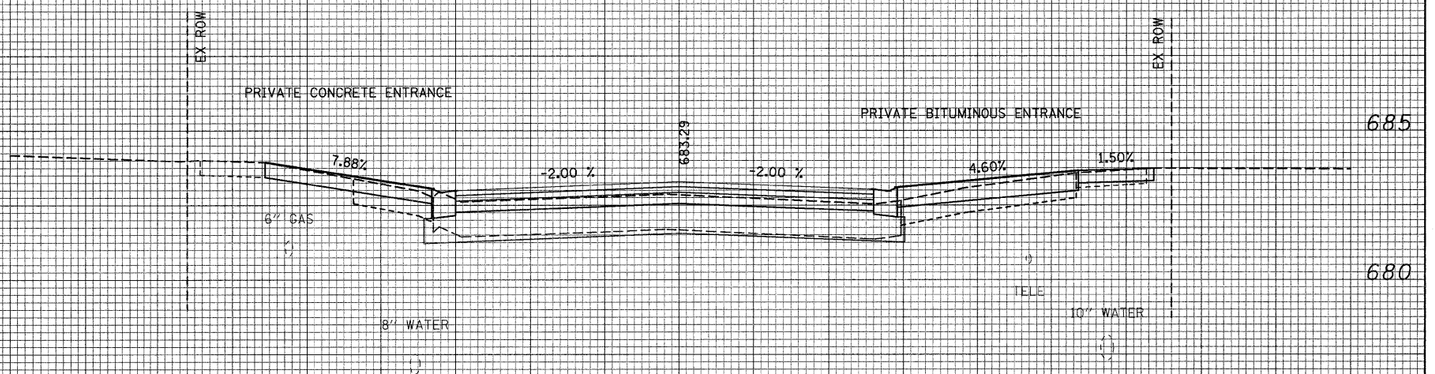

83 + 83.02

	STAGE1	STAGE2
EXCAVATION	1.51	6.13
EMBANKMENT	5.02	2.40
PGES	0.00	0.00

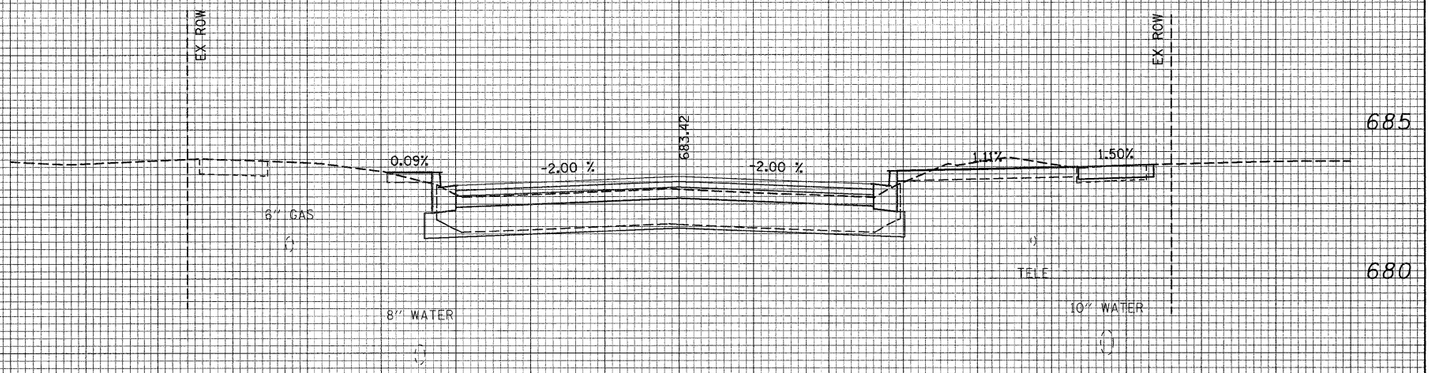

83 + 50.00

	STAGE1	STAGE2
EXCAVATION	2.69	4.23
EMBANKMENT	0.00	0.00
PGES	0.00	0.00

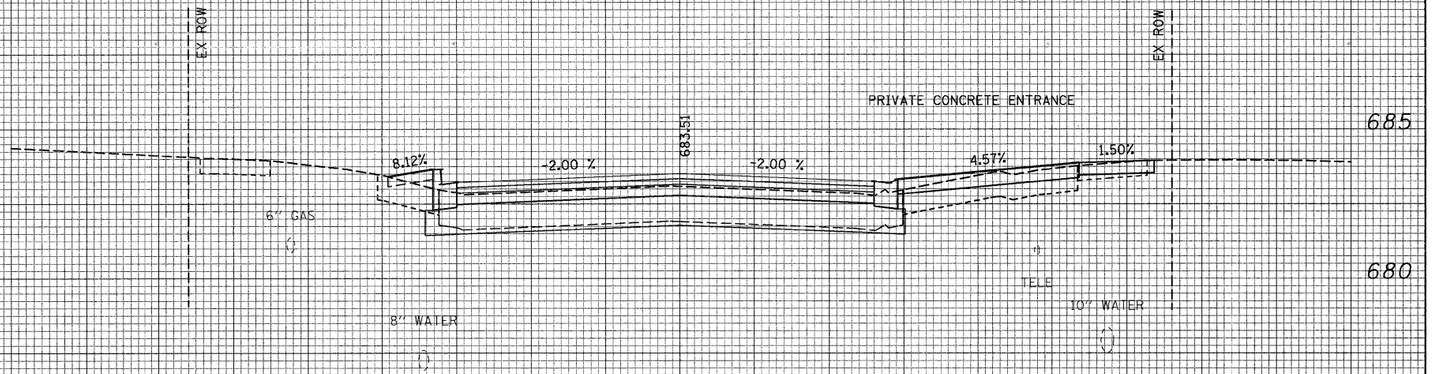

83 + 27.09

	STAGE1	STAGE2
EXCAVATION	2.13	3.14
EMBANKMENT	5.35	2.42
PGES	0.00	0.00

SCALE:
1"=5' HORIZONTAL
1"=10' VERTICAL

F.A. RTE.	SECTION	COUNTY	TOTAL SHEETS	SHEET NO.
2652	00-00070-00-PV	DuPAGE	160	120

ILLINOIS FED. AID PROJECT

CONTRACT NO. 63379

FINAL SURVEY	SURVEYED	BY	DATE
NOTE BOOK	PLOTTED		
NO.	TEMPLATE		
	AREAS		
	AREAS CHECKED		

ORIGINAL SURVEY	SURVEYED	BY	DATE
NOTE BOOK	PLOTTED		
NO.	TEMPLATE		
	AREAS		
	AREAS CHECKED		

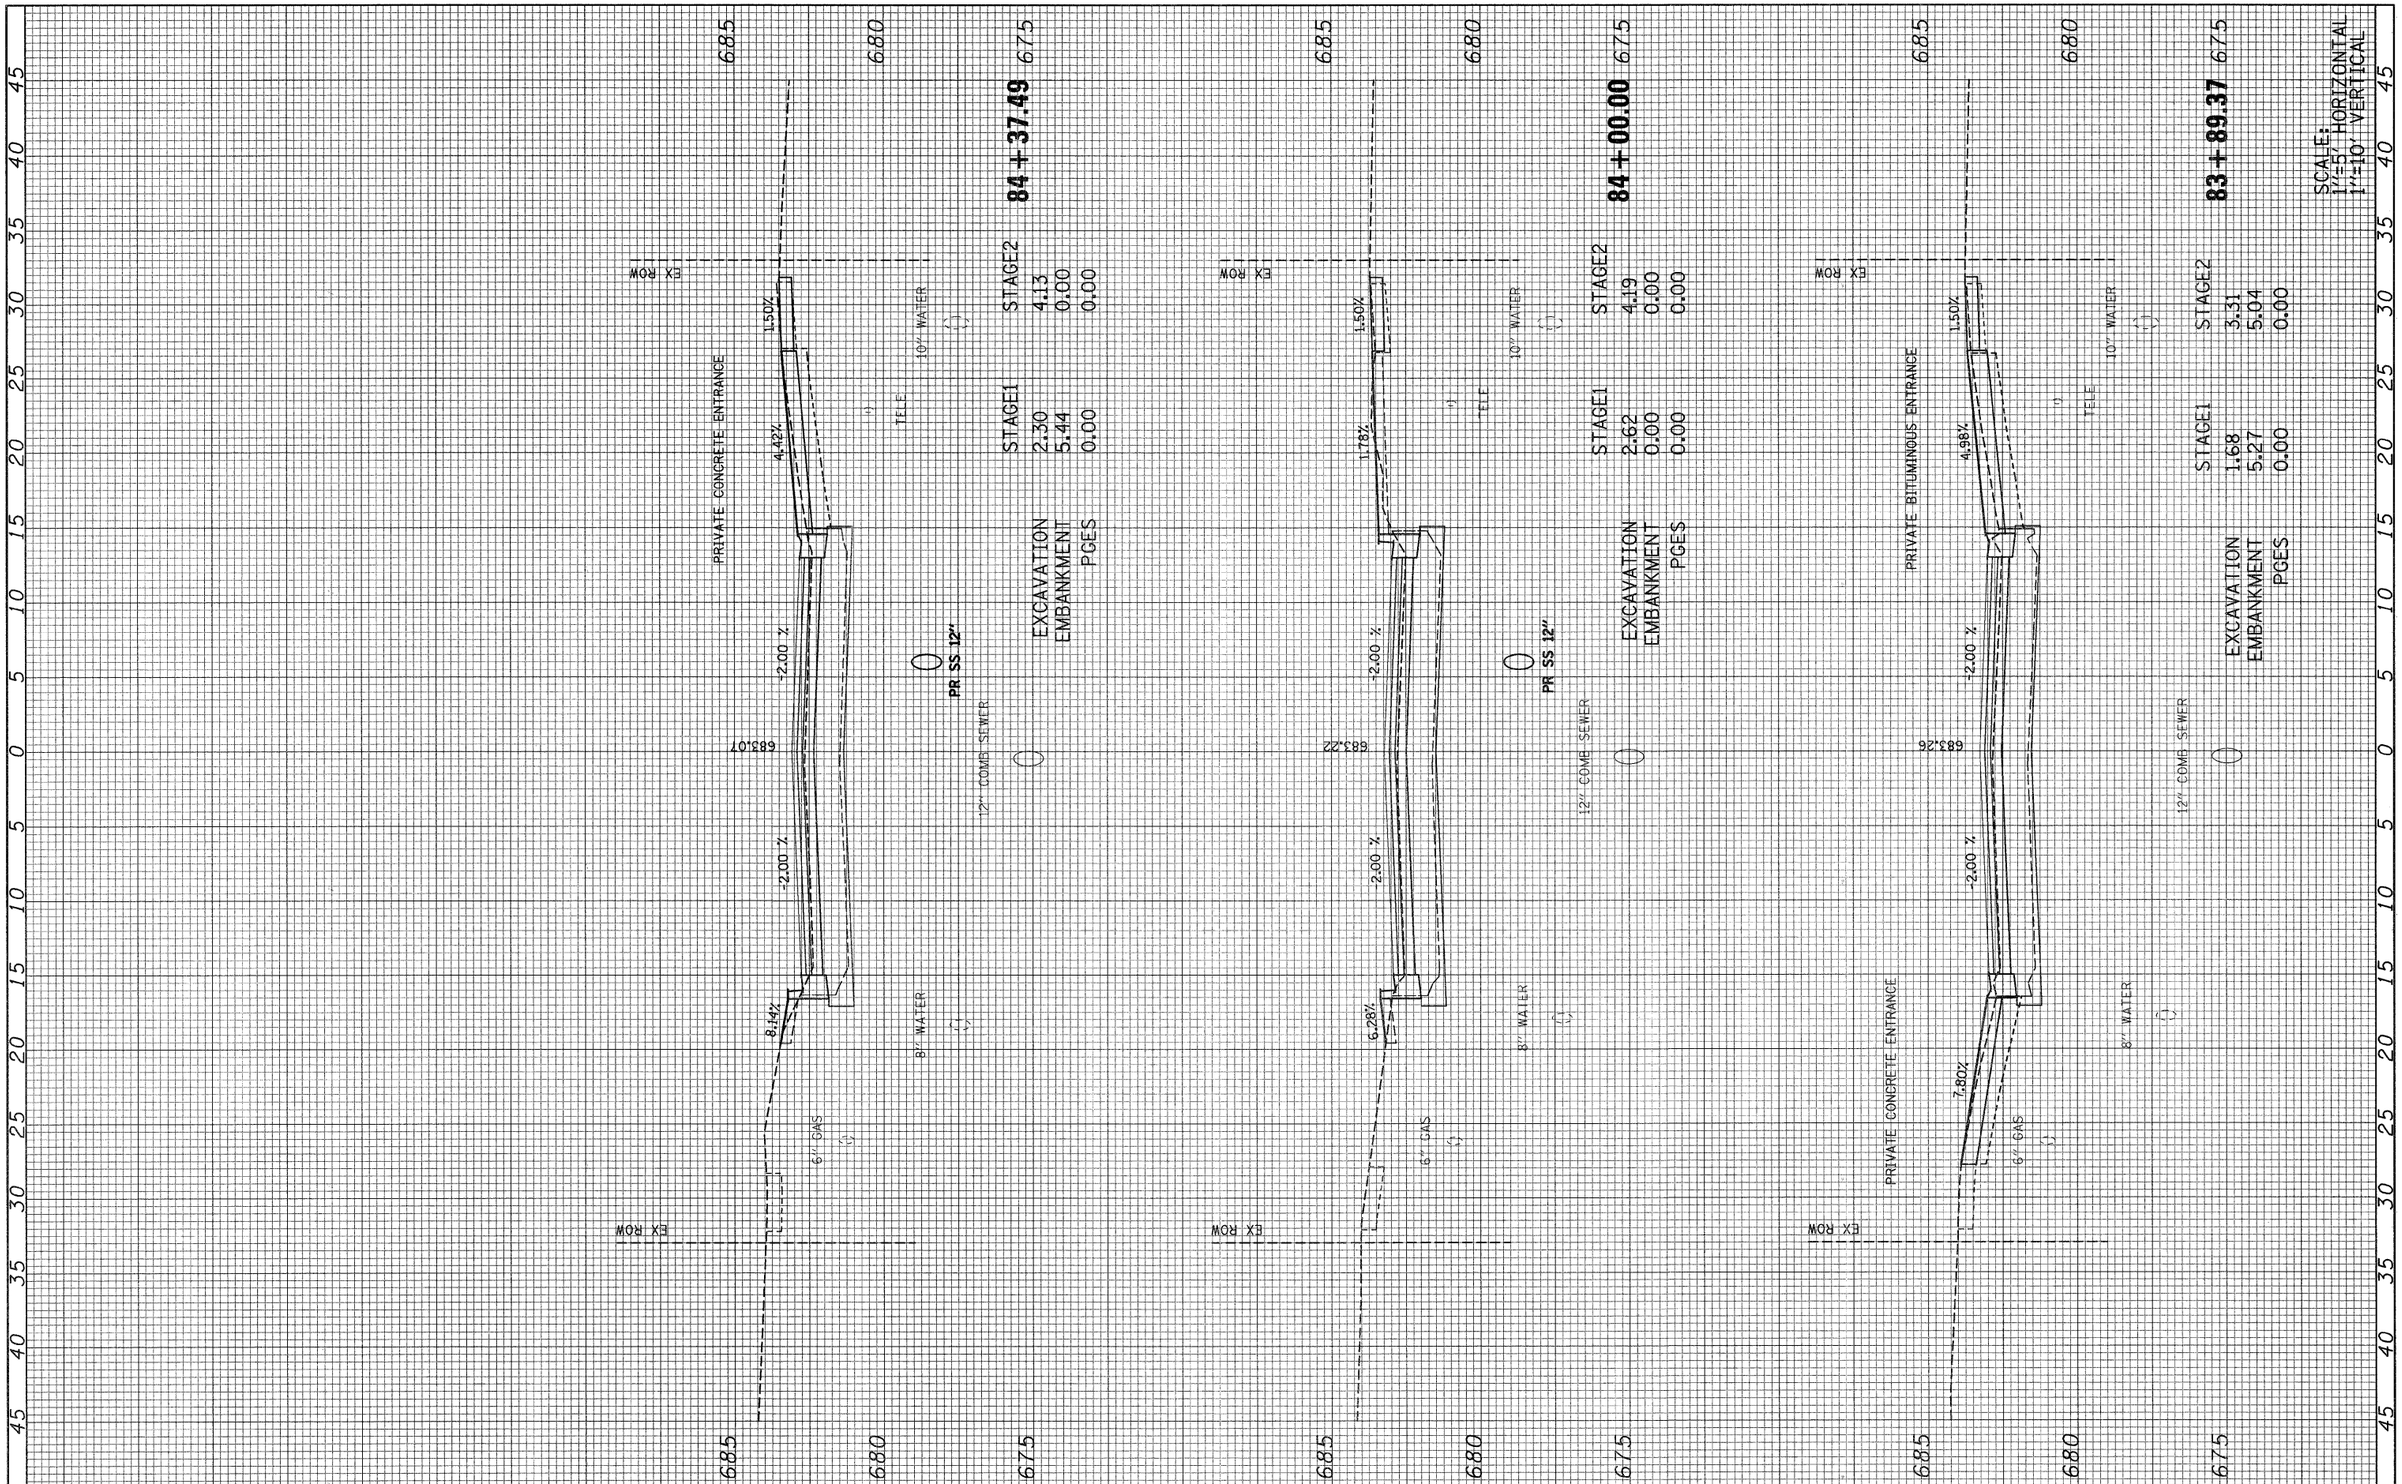

FILE NAME = 092-160_villa_xs.dgn	USER NAME = $USER$	DESIGNED - .	REVISED -
		DRAWN - .	REVISED -
	PLOT SCALE = 1:5	CHECKED -	REVISED -
	PLOT DATE = 6/15/2010	DATE - .	REVISED -

STATE OF ILLINOIS
DEPARTMENT OF TRANSPORTATION

S. VILLA AVE – CROSS SECTION

SCALE: AS NOTED | SHEET NO. 30 OF 69 SHEETS | STA. 83+89.37 TO STA. 84+37.49

F.A. U. RTE.	SECTION	COUNTY	TOTAL SHEETS	SHEET NO.
2652	00-00070-00-PV	DuPAGE	160	121
		CONTRACT NO. 63379		
		ILLINOIS FED. AID PROJECT		

ORIGINAL SURVEY		BY	DATE
NOTE BOOK	SURVEYED		
NO.	PLOTTED		
	TEMPLATE		
	AREAS		
	AREAS CHECKED		

FINAL SURVEY		BY	DATE
NOTE BOOK	SURVEYED		
NO.	PLOTTED		
	TEMPLATE		
	AREAS		
	AREAS CHECKED		

FILE NAME = 092-168_villa_xs.dgn

USER NAME = #USER#

PLOT SCALE = 1in

PLOT DATE = 6/15/2010

DESIGNED	-	-
DRAWN	-	-
CHECKED	-	-
DATE	-	-

REVISED	-	-
REVISED	-	-
REVISED	-	-

STATE OF ILLINOIS
DEPARTMENT OF TRANSPORTATION

S. VILLA AVE - CROSS SECTION

SCALE: AS NOTED | SHEET NO. 31 OF 69 SHEETS | STA. 84+50.00 | TO STA. 85+00.00

F.A. RTE.	SECTION	COUNTY	TOTAL SHEETS	SHEET NO.
2652	00-00070-00-PV	DuPAGE	160	122

ILLINOIS FED. AID PROJECT

CONTRACT NO. 63379

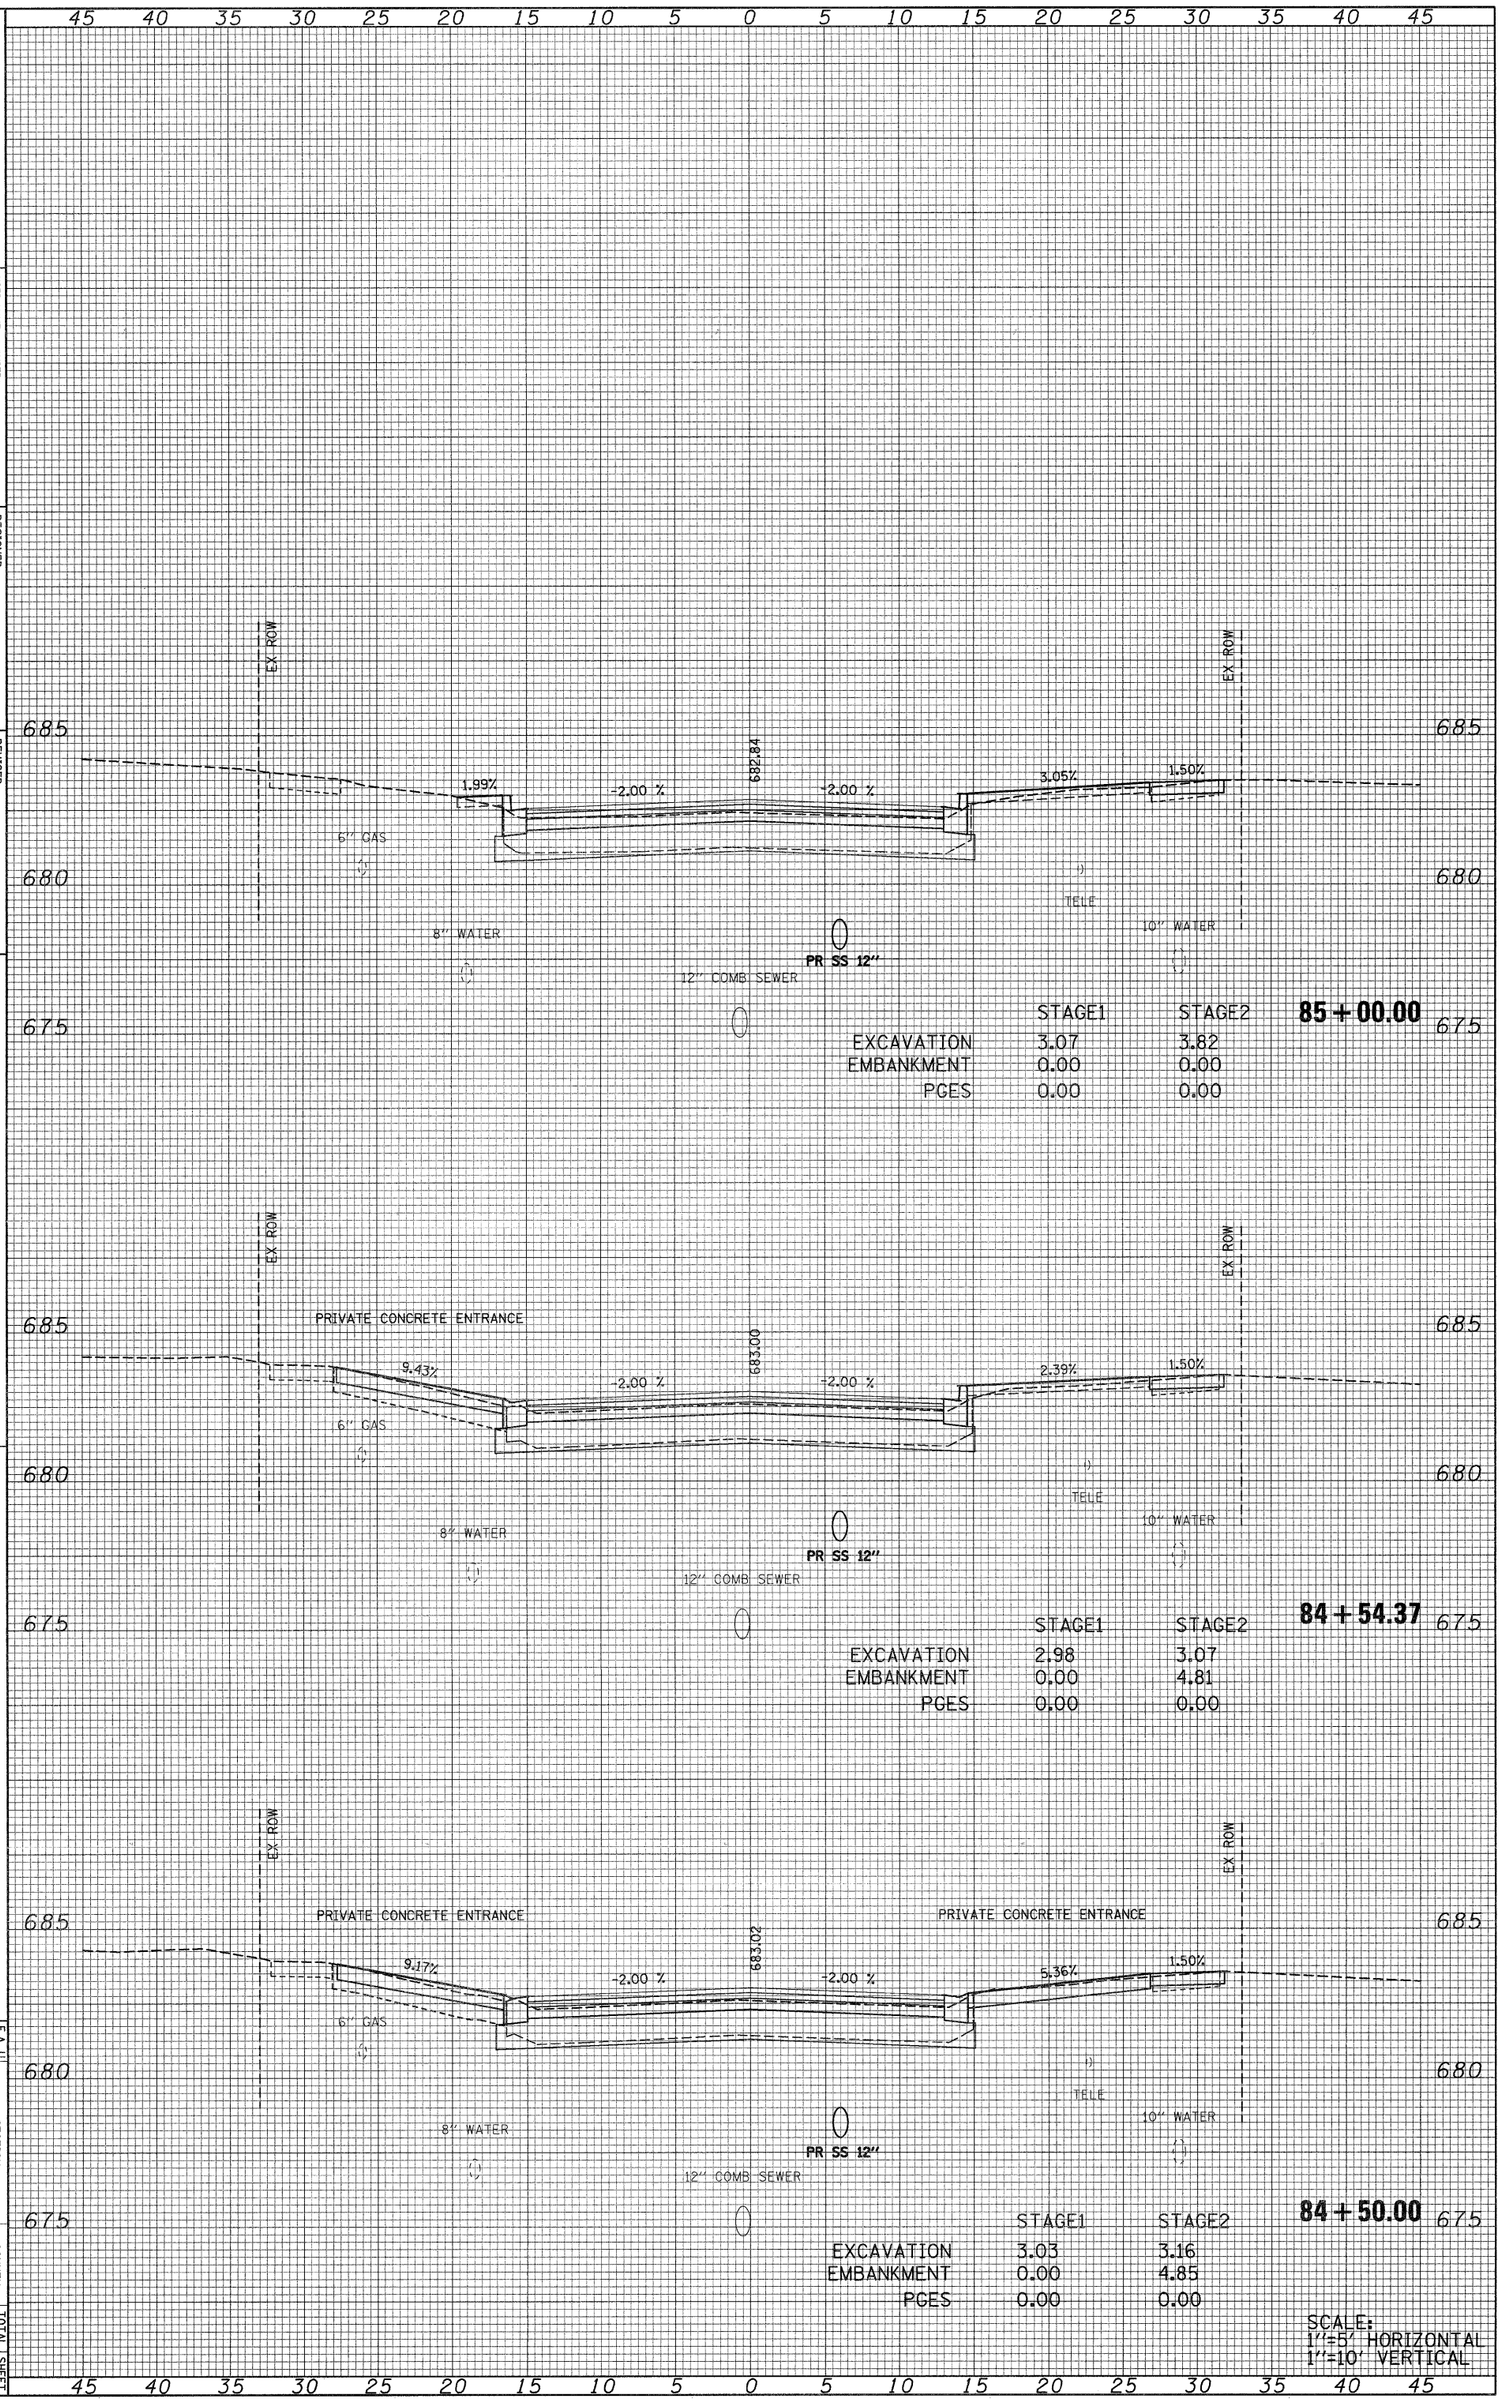

ORIGINAL SURVEY		BY	DATE
NOTE BOOK	SURVEYED		
NO.	PLOTTED		
	TEMPLATE		
	AREAS		
	AREAS CHECKED		

FINAL SURVEY		BY	DATE
NOTE BOOK	SURVEYED		
NO.	PLOTTED		
	TEMPLATE		
	AREAS		
	AREAS CHECKED		

FILE NAME = 892-168_villa_xs.dgn

USER NAME = #USER#

PLOT SCALE = 1.5

PLOT DATE = 6/15/2010

DESIGNED	-	-
DRAWN	-	-
CHECKED	-	REVISED -
DATE	-	REVISED -
		REVISED -

STATE OF ILLINOIS
DEPARTMENT OF TRANSPORTATION

S. VILLA AVE – CROSS SECTION

SCALE: AS NOTED | SHEET NO. 32 OF 69 SHEETS | STA. 85+32.23 | TO STA. 85+88.53

F.A. RTE. 2652 | SECTION 00-00070-00-PV | COUNTY DuPAGE | TOTAL SHEETS 160 | SHEET NO. 123

ILLINOIS FED. AID PROJECT | CONTRACT NO. 63379

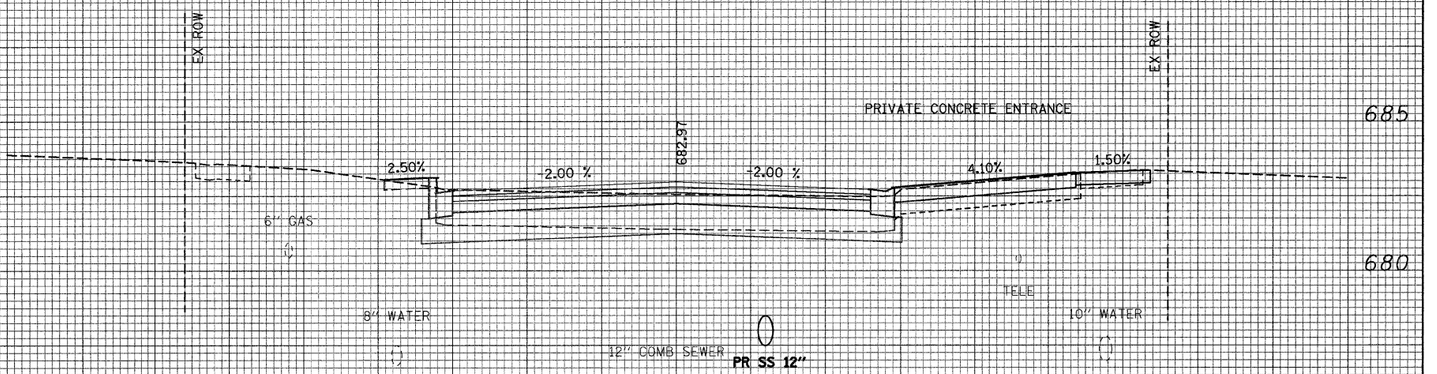

85 + 88.53

	STAGE1	STAGE2
EXCAVATION	3.90	8.00
EMBANKMENT	4.65	0.00
PGES	0.00	0.00

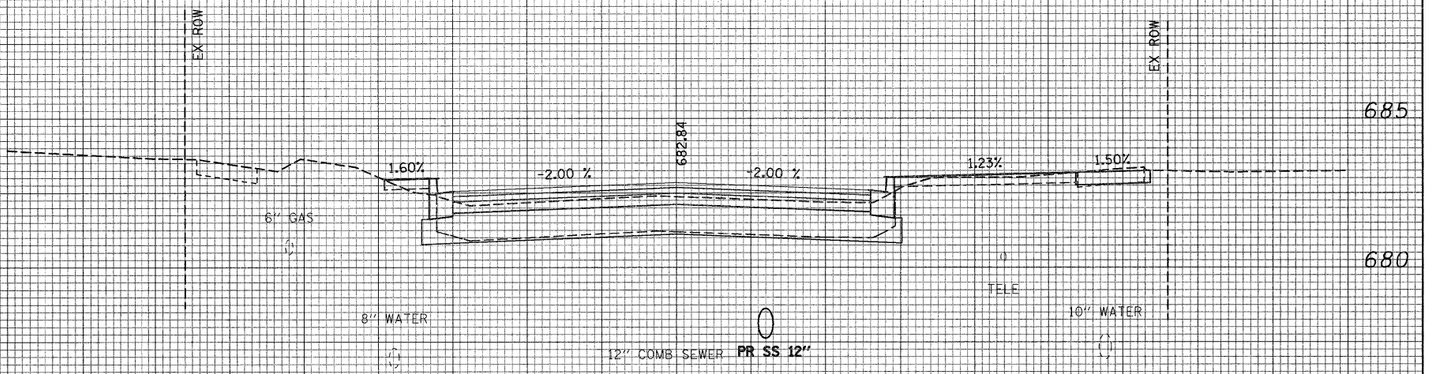

85 + 50.00

	STAGE1	STAGE2
EXCAVATION	2.56	3.32
EMBANKMENT	0.00	0.20
PGES	0.00	0.00

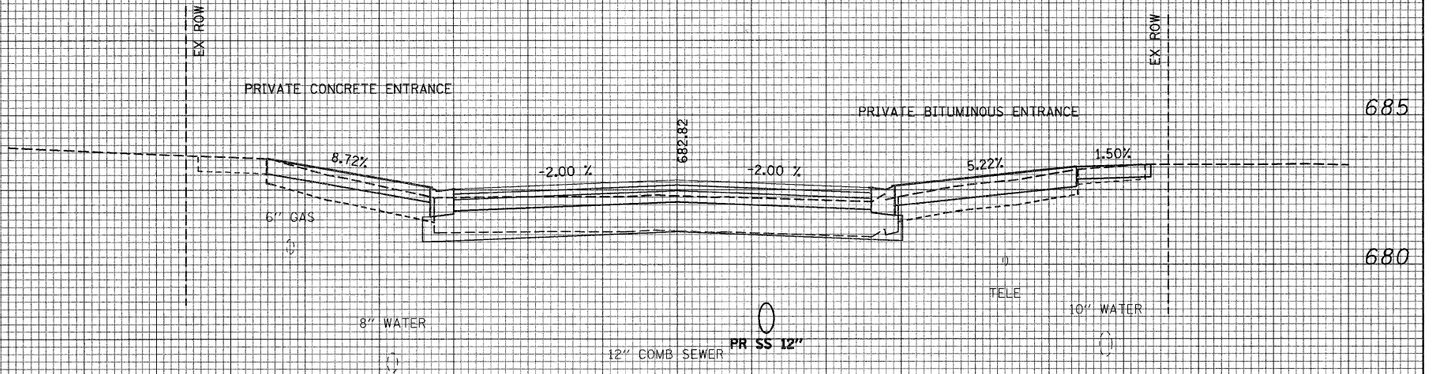

85 + 32.23

	STAGE1	STAGE2
EXCAVATION	1.34	3.21
EMBANKMENT	5.14	5.62
PGES	0.00	0.00

SCALE:
1"=5' HORIZONTAL
1"=10' VERTICAL

FINAL SURVEY		BY	DATE
	SURVEYED		
	PLOTTED		
NOTE BOOK	TEMPLATE		
	AREAS		
NO.	AREAS CHECKED		

ORIGINAL SURVEY		BY	DATE
	SURVEYED		
	PLOTTED		
NOTE BOOK	TEMPLATE		
	AREAS		
NO.	AREAS CHECKED		

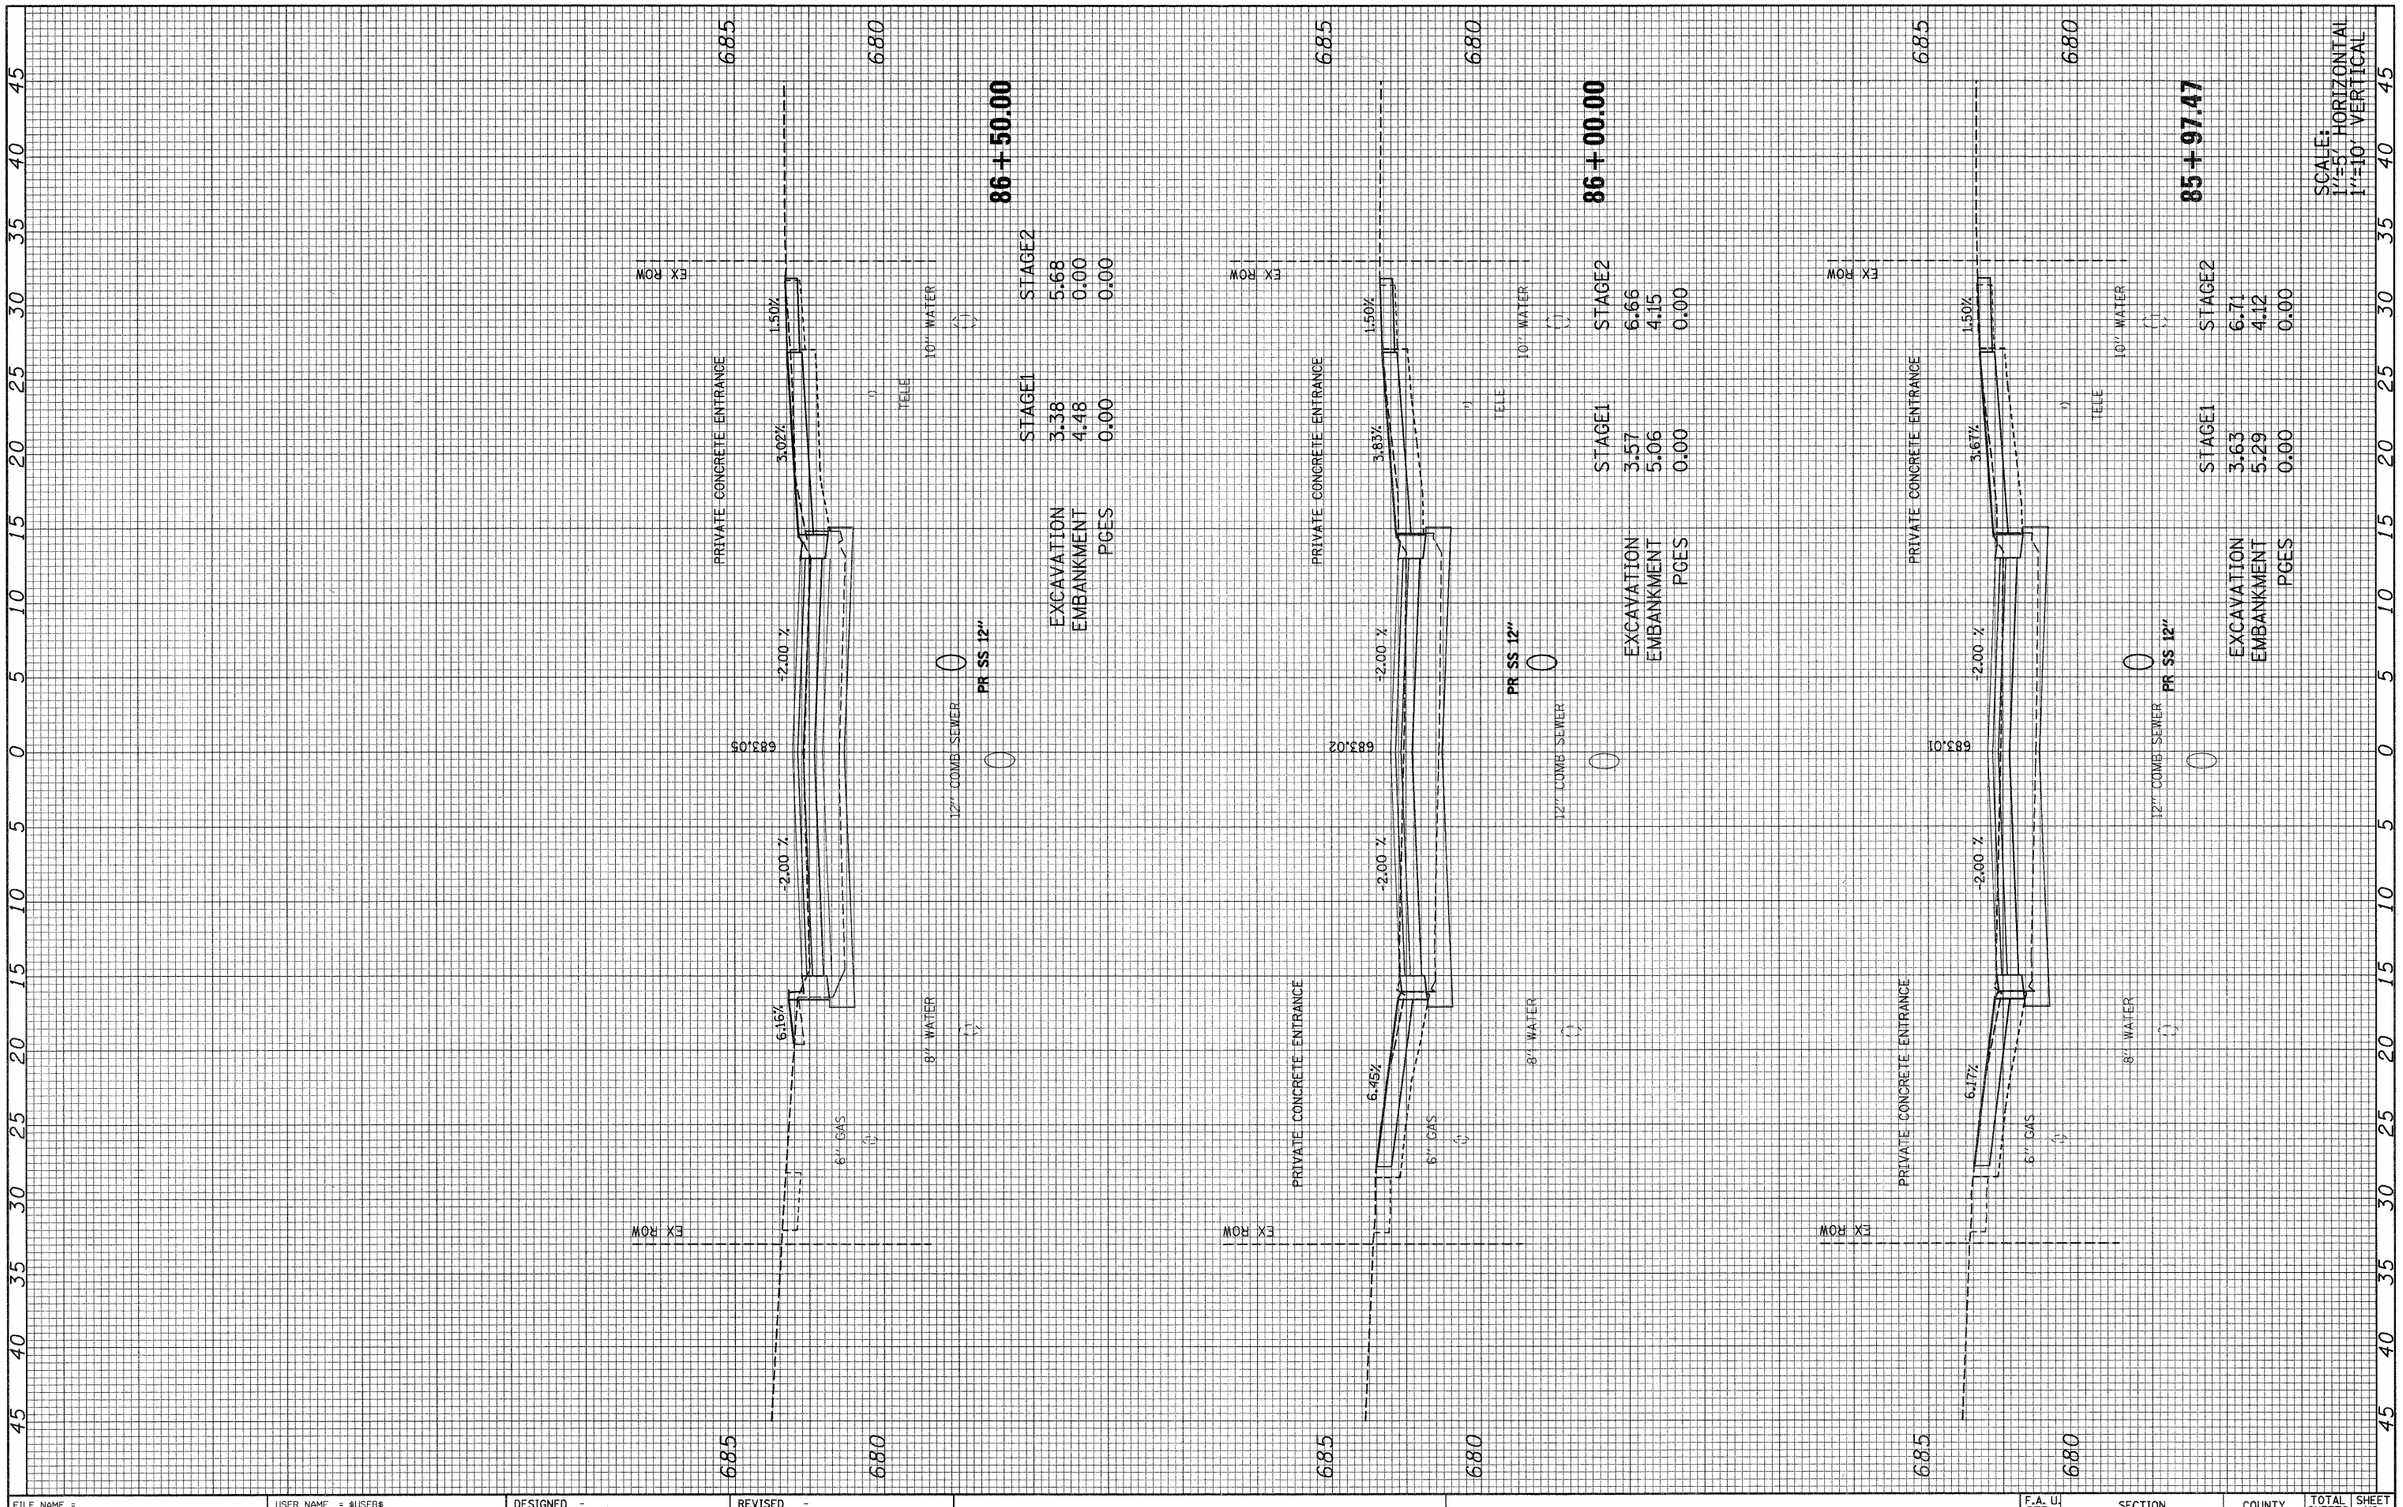

FILE NAME = Ø92-160_villa_xs.dgn	USER NAME = $USER$	DESIGNED -	REVISED -
		DRAWN -	REVISED -
	PLOT SCALE = 1:5	CHECKED -	REVISED -
	PLOT DATE = 6/15/2010	DATE -	REVISED -

STATE OF ILLINOIS
DEPARTMENT OF TRANSPORTATION

S. VILLA AVE – CROSS SECTION

SCALE: AS NOTED | SHEET NO. 33 OF 69 SHEETS | STA. 85+97.47 | TO STA. 86+50.00

F.A. U. RTE.	SECTION	COUNTY	TOTAL SHEETS	SHEET NO.
2652	00-00070-00-PV	DuPAGE	160	124
		CONTRACT NO. 63379		
		ILLINOIS FED. AID PROJECT		

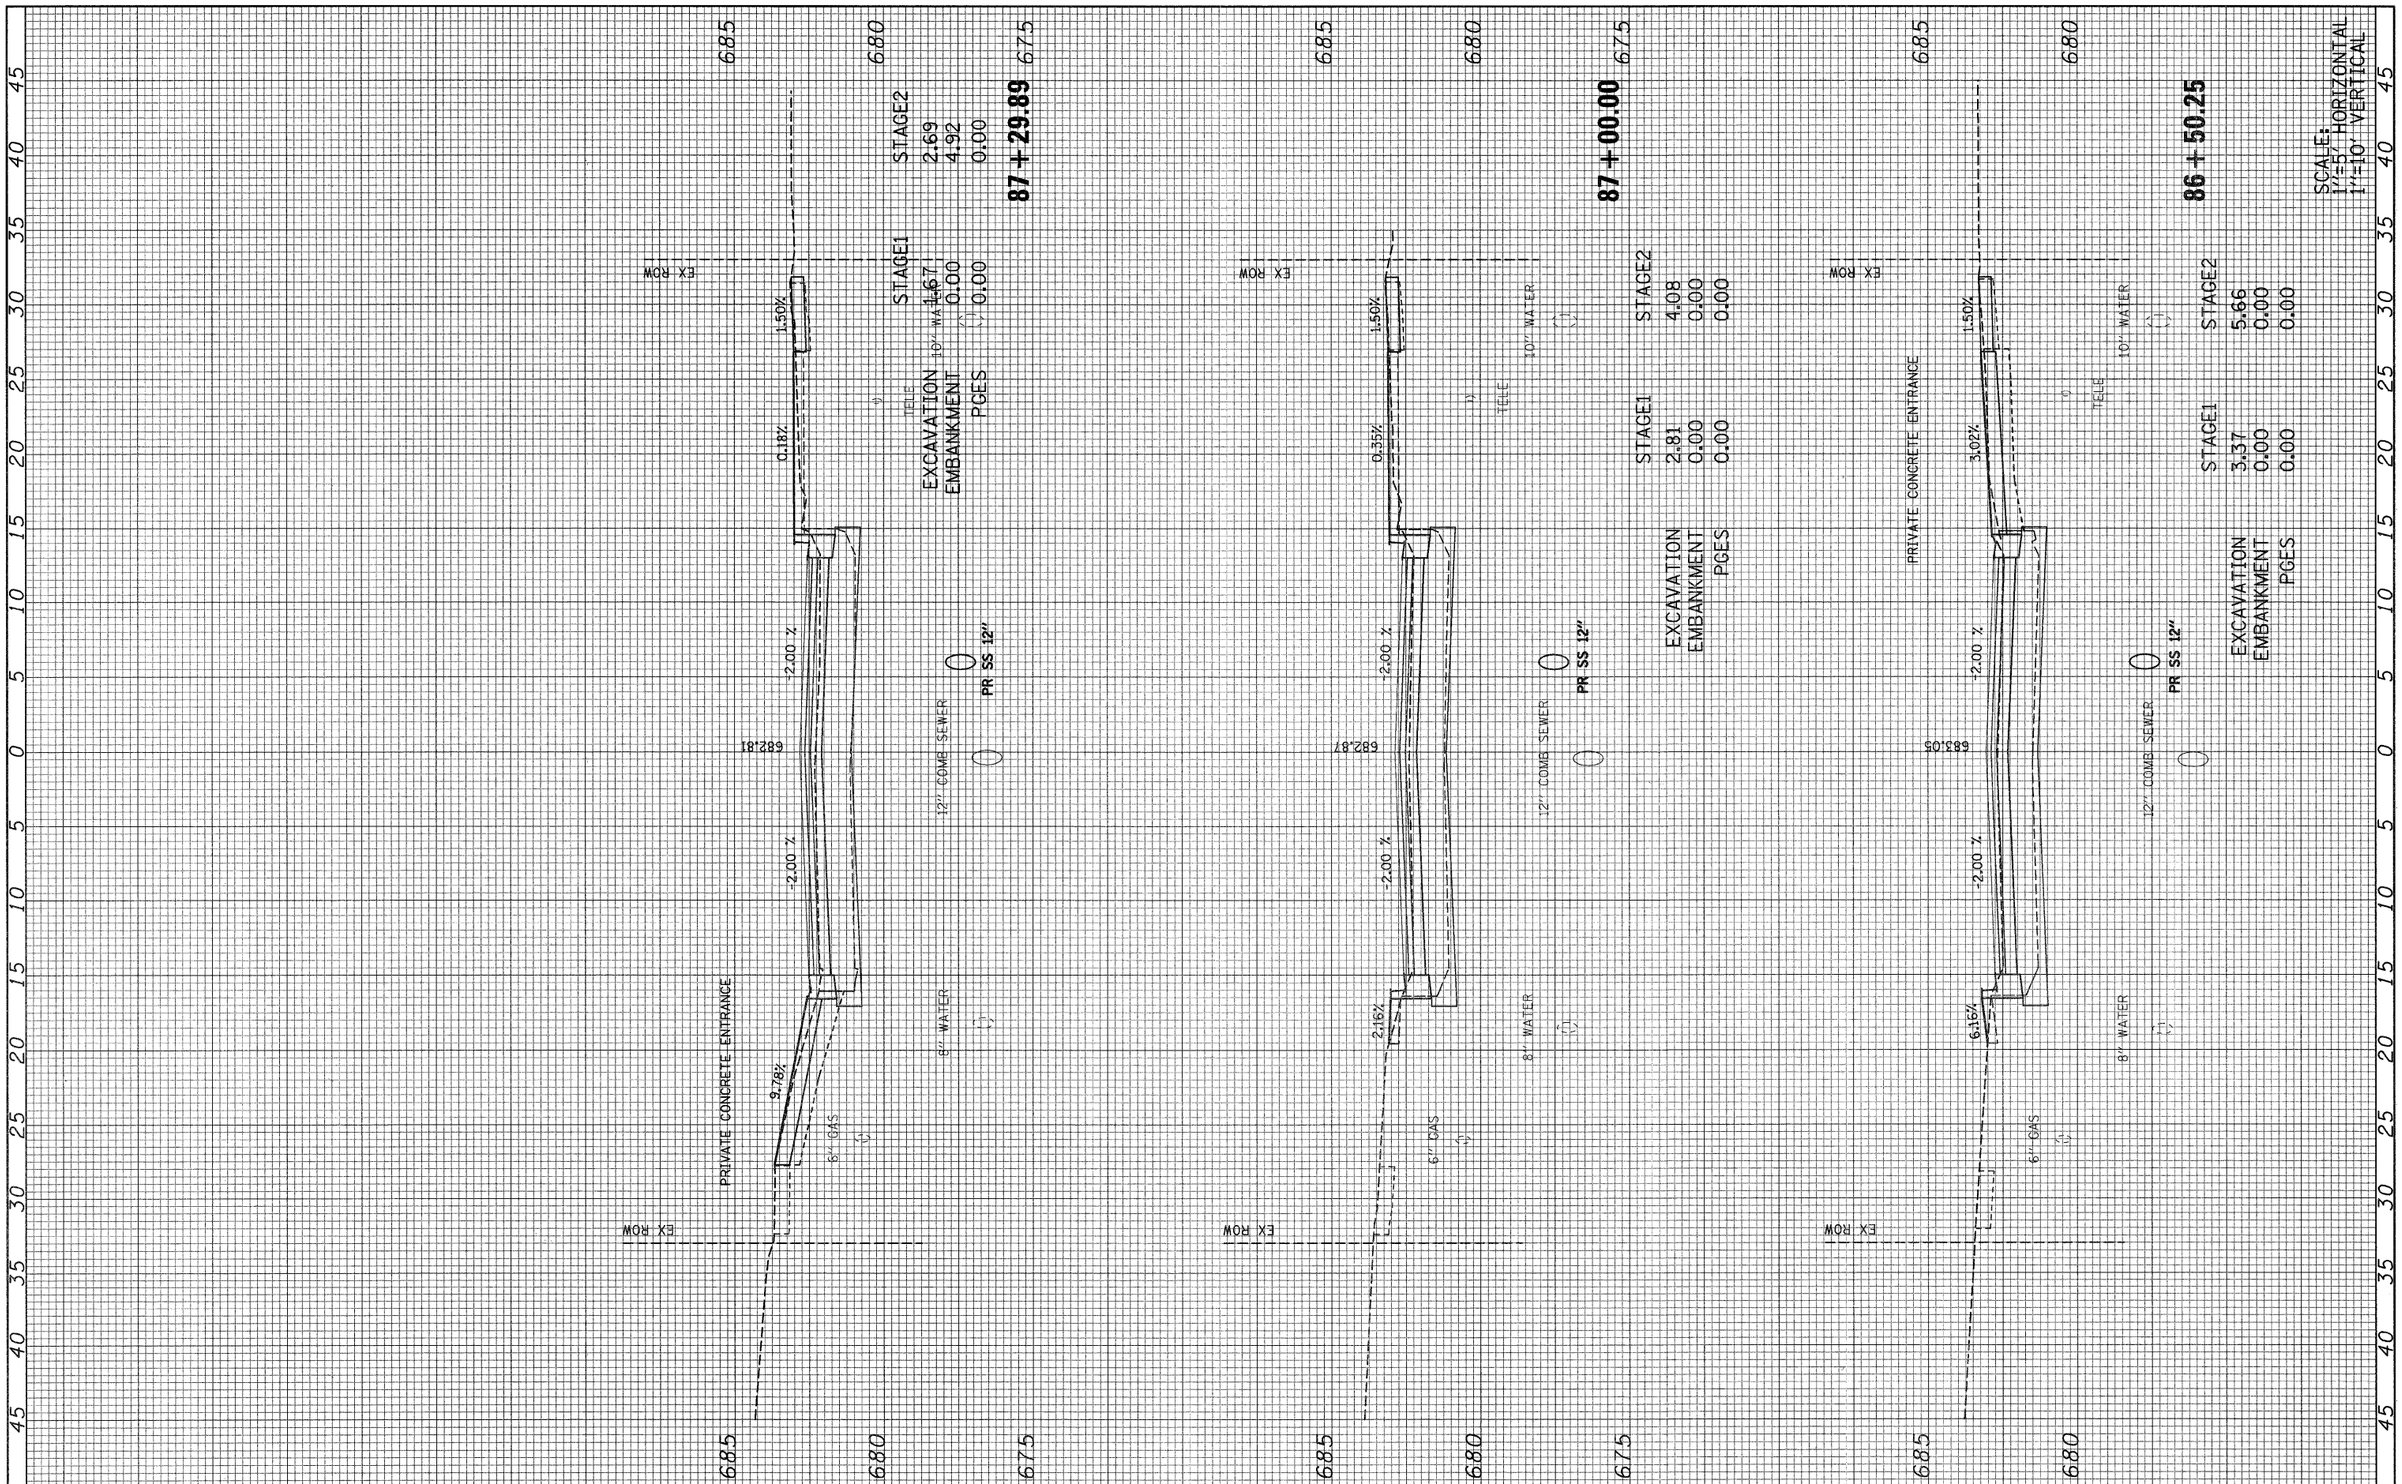

FINAL SURVEY	SURVEYED	BY	DATE
NOTE BOOK	PLOTTED		
NO.	TEMPLATE		
	AREAS		
	AREAS CHECKED		

ORIGINAL SURVEY	SURVEYED	BY	DATE
NOTE BOOK	PLOTTED		
NO.	TEMPLATE		
	AREAS		
	AREAS CHECKED		

FILE NAME = 092-160_villa_xs.dgn	USER NAME = @USER@	DESIGNED - .	REVISED -
		DRAWN - .	REVISED -
	PLOT SCALE = 1:5	CHECKED -	REVISED -
	PLOT DATE = 6/15/2010	DATE - .	REVISED -

STATE OF ILLINOIS
DEPARTMENT OF TRANSPORTATION

S. VILLA AVE – CROSS SECTION

SCALE: AS NOTED | SHEET NO. 34 OF 69 SHEETS | STA. 86+50.25 | TO STA. 87+29.89

F.A. U RTE.	SECTION	COUNTY	TOTAL SHEETS	SHEET NO.
2652	00-00070-00-PV	DuPAGE	160	125
		CONTRACT NO. 63379		
	ILLINOIS FED. AID PROJECT			

ORIGINAL SURVEY		BY	DATE
NOTE BOOK	SURVEYED		
	PLOTTED		
NO.	TEMPLATE		
	AREAS		
	AREAS CHECKED		

FINAL SURVEY		BY	DATE
NOTE BOOK	SURVEYED		
	PLOTTED		
NO.	TEMPLATE		
	AREAS		
	AREAS CHECKED		

FILE NAME = @92-168_villa_x.dgn

USER NAME = #USER#

PLOT SCALE = 1:5

PLOT DATE = 6/15/2010

DESIGNED	-	-
DRAWN	-	-
CHECKED	-	-
DATE	-	-

REVISED	-	-
REVISED	-	-
REVISED	-	-
REVISED	-	-

STATE OF ILLINOIS
DEPARTMENT OF TRANSPORTATION

S. VILLA AVE - CROSS SECTION

SCALE: AS NOTED | SHEET NO. 35 OF 69 SHEETS | STA. 87+50.00 TO STA. 87+95.61

F.A.U. RTE. 2652 | SECTION 00-00070-00-PV | COUNTY DuPAGE | TOTAL SHEETS 160 | SHEET NO. 126

ILLINOIS FED. AID PROJECT | CONTRACT NO. 63379

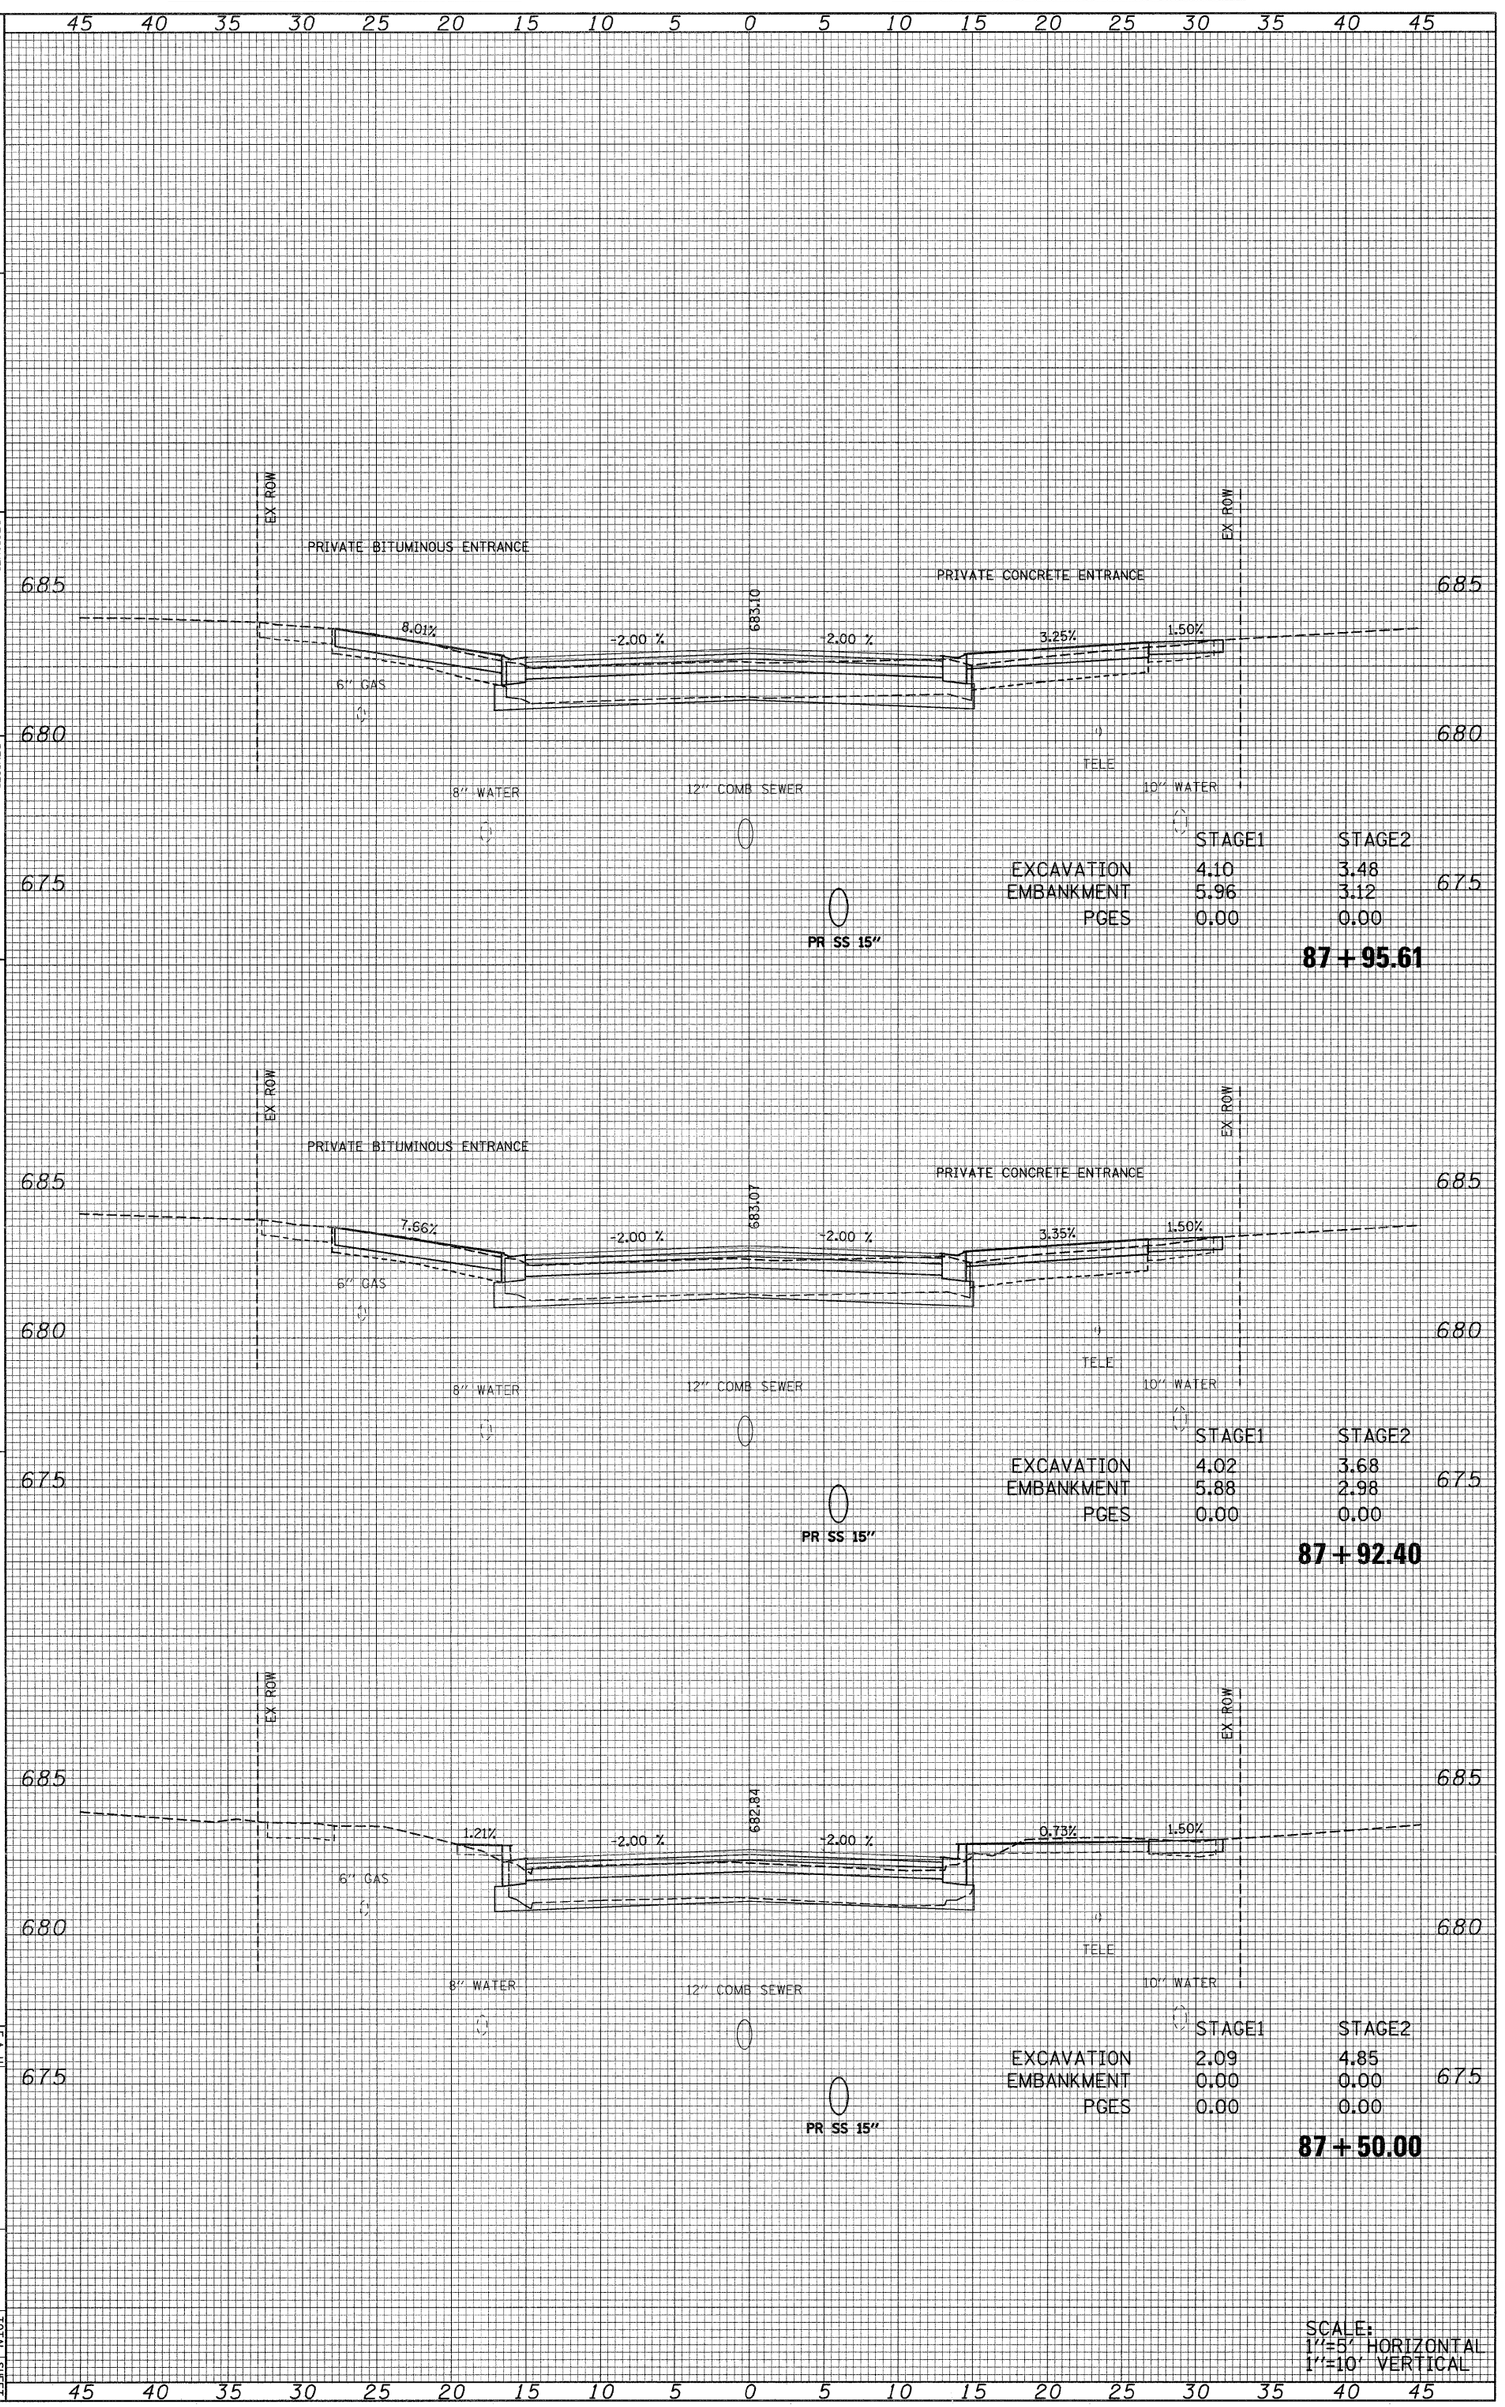

FINAL SURVEY	SURVEYED	BY	DATE
	PLOTTED		
NOTE BOOK	TEMPLATE		
NO.	AREAS CHECKED		

ORIGINAL SURVEY	SURVEYED	BY	DATE
	PLOTTED		
NOTE BOOK	TEMPLATE		
NO.	AREAS CHECKED		

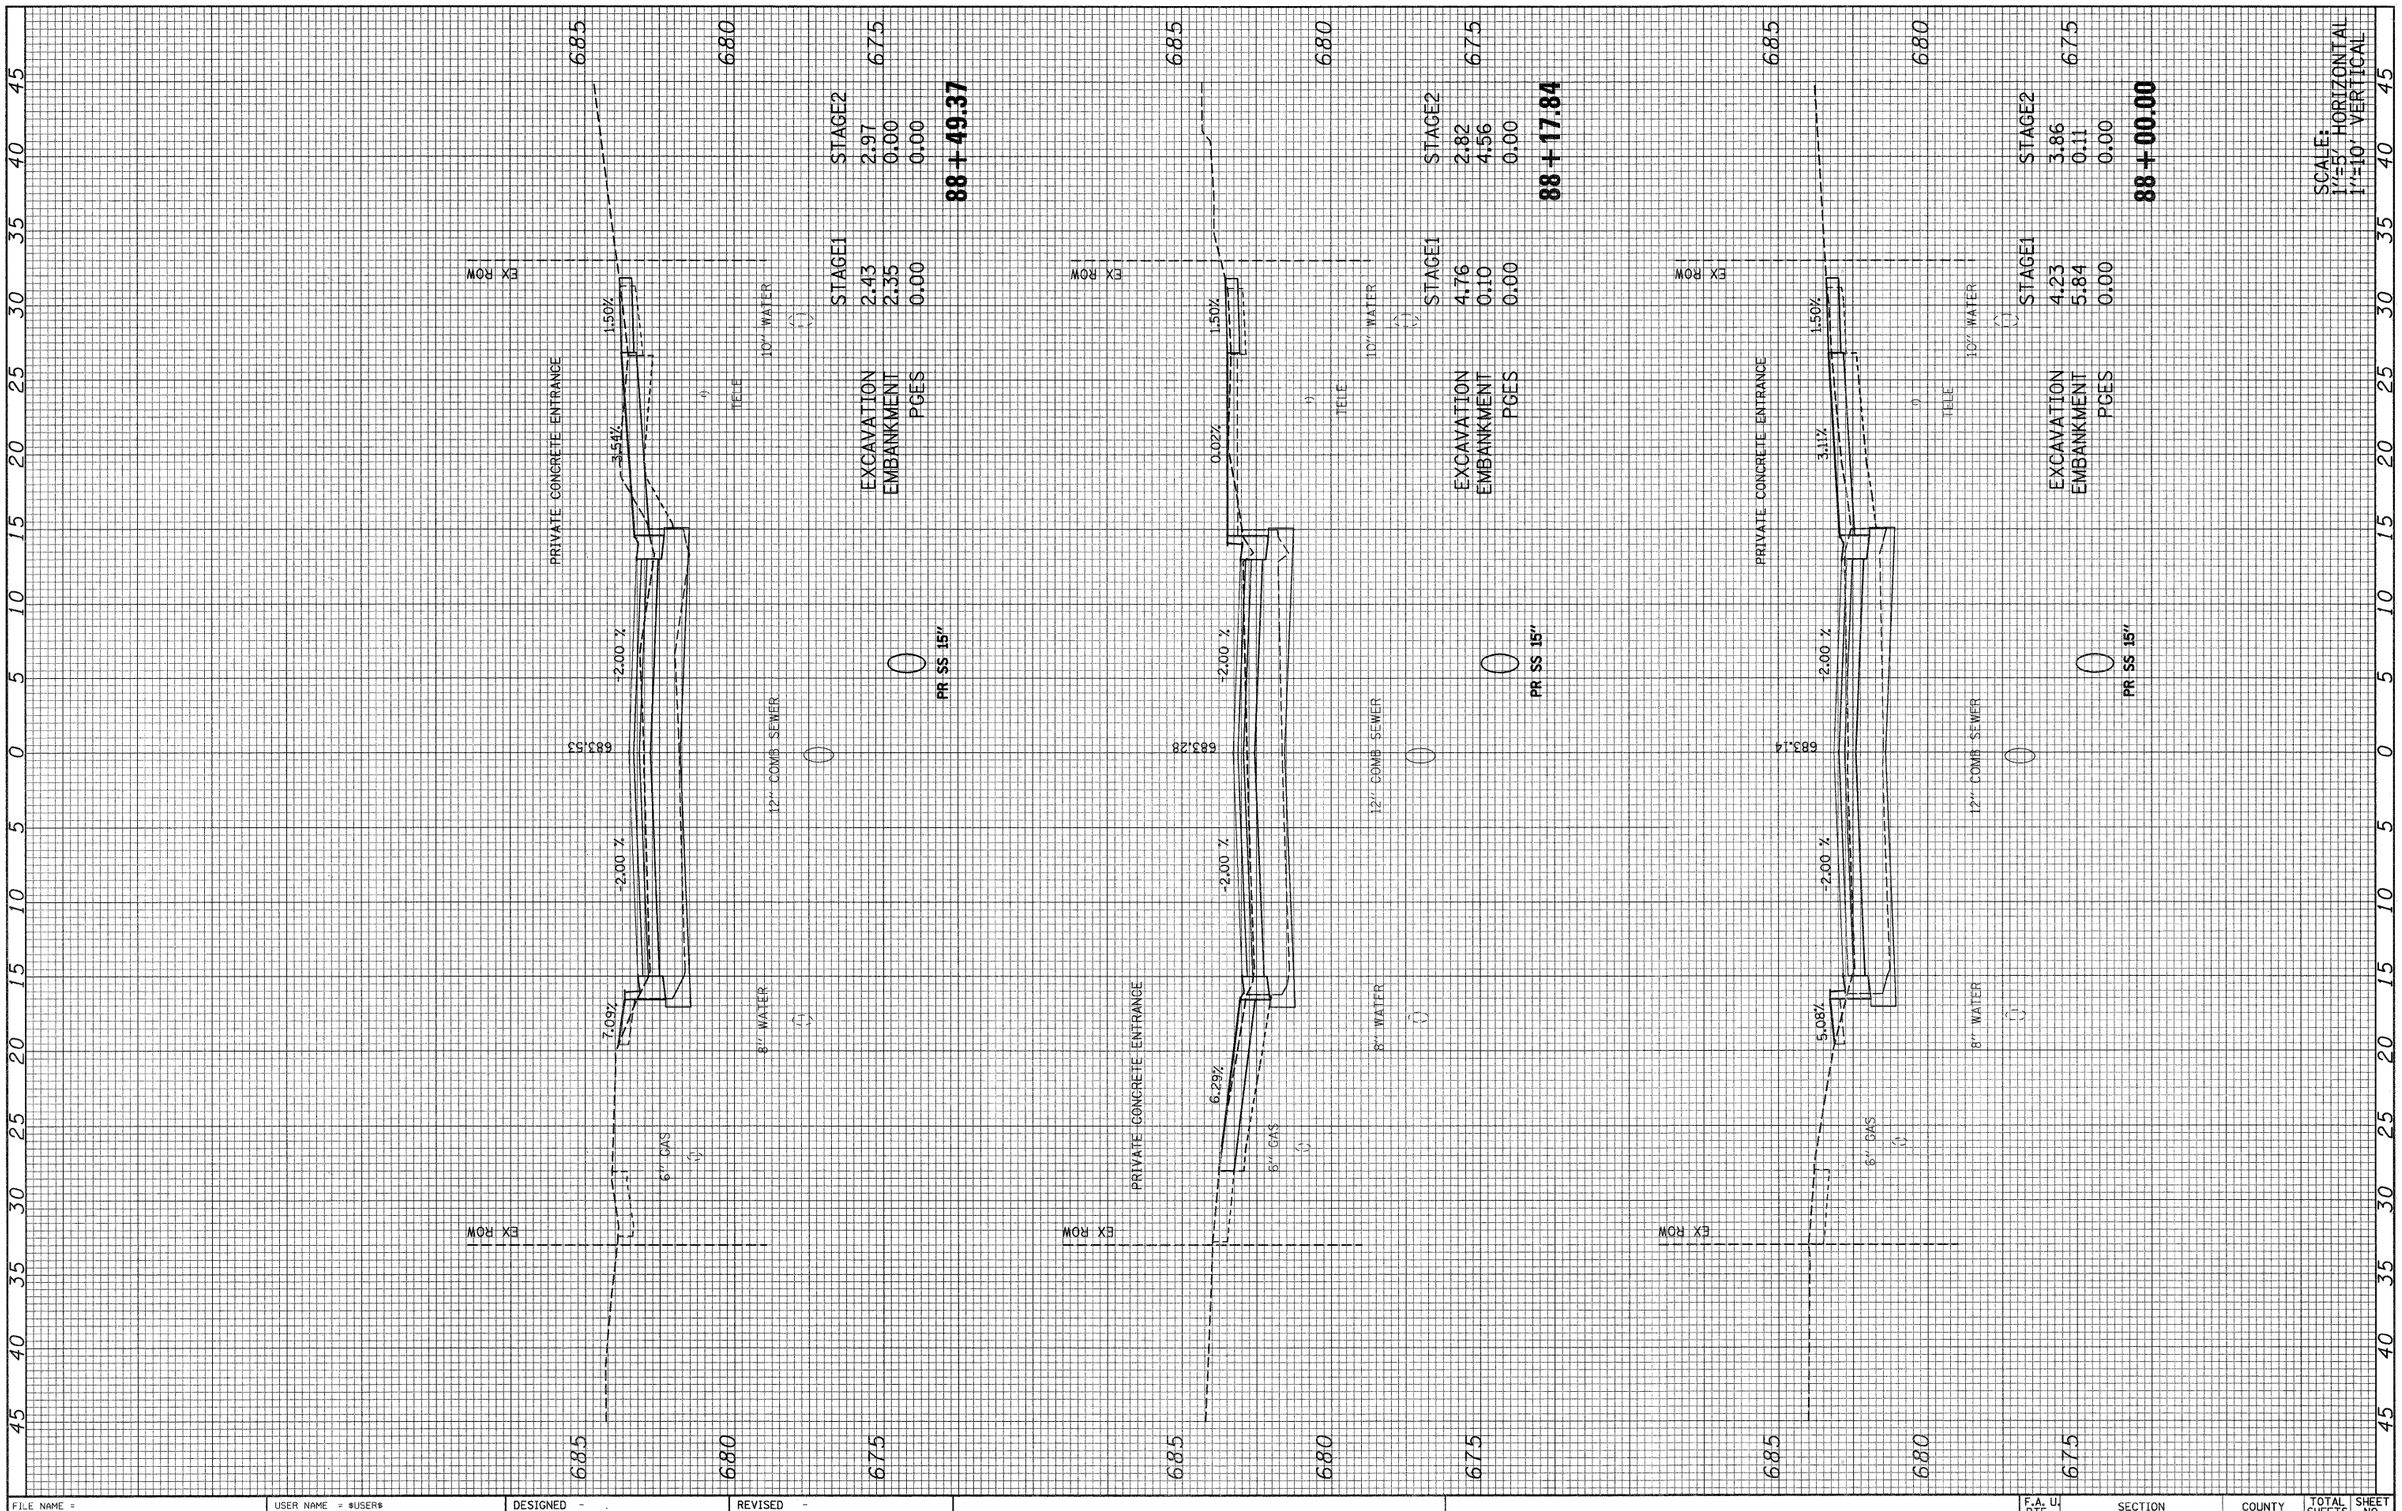

SCALE:
1"=5' HORIZONTAL
1"=10' VERTICAL

FILE NAME =	USER NAME = $USER$	DESIGNED -	REVISED -
092-160_villa_xs.dgn		DRAWN -	REVISED -
	PLOT SCALE = 1:5	CHECKED -	REVISED -
	PLOT DATE = 6/15/2010	DATE -	REVISED -

STATE OF ILLINOIS
DEPARTMENT OF TRANSPORTATION

S. VILLA AVE – CROSS SECTION

SCALE: AS NOTED | SHEET NO. 36 OF 69 SHEETS | STA. 88+00.00 | TO STA. 88+49.37

F.A. U. RTE.	SECTION	COUNTY	TOTAL SHEETS	SHEET NO.
2652	00-00070-00-PV	DuPAGE	160	127
		CONTRACT NO. 63379		
		ILLINOIS FED. AID PROJECT		

FINAL SURVEY		BY	DATE
	SURVEYED		
	PLOTTED		
NOTE BOOK	TEMPLATE		
	AREAS		
NO.	AREAS CHECKED		

ORIGINAL SURVEY		BY	DATE
	SURVEYED		
	PLOTTED		
NOTE BOOK	TEMPLATE		
	AREAS		
NO.	AREAS CHECKED		

SCALE:
1"=5' HORIZONTAL
1"=10' VERTICAL

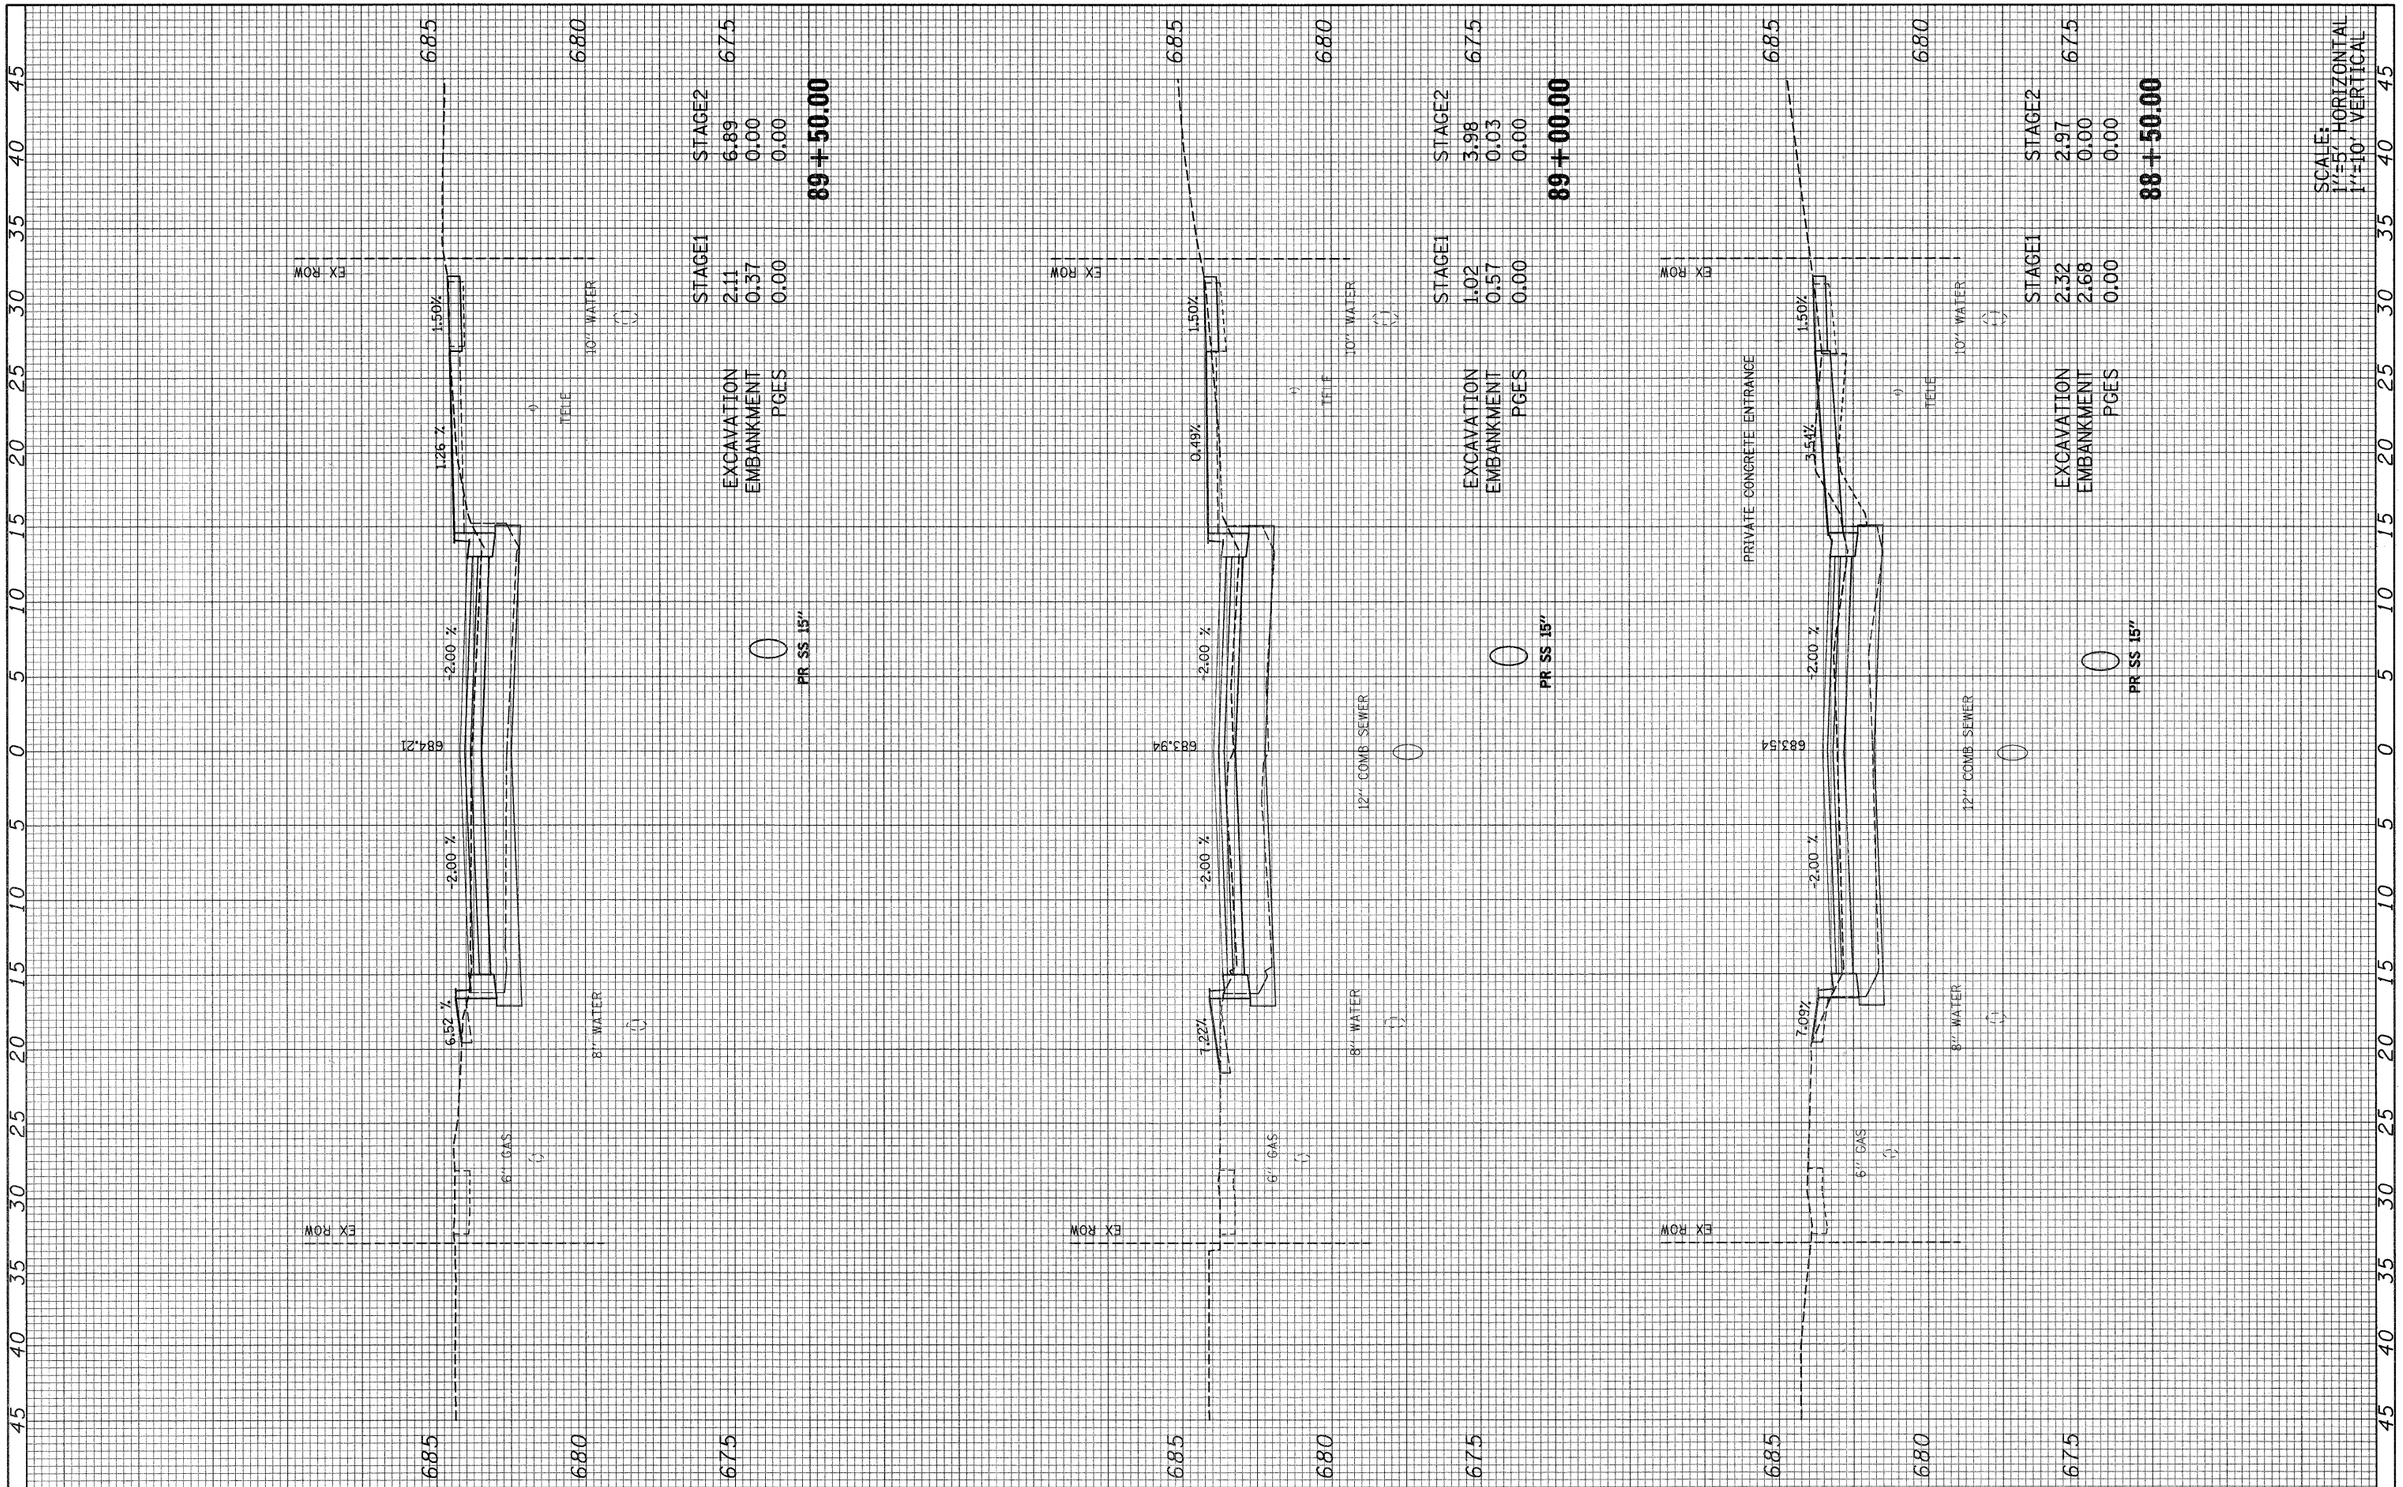

FILE NAME =	USER NAME = $USER$	DESIGNED -	REVISED -
092-160_villa_xs.dgn		DRAWN -	REVISED -
	PLOT SCALE = 1:5	CHECKED -	REVISED -
	PLOT DATE = 6/15/2010	DATE -	REVISED -

STATE OF ILLINOIS
DEPARTMENT OF TRANSPORTATION

S. VILLA AVE – CROSS SECTION

SCALE: AS NOTED | SHEET NO. 37 OF 69 SHEETS | STA. 88+50.00 TO STA. 89+50.00

F.A. U RTE.	SECTION	COUNTY	TOTAL SHEETS	SHEET NO.
2652	00-00070-00-PV	DuPAGE	160	128
		CONTRACT NO. 63379		
	ILLINOIS FED. AID PROJECT			

ORIGINAL SURVEY		BY	DATE
NOTE BOOK	SURVEYED		
NO.	PLOTTED		
	TEMPLATE		
	AREAS		
	AREAS CHECKED		

FINAL SURVEY		BY	DATE
NOTE BOOK	SURVEYED		
NO.	PLOTTED		
	TEMPLATE		
	AREAS		
	AREAS CHECKED		

FILE NAME = 892-168.villa.xs.dgn

USER NAME = MSEMS

PLOT SCALE = 1.5

PLOT DATE = 6/15/2010

	DESIGNED	-	-	REVISED	-
	DRAWN	-	-	REVISED	-
	CHECKED	-	-	REVISED	-
	DATE	-	-	REVISED	-

STATE OF ILLINOIS
DEPARTMENT OF TRANSPORTATION

S. VILLA AVE - CROSS SECTION

SCALE: AS NOTED | SHEET NO. 38 OF 69 SHEETS | STA. 89+69.83 | TO STA. 90+00.00

F.A. RTE.	SECTION	COUNTY	TOTAL SHEETS	SHEET NO.
2652	00-00070-00-PV	DuPAGE	160	129
	ILLINOIS FED. AID PROJECT	CONTRACT NO. 63379		

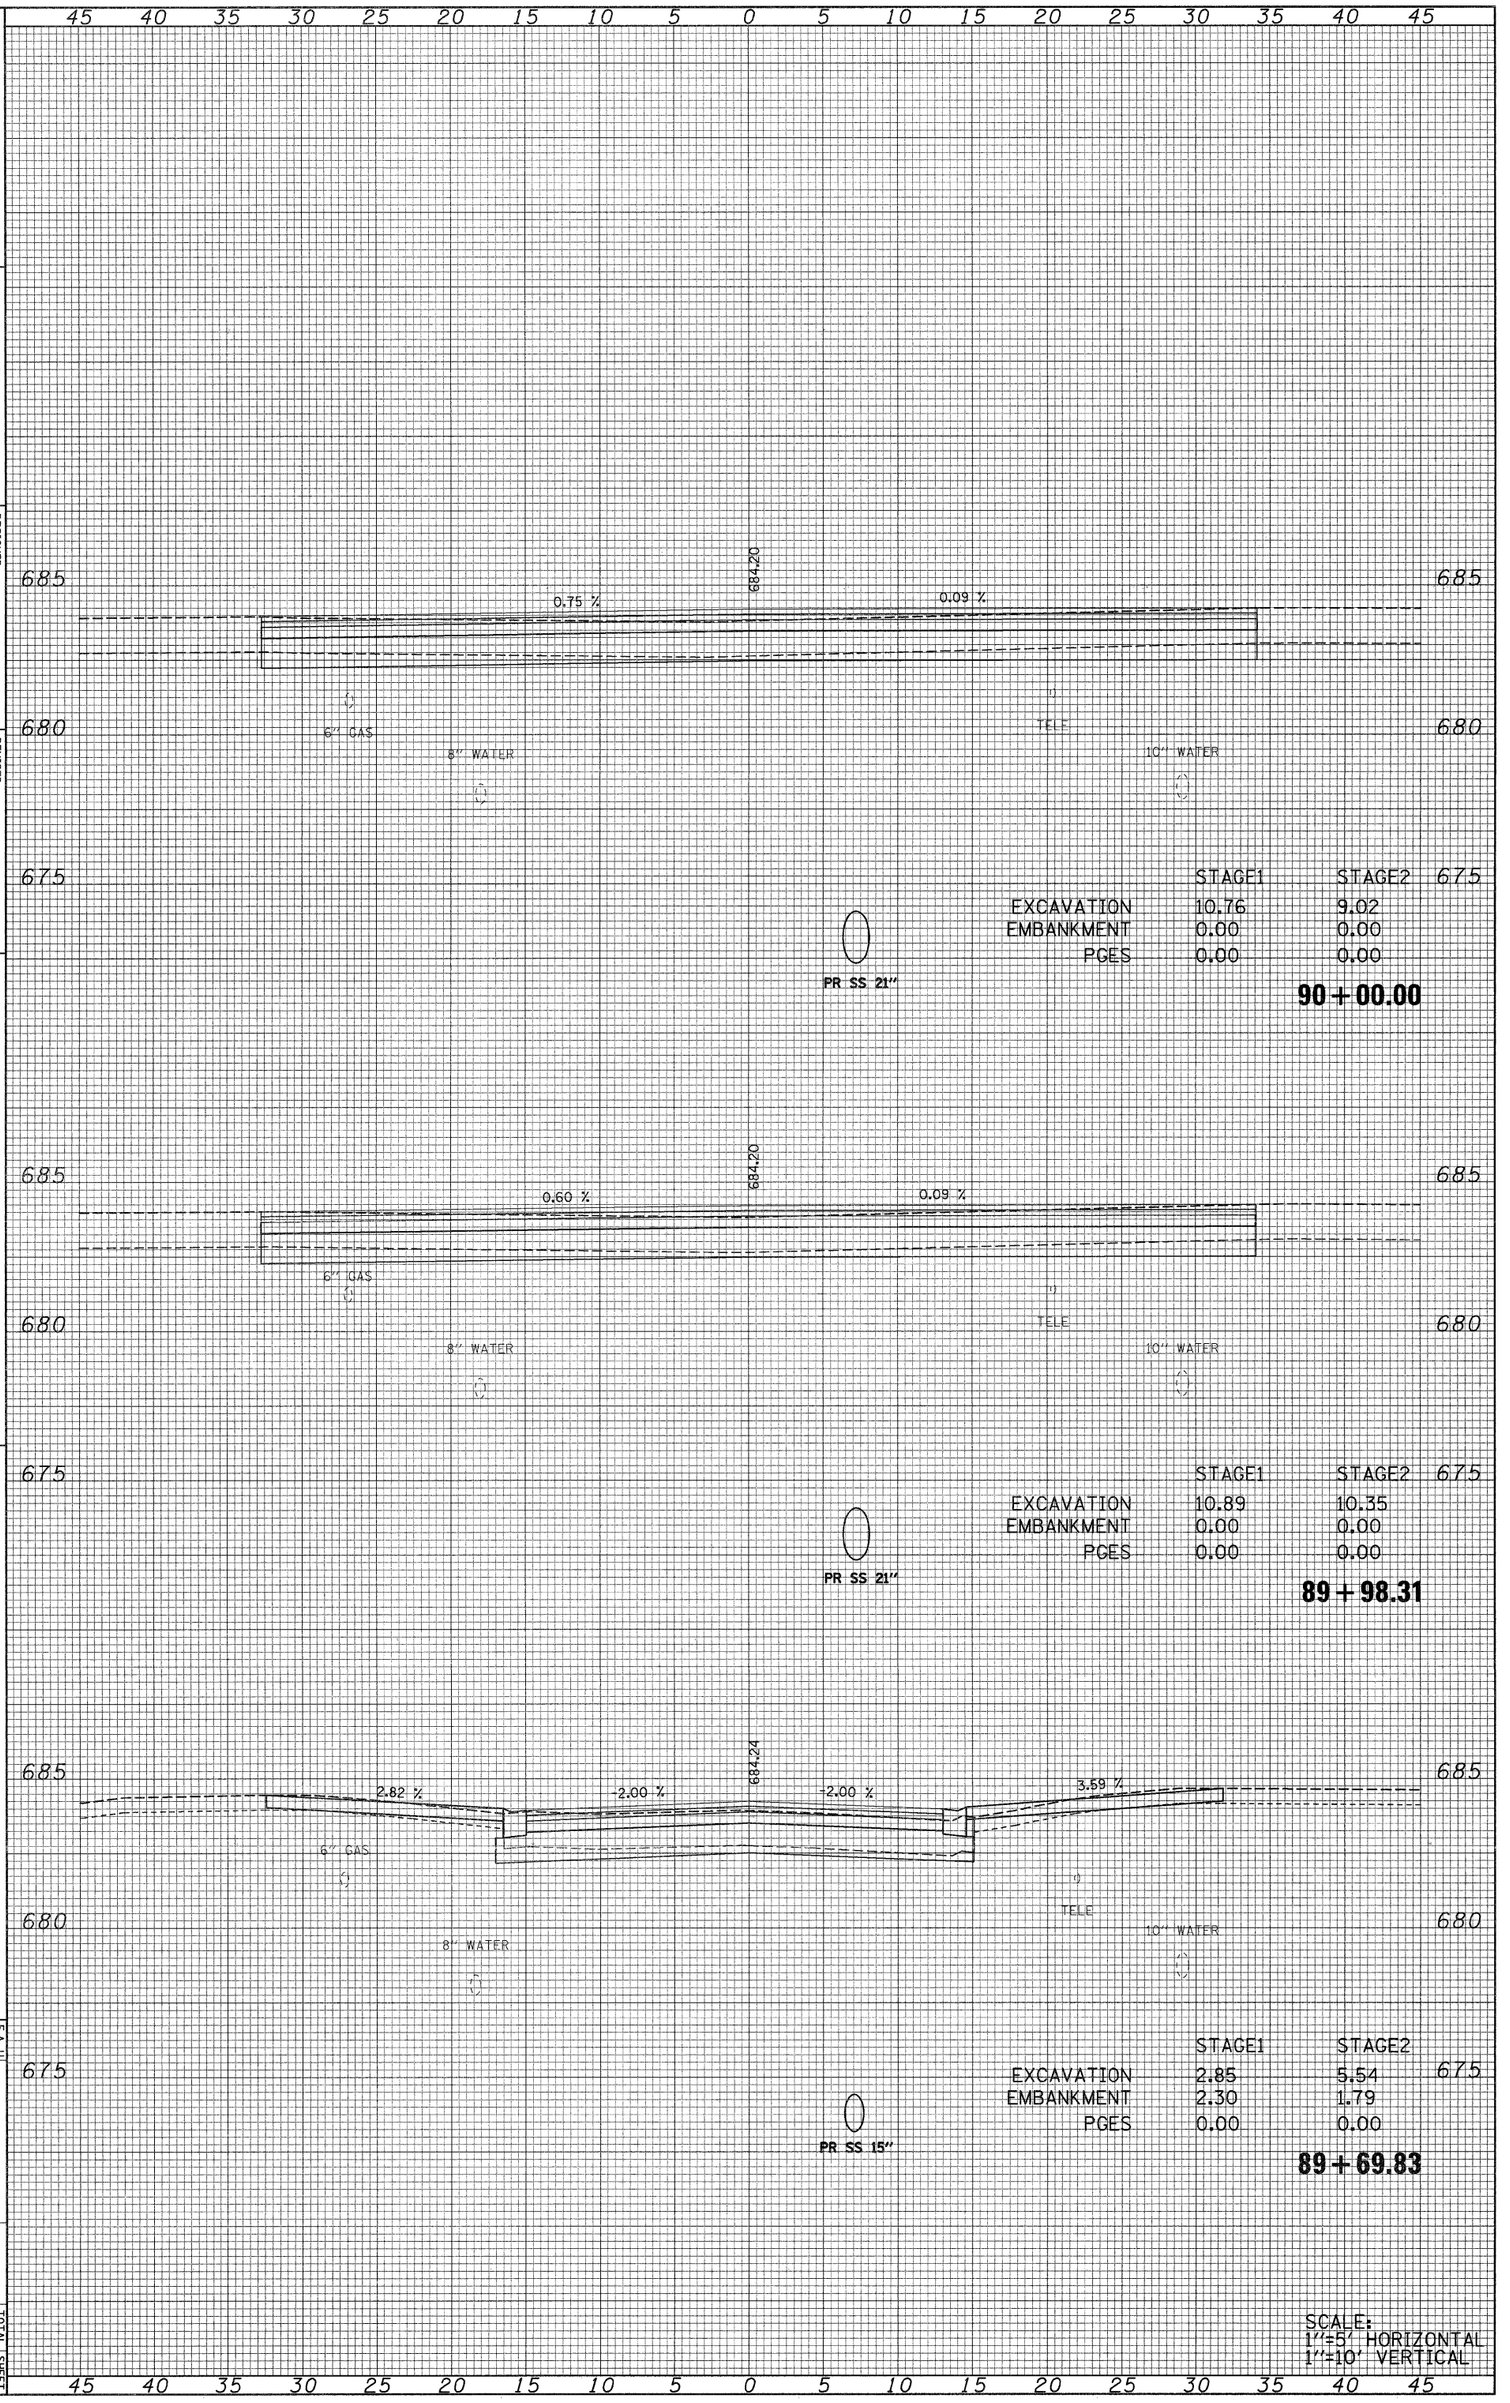

SCALE:
1"=5' HORIZONTAL
1"=10' VERTICAL

ORIGINAL SURVEY		BY	DATE
NOTE BOOK	SURVEYED		
NO.	PLOTTED		
	TEMPLATE		
	AREAS		
	AREAS CHECKED		

FINAL SURVEY		BY	DATE
NOTE BOOK	SURVEYED		
NO.	PLOTTED		
	TEMPLATE		
	AREAS		
	AREAS CHECKED		

FILE NAME = s92-160-villa-xs.dgn

USER NAME = #USER#

PLOT SCALE = 1.5

PLOT DATE = 6/15/2010

DESIGNED	-	-
DRAWN	-	-
CHECKED	-	-
DATE	-	-

REVISED	-	-
REVISED	-	-
REVISED	-	-
REVISED	-	-

STATE OF ILLINOIS
DEPARTMENT OF TRANSPORTATION

S. VILLA AVE - CROSS SECTION

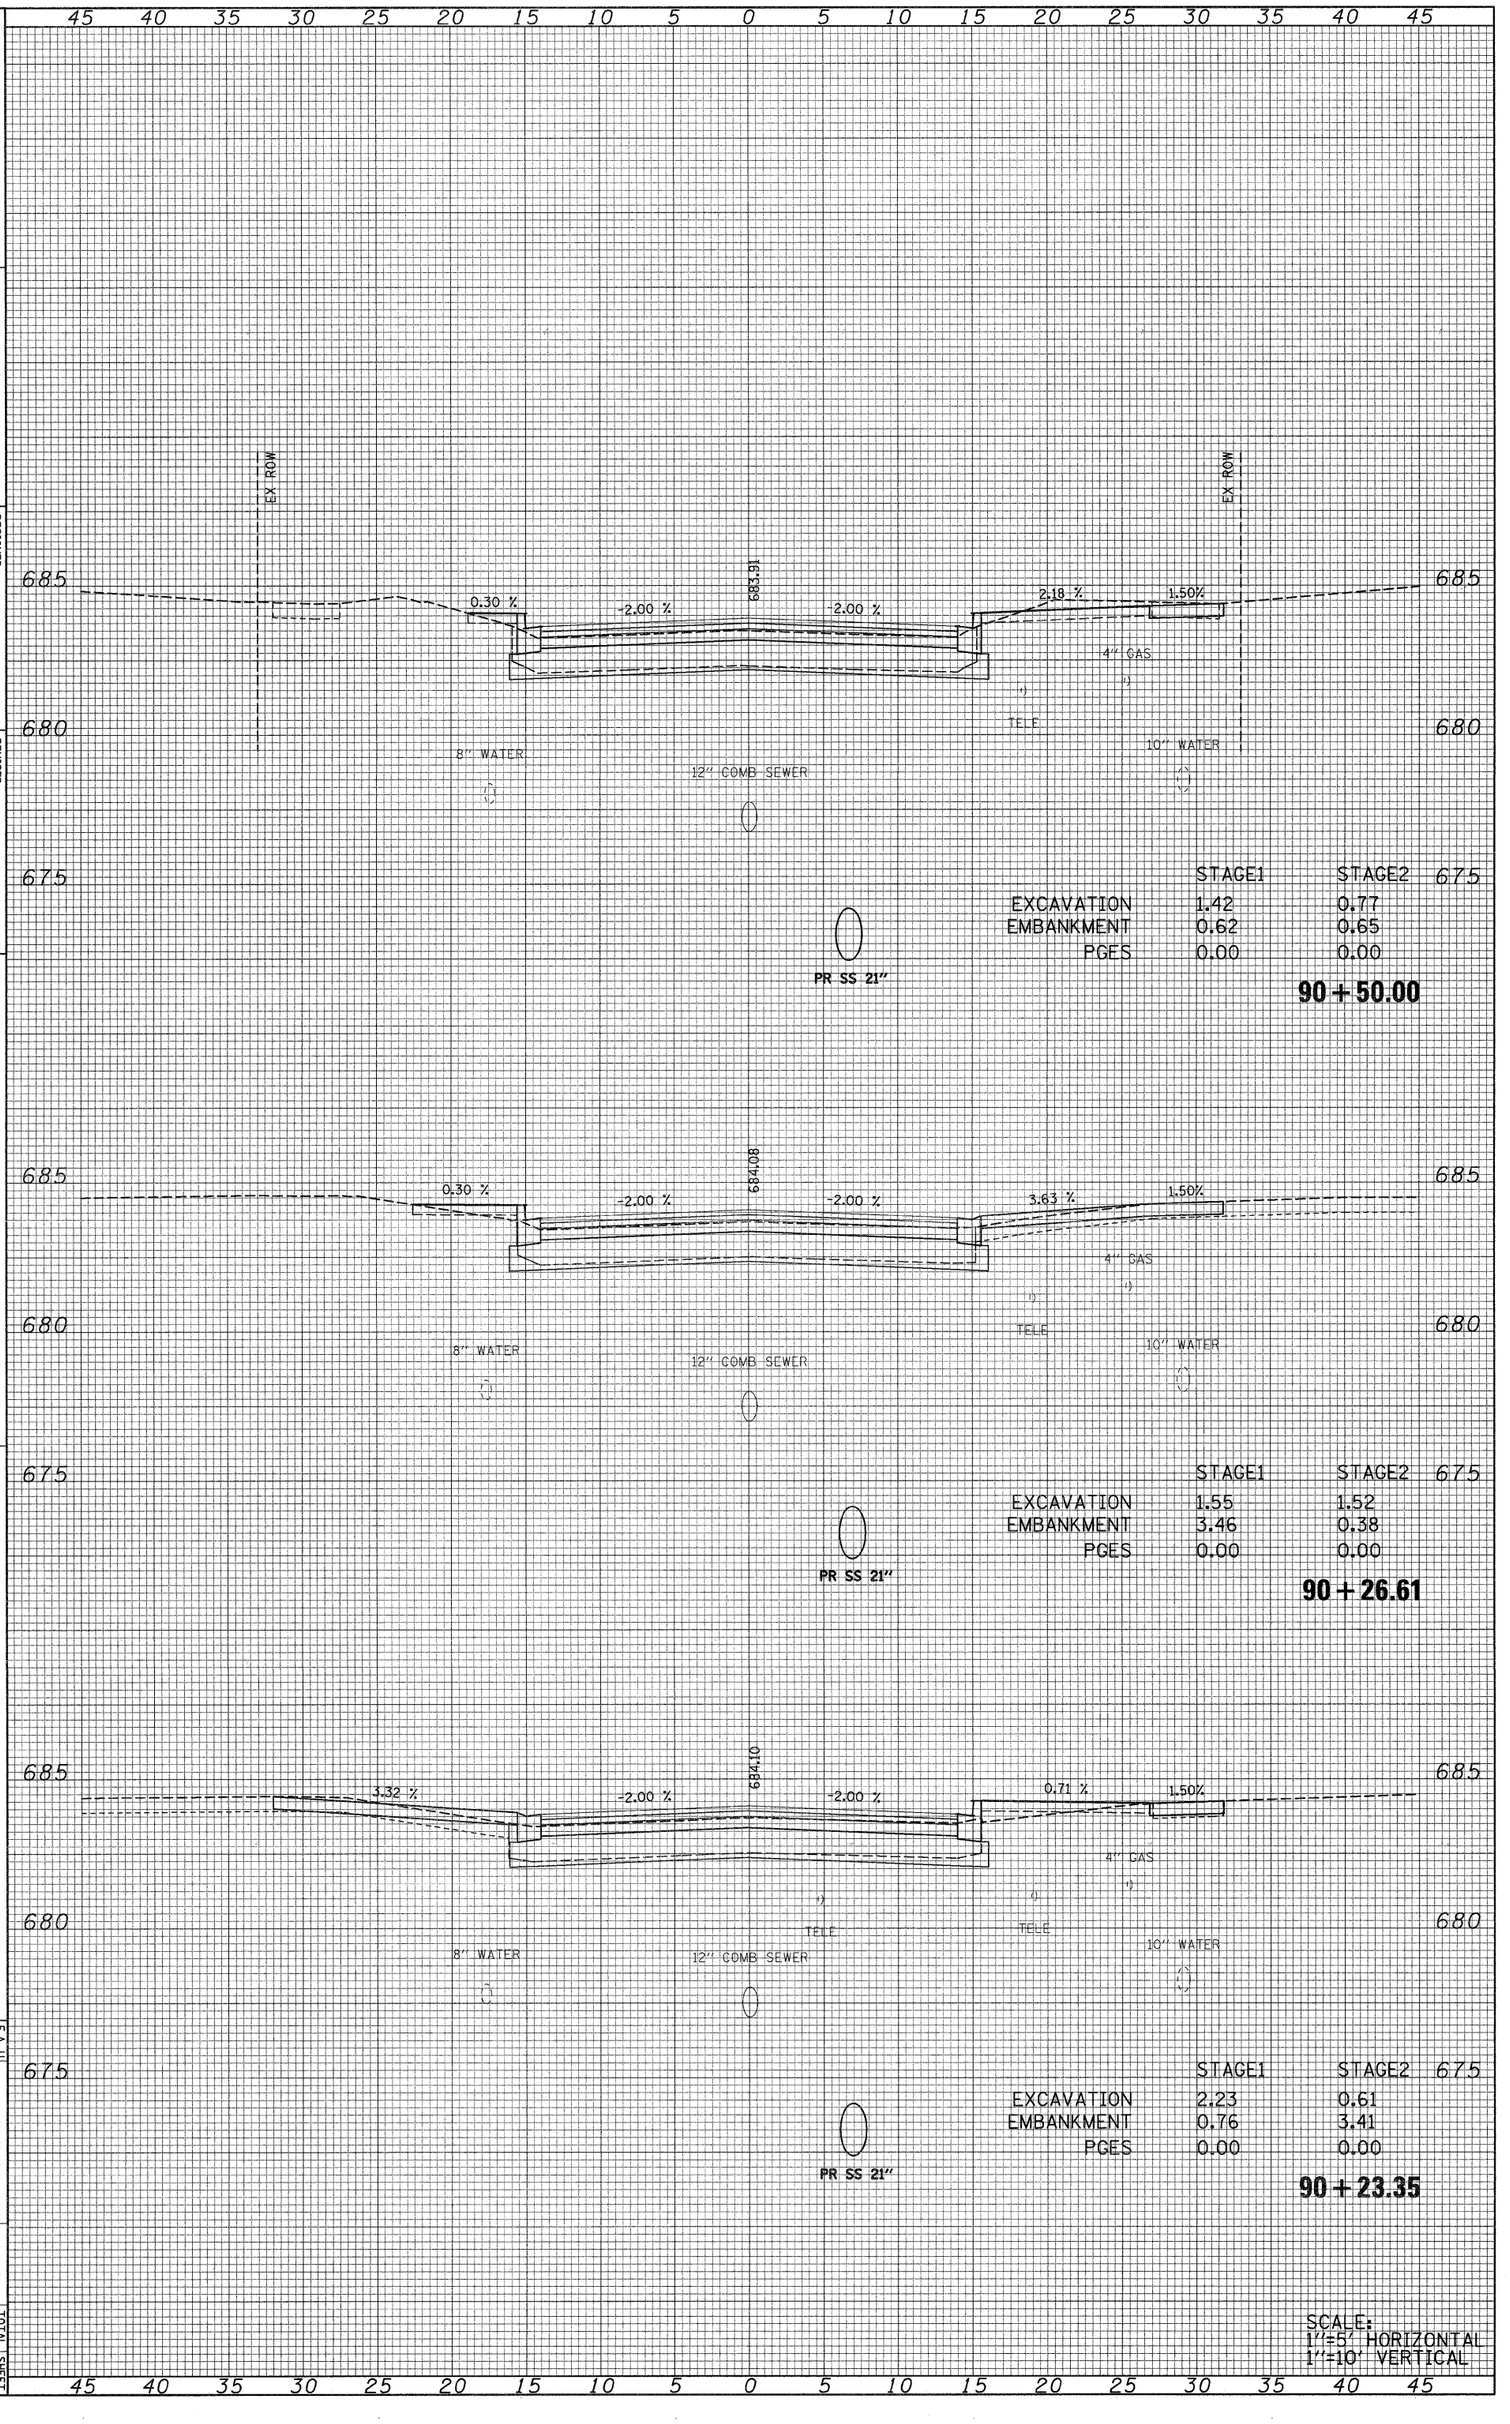

SCALE: AS NOTED | SHEET NO. 39 OF 69 SHEETS | STA. 90+23.35 | TO STA. 90+50.00

F.A. RTE.	SECTION	COUNTY	TOTAL SHEETS	SHEET NO.
2652	00-00070-00-PV	DuPAGE	160	130

ILLINOIS FED. AID PROJECT

CONTRACT NO. 63379

ORIGINAL SURVEY		BY	DATE
NOTE BOOK	SURVEYED		
NO.	PLOTTED		
	TEMPLATE		
	AREAS		
	AREAS CHECKED		

FINAL SURVEY		BY	DATE
NOTE BOOK	SURVEYED		
NO.	PLOTTED		
	TEMPLATE		
	AREAS		
	AREAS CHECKED		

FILE NAME = 892-168_villa_xs.dgn

USER NAME = $USER$

PLOT SCALE = 1:5

PLOT DATE = 6/15/2018

	DESIGNED	-	
	DRAWN	-	
	CHECKED	-	
	DATE	-	

	REVISED	-
	REVISED	-
	REVISED	-
	REVISED	-

STATE OF ILLINOIS
DEPARTMENT OF TRANSPORTATION

S. VILLA AVE - CROSS SECTION

SCALE: AS NOTED | SHEET NO. 40 OF 69 SHEETS | STA. 91+00.00 TO STA. 91+17.09

F.A.U. RTE. 2652 | SECTION 00-00070-00-PV | COUNTY DuPAGE | CONTRACT NO. 63379 | TOTAL SHEETS 160 | SHEET NO. 131

ILLINOIS FED. AID PROJECT

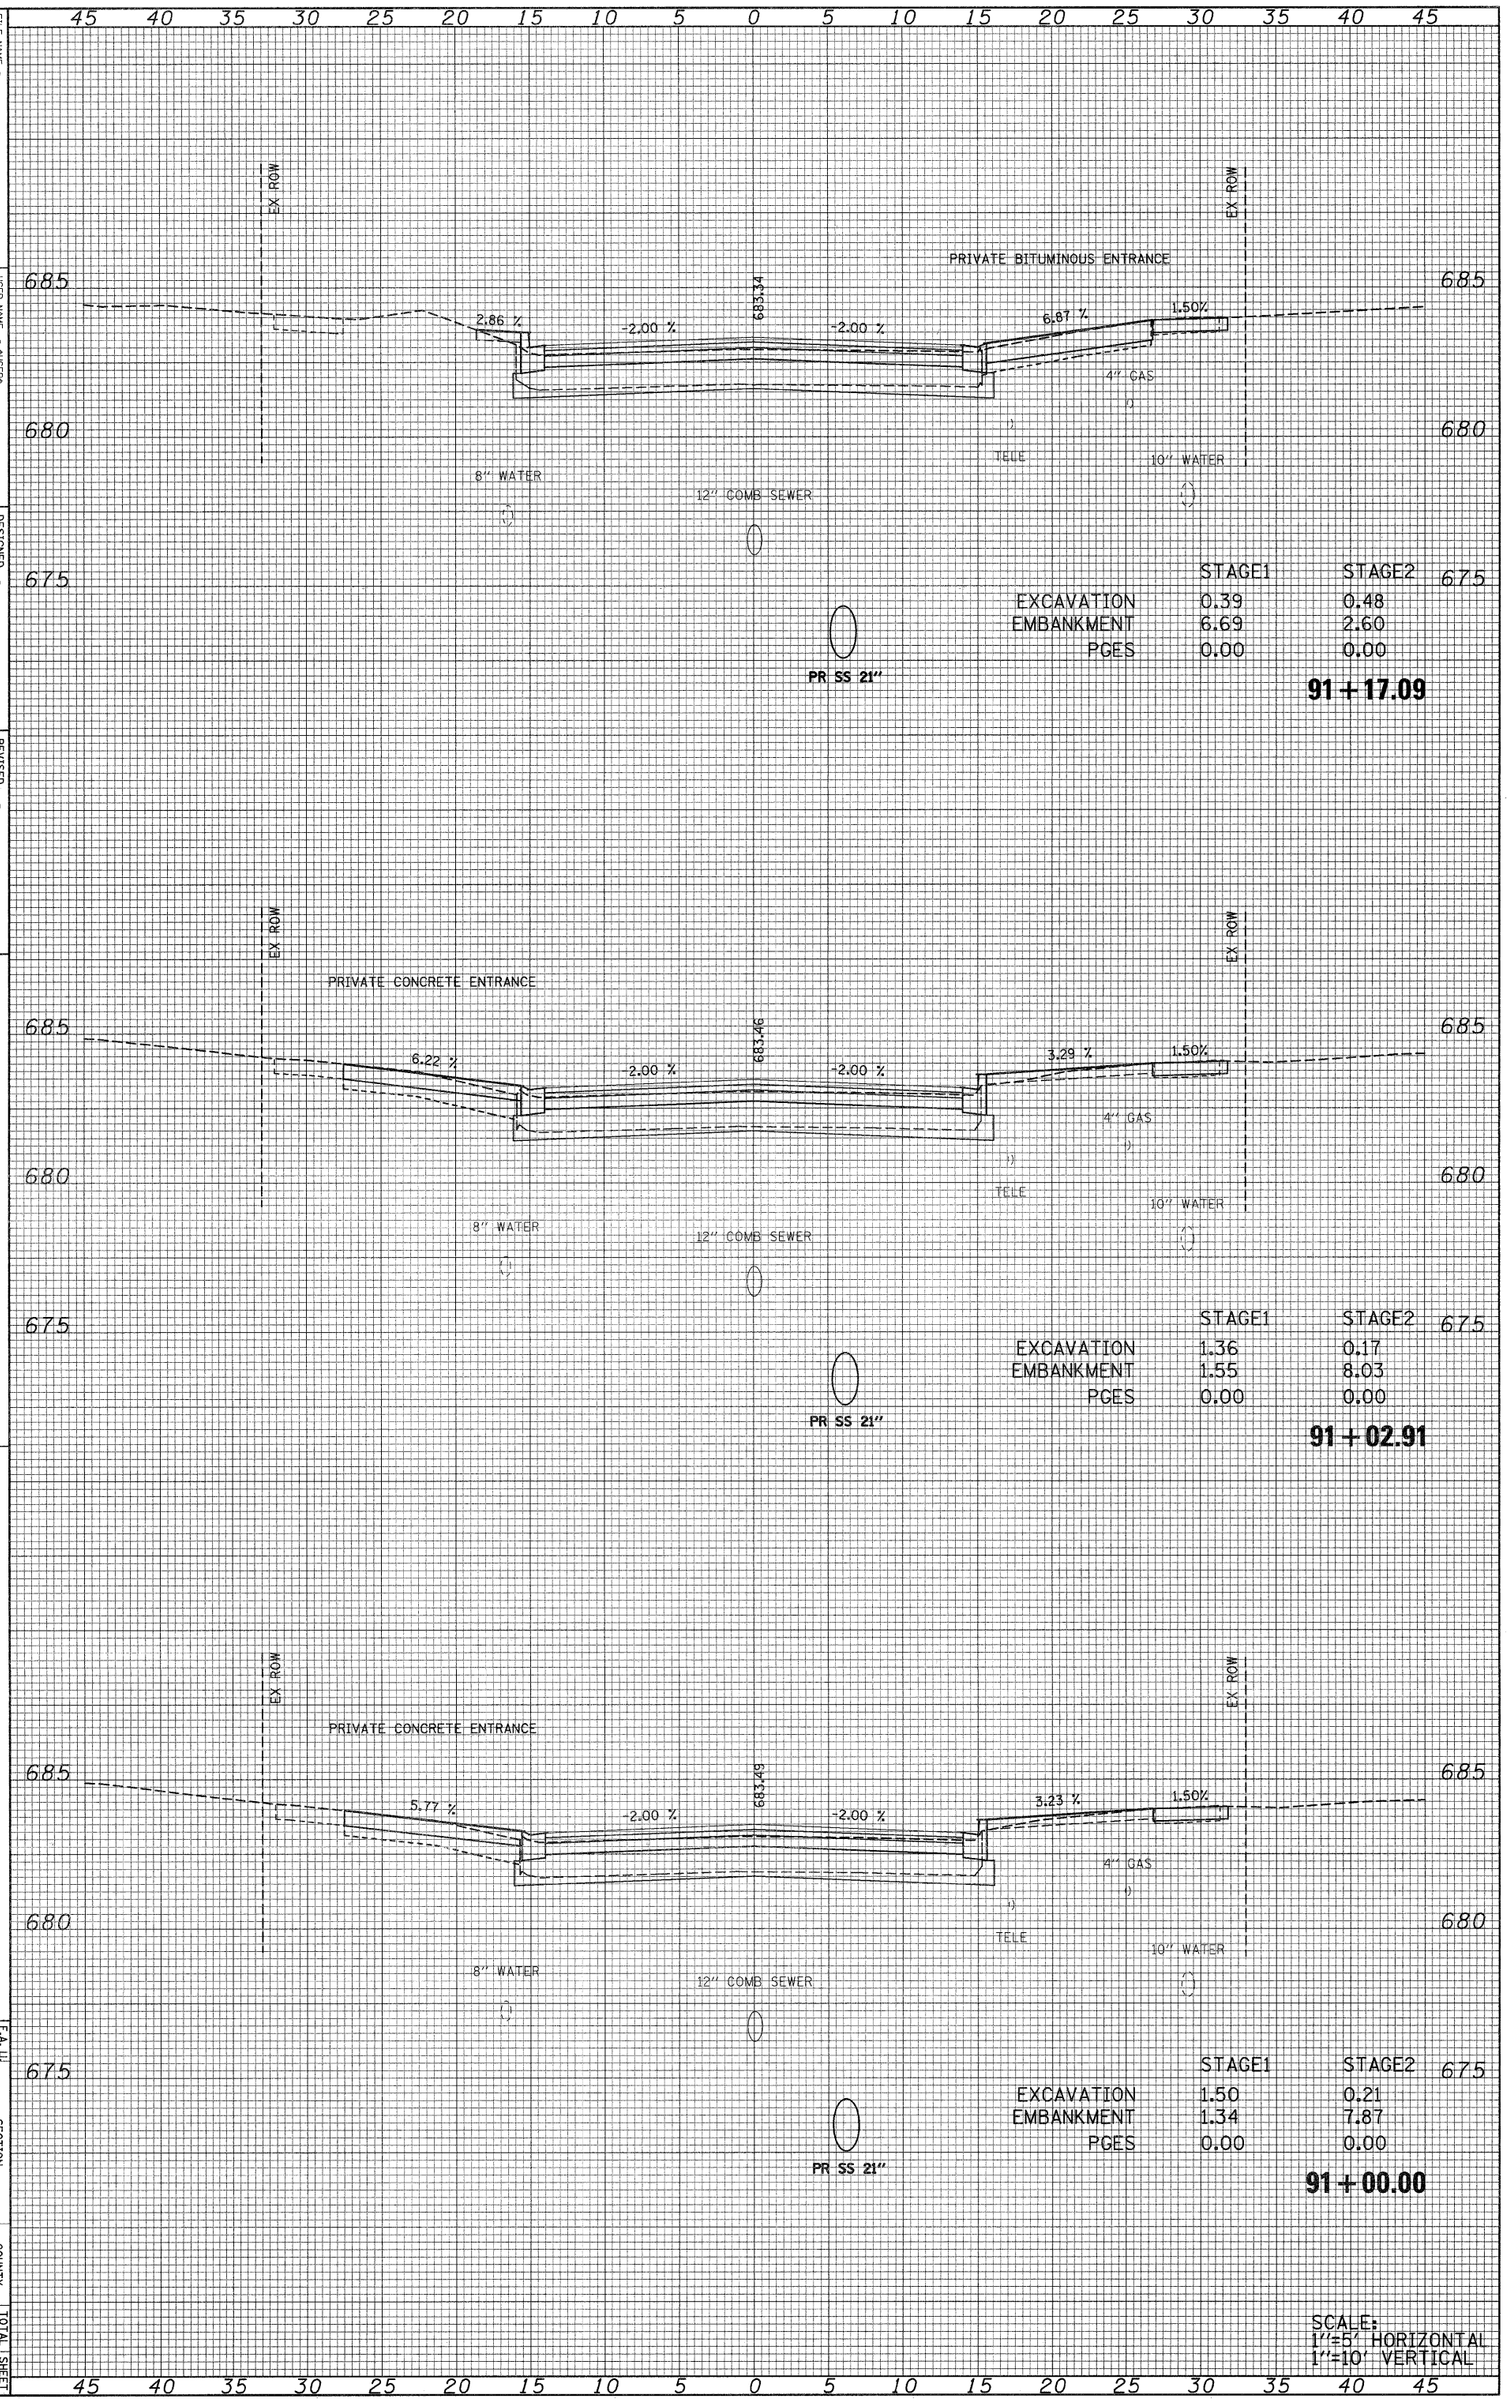

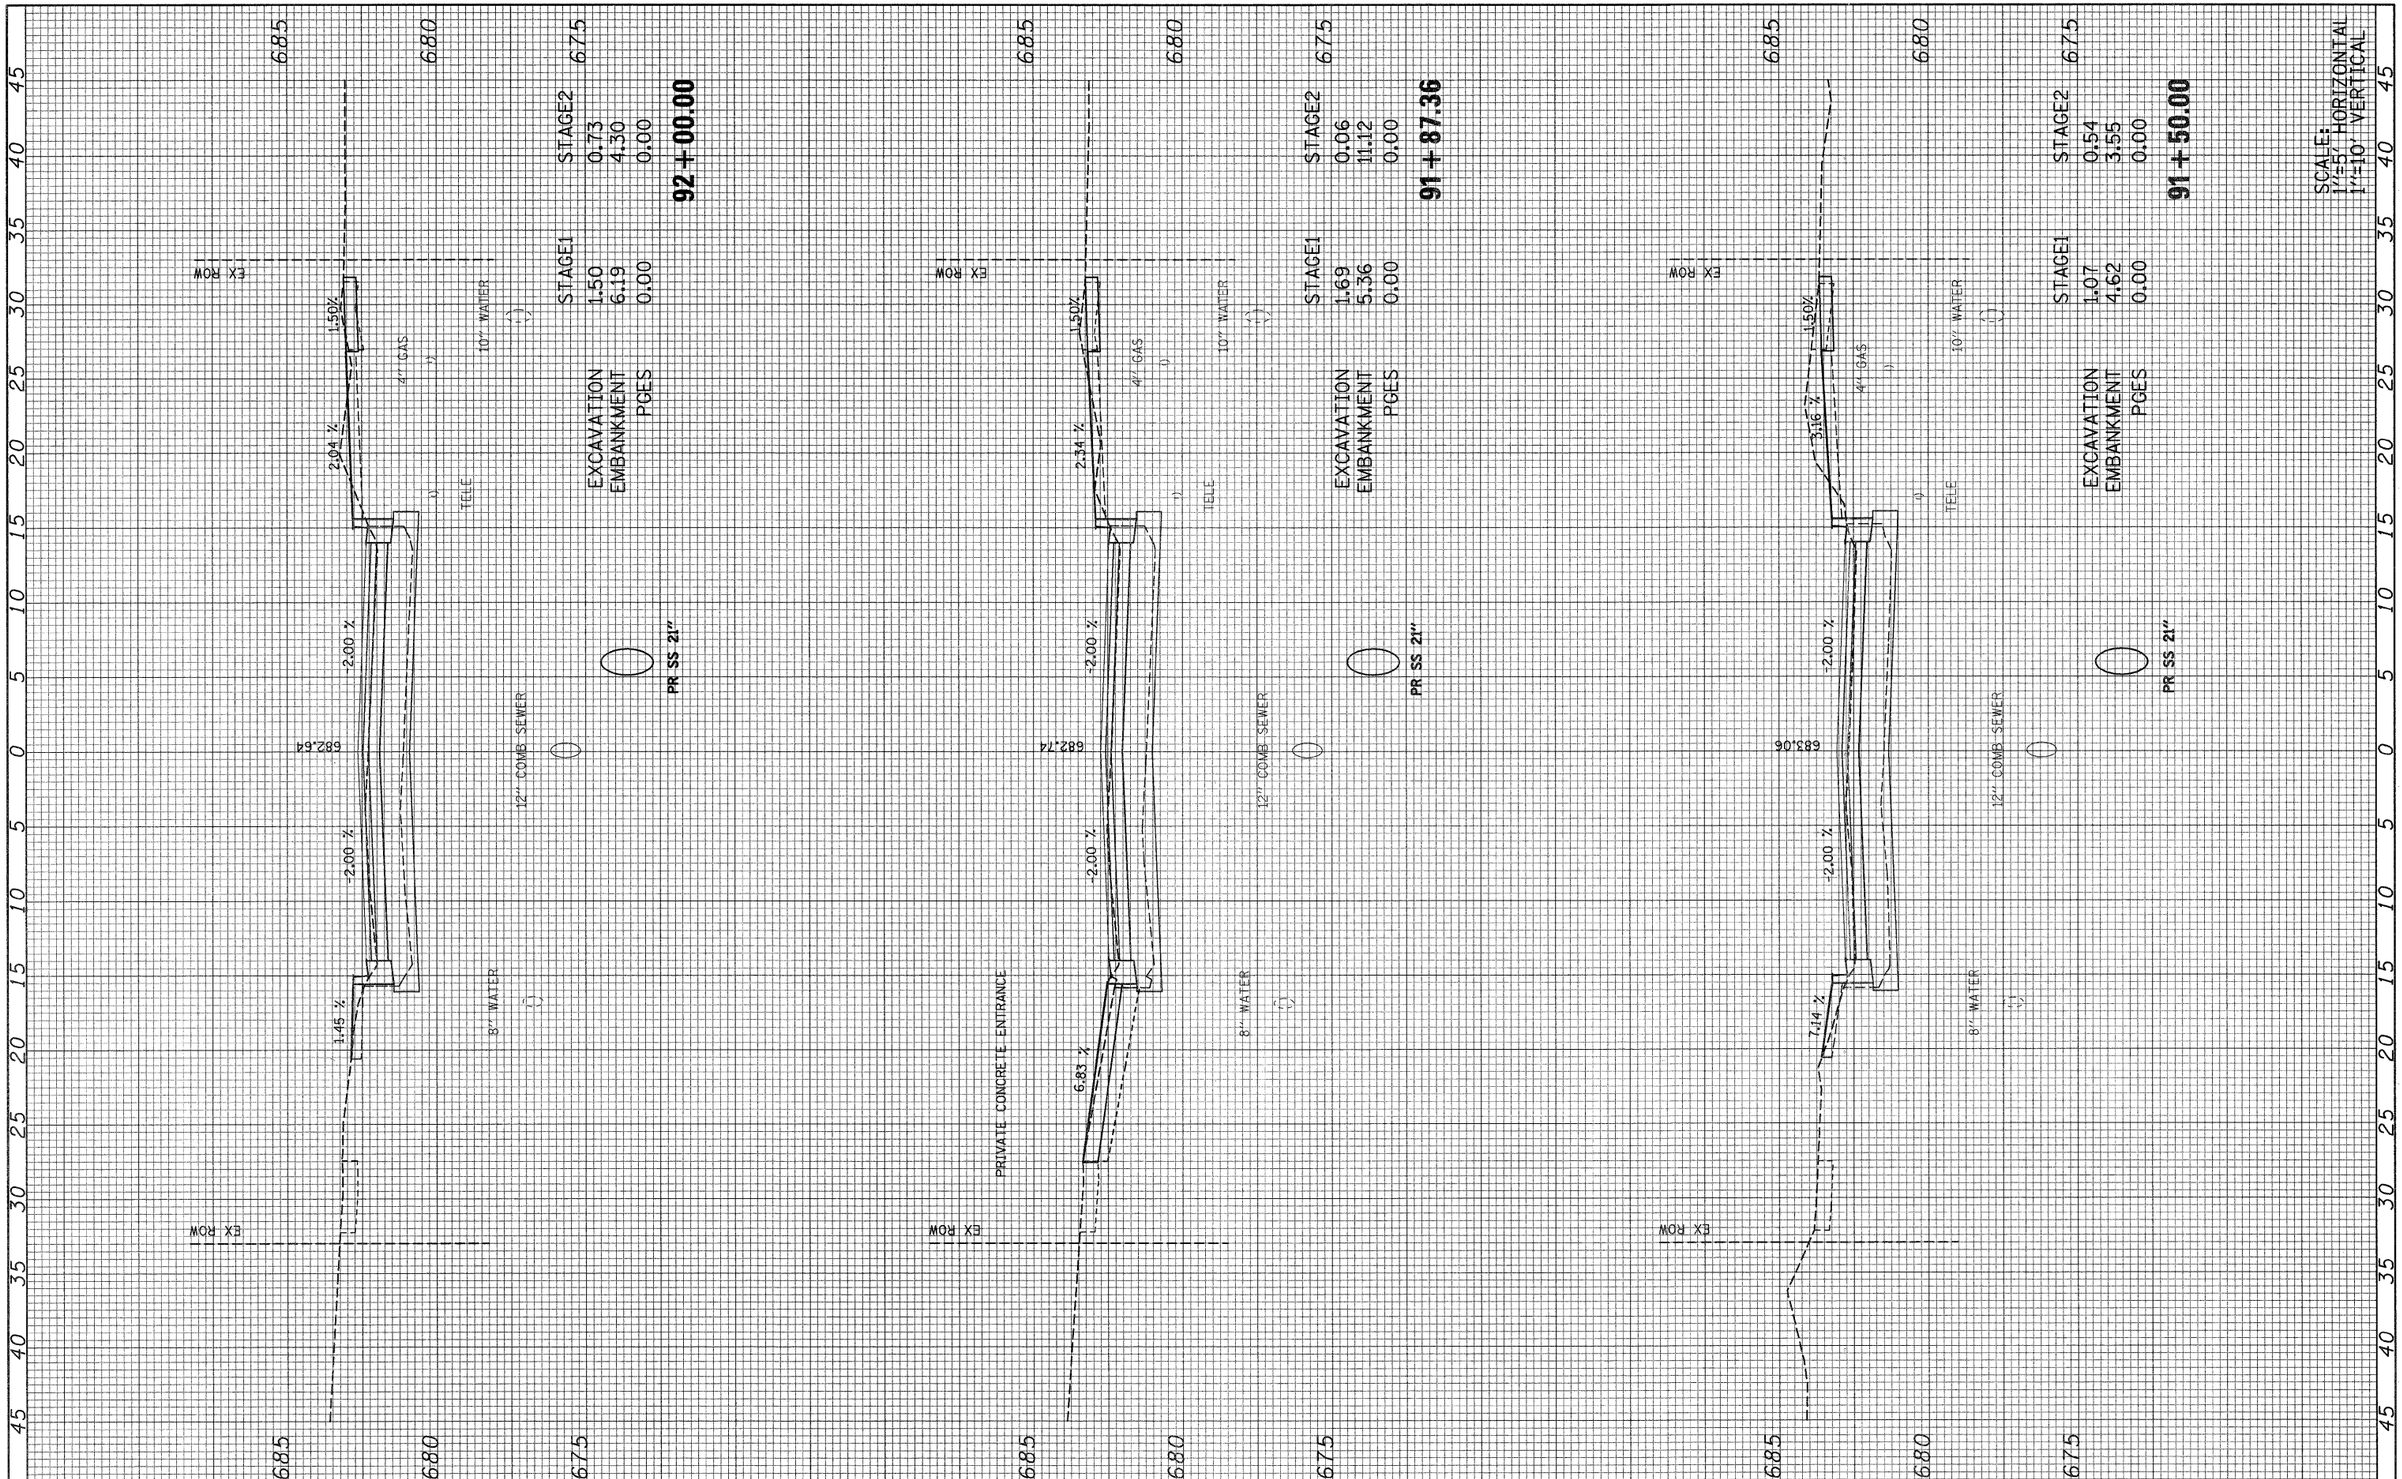

FINAL SURVEY	BY	DATE
SURVEYED		
PLOTTED		
TEMPLATE		
NOTE BOOK		
AREAS		
NO.	AREAS CHECKED	

ORIGINAL SURVEY	BY	DATE
SURVEYED		
PLOTTED		
TEMPLATE		
NOTE BOOK		
AREAS		
NO.	AREAS CHECKED	

SCALE:
1"=5' HORIZONTAL
1"=10' VERTICAL

FILE NAME = 092-160_villa_xs.dgn	USER NAME = $USER$	DESIGNED -	REVISED -
		DRAWN -	REVISED -
	PLOT SCALE = 1:5	CHECKED -	REVISED -
	PLOT DATE = 6/15/2010	DATE -	REVISED -

STATE OF ILLINOIS
DEPARTMENT OF TRANSPORTATION

S. VILLA AVE – CROSS SECTION

SCALE: AS NOTED | SHEET NO. 41 OF 69 SHEETS | STA. 91+50.00 TO STA. 92+00.00

F.A. U. RTE.	SECTION	COUNTY	TOTAL SHEETS	SHEET NO.
2652	00-00070-00-PV	DuPAGE	160	132
		CONTRACT NO. 63379		
	ILLINOIS	FED. AID PROJECT		

FINAL SURVEY		BY	DATE
	SURVEYED		
	PLOTTED		
NOTE BOOK	TEMPLATE		
	AREAS		
NO.	AREAS CHECKED		

ORIGINAL SURVEY		BY	DATE
	SURVEYED		
	PLOTTED		
NOTE BOOK	TEMPLATE		
	AREAS		
NO.	AREAS CHECKED		

FILE NAME =	USER NAME = $USER$	DESIGNED - .	REVISED -
Ø92-160_ville_xs.dgn		DRAWN -. .	REVISED -
	PLOT SCALE = 1:5	CHECKED -	REVISED -
	PLOT DATE = 6/15/2010	DATE - .	REVISED -

STATE OF ILLINOIS
DEPARTMENT OF TRANSPORTATION

S. VILLA AVE – CROSS SECTION

SCALE: AS NOTED | SHEET NO. 42 OF 69 SHEETS | STA. 92+28.92 | TO STA. 92+86.37

F.A. U. RTE.	SECTION	COUNTY	TOTAL SHEETS	SHEET NO.
2652	00-00070-00-PV	DuPAGE	160	133
		CONTRACT NO. 63379		
	ILLINOIS FED. AID PROJECT			

ORIGINAL SURVEY		BY	DATE
NOTE BOOK	SURVEYED		
	PLOTTED		
	TEMPLATE		
NO.	AREAS		
	AREAS CHECKED		

FINAL SURVEY		BY	DATE
NOTE BOOK	SURVEYED		
	PLOTTED		
	TEMPLATE		
NO.	AREAS		
	AREAS CHECKED		

FILE NAME = 092-1180-villa-xs.dgn

USER NAME = #USER#

PLOT SCALE = 1.5

PLOT DATE = 6/15/2018

	DESIGNED	-		REVISED	-
	DRAWN	-		REVISED	-
	CHECKED	-		REVISED	-
	DATE	-		REVISED	-

STATE OF ILLINOIS
DEPARTMENT OF TRANSPORTATION

S. VILLA AVE – CROSS SECTION

SCALE: AS NOTED | SHEET NO. 43 OF 69 SHEETS | STA. 93+00.00 TO STA. 93+56.67

F.A. RTE. 2652 | SECTION 00-00070-00-PV | COUNTY DuPAGE | TOTAL SHEETS 160 | SHEET NO. 134

ILLINOIS FED. AID PROJECT | CONTRACT NO. 63379

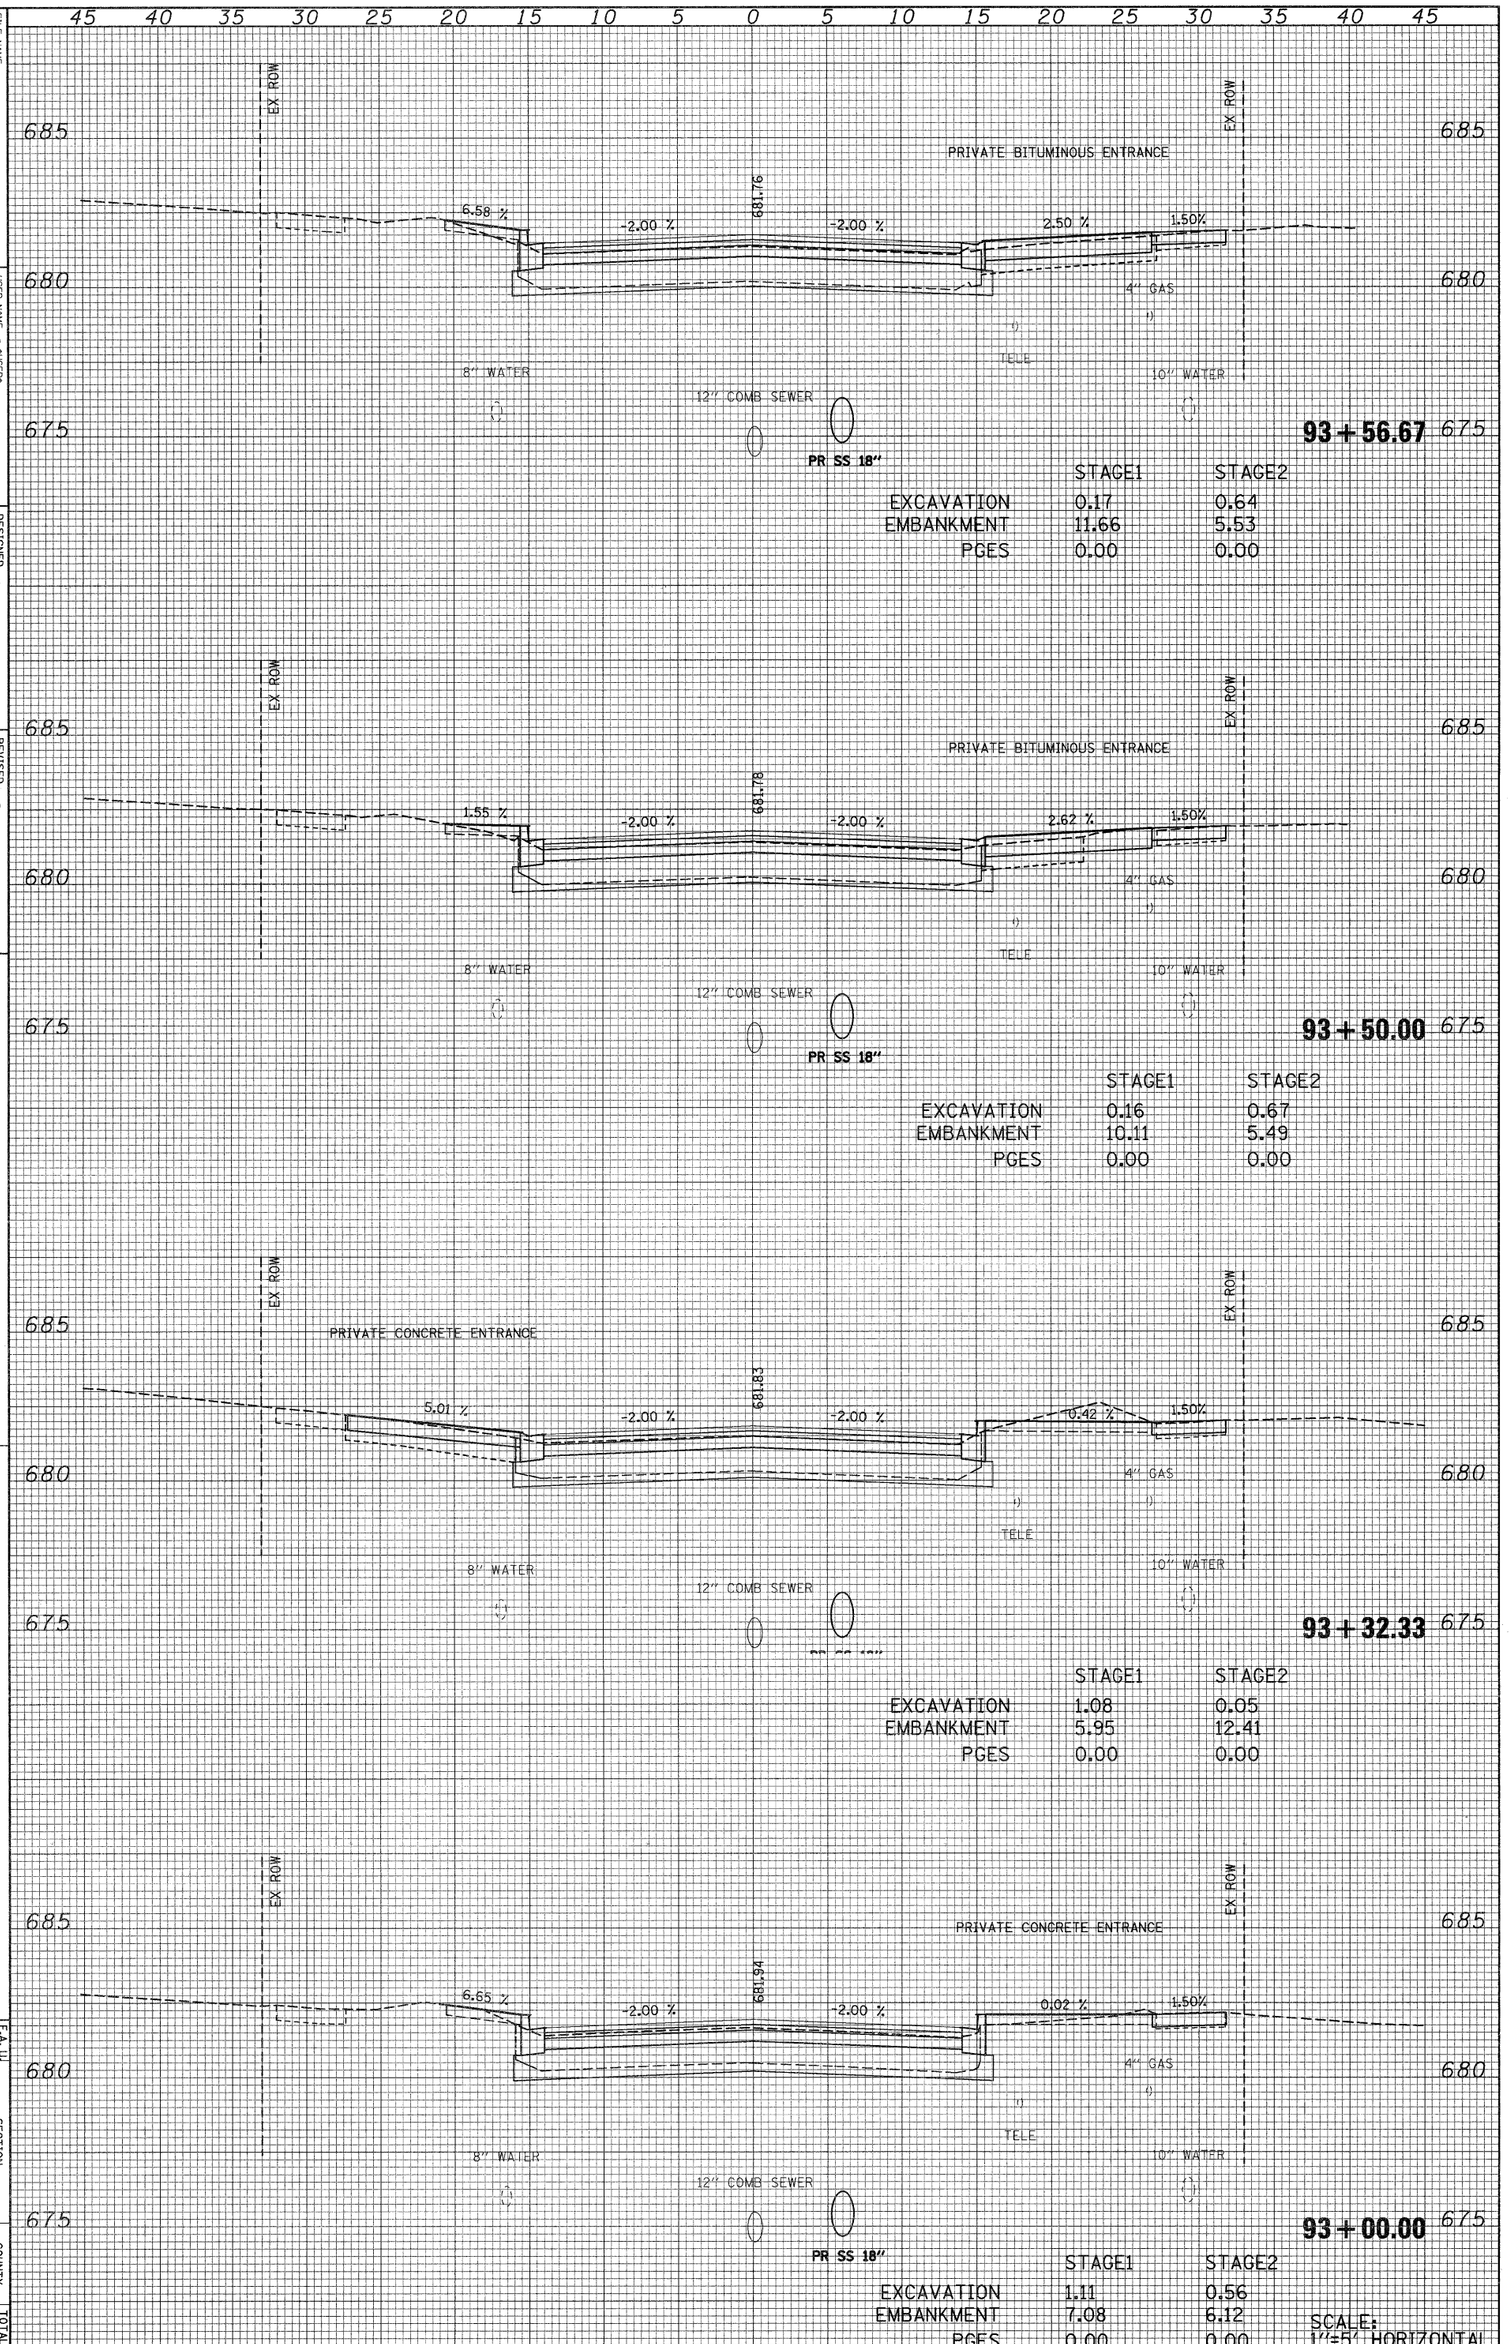

	STAGE1	STAGE2
EXCAVATION	0.17	0.64
EMBANKMENT	11.66	5.53
PGES	0.00	0.00

	STAGE1	STAGE2
EXCAVATION	0.16	0.67
EMBANKMENT	10.11	5.49
PGES	0.00	0.00

	STAGE1	STAGE2
EXCAVATION	1.08	0.05
EMBANKMENT	5.95	12.41
PGES	0.00	0.00

	STAGE1	STAGE2
EXCAVATION	1.11	0.56
EMBANKMENT	7.08	6.12
PGES	0.00	0.00

SCALE:
1"=5' HORIZONTAL
1"=10' VERTICAL

ORIGINAL SURVEY		BY	DATE
NOTE BOOK	SURVEYED		
	PLOTTED		
NO.	TEMPLATE		
	AREAS		
	AREAS CHECKED		

FINAL SURVEY		BY	DATE
NOTE BOOK	SURVEYED		
	PLOTTED		
NO.	TEMPLATE		
	AREAS		
	AREAS CHECKED		

FILE NAME = 892-168_villa_xs.dgn

USER NAME = MUSER

PLOT SCALE = 1.5

PLOT DATE = 6/15/2010

DESIGNED	-	-
DRAWN	-	-
CHECKED	-	-
DATE	-	-

REVISED	-	-
REVISED	-	-
REVISED	-	-

STATE OF ILLINOIS
DEPARTMENT OF TRANSPORTATION

S. VILLA AVE – CROSS SECTION

SCALE: AS NOTED | SHEET NO. 44 OF 69 SHEETS | STA. 93+87.60 | TO STA. 94+34.18

F.A. RTE.	SECTION	COUNTY	TOTAL SHEETS	SHEET NO.
2652	00-00070-00-PV	DuPAGE	160	135

ILLINOIS FED. AID PROJECT

CONTRACT NO. 63379

45 40 35 30 25 20 15 10 5 0 5 10 15 20 25 30 35 40 45

685 680 675

EX ROW

PRIVATE CONCRETE ENTRANCE

7.10 % -2.00 % -2.00 % 6.05 % 1.50%

681.52

4" GAS

TELE

10" WATER

8" WATER

12" COMB SEWER

PR SS 18"

94 + 34.18

	STAGE1	STAGE2
EXCAVATION	0.83	0.12
EMBANKMENT	4.45	10.77
PGES	0.00	0.00

EX ROW

PRIVATE CONCRETE ENTRANCE

5.18 % -2.00 % -2.00 % 4.63 % 1.50%

681.69

4" GAS

TELE

10" WATER

8" WATER

12" COMB SEWER

PR SS 18"

94 + 09.47

	STAGE1	STAGE2
EXCAVATION	0.09	0.59
EMBANKMENT	12.37	4.15
PGES	0.00	0.00

EX ROW

PRIVATE CONCRETE ENTRANCE

6.02 % -2.00 % -2.00 % 1.08% 1.50%

681.63

4" GAS

TELE

10" WATER

8" WATER

12" COMB SEWER

PR SS 18"

94 + 00.00

	STAGE1	STAGE2
EXCAVATION	0.97	0.77
EMBANKMENT	5.03	4.34
PGES	0.00	0.00

EX ROW

PRIVATE BITUMINOUS ENTRANCE

8.45 % -2.00 % 2.00 % 0.49 % 1.50%

681.86

4" GAS

TELE

10" WATER

8" WATER

12" COMB SEWER

PR SS 18"

93 + 87.60

	STAGE1	STAGE2
EXCAVATION	1.04	0.13
EMBANKMENT	5.26	10.01
PGES	0.00	0.00

SCALE:
1"=5' HORIZONTAL
1"=10' VERTICAL

FINAL SURVEY	BY	DATE
NOTE BOOK	SURVEYED	
NO.	PLOTTED	
	TEMPLATE	
	AREAS	
	AREAS CHECKED	

ORIGINAL SURVEY	BY	DATE
NOTE BOOK	SURVEYED	
NO.	PLOTTED	
	TEMPLATE	
	AREAS	
	AREAS CHECKED	

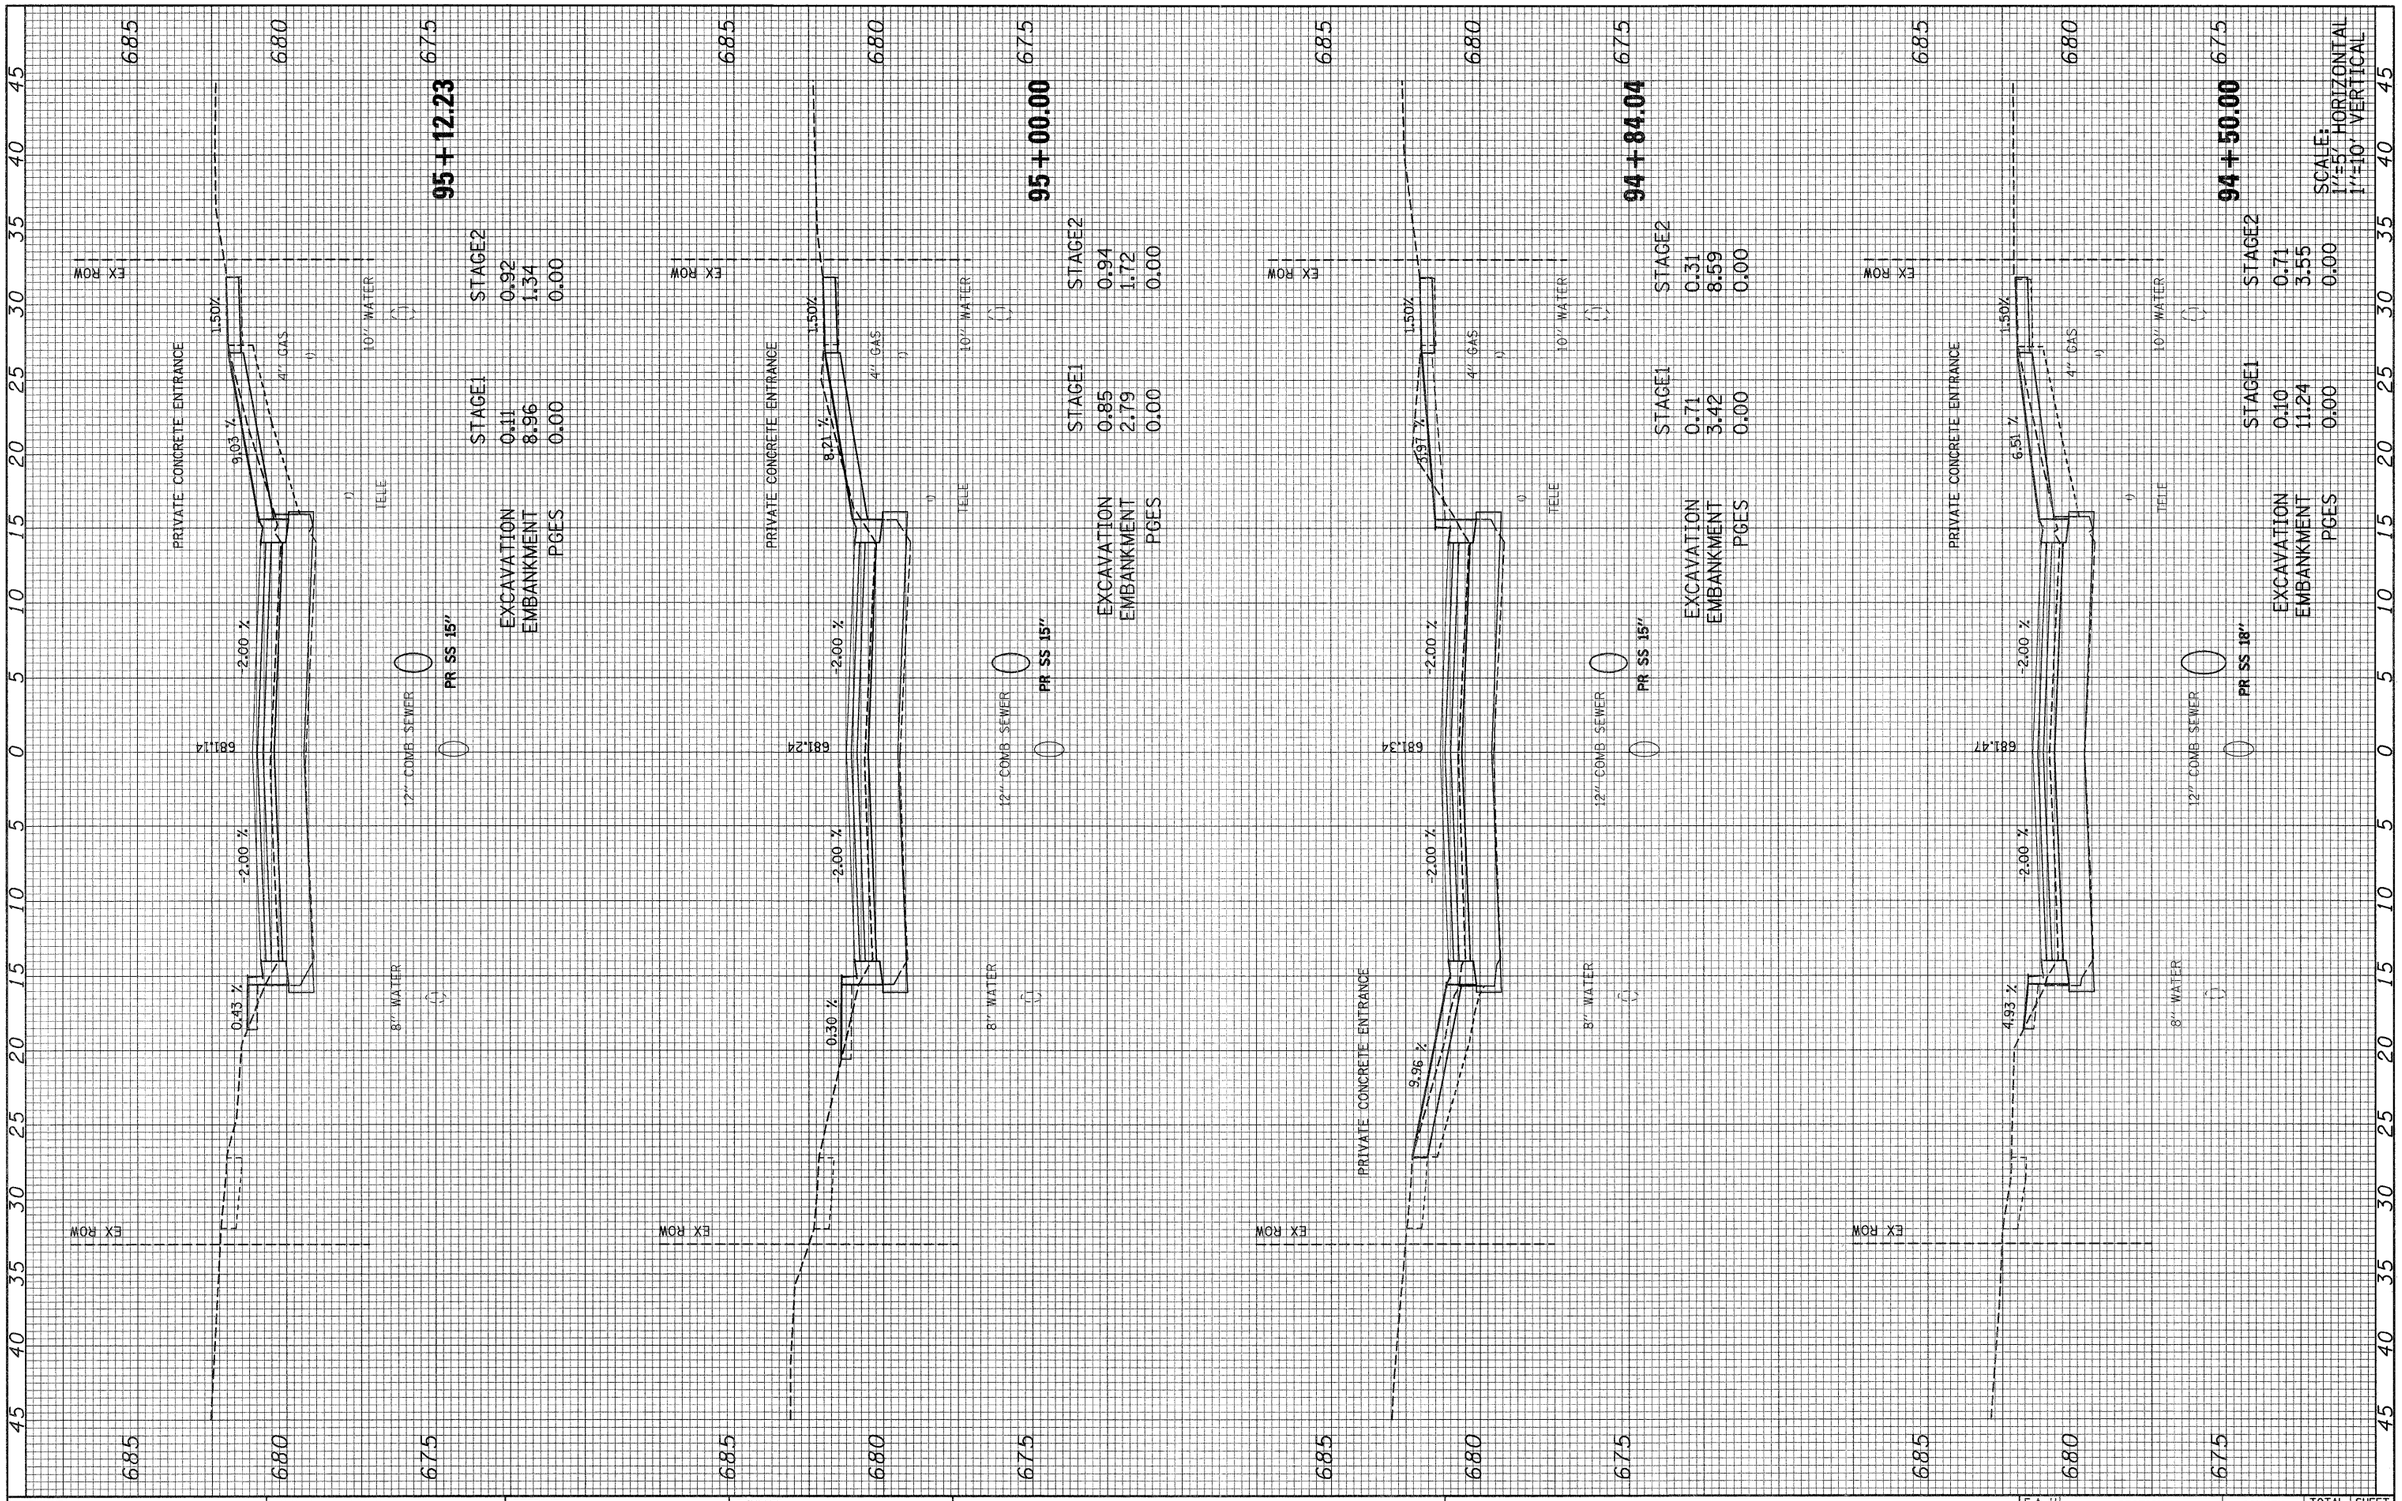

FILE NAME =	USER NAME = $USER$	DESIGNED -	REVISED -
092-160_villa_xs.dgn		DRAWN -	REVISED -
	PLOT SCALE = 1:5	CHECKED -	REVISED -
	PLOT DATE = 6/15/2010	DATE -	REVISED -

STATE OF ILLINOIS
DEPARTMENT OF TRANSPORTATION

S. VILLA AVE – CROSS SECTION

SCALE: AS NOTED | SHEET NO. 45 OF 69 SHEETS | STA. 94+50.00 TO STA. 95+12.23

F.A. U. RTE.	SECTION	COUNTY	TOTAL SHEETS	SHEET NO.
2652	00-00070-00-PV	DuPAGE	160	136
		CONTRACT NO. 63379		
	ILLINOIS FED. AID PROJECT			

ORIGINAL SURVEY		BY	DATE
	SURVEYED		
	PLOTTED		
NOTE BOOK	TEMPLATE		
	AREAS		
NO.	AREAS CHECKED		

FINAL SURVEY		BY	DATE
	SURVEYED		
	PLOTTED		
NOTE BOOK	TEMPLATE		
	AREAS		
NO.	AREAS CHECKED		

FILE NAME = s92-186-villa-xs.dgn

USER NAME = #USER#

PLOT SCALE = 1.5

PLOT DATE = 6/15/2018

DESIGNED - ,

DRAWN - ,

CHECKED - ,

DATE - ,

REVISED - ,

REVISED - ,

REVISED - ,

REVISED - ,

STATE OF ILLINOIS
DEPARTMENT OF TRANSPORTATION

S. VILLA AVE – CROSS SECTION

SCALE: AS NOTED | SHEET NO. 46 OF 69 SHEETS | STA. 95+50.00 | TO STA. 96+00.00

F.A.U. RTE. 2652 | SECTION 00-00070-00-PV | COUNTY DuPAGE | TOTAL SHEET NO. 137 | CONTRACT NO. 63379 | ILLINOIS FED. AID PROJECT

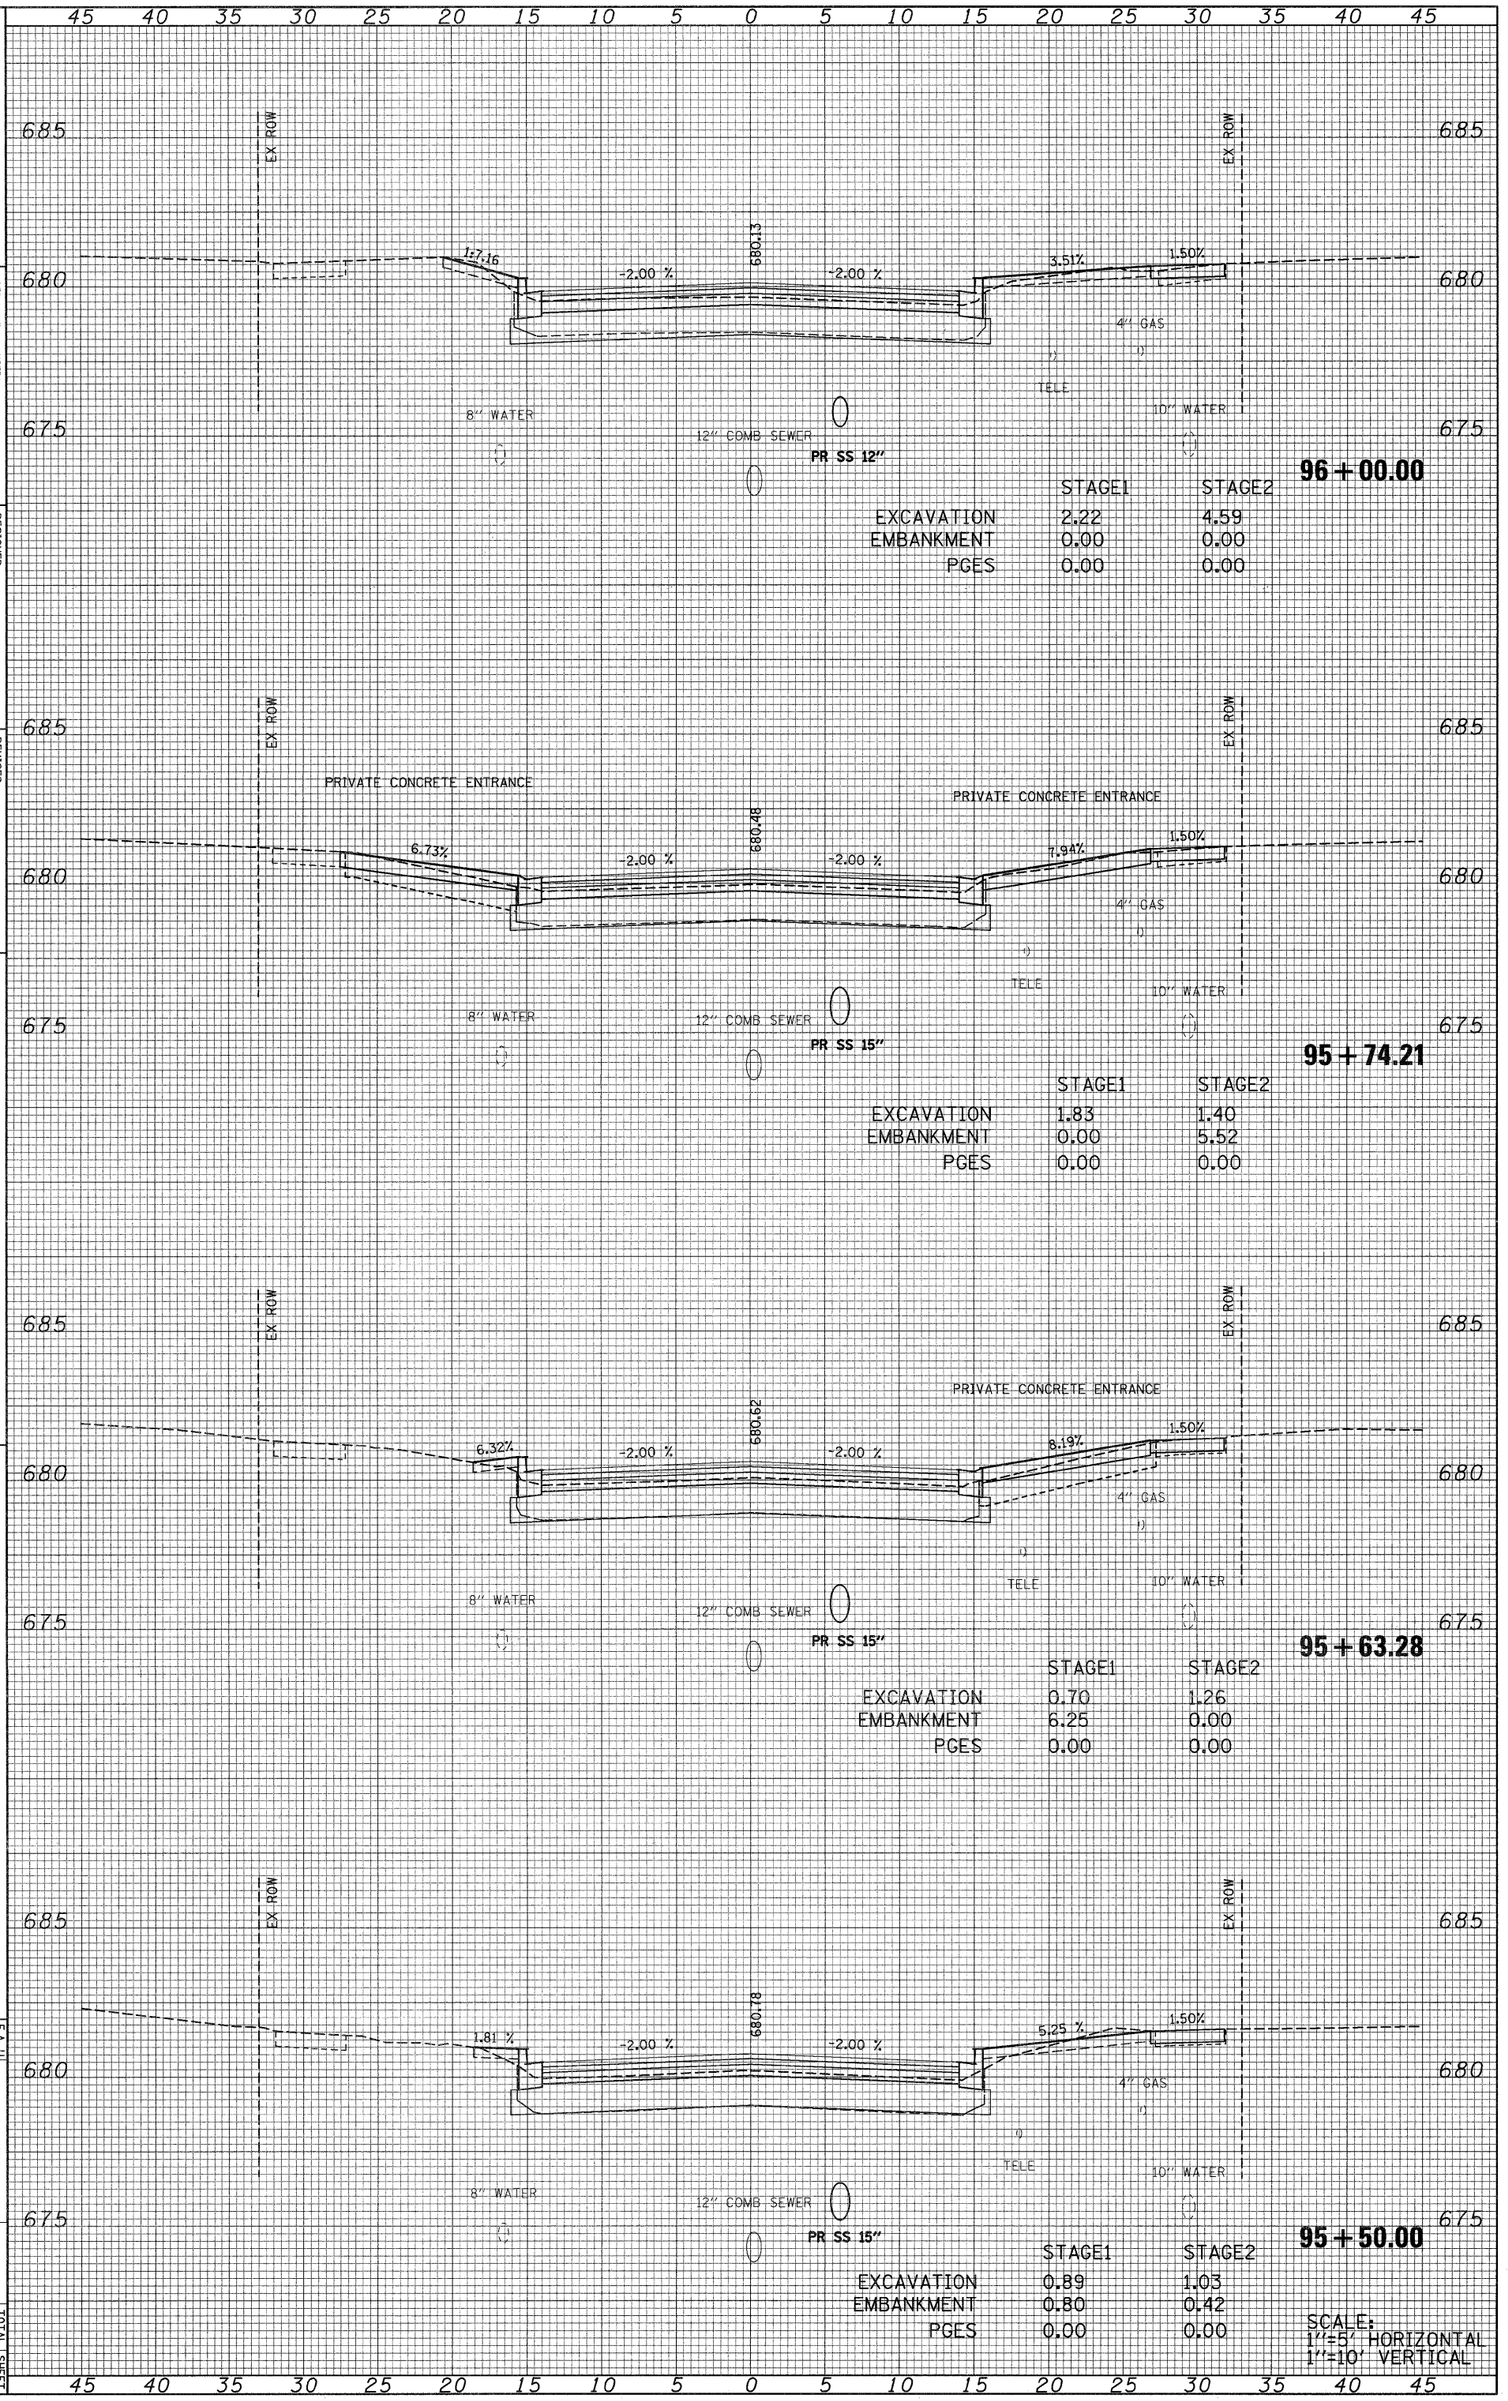

ORIGINAL SURVEY		BY	DATE
NOTE BOOK	SURVEYED		
NO.	PLOTTED		
	TEMPLATE		
	AREAS		
	AREAS CHECKED		

FINAL SURVEY		BY	DATE
NOTE BOOK	SURVEYED		
NO.	PLOTTED		
	TEMPLATE		
	AREAS		
	AREAS CHECKED		

FILE NAME = d92-168.v11a.xs.dgn

USER NAME = $USER#

PLOT SCALE = 1/5

PLOT DATE = 6/15/2018

DESIGNED - -

DRAWN - -

CHECKED - -

DATE - -

REVISED - -

REVISED - -

REVISED - -

REVISED - -

STATE OF ILLINOIS
DEPARTMENT OF TRANSPORTATION

S. VILLA AVE – CROSS SECTION

SCALE: AS NOTED | SHEET NO. 47 OF 69 SHEETS | STA. 96+23.86 | TO STA. 97+26.31

F.A.U. U
RTE. 2652
SECTION 00-00070-00-PV
COUNTY DuPAGE
CONTRACT NO. 63379
ILLINOIS FED. AID PROJECT
TOTAL SHEETS 160
SHEET NO. 138

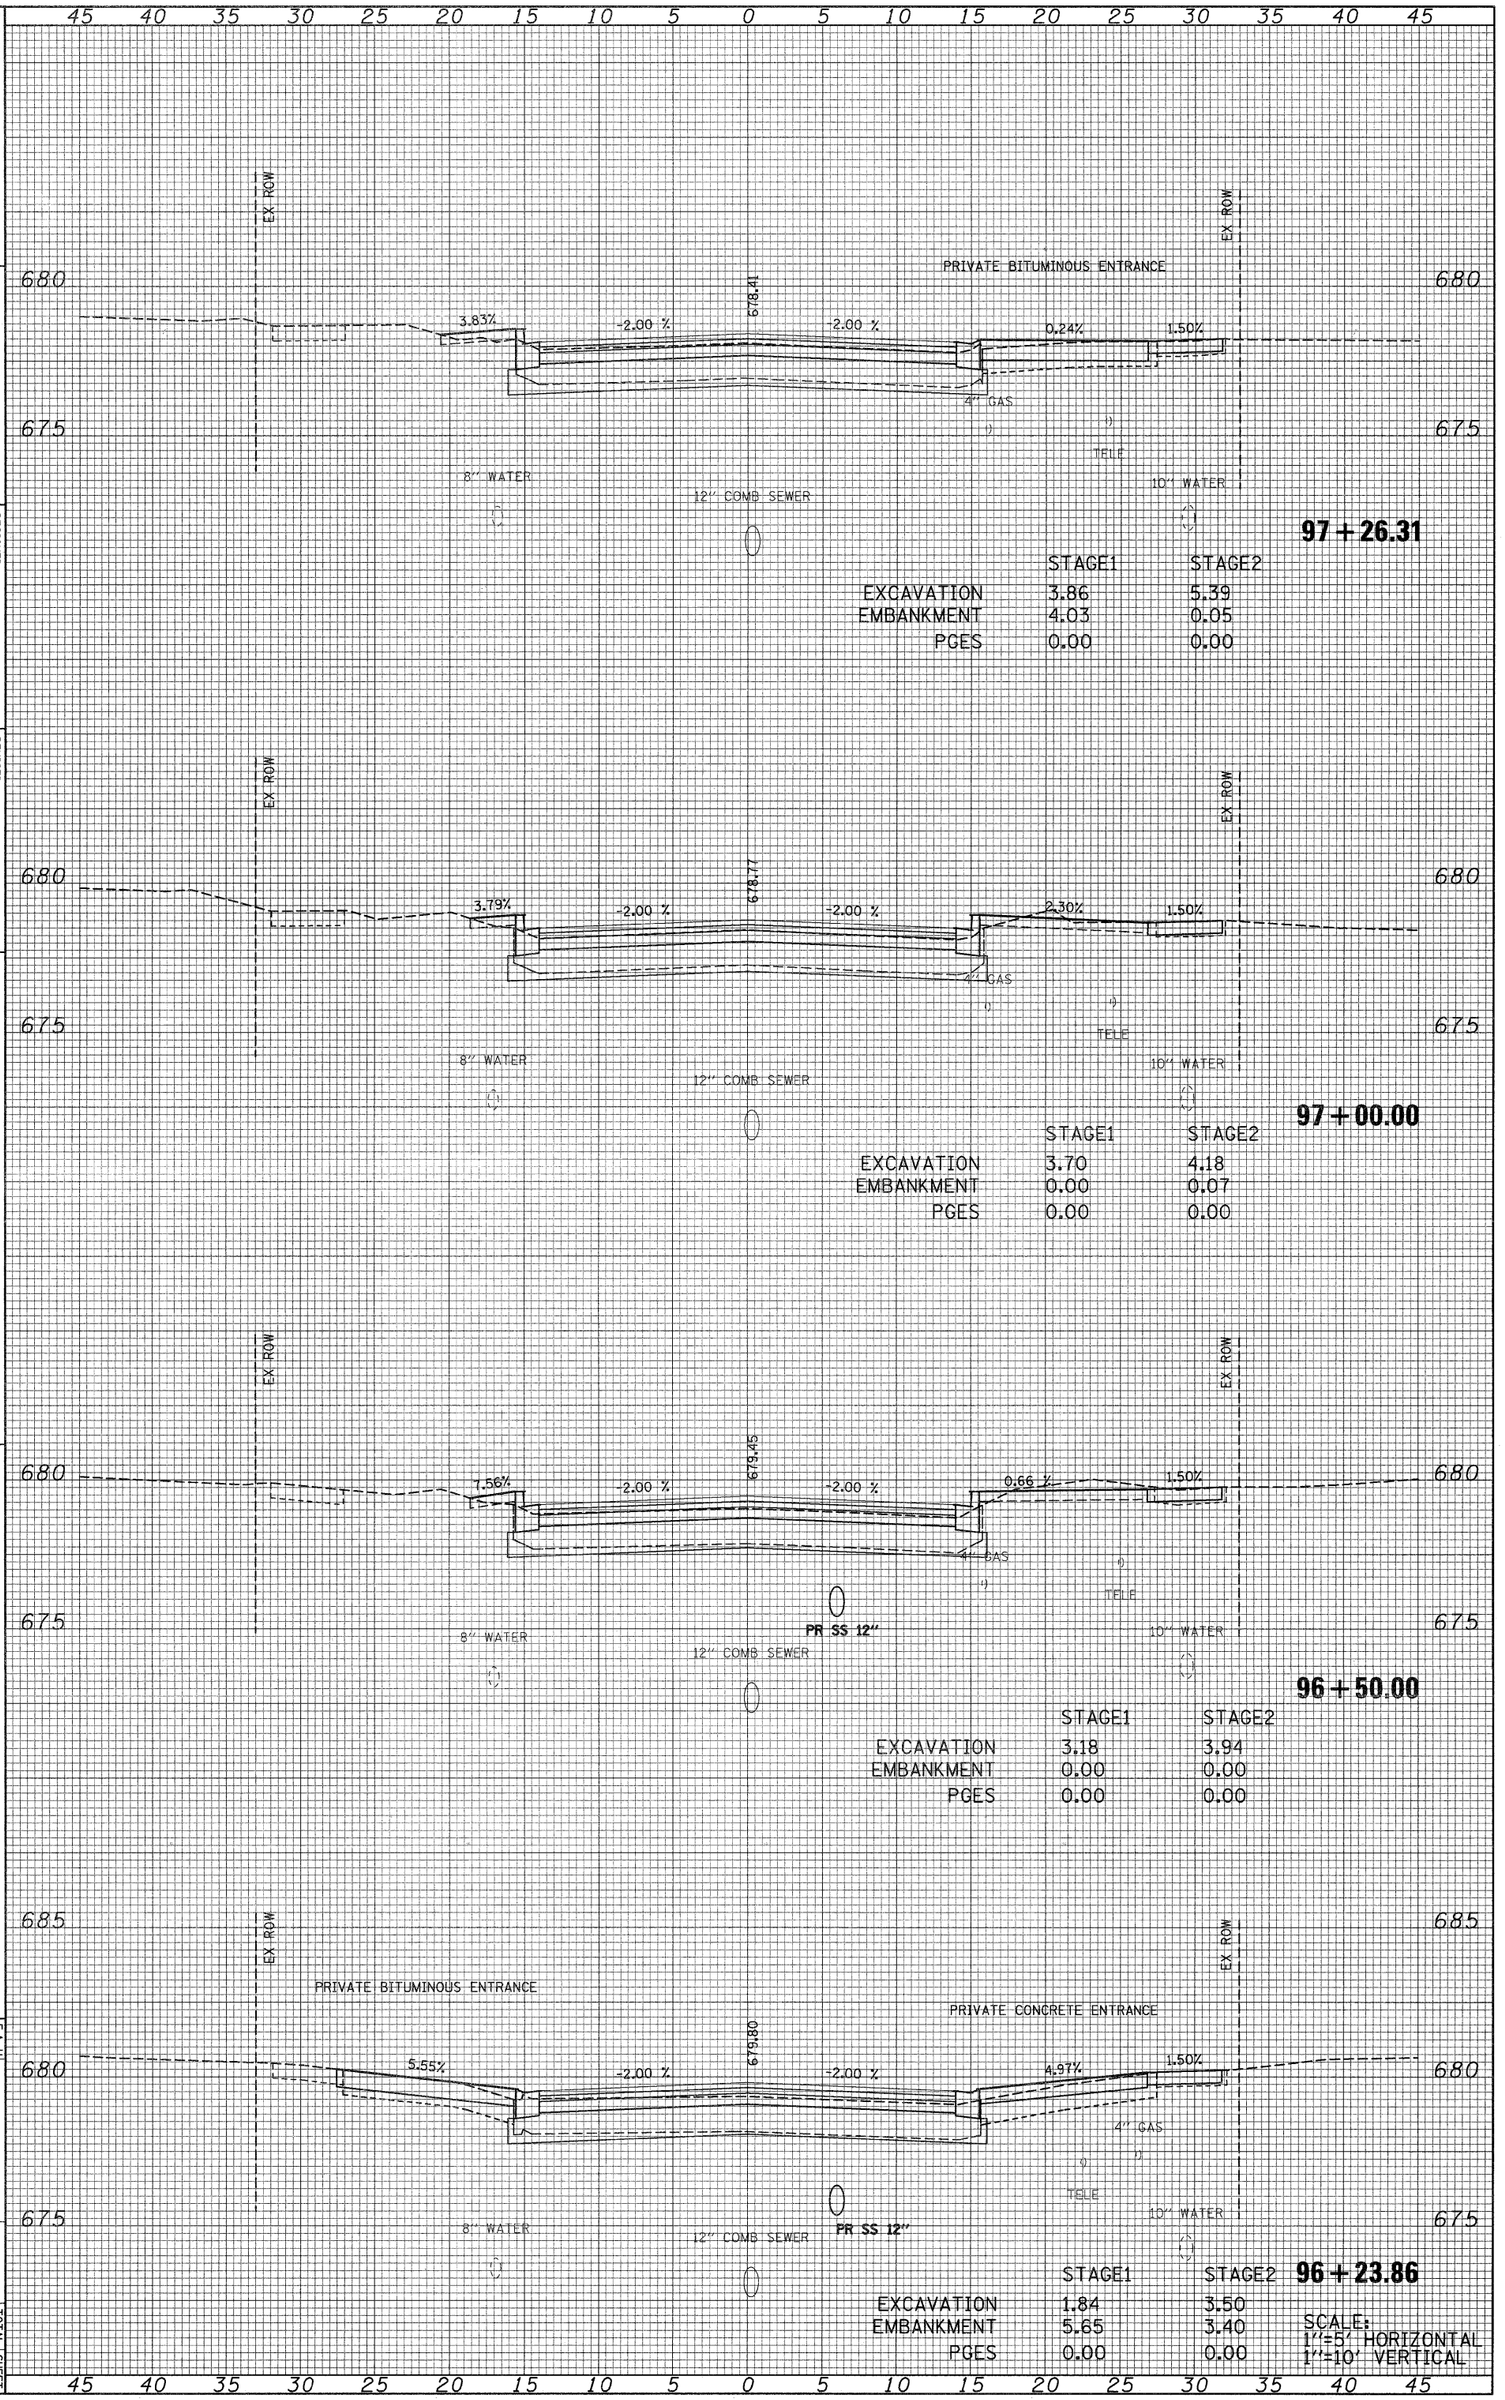

FINAL SURVEY	BY	DATE
NOTE BOOK	SURVEYED	
NO.	PLOTTED	
	TEMPLATE	
	AREAS	
	AREAS CHECKED	

ORIGINAL SURVEY	BY	DATE
NOTE BOOK	SURVEYED	
NO.	PLOTTED	
	TEMPLATE	
	AREAS	
	AREAS CHECKED	

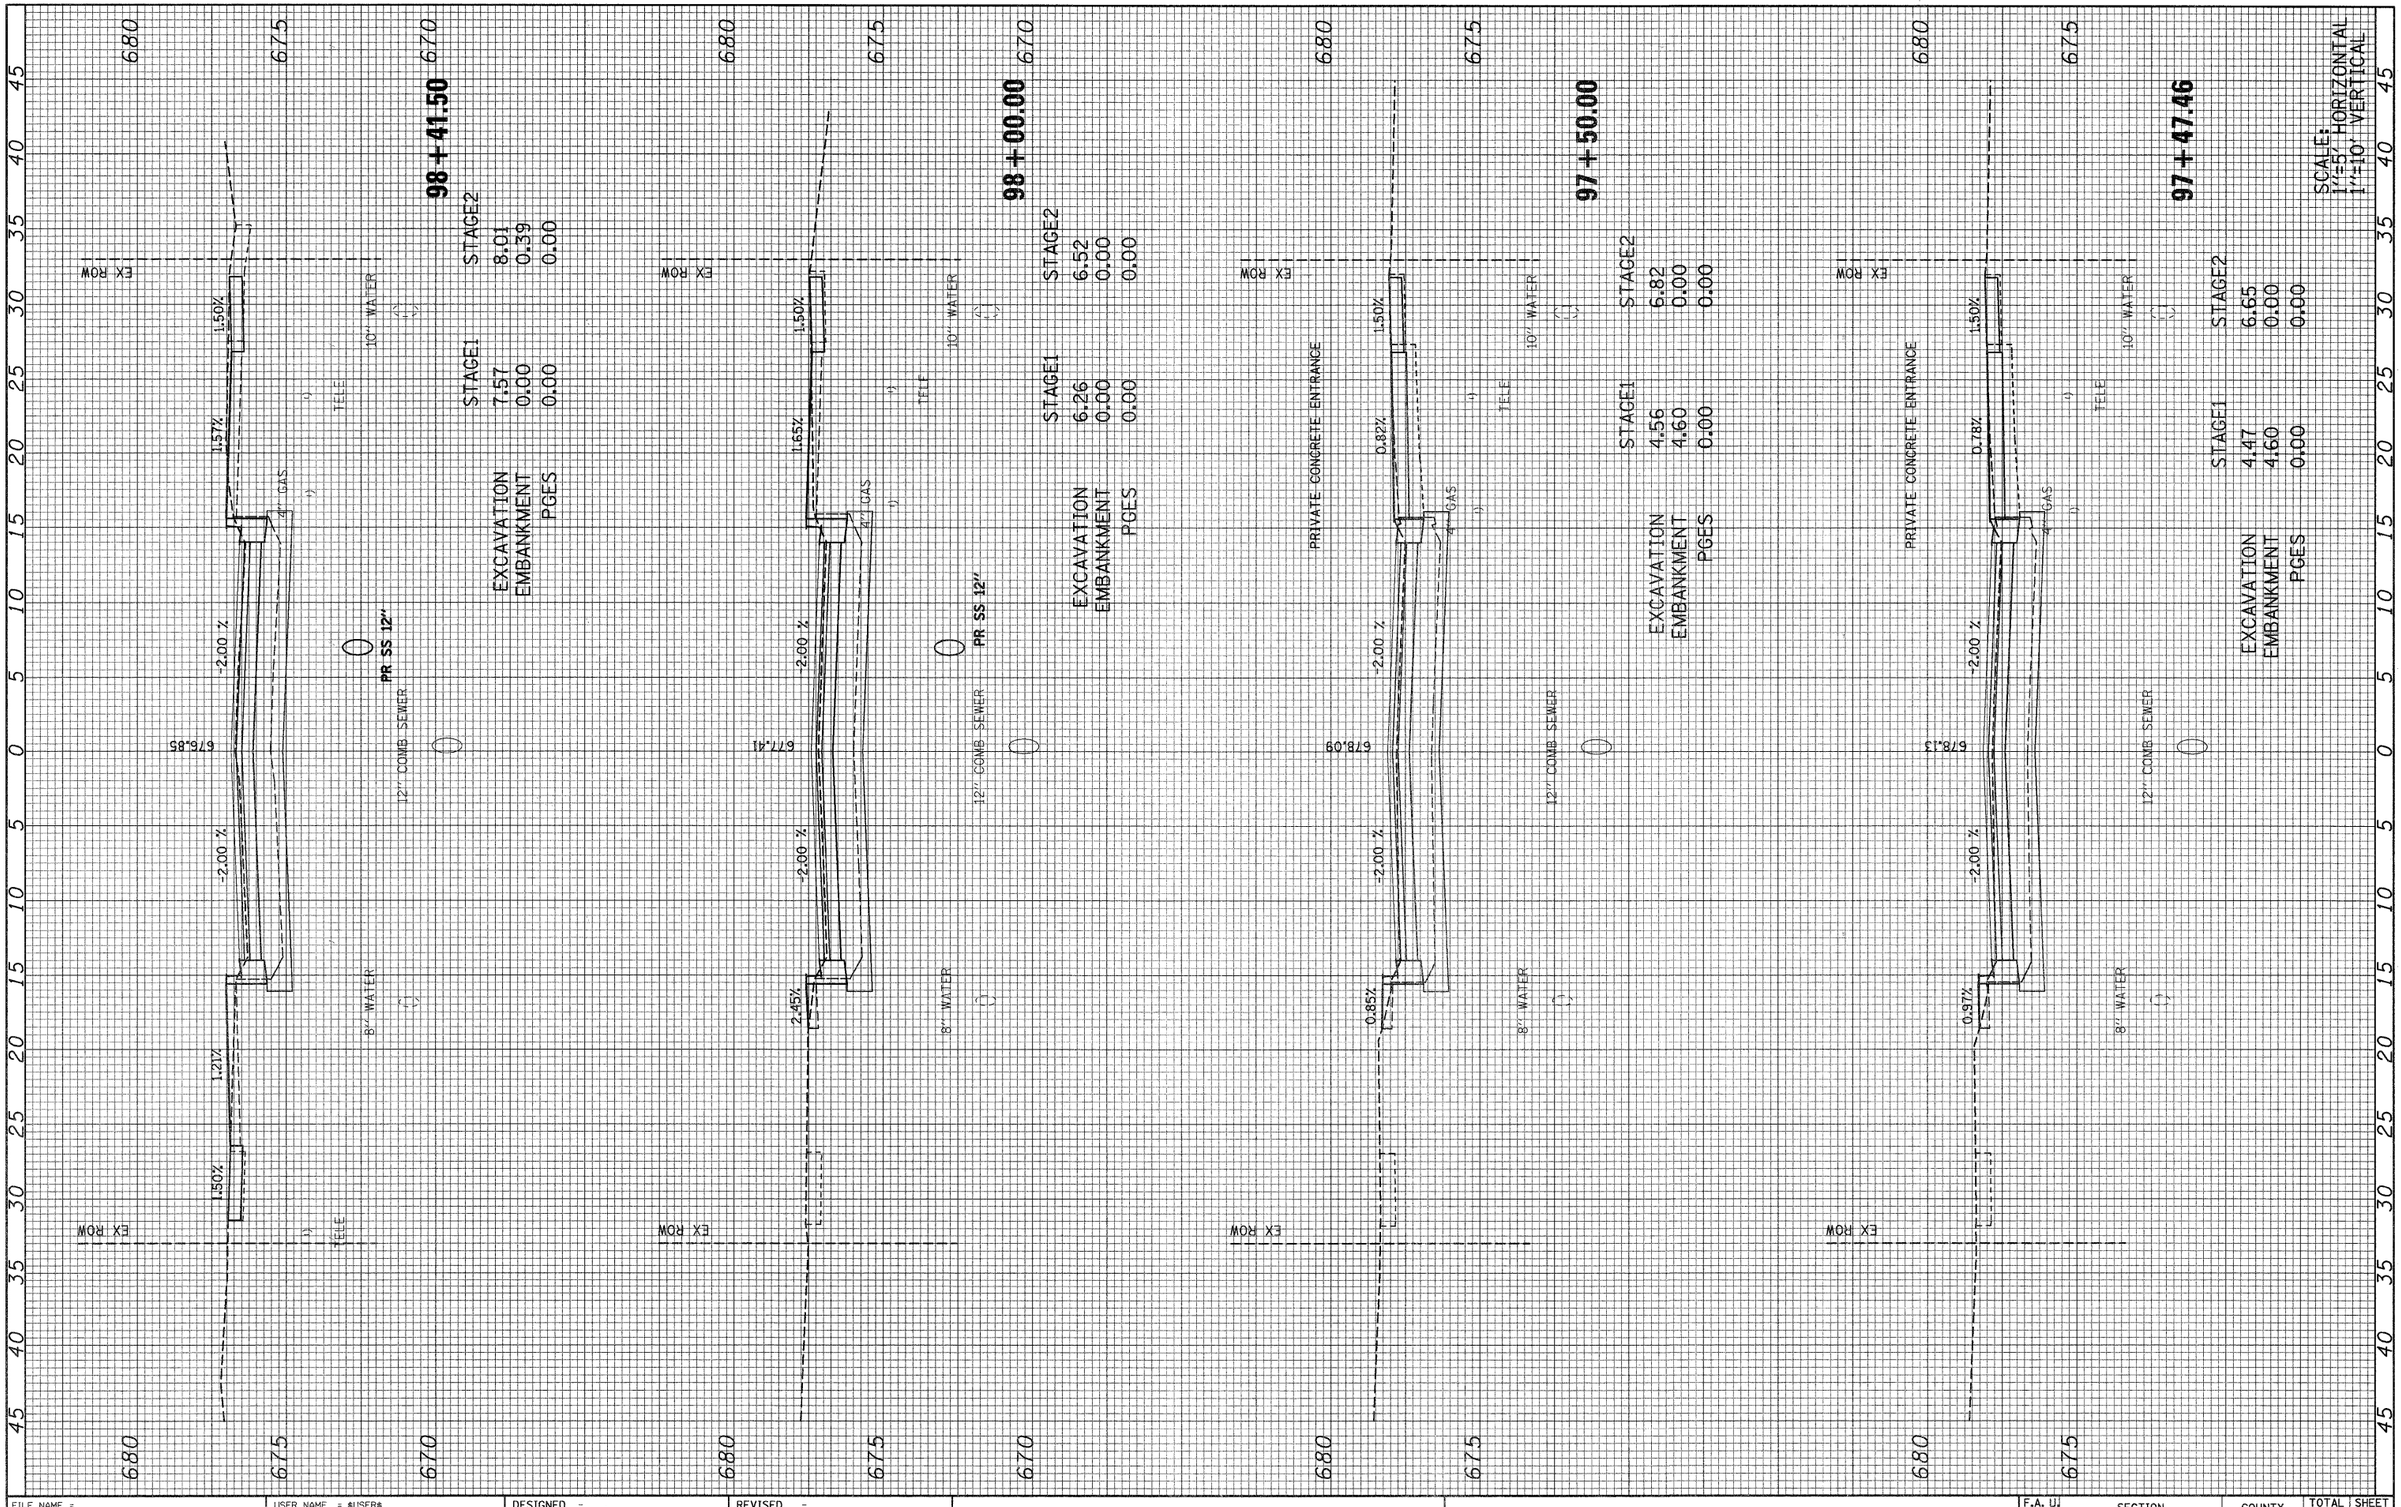

FILE NAME =	USER NAME = $USER$	DESIGNED - .	REVISED -
Ø92-160_villa_xs.dgn		DRAWN - .	REVISED -
	PLOT SCALE = 1:5	CHECKED -	REVISED -
	PLOT DATE = 6/15/2010	DATE - .	REVISED -

STATE OF ILLINOIS
DEPARTMENT OF TRANSPORTATION

S. VILLA AVE – CROSS SECTION

SCALE: AS NOTED | SHEET NO. 48 OF 69 SHEETS | STA. 97+47.46 | TO STA. 98+41.50

F.A. U RTE.	SECTION	COUNTY	TOTAL SHEETS	SHEET NO.
2652	00-00070-00-PV	DuPAGE	160	139
		CONTRACT NO. 63379		
	ILLINOIS FED. AID PROJECT			

ORIGINAL SURVEY		BY	DATE
NOTE BOOK	SURVEYED		
	PLOTTED		
	TEMPLATE		
NO.	AREAS		
	AREAS CHECKED		

FINAL SURVEY		BY	DATE
NOTE BOOK	SURVEYED		
	PLOTTED		
	TEMPLATE		
NO.	AREAS		
	AREAS CHECKED		

FILE NAME = 2652-168-ville-xs-dgn

USER NAME = $USER%

PLOT SCALE = 1:5

PLOT DATE = 6/15/2010

DESIGNED -
DRAWN -
CHECKED -
DATE -

REVISED -
REVISED -
REVISED -
REVISED -

STATE OF ILLINOIS
DEPARTMENT OF TRANSPORTATION

S. VILLA AVE - CROSS SECTION

SCALE: AS NOTED | SHEET NO. 49 OF 69 SHEETS | STA. 98+50.00 | TO STA. 98+83.98

F.A.U. RTE. 2652 | SECTION 00-00070-00-PV | COUNTY DuPAGE | TOTAL SHEETS 160 | SHEET NO. 140

ILLINOIS FED. AID PROJECT | CONTRACT NO. 63379

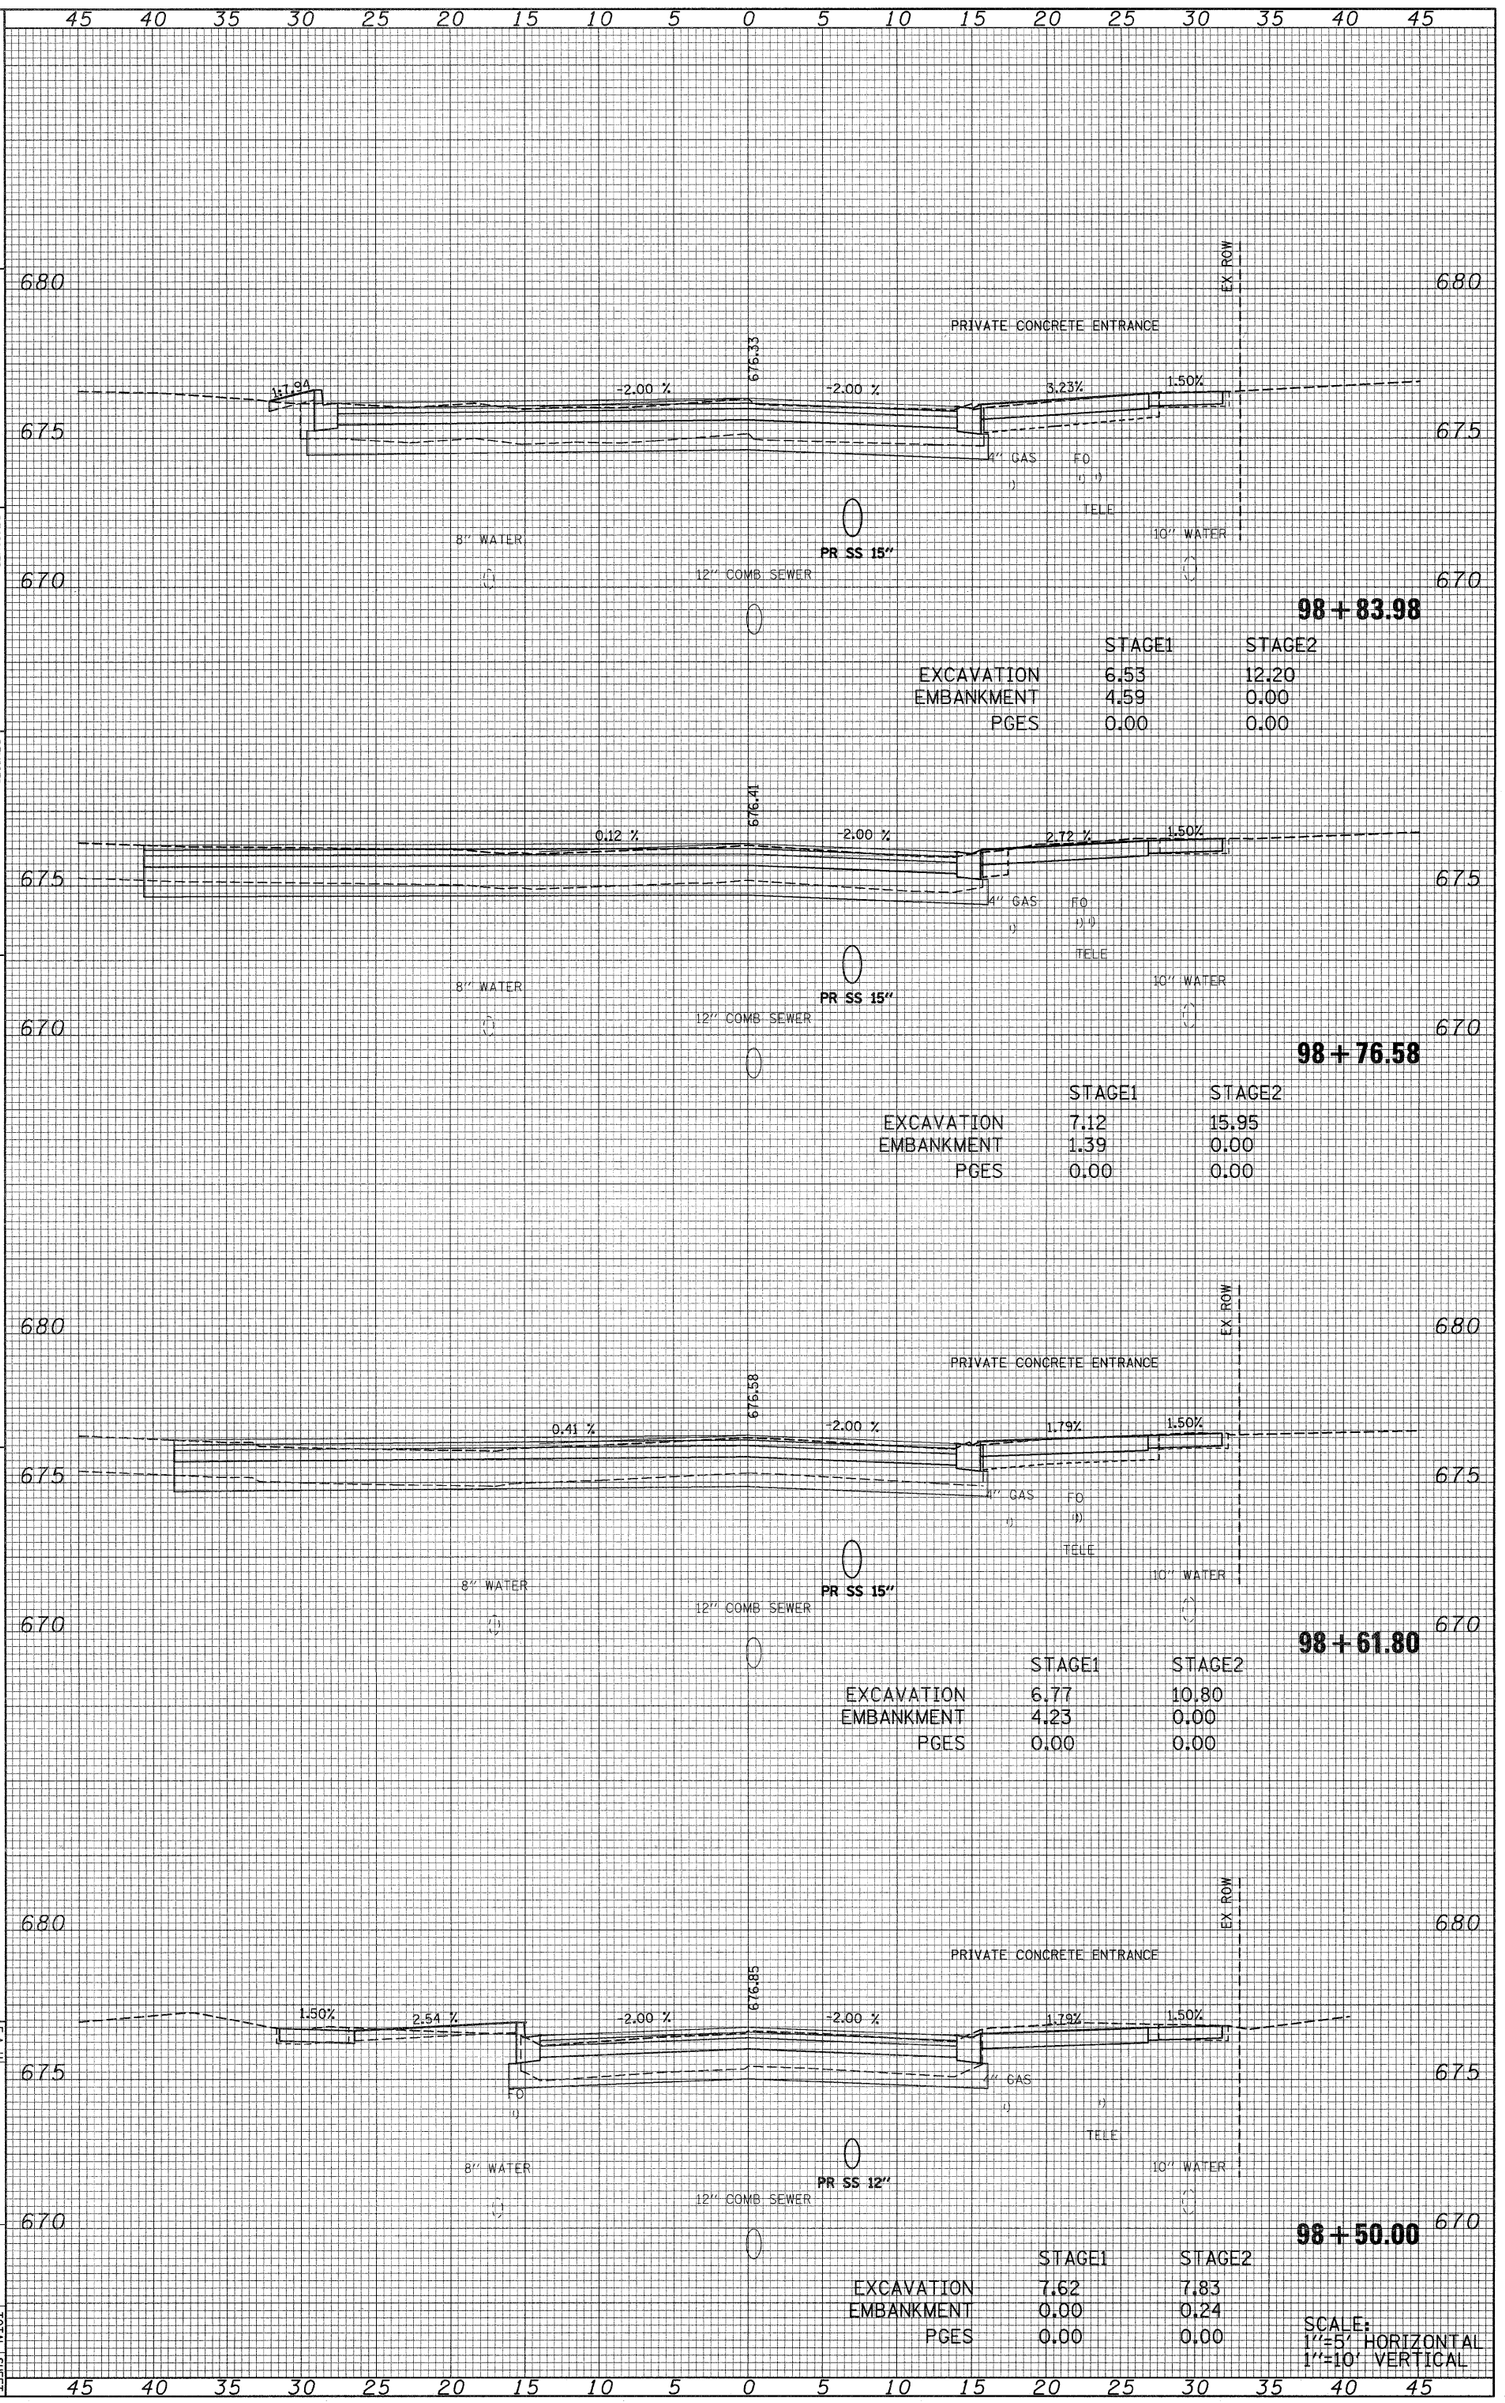

FINAL SURVEY	SURVEYED	BY	DATE
NOTE BOOK	PLOTTED		
NO. '	TEMPLATE		
	AREAS		
	AREAS CHECKED		

ORIGINAL SURVEY	SURVEYED	BY	DATE
NOTE BOOK	PLOTTED		
NO.	TEMPLATE		
	AREAS		
	AREAS CHECKED		

100+00.00

EX ROW

1.50%

4.90%

676.21

-2.00 %

4" GAS

FO

TELE

10" WATER

PR SS 24"

STAGE1 17.20
STAGE2 20.03
EXCAVATION 0.00 0.00
EMBANKMENT 4.51 4.88
PCES

6.11%

8" WATER

99+50.00

EX ROW

1.50%

3.61%

676.03

-2.00 %

4" GAS

FO

TELE

10" WATER

PR SS 24"

12" COMB. SEWER

STAGE1 12.24
STAGE2 12.44
EXCAVATION 0.00 0.00
EMBANKMENT 0.00 0.00
PCES

19.78

8" WATER

99+35.21

EX ROW

PRIVATE CONCRETE ENTRANCE

1.50%

5.48%

676.04

-2.00 %

4" GAS

FO

TELE

10" WATER

PR SS 24"

12" COMB. SEWER

STAGE1 10.66
STAGE2 11.04
EXCAVATION 5.69 0.00
EMBANKMENT 0.00 0.00
PCES

18.19

8" WATER

99+00.00

EX ROW

1.50%

0.77%

676.20

-2.00 %

4" GAS

FO

TELE

10" WATER

PR SS 15"

12" COMB. SEWER

STAGE1 9.87
STAGE2 11.07
EXCAVATION 0.00 0.45
EMBANKMENT 0.00 0.00
PCES

2.57%

1.50%

8" WATER

EX ROW

680 675 670

0 5 10 15 20 25 30 35 40 45

SCALE:
1"=5' HORIZONTAL
1"=10' VERTICAL

FILE NAME = Ø92-160_ville_xs.dgn	USER NAME = $USER$	DESIGNED - .	REVISED -
		DRAWN - .	REVISED -
	PLOT SCALE = 1:5	CHECKED -	REVISED -
	PLOT DATE = 6/15/2010	DATE - .	REVISED -

STATE OF ILLINOIS
DEPARTMENT OF TRANSPORTATION

S. VILLA AVE – CROSS SECTION

SCALE: AS NOTED | SHEET NO. 50 OF 69 SHEETS | STA. 99+00.00 TO STA. 100+00.00

F.A. U. RTE.	SECTION	COUNTY	TOTAL SHEETS	SHEET NO.
2652	00-00070-00-PV	DuPAGE	160	141
		CONTRACT NO. 63379		
		ILLINOIS FED. AID PROJECT		

FINAL SURVEY	SURVEYED	BY	DATE
	PLOTTED		
NOTE BOOK	TEMPLATE		
NO.	AREAS		
	AREAS CHECKED		

ORIGINAL SURVEY	SURVEYED	BY	DATE
	PLOTTED		
NOTE BOOK	TEMPLATE		
NO.	AREAS		
	AREAS CHECKED		

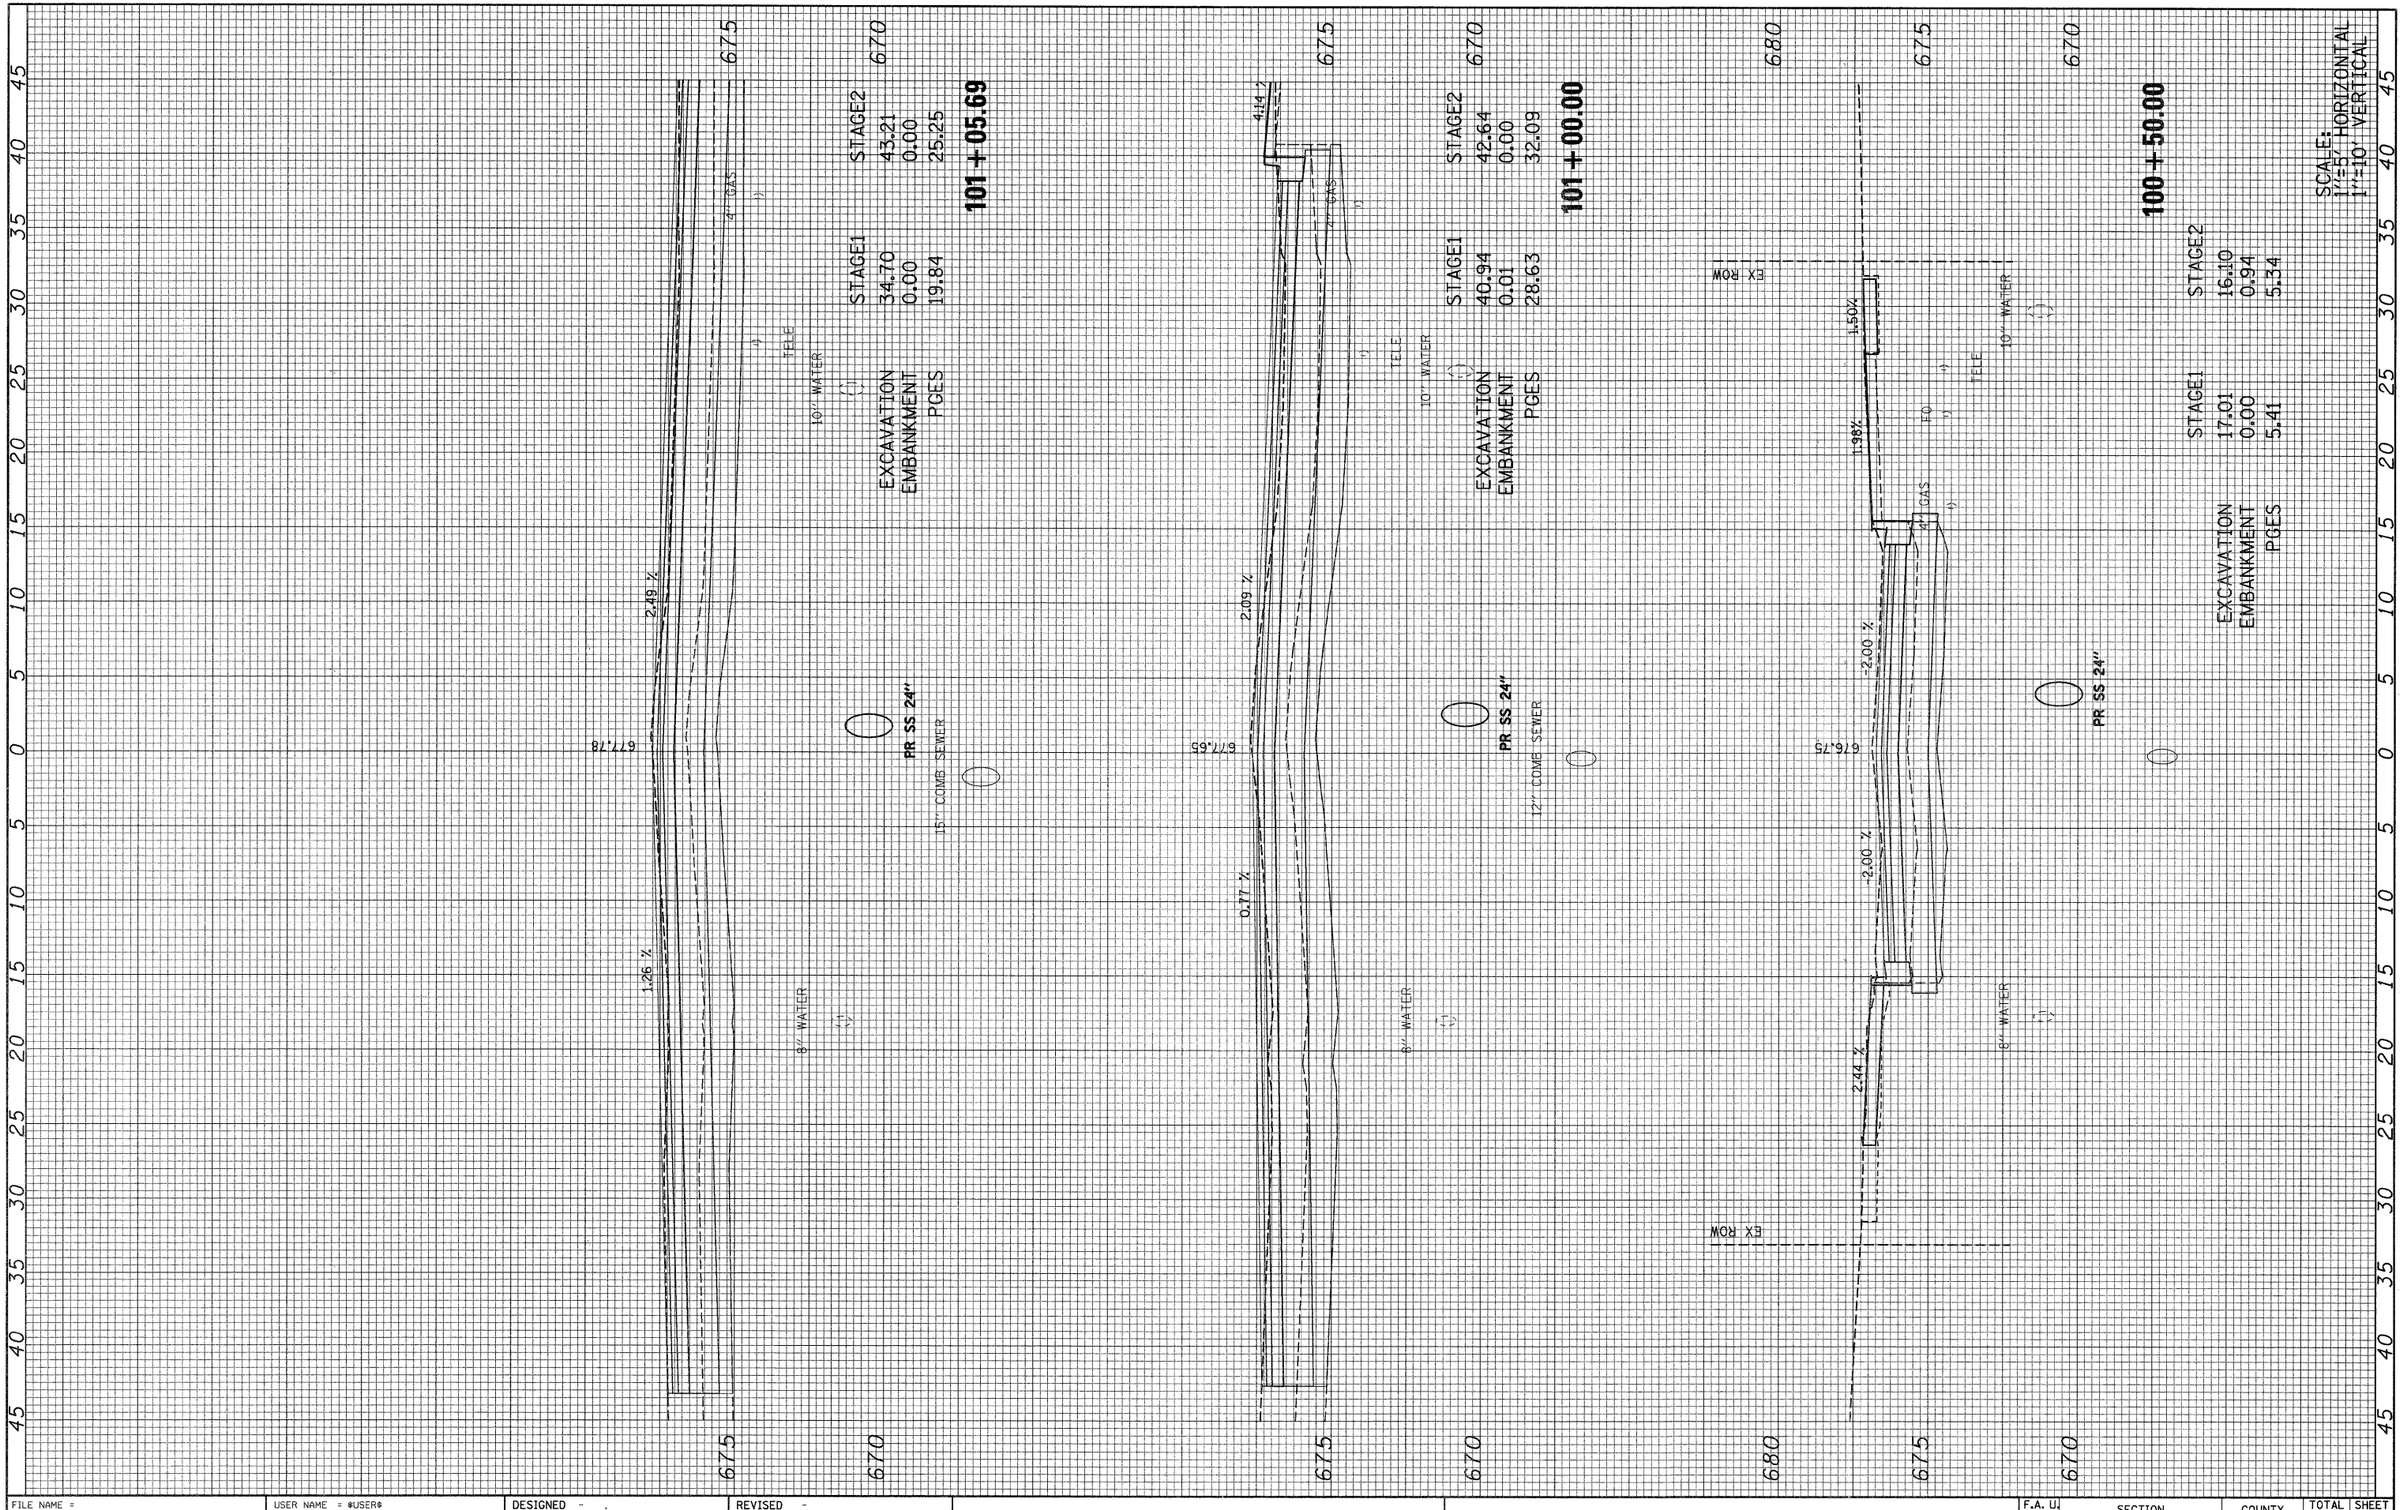

FILE NAME =	USER NAME = #USER#	DESIGNED - .	REVISED -
Ø92-160_villa_xs.dgn		DRAWN - .	REVISED -
	PLOT SCALE = 1:5	CHECKED - .	REVISED -
	PLOT DATE = 6/15/2010	DATE - .	REVISED -

STATE OF ILLINOIS
DEPARTMENT OF TRANSPORTATION

S. VILLA AVE – CROSS SECTION

SCALE: AS NOTED | SHEET NO. 51 OF 69 SHEETS | STA. 100+50.00 TO STA. 101+05.69

F.A.U. RTE.	SECTION	COUNTY	TOTAL SHEETS	SHEET NO.
2652	00-00070-00-PV	DuPAGE	160	142
		CONTRACT NO. 63379		
		ILLINOIS FED. AID PROJECT		

FINAL SURVEY	BY	DATE
NOTE BOOK	SURVEYED	
NO.	PLOTTED	
	ISSUE DATE	
	AREAS CHECKED	

ORIGINAL SURVEY	BY	DATE
NOTE BOOK	SURVEYED	
NO.	PLOTTED	
	ISSUE DATE	
	AREAS CHECKED	

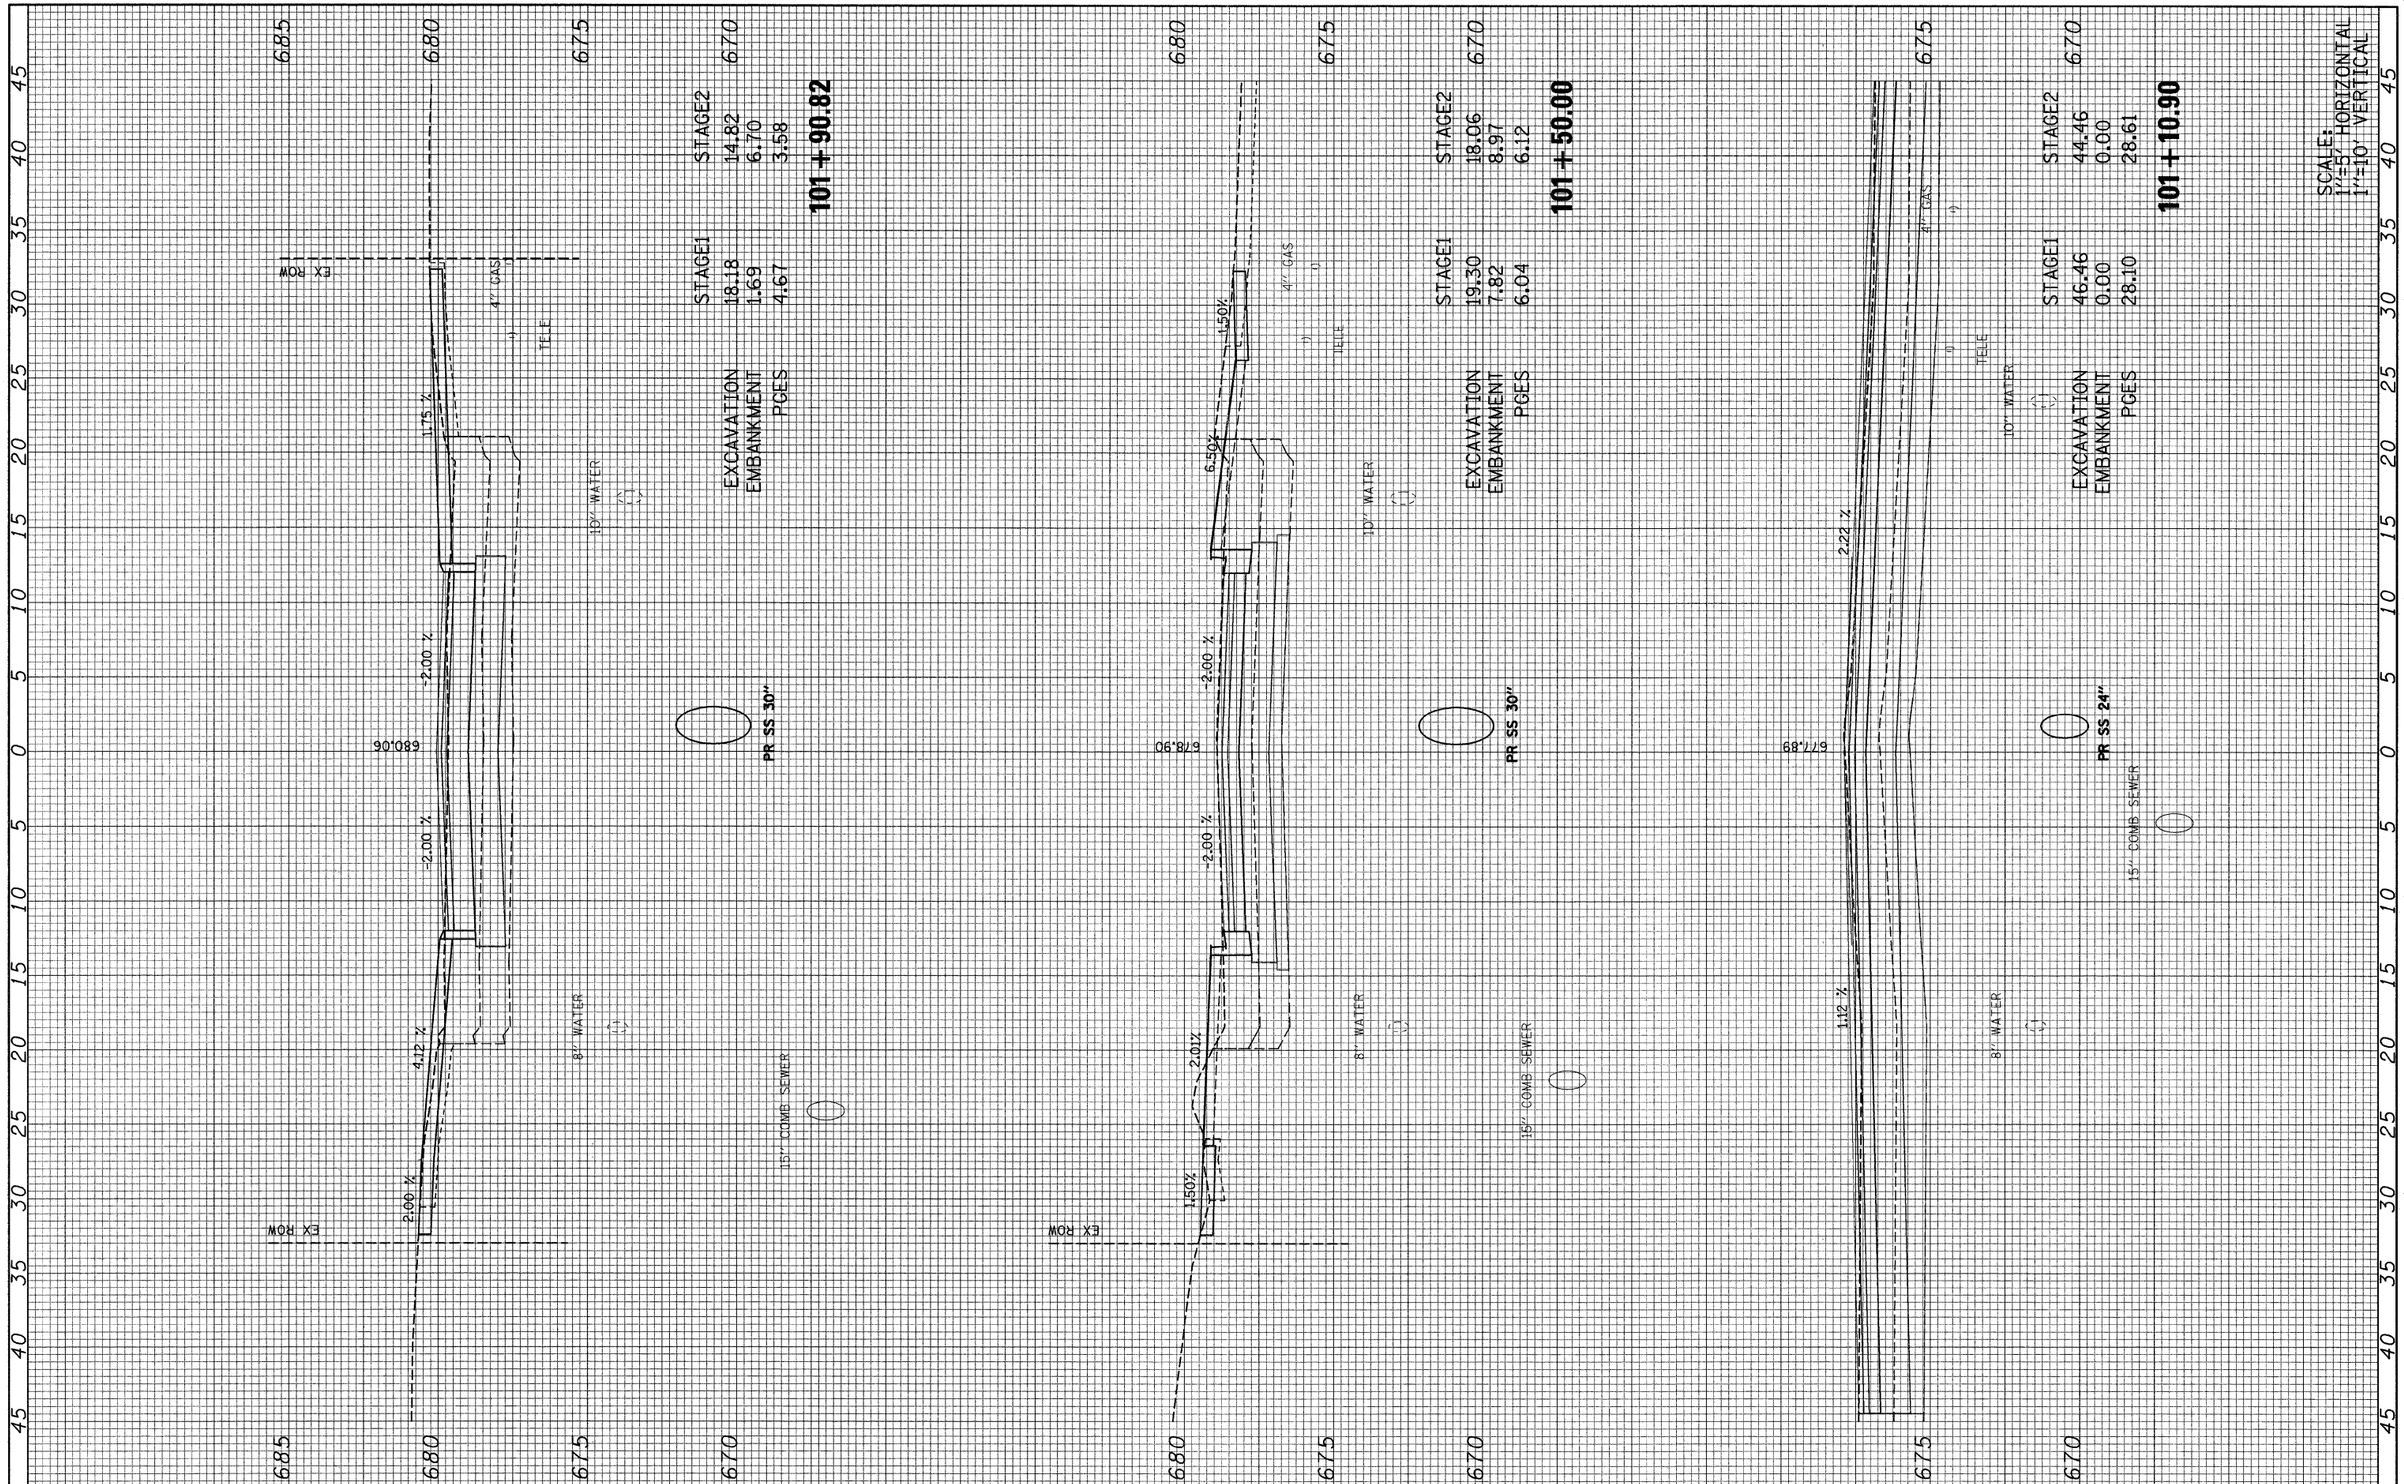

FILE NAME = 092-160_villa_xs.dgn	USER NAME = $USER$	DESIGNED - .	REVISED -
		DRAWN - .	REVISED -
	PLOT SCALE = 1:5	CHECKED -	REVISED -
	PLOT DATE = 6/15/2010	DATE - .	REVISED -

STATE OF ILLINOIS
DEPARTMENT OF TRANSPORTATION

S. VILLA AVE – CROSS SECTION

SCALE: AS NOTED | SHEET NO. 52 OF 69 SHEETS | STA. 101+10.90 TO STA. 101+90.82

F.A. U. RTE.	SECTION	COUNTY	TOTAL SHEETS	SHEET NO.
2652	00-00070-00-PV	DuPAGE	160	143
		CONTRACT NO. 63379		
	ILLINOIS FED. AID PROJECT			

FINAL SURVEY		BY	DATE
NOTE BOOK	SURVEYED		
NO.-	PLOTTED		
	QUANTITATE		
	AREAS		
	AREAS CHECKED		

ORIGINAL SURVEY		BY	DATE
NOTE BOOK	SURVEYED		
NO.	PLOTTED		
	QUANTITATE		
	AREAS		
	AREAS CHECKED		

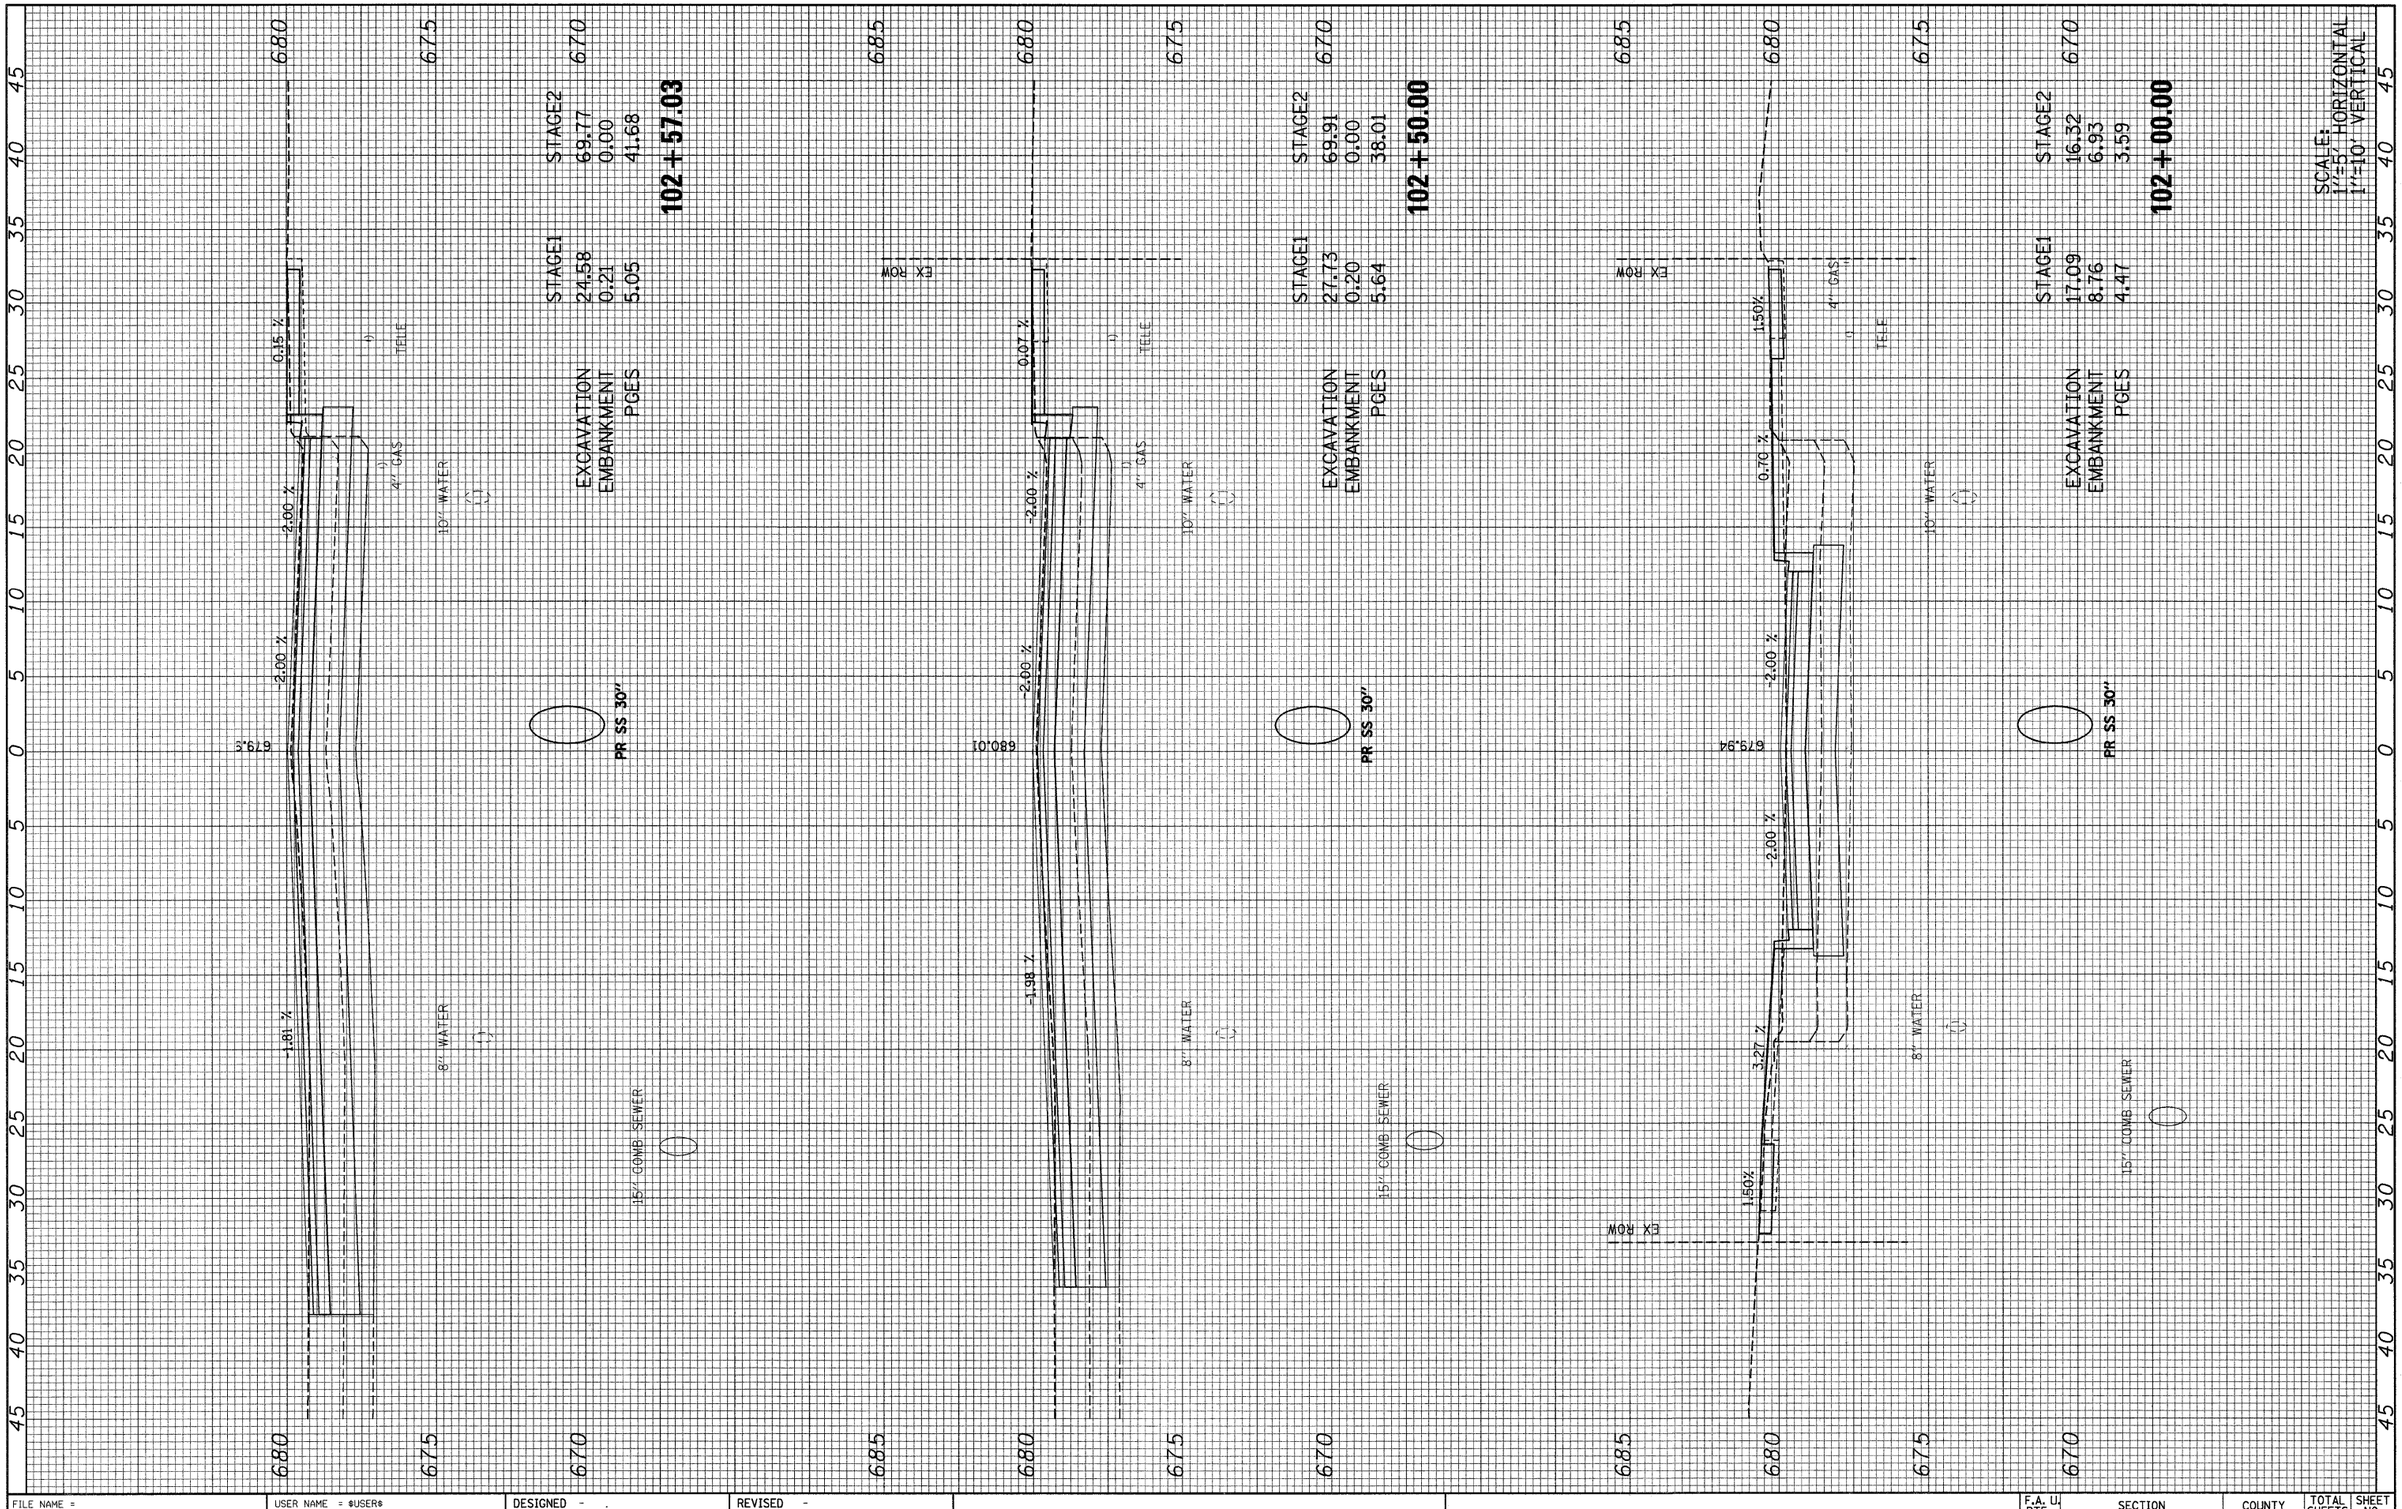

FILE NAME = 092-160_villa_xs.dgn	USER NAME = $USER$	DESIGNED - .	REVISED -
		DRAWN - .	REVISED -
	PLOT SCALE = 1:5	CHECKED -	REVISED -
	PLOT DATE = 6/15/2010	DATE - .	REVISED -

STATE OF ILLINOIS
DEPARTMENT OF TRANSPORTATION

S. VILLA AVE – CROSS SECTION

SCALE: AS NOTED | SHEET NO. 53 OF 69 SHEETS | STA. 102+00.00 TO STA. 102+57.03

F.A. U RTE.	SECTION	COUNTY	TOTAL SHEETS	SHEET NO.
2652	00-00070-00-PV	DuPAGE	160	144
		CONTRACT NO. 63379		
		ILLINOIS FED. AID PROJECT		

FINAL SURVEY	SURVEYED	BY	DATE
	PLOTTED		
NOTE BOOK	TEMPLATE		
NO.	AREAS		
	AREAS CHECKED		

ORIGINAL SURVEY	SURVEYED	BY	DATE
	PLOTTED		
NOTE BOOK	TEMPLATE		
NO.	AREAS		
	AREAS CHECKED		

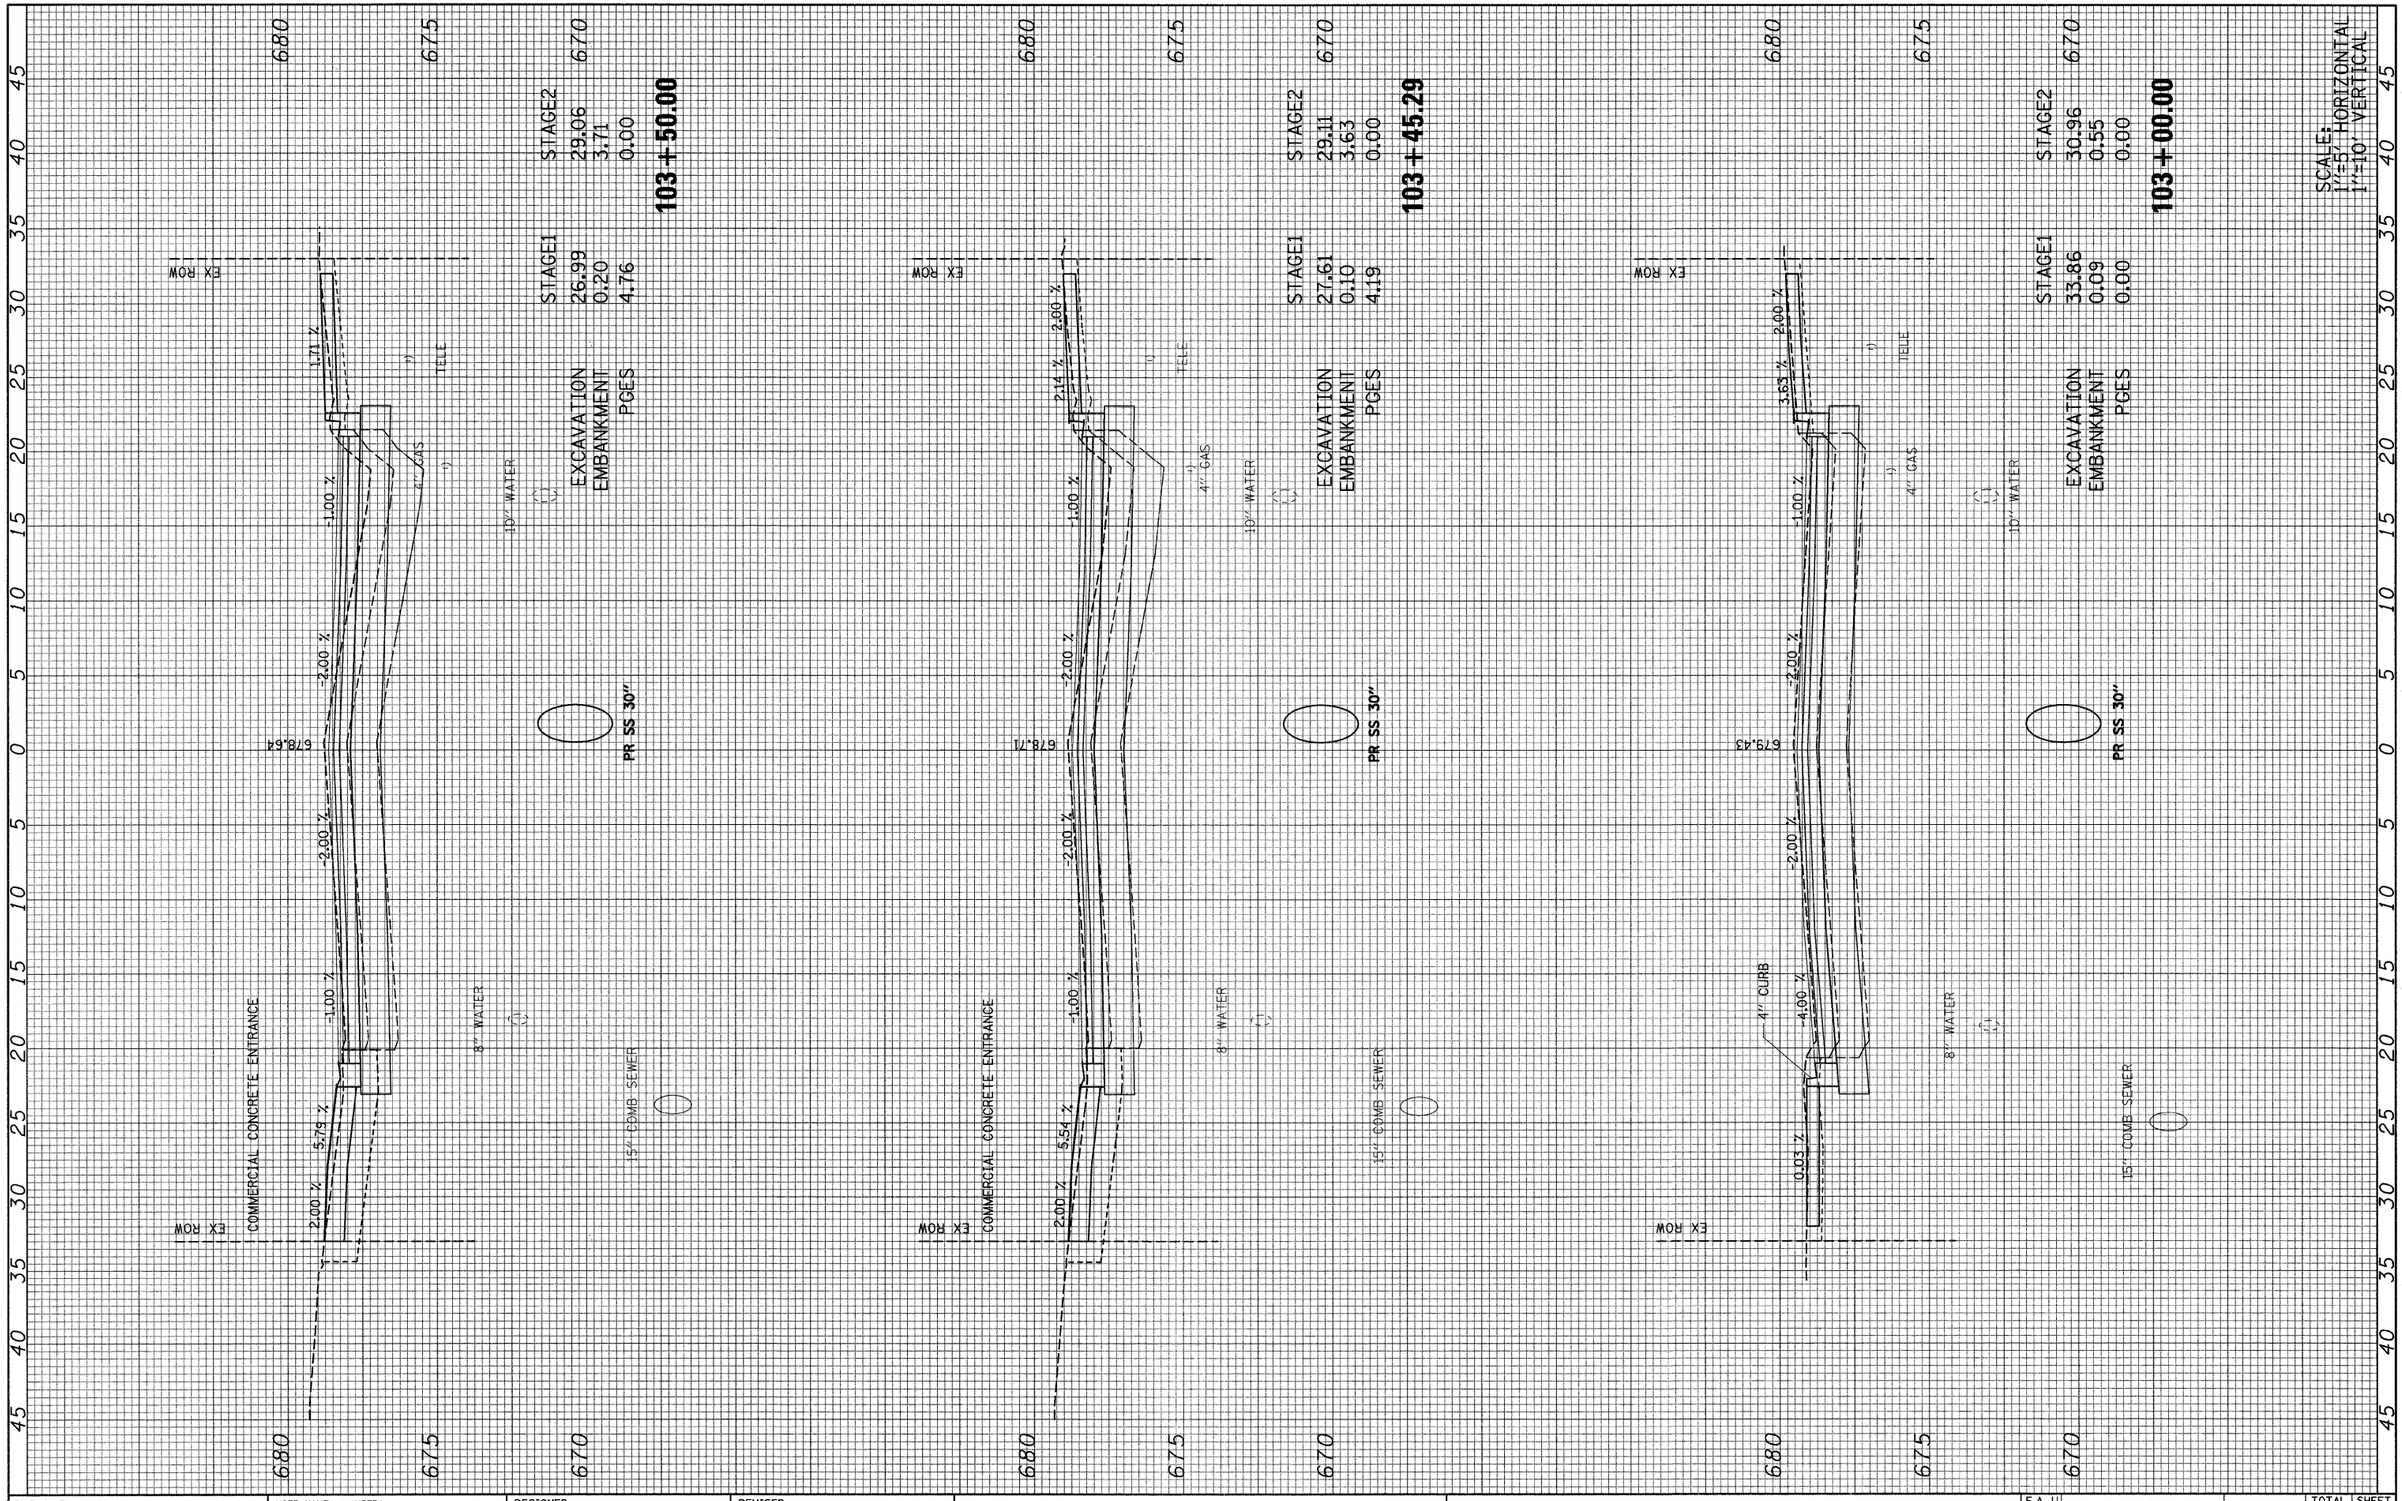

FILE NAME = 092-160_villa_xs.dgn	USER NAME = $USER$	DESIGNED - .	REVISED -
		DRAWN - .	REVISED -
	PLOT SCALE = 1:5	CHECKED -	REVISED -
	PLOT DATE = 6/15/2010	DATE - .	REVISED -

STATE OF ILLINOIS
DEPARTMENT OF TRANSPORTATION

S. VILLA AVE – CROSS SECTION

SCALE: AS NOTED | SHEET NO. 54 OF 69 SHEETS | STA. 103+00.00 TO STA. 103+50.00

F.A. U. RTE.	SECTION	COUNTY	TOTAL SHEETS	SHEET NO.
2652	00-00070-00-PV	DuPAGE	160	145
		CONTRACT NO. 63379		
	ILLINOIS FED. AID PROJECT			

FINAL SURVEY	BY	DATE
	SURVEYED	
	PLOTTED	
NOTE BOOK	TEMPLATE	
	AREAS	
NO.	AREAS CHECKED	

ORIGINAL SURVEY	BY	DATE
	SURVEYED	
	PLOTTED	
NOTE BOOK	TEMPLATE	
	AREAS	
NO.	AREAS CHECKED	

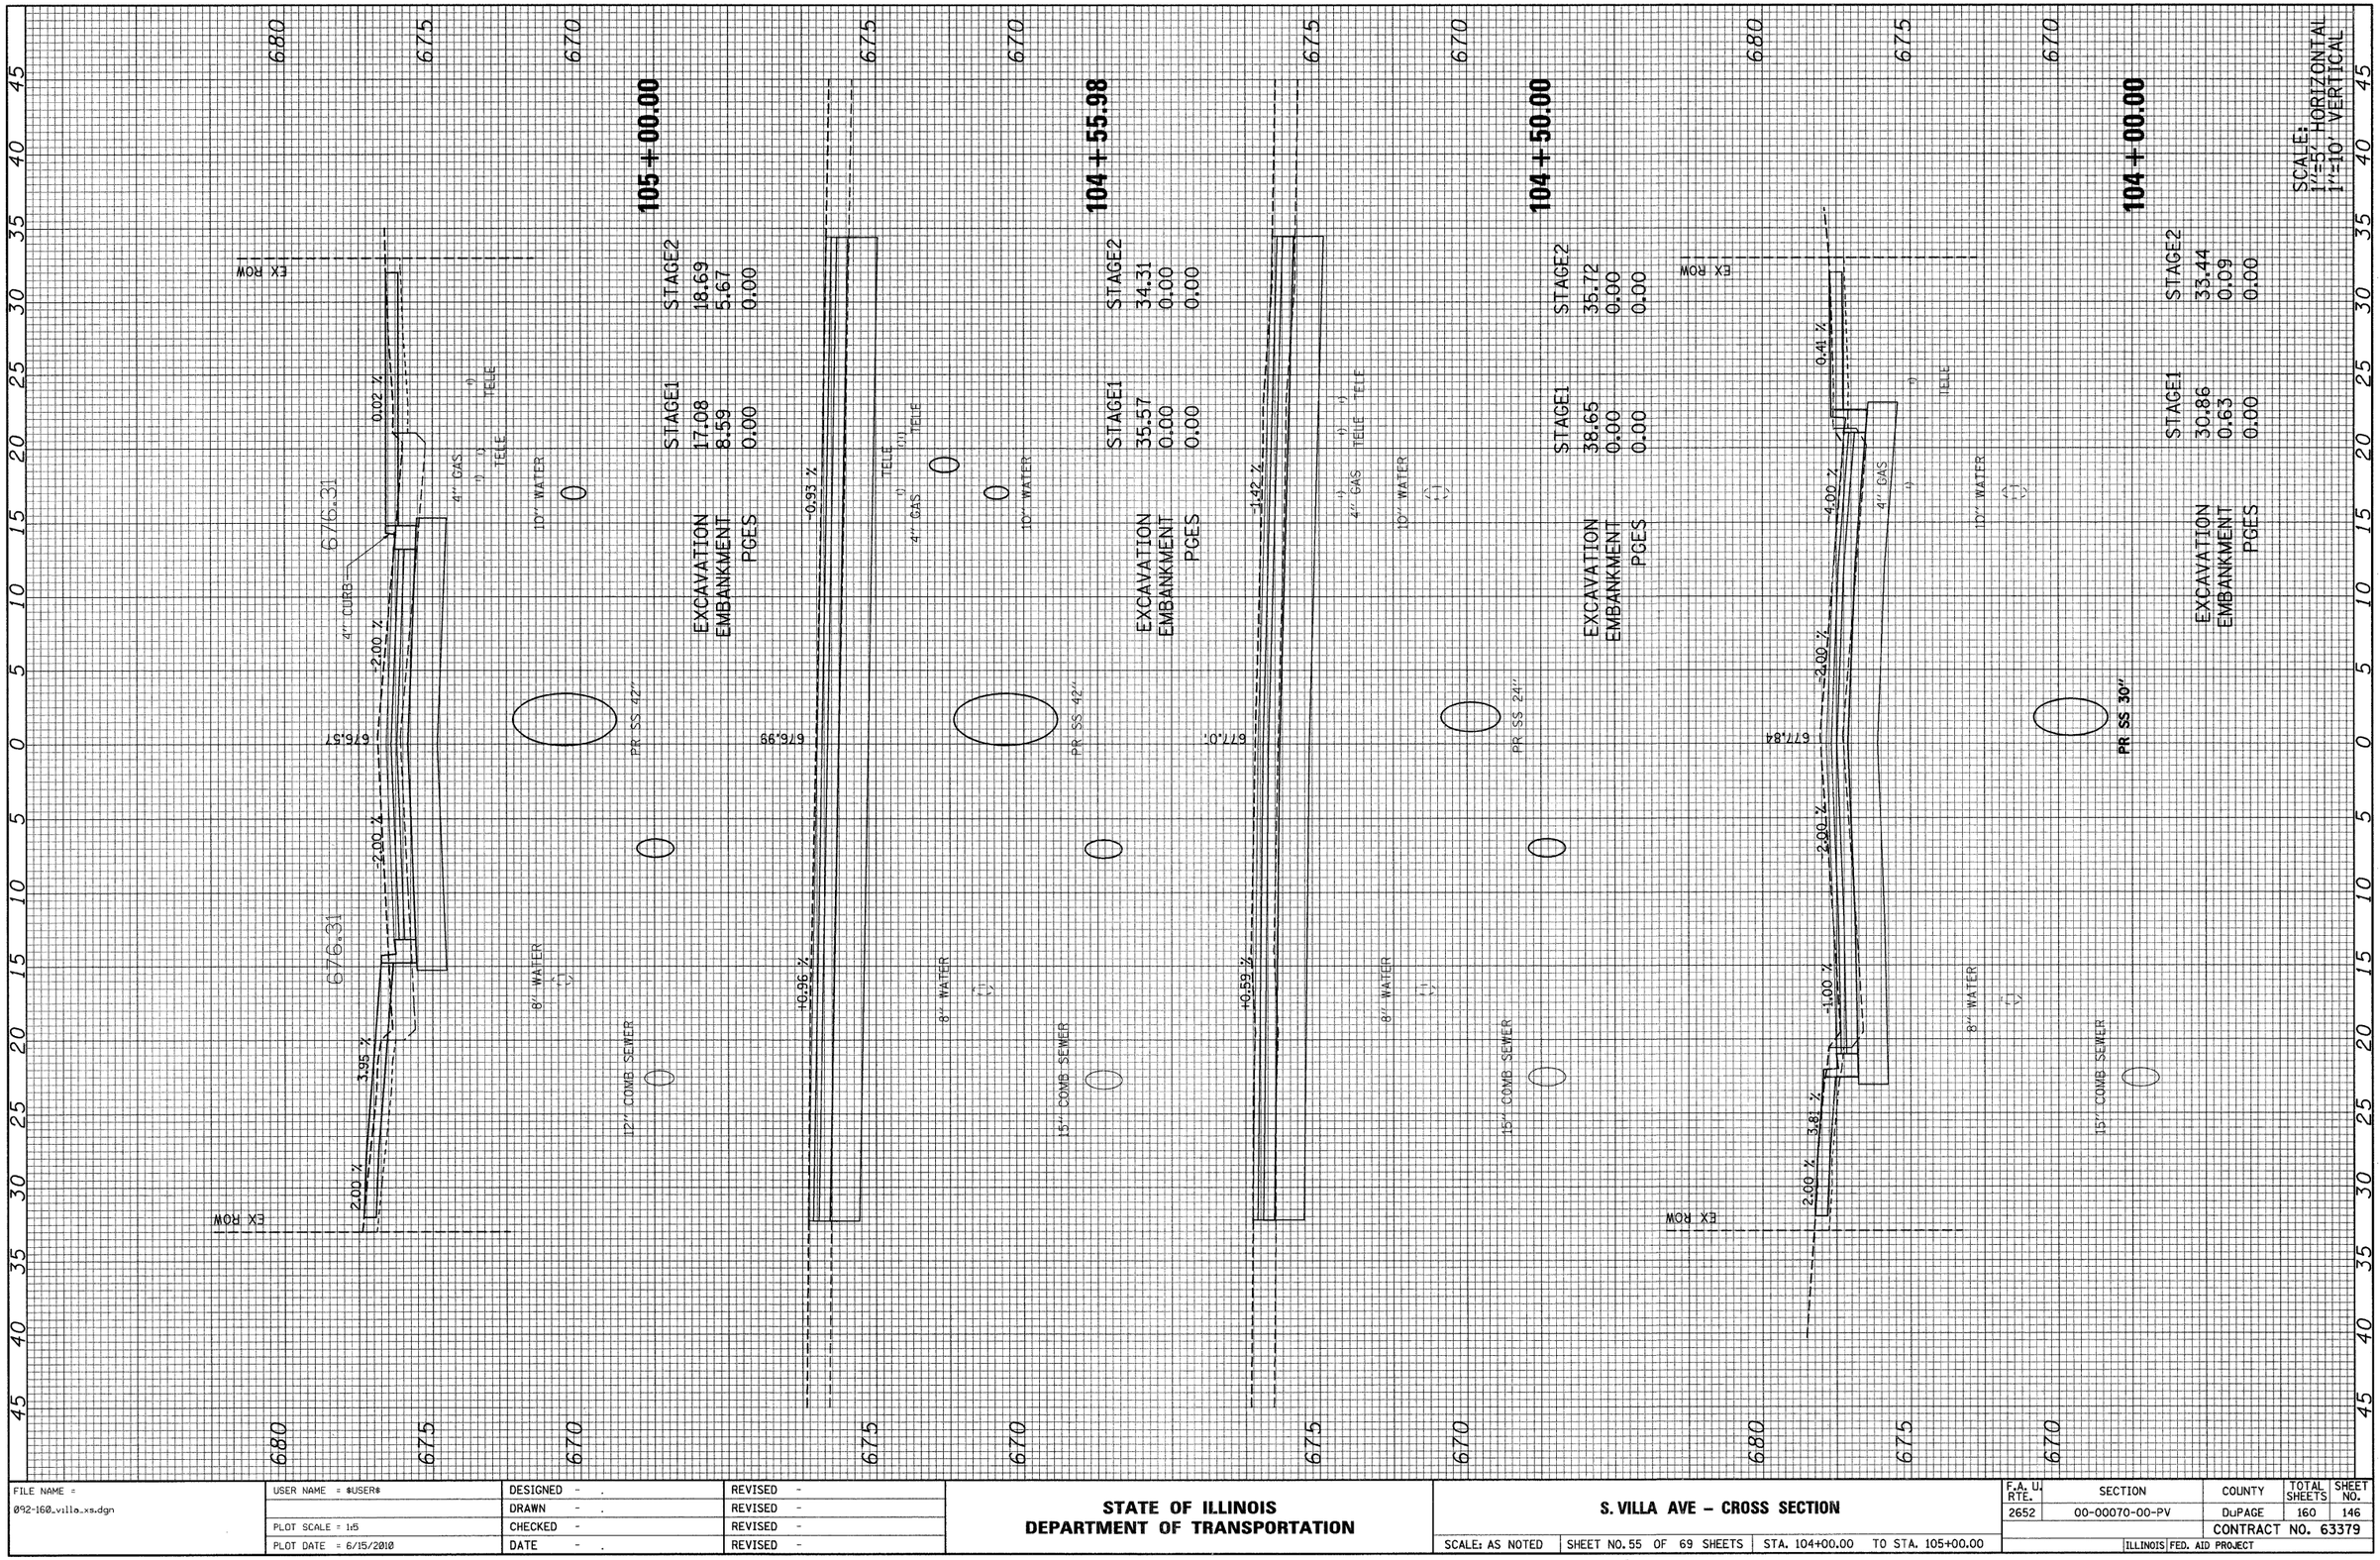

FILE NAME =	USER NAME = $USER$	DESIGNED - .	REVISED -
092-160_villa_xs.dgn		DRAWN - .	REVISED -
	PLOT SCALE = 1:5	CHECKED -	REVISED -
	PLOT DATE = 6/15/2010	DATE - .	REVISED -

STATE OF ILLINOIS
DEPARTMENT OF TRANSPORTATION

S. VILLA AVE – CROSS SECTION

SCALE: AS NOTED | SHEET NO. 55 OF 69 SHEETS | STA. 104+00.00 TO STA. 105+00.00

F.A. U. RTE.	SECTION	COUNTY	TOTAL SHEETS	SHEET NO.
2652	00-00070-00-PV	DuPAGE	160	146
		CONTRACT NO. 63379		
	ILLINOIS FED. AID PROJECT			

FINAL SURVEY	BY	DATE
SURVEYED		
PLOTTED		
NOTE BOOK TRIANGULATE		
AREAS		
NO. AREAS CHECKED		

ORIGINAL SURVEY	BY	DATE
SURVEYED		
PLOTTED		
NOTE BOOK TRIANGULATE		
AREAS		
NO. AREAS CHECKED		

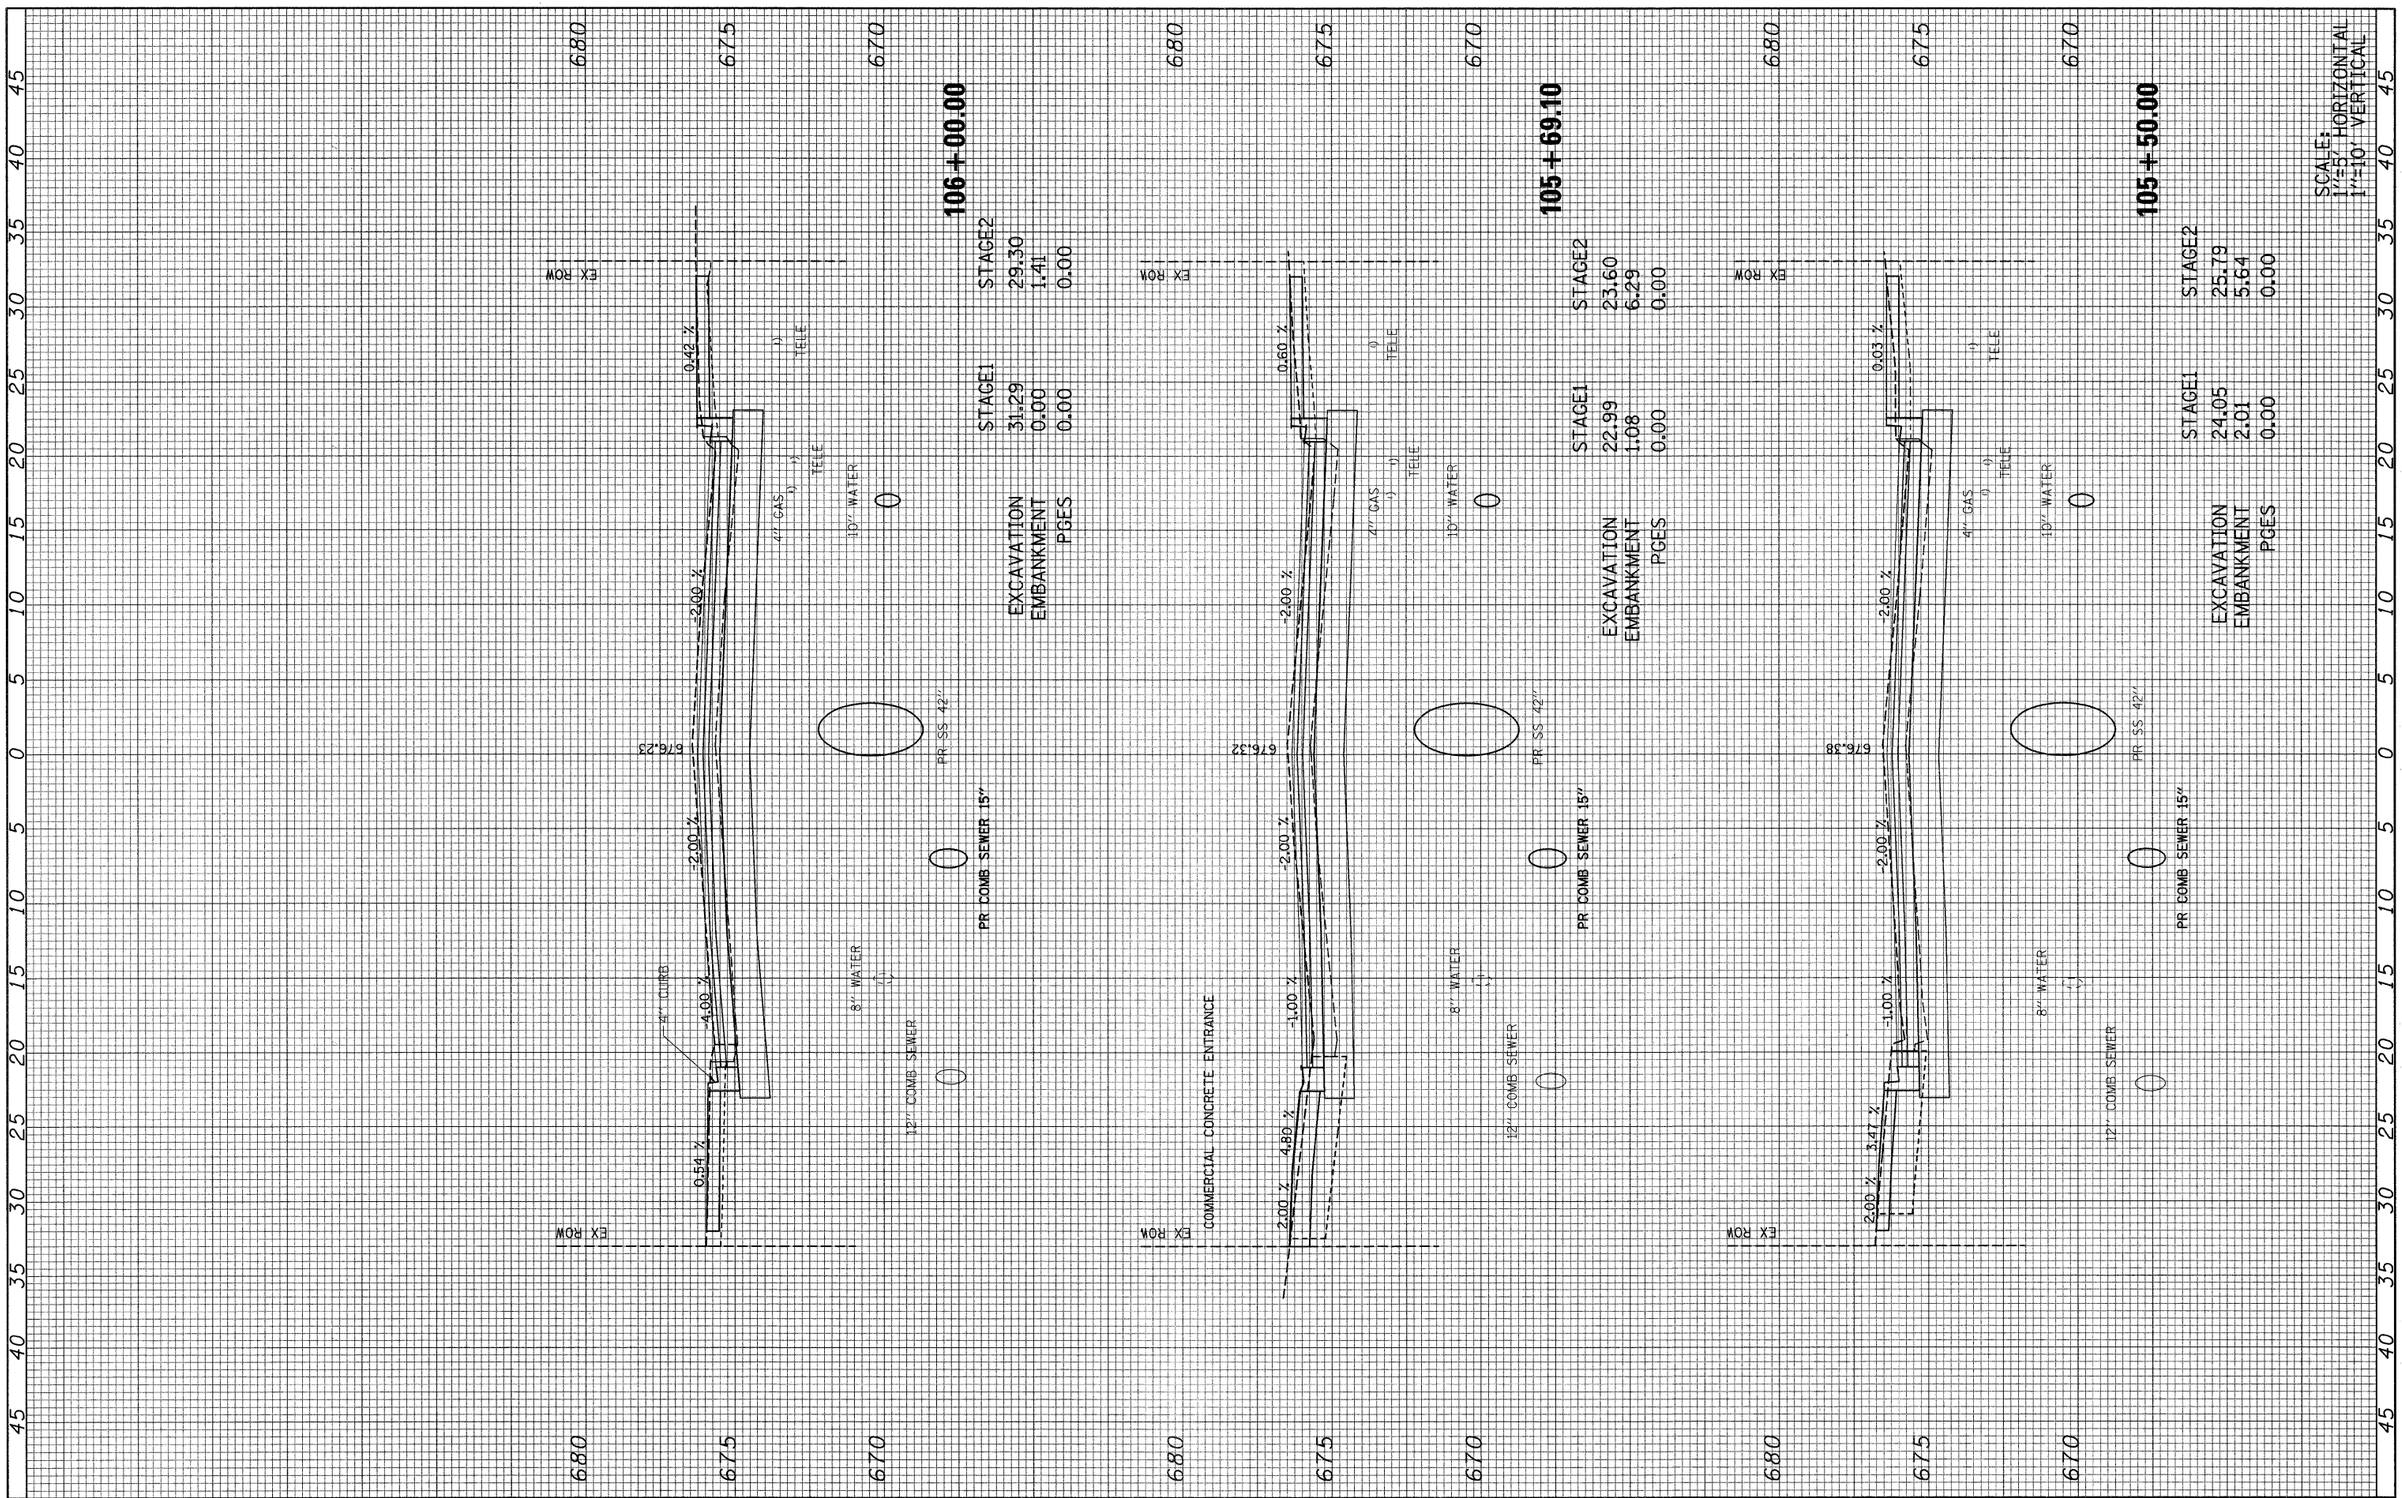

SCALE:
1"=5' HORIZONTAL
1"=10' VERTICAL

FILE NAME =	USER NAME = $USER$	DESIGNED -	REVISED -
092-160_villa_xs.dgn		DRAWN -	REVISED -
	PLOT SCALE = 1:5	CHECKED -	REVISED -
	PLOT DATE = 6/15/2010	DATE -	REVISED -

STATE OF ILLINOIS
DEPARTMENT OF TRANSPORTATION

S. VILLA AVE – CROSS SECTION

SCALE: AS NOTED | SHEET NO. 56 OF 69 SHEETS | STA. 105+50.00 TO STA. 106+00.00

F.A. U. RTE.	SECTION	COUNTY	TOTAL SHEETS	SHEET NO.
2652	00-00070-00-PV	DuPAGE	160	147
		CONTRACT NO. 63379		
		ILLINOIS FED. AID PROJECT		

FINAL SURVEY	BY	DATE
NOTE BOOK	SURVEYED	
NO.	PLOTTED	
	TEMPLATE	
	AREAS CHECKED	

ORIGINAL SURVEY	BY	DATE
NOTE BOOK	SURVEYED	
NO.	PLOTTED	
	TEMPLATE	
	AREAS CHECKED	

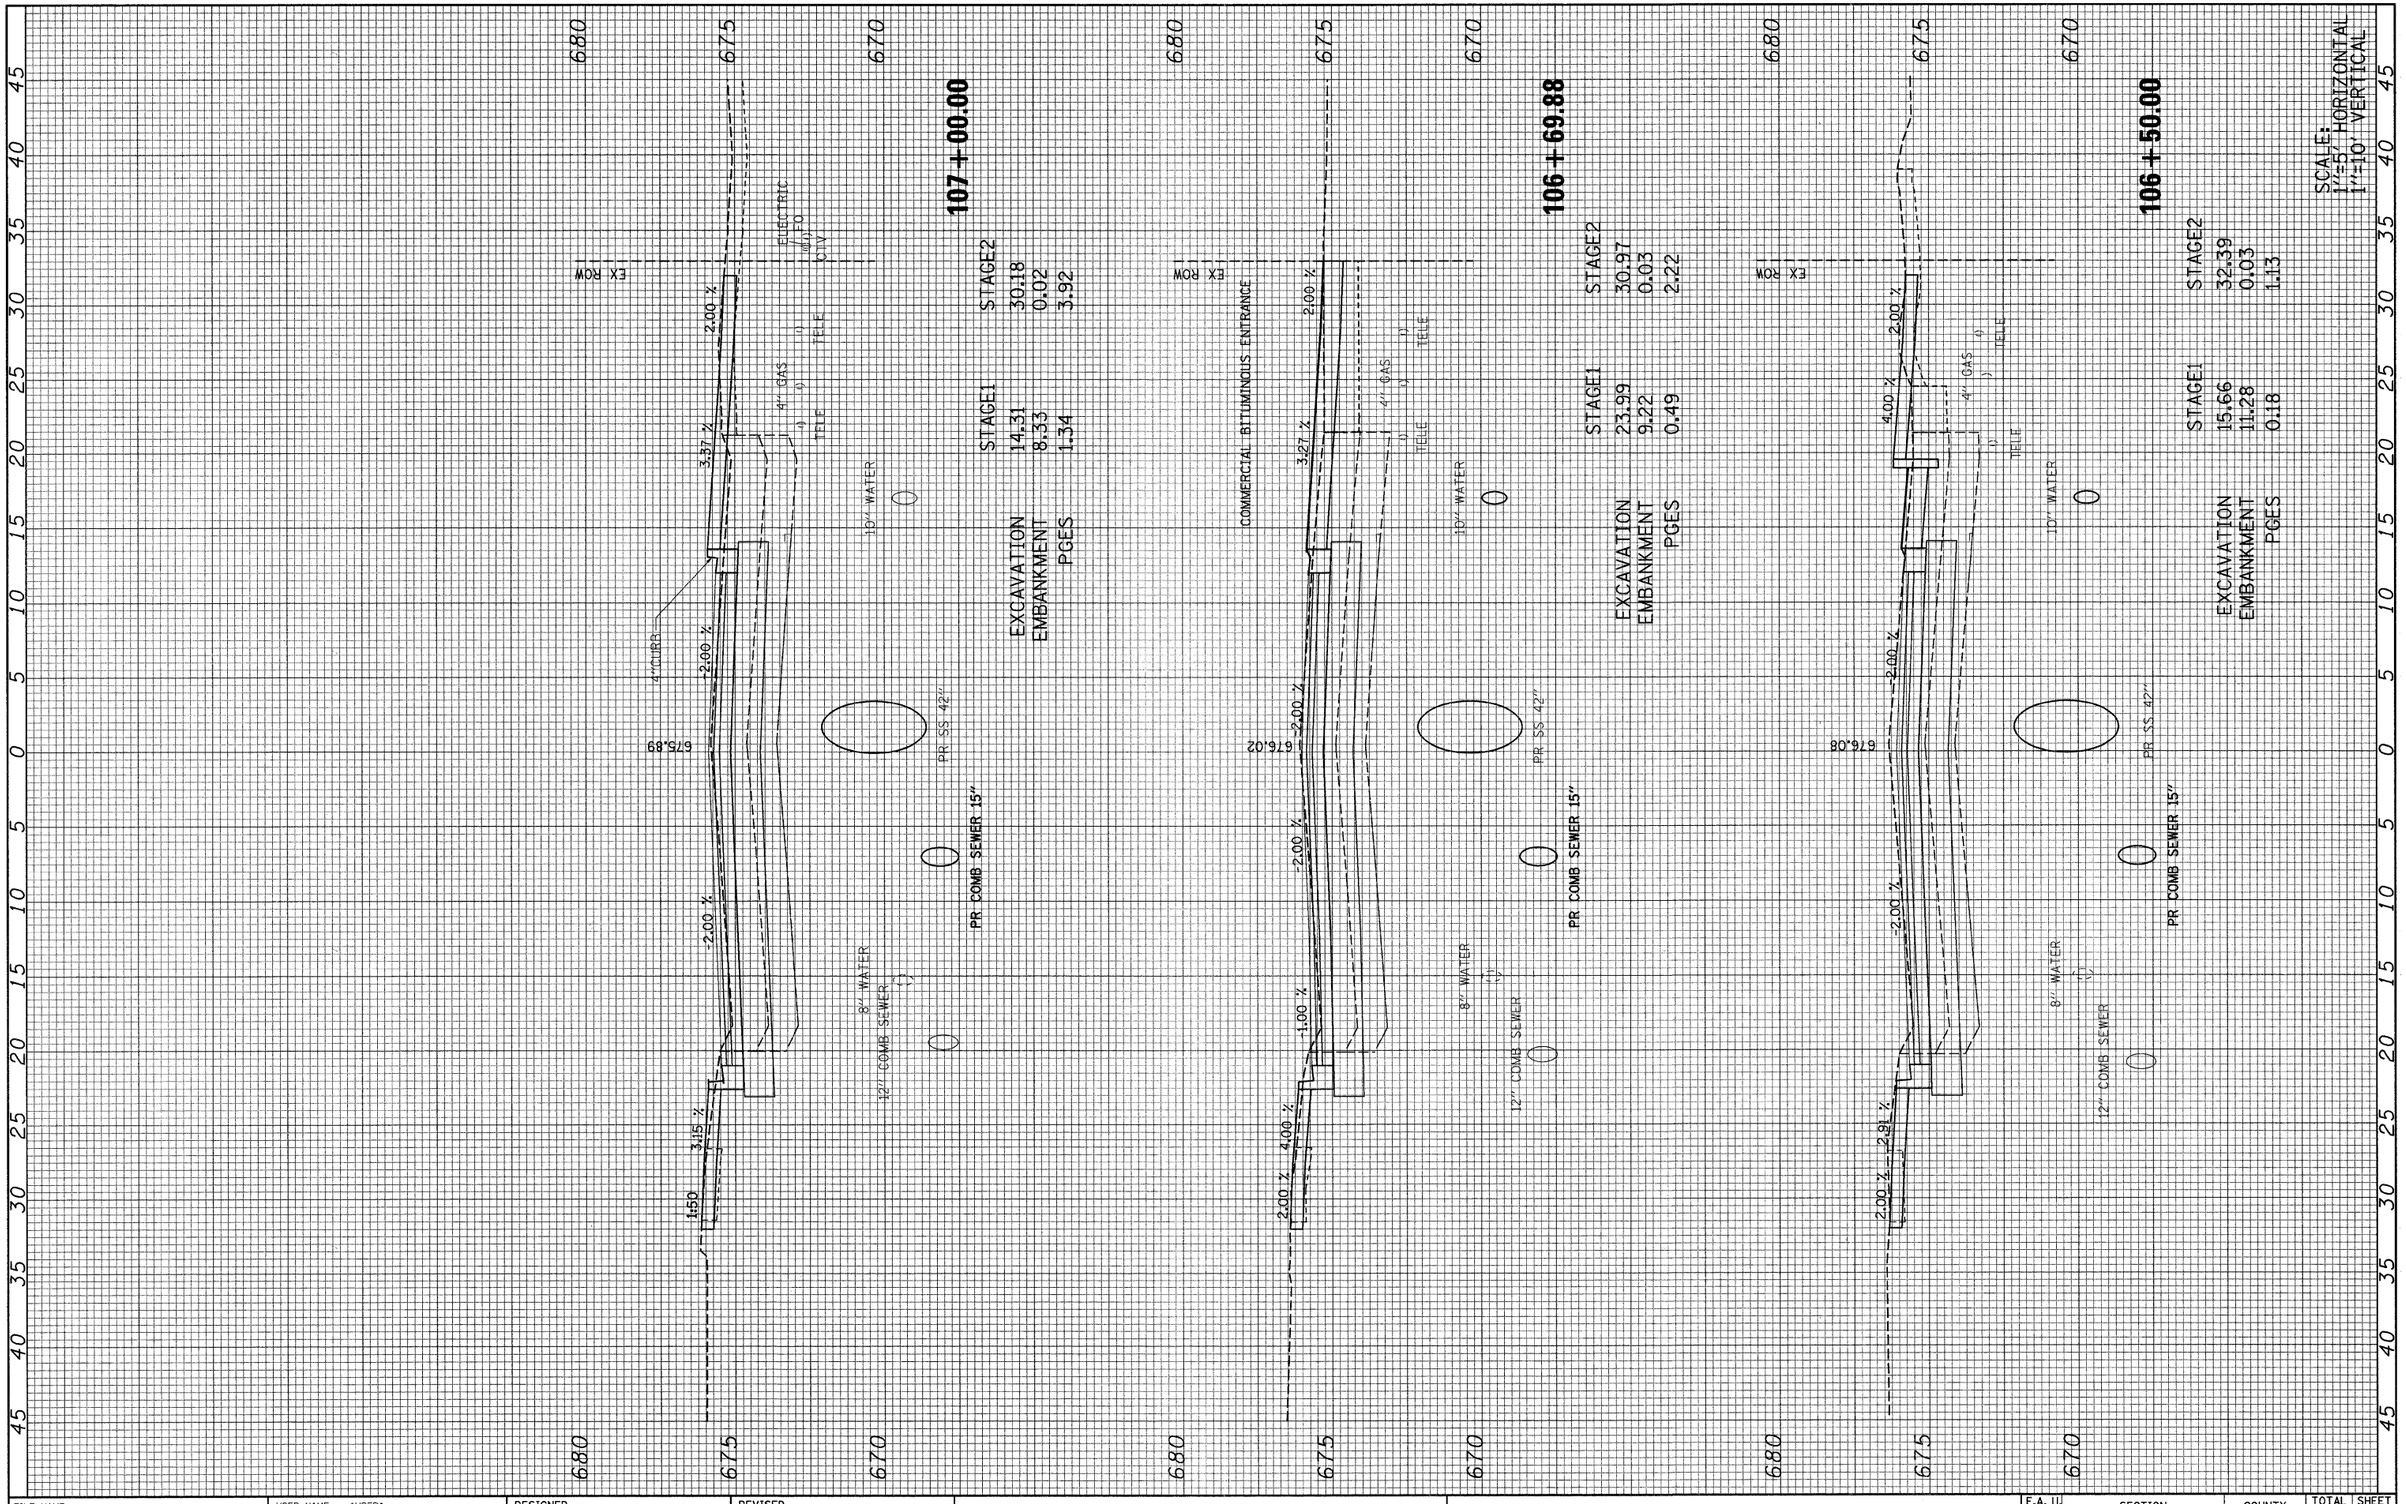

SCALE:
1"=5' HORIZONTAL
1"=10' VERTICAL

FILE NAME =	USER NAME = $USER$	DESIGNED -	REVISED -
092-160_villa_xs.dgn		DRAWN -	REVISED -
	PLOT SCALE = 1:5	CHECKED -	REVISED -
	PLOT DATE = 6/15/2010	DATE -	REVISED -

STATE OF ILLINOIS
DEPARTMENT OF TRANSPORTATION

S. VILLA AVE – CROSS SECTION

SCALE: AS NOTED | SHEET NO. 57 OF 69 SHEETS | STA. 106+50.00 TO STA. 107+00.00

F.A. U. RTE.	SECTION	COUNTY	TOTAL SHEETS	SHEET NO.
2652	00-00070-00-PV	DuPAGE	160	148
		CONTRACT NO. 63379		
	ILLINOIS FED. AID PROJECT			

ORIGINAL SURVEY		BY	DATE
NOTE BOOK	SURVEYED		
	PLOTTED		
NO.	TEMPLATE		
	AREAS		
	AREAS CHECKED		

FINAL SURVEY		BY	DATE
NOTE BOOK	SURVEYED		
	PLOTTED		
NO.	TEMPLATE		
	AREAS		
	AREAS CHECKED		

FILE NAME = d92-168.villa_xs.dgn

USER NAME = #USER#

PLOT SCALE = 1:5

PLOT DATE = 6/15/2018

DESIGNED	-	REVISED	-
DRAWN	-	REVISED	-
CHECKED	-	REVISED	-
DATE	-	REVISED	-

STATE OF ILLINOIS
DEPARTMENT OF TRANSPORTATION

S. VILLA AVE - CROSS SECTION

SCALE: AS NOTED | SHEET NO. 58 OF 69 SHEETS | STA. 107+50.00 | TO STA. 107+93.06

F.A. RTE.	SECTION	COUNTY	TOTAL SHEETS	SHEET NO.
2652	00-00070-00-PV	DUPAGE	160	149
ILLINOIS	FED. AID PROJECT	CONTRACT NO. 63379		

45 40 35 30 25 20 15 10 5 0 5 10 15 20 25 30 35 40 45

680 675 670

EX ROW

COMMERCIAL CONCRETE ENTRANCE

675.02

1.90 % -2.00 % -2.00 % 0.00 %

4" GAS

ELECTRIC FO TELE CTV

12" COMB SEWER 8" WATER 10" WATER

PR SS 42"

107+93.06

	STAGE1	STAGE2
EXCAVATION	27.04	16.74
EMBANKMENT	0.29	8.08
PGES	0.00	0.00

EX ROW

COMMERCIAL CONCRETE ENTRANCE

675.45

4"CURB

0.41 % -2.00 % -2.00 % -4.00 % 0.12 %

4" GAS

ELECTRIC FO TELE CTV

8" WATER 10" WATER

12" COMB SEWER

PR SS 42"

107+50.50

	STAGE1	STAGE2
EXCAVATION	29.25	18.80
EMBANKMENT	0.22	7.04
PGES	0.00	0.00

EX ROW

COMMERCIAL CONCRETE ENTRANCE

675.46

4"CURB

0.40 % -2.00 % -2.00 % -4.00 % 0.07 %

4" GAS

ELECTRIC FO TELE CTV

8" WATER 10" WATER

12" COMB SEWER

PR SS 42"

107+50.00

	STAGE1	STAGE2
EXCAVATION	29.18	18.76
EMBANKMENT	0.22	7.05
PGES	0.00	0.00

SCALE:
1"=5' HORIZONTAL
1"=10' VERTICAL

FINAL SURVEY	SURVEYED	BY	DATE
NOTE BOOK	PLOTTED		
NO.	TEMPLATE		
	AREAS		
	AREAS CHECKED		

ORIGINAL SURVEY	SURVEYED	BY	DATE
NOTE BOOK	PLOTTED		
NO.	TEMPLATE		
	AREAS		
	AREAS CHECKED		

SCALE:
1"=5' HORIZONTAL
1"=10' VERTICAL

FILE NAME =	USER NAME = $USER$	DESIGNED - .	REVISED -
092-160_villa_xs.dgn		DRAWN - .	REVISED -
	PLOT SCALE = 1:5	CHECKED -	REVISED -
	PLOT DATE = 6/15/2010	DATE - .	REVISED -

STATE OF ILLINOIS
DEPARTMENT OF TRANSPORTATION

S. VILLA AVE – CROSS SECTION

SCALE: AS NOTED | SHEET NO. 59 OF 69 SHEETS | STA. 108+00.00 TO STA. 108+50.00

F.A. U. RTE.	SECTION	COUNTY	TOTAL SHEETS	SHEET NO.
2652	00-00070-00-PV	DuPAGE	160	150
		CONTRACT NO. 63379		
	ILLINOIS FED. AID PROJECT			

FINAL SURVEY	BY	DATE
NOTE BOOK	SURVEYED	
NO. -	PLOTTED	
	TEMPLATE	
	AREAS	
	AREAS CHECKED	

ORIGINAL SURVEY	BY	DATE
NOTE BOOK	SURVEYED	
NO. -	PLOTTED	
	TEMPLATE	
	AREAS	
	AREAS CHECKED	

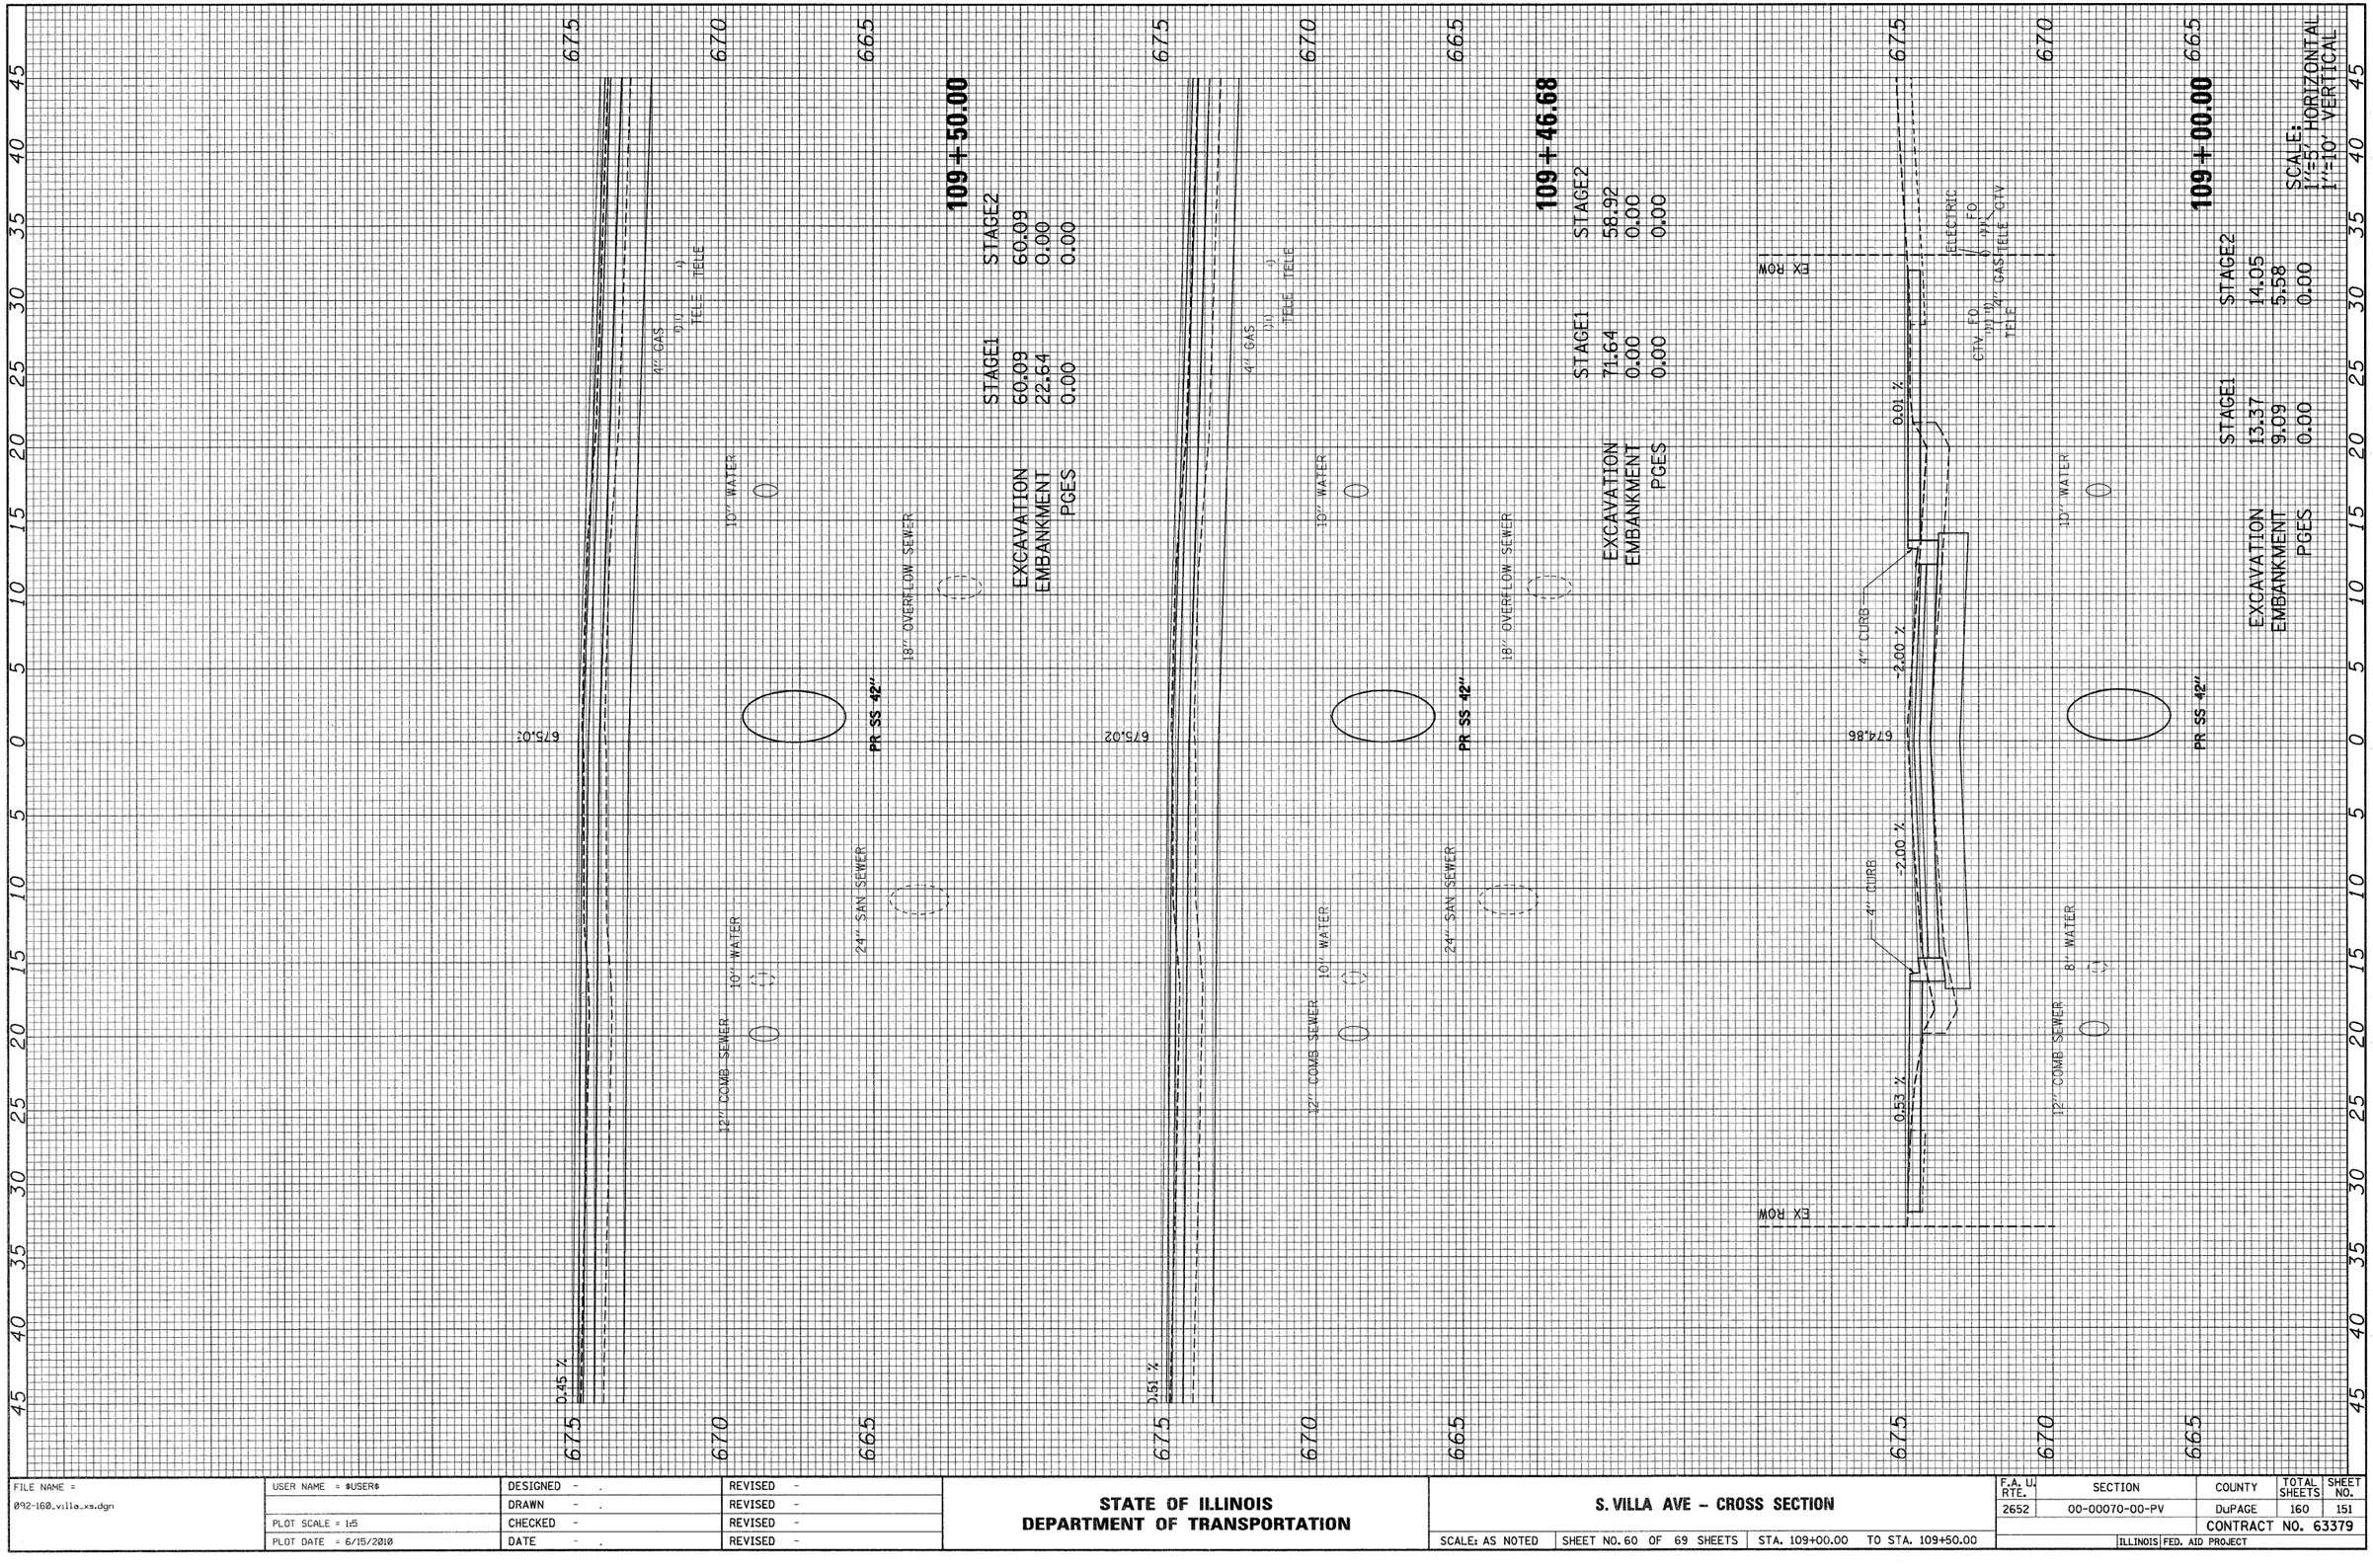

FILE NAME =	USER NAME = $USER$	DESIGNED -	REVISED -
092-160_villa_xs.dgn		DRAWN -	REVISED -
	PLOT SCALE = 1:5	CHECKED -	REVISED -
	PLOT DATE = 6/15/2010	DATE -	REVISED -

STATE OF ILLINOIS
DEPARTMENT OF TRANSPORTATION

S. VILLA AVE - CROSS SECTION

SCALE: AS NOTED | SHEET NO. 60 OF 69 SHEETS | STA. 109+00.00 TO STA. 109+50.00

SCALE: 1"=5' HORIZONTAL, 1"=10' VERTICAL

F.A.U. RTE.	SECTION	COUNTY	TOTAL SHEETS	SHEET NO.
2652	00-00070-00-PV	DuPAGE	160	151
		CONTRACT NO. 63379		
		ILLINOIS FED. AID PROJECT		

ORIGINAL SURVEY		BY	DATE
	SURVEYED		
	PLOTTED		
NOTE BOOK	TEMPLATE		
	AREAS		
NO.	AREAS CHECKED		

FINAL SURVEY		BY	DATE
	SURVEYED		
	PLOTTED		
NOTE BOOK	TEMPLATE		
	AREAS		
NO.	AREAS CHECKED		

FILE NAME = 092-168.v11a.xs.dgn

USER NAME = $USER$

PLOT SCALE = 1:1.5

PLOT DATE = 6/15/2018

DESIGNED -

DRAWN -

CHECKED -

DATE -

REVISED -

REVISED -

REVISED -

STATE OF ILLINOIS
DEPARTMENT OF TRANSPORTATION

S. VILLA AVE - CROSS SECTION

SCALE: AS NOTED | SHEET NO. 61 OF 69 SHEETS | STA. 110+00.00 TO STA. 110+87.05

F.A.U. RTE. 2652 | SECTION 00-00070-00-PV | COUNTY DuPAGE | TOTAL SHEETS 160 | SHEET NO. 152

ILLINOIS FED. AID PROJECT | CONTRACT NO. 63379

45 40 35 30 25 20 15 10 5 0 5 10 15 20 25 30 35 40 45

680 675 670 665

EX ROW

COMMERCIAL CONCRETE ENTRANCE

675.51

1.52 % -2.00 % -2.00 % 0.26 %

4" GAS
TELE TELE

10" WATER

24" SAN SEWER

PR SS 42"

36" COMB SEWER

18" OVERFLOW SEWER

110 + 87.05

	STAGE1	STAGE2
EXCAVATION	0.88	1.27
EMBANKMENT	27.21	23.54
PGES	0.00	0.00

675.38

0.24 % 0.24 % -2.00 % -2.00 % 1.05 %

4" CURB

4" GAS
TELE TELE

12" COMB SEWER

10" WATER

24" SAN SEWER

PR SS 42"

36" COMB SEWER

18" OVERFLOW SEWER

110 + 50.00

	STAGE1	STAGE2
EXCAVATION	0.00	0.39
EMBANKMENT	13.75	26.56
PGES	0.00	0.00

675.21

2.00 % 2.78 % -2.00 % -2.00 % 0.67 %

4" CURB

4" GAS
TELE TELE

12" COMB SEWER

10" WATER

24" SAN SEWER

PR SS 42"

36" COMB SEWER

18" OVERFLOW SEWER

110 + 00.00

	STAGE1	STAGE2
EXCAVATION	0.00	1.88
EMBANKMENT	15.57	10.98
PGES	0.00	0.00

SCALE:
1"=5' HORIZONTAL
1"=10' VERTICAL

FINAL SURVEY	BY	DATE
NOTE BOOK	SURVEYED	
NO.	PLOTTED	
	TEMPLATE	
	AREAS	
	AREAS CHECKED	

ORIGINAL SURVEY	BY	DATE
NOTE BOOK	SURVEYED	
NO.	PLOTTED	
	TEMPLATE	
	AREAS	
	AREAS CHECKED	

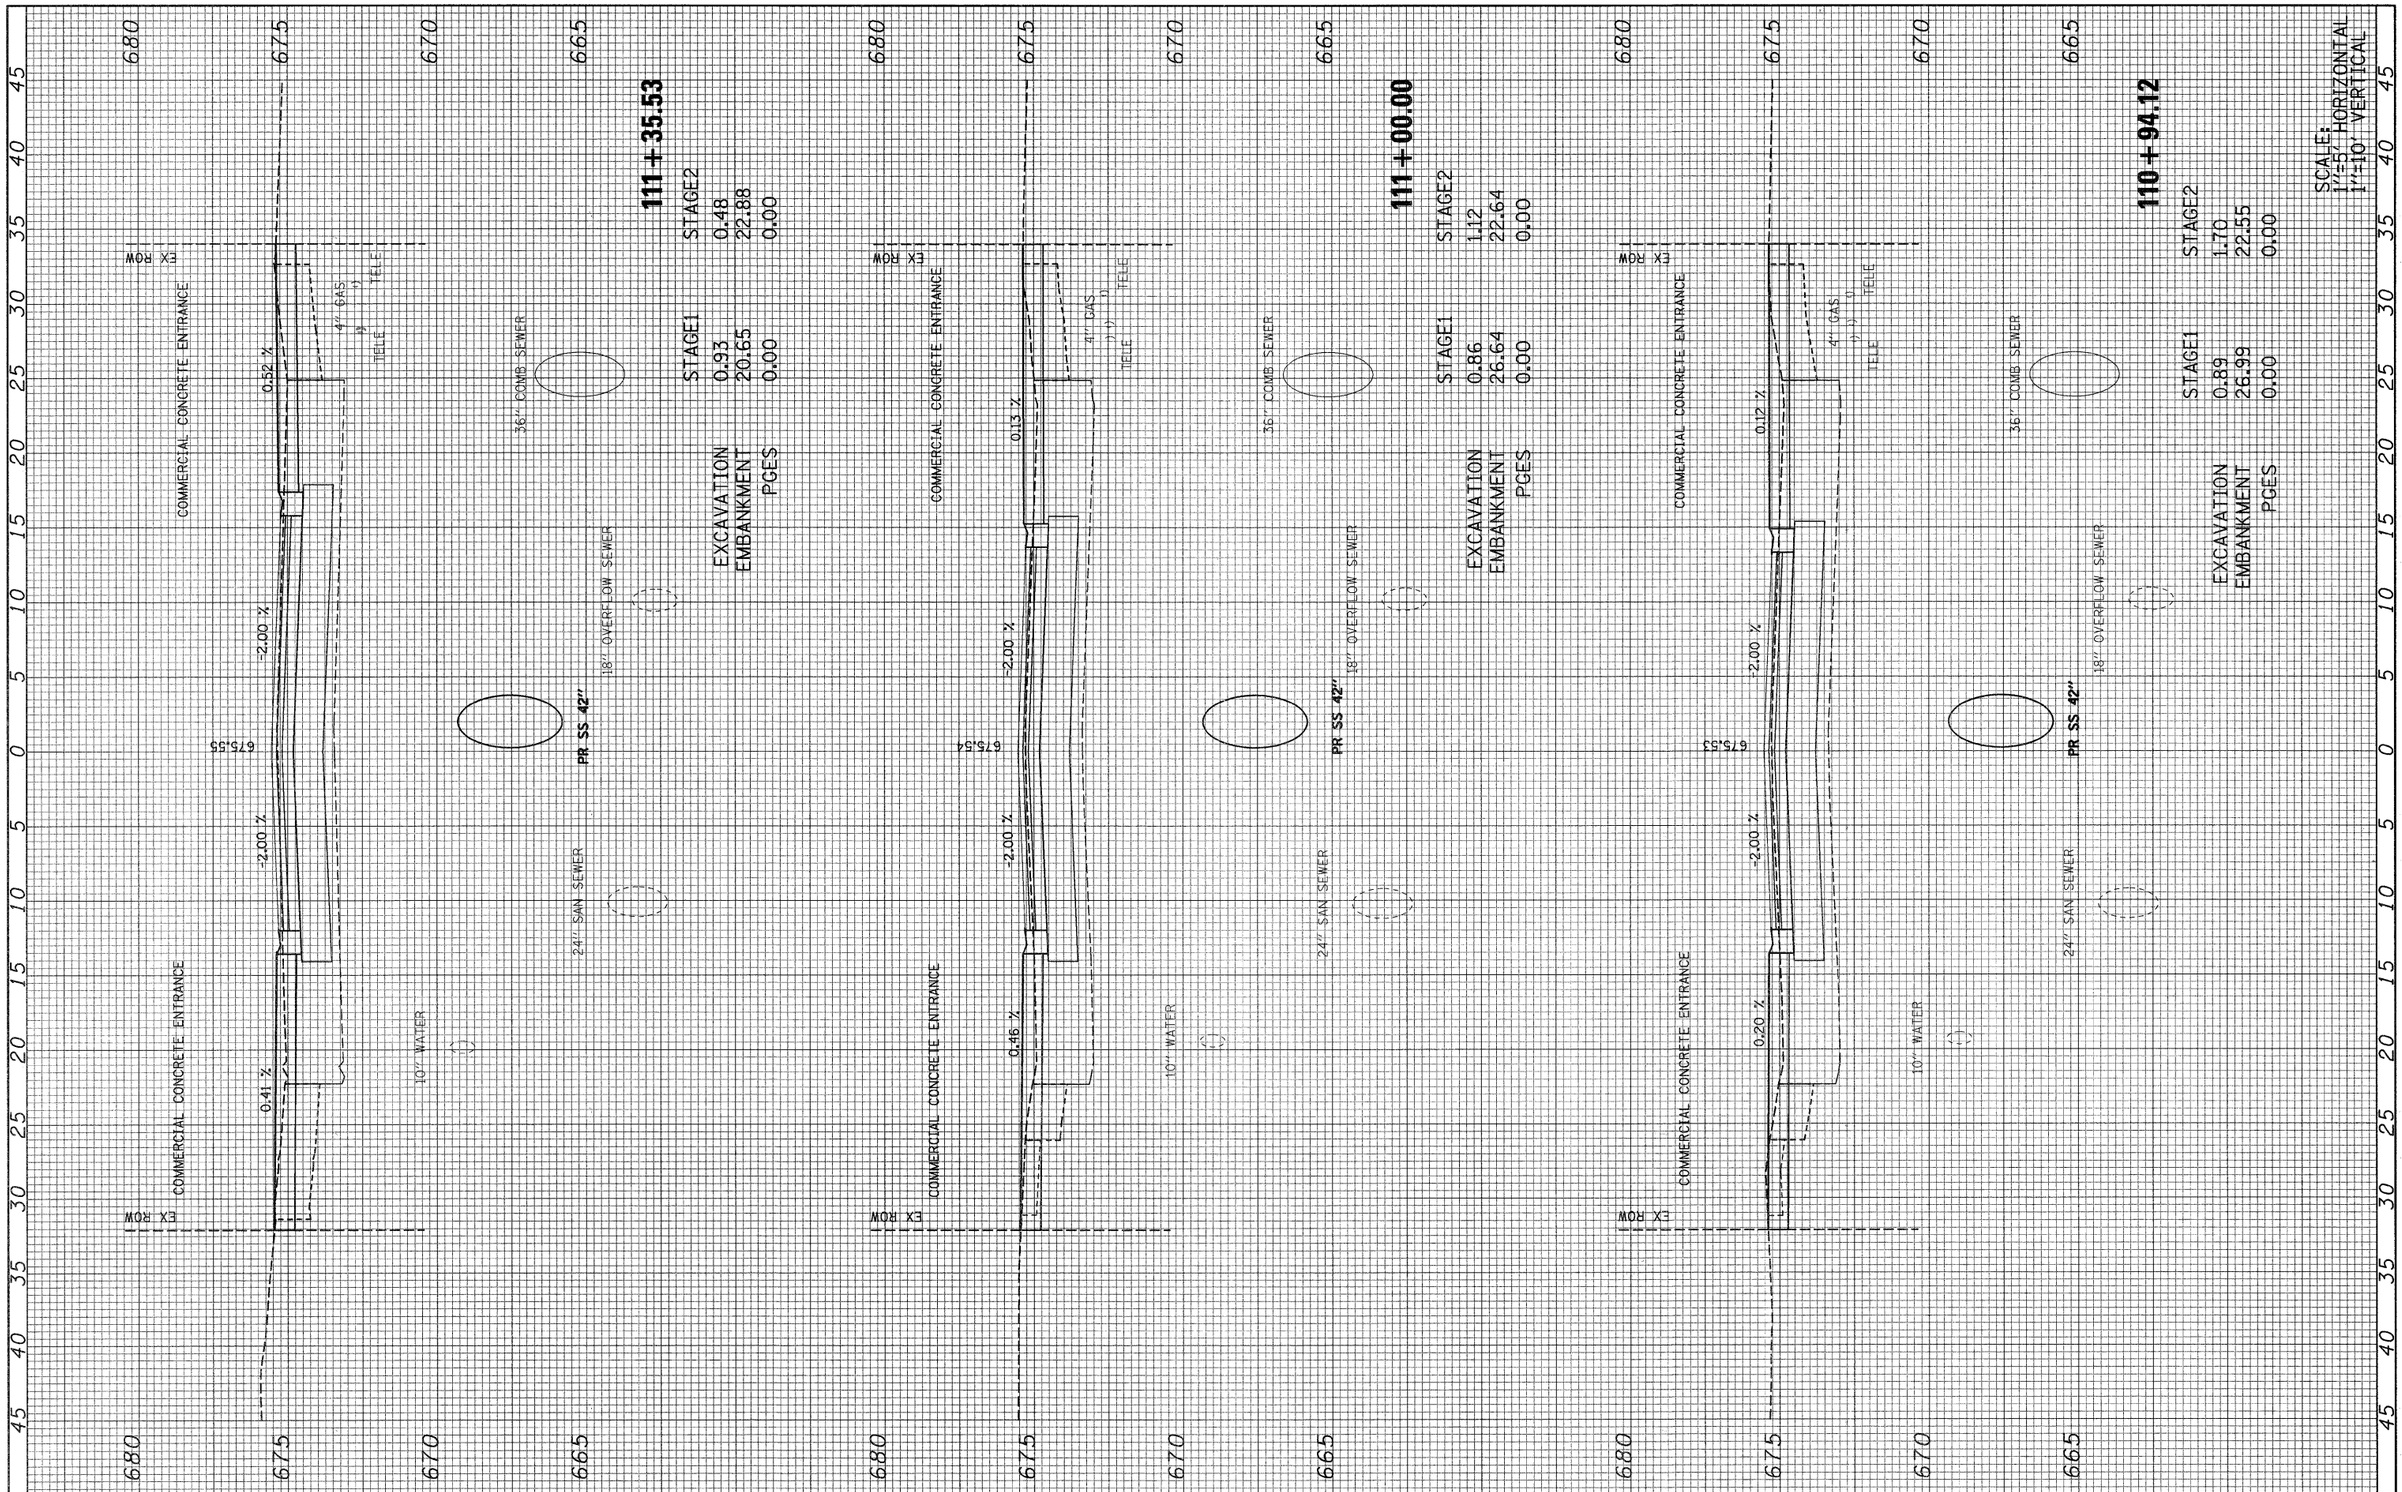

FILE NAME =	USER NAME = $USER$	DESIGNED - .	REVISED -
092-160_villa_xs.dgn		DRAWN - .	REVISED -
	PLOT SCALE = 1:5	CHECKED -	REVISED -
	PLOT DATE = 6/15/2010	DATE - .	REVISED -

STATE OF ILLINOIS
DEPARTMENT OF TRANSPORTATION

S. VILLA AVE – CROSS SECTION

SCALE: AS NOTED | SHEET NO. 62 OF 69 SHEETS | STA. 110+94.12 TO STA. 111+35.53

F.A. U. RTE.	SECTION	COUNTY	TOTAL SHEETS	SHEET NO.
2652	00-00070-00-PV	DuPAGE	160	153
		CONTRACT NO. 63379		
	ILLINOIS FED. AID PROJECT			

FINAL SURVEY	BY	DATE
NOTE BOOK	SURVEYED	
NO.	PLOTTED	
	TRIANGULATE	
	AREAS	
	AREAS CHECKED	

ORIGINAL SURVEY	BY	DATE
NOTE BOOK	SURVEYED	
NO.	PLOTTED	
	TRIANGULATE	
	AREAS	
	AREAS CHECKED	

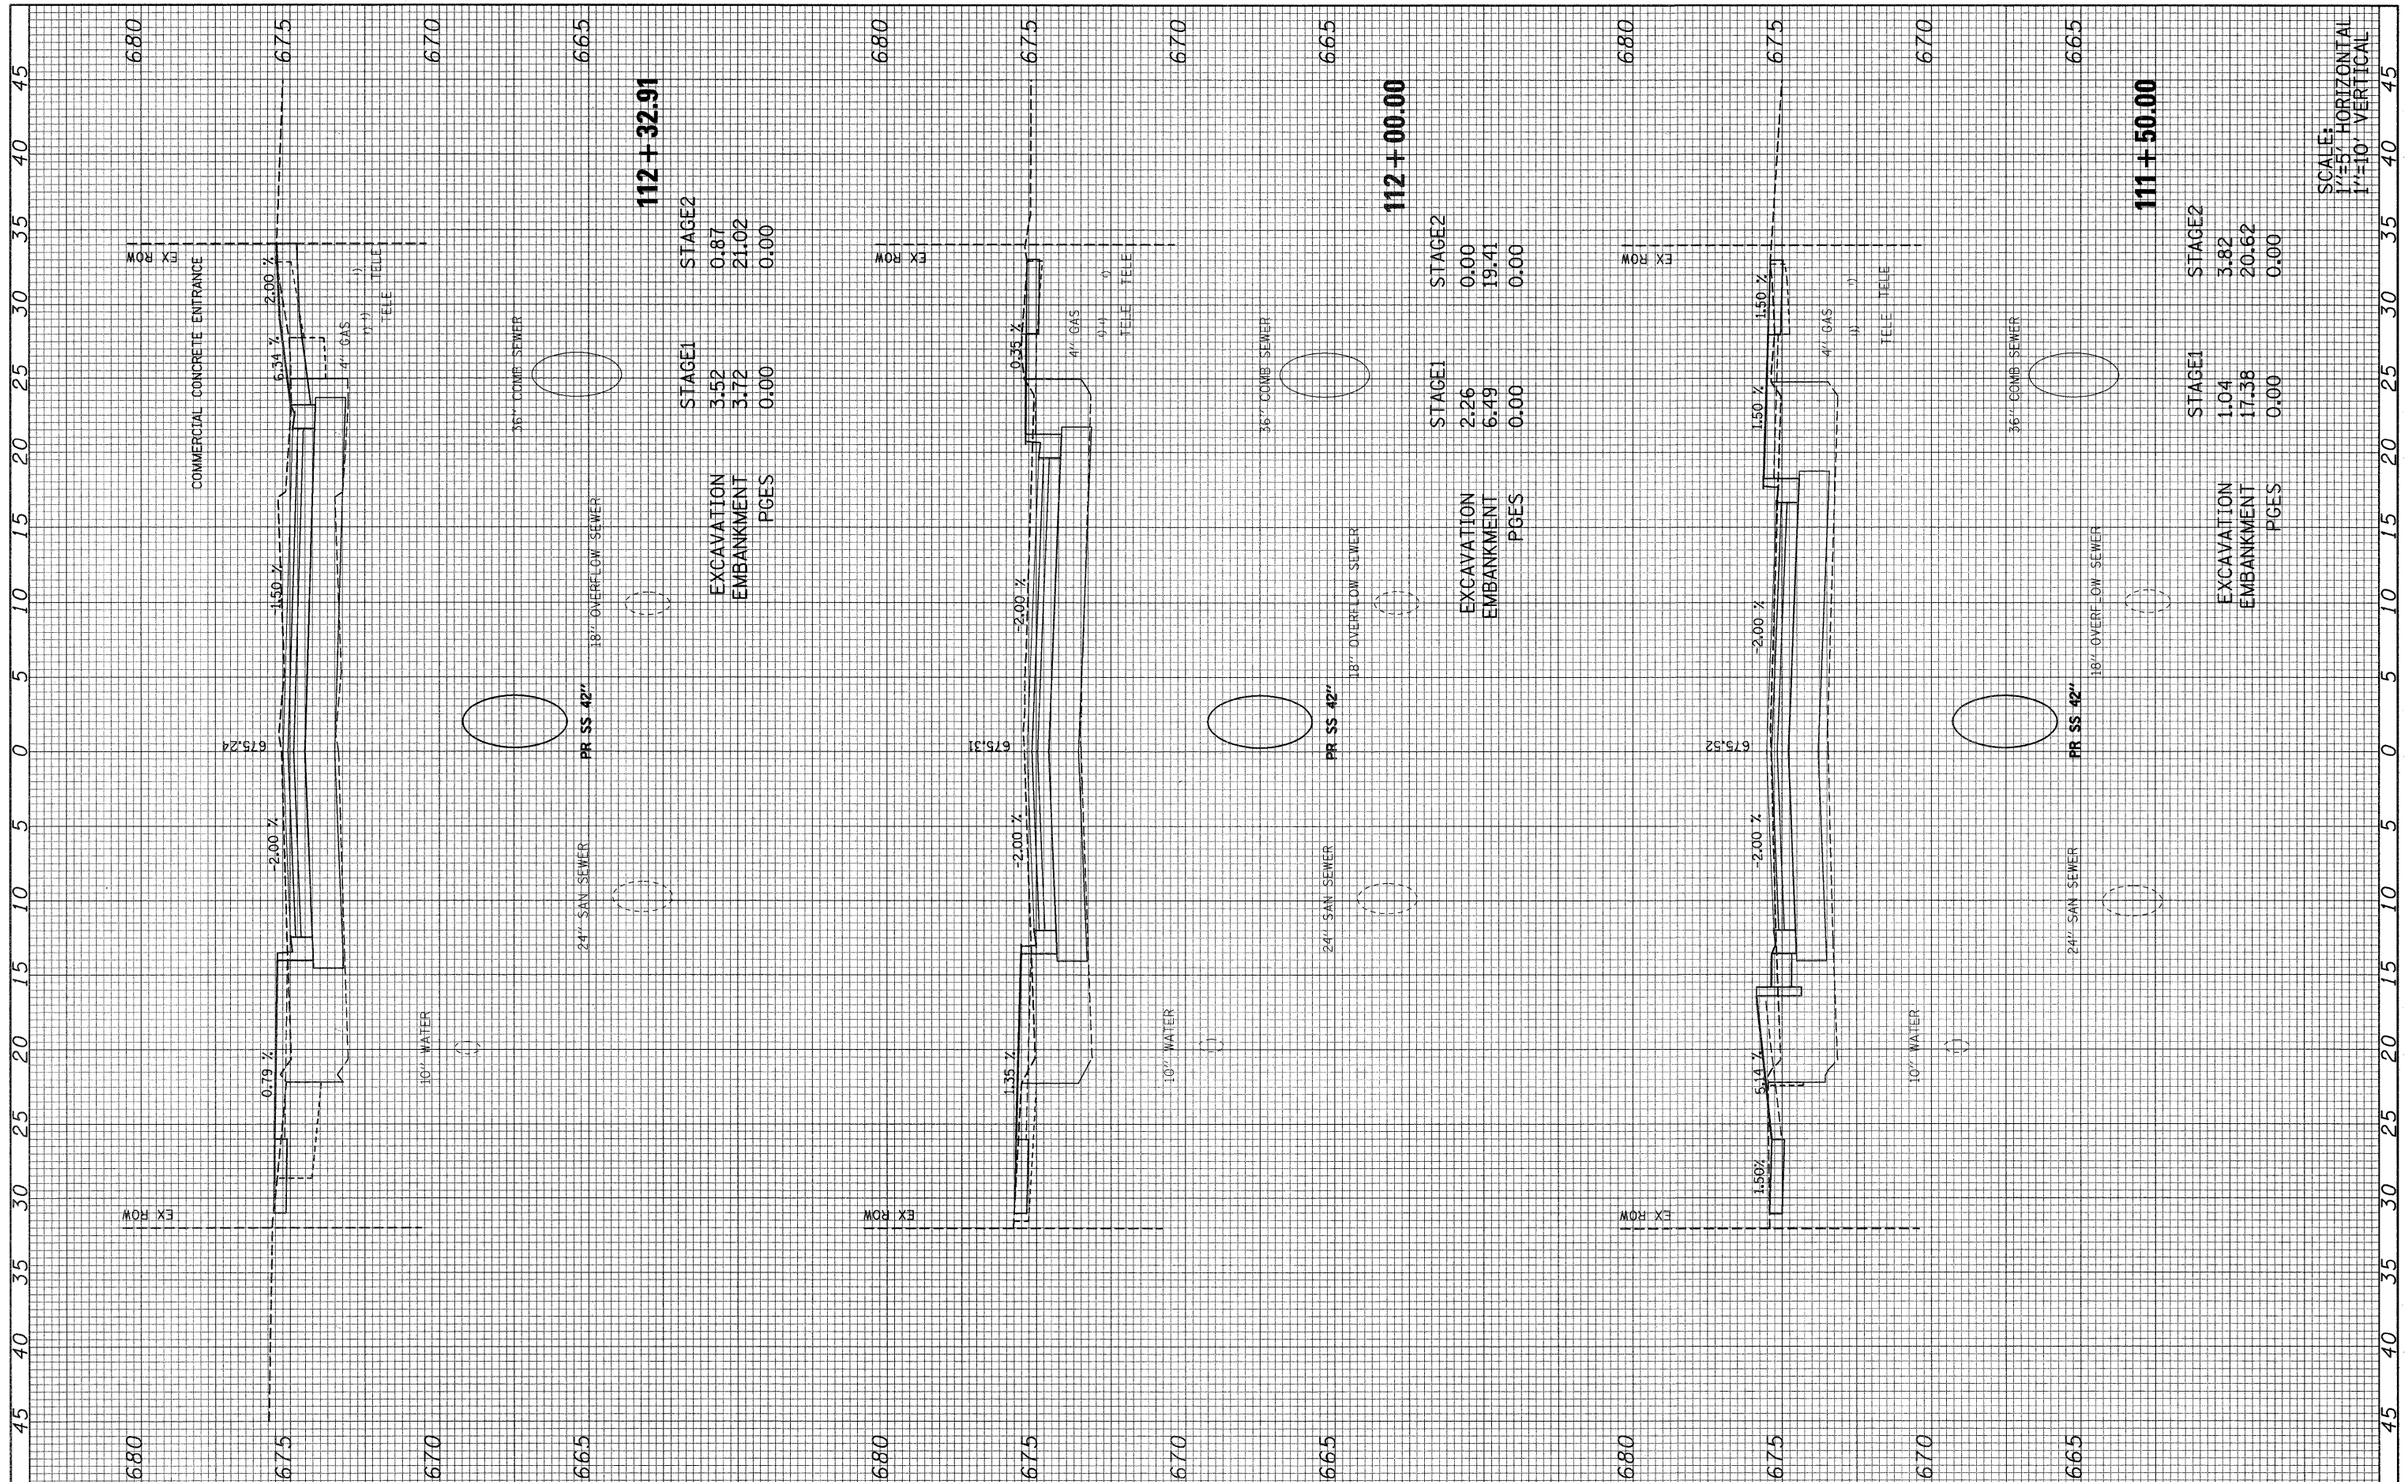

FILE NAME =	USER NAME = $USER$	DESIGNED - .	REVISED -
092-160_villa_xs.dgn		DRAWN - .	REVISED -
	PLOT SCALE = 1:5	CHECKED -	REVISED -
	PLOT DATE = 6/15/2010	DATE - .	REVISED -

STATE OF ILLINOIS
DEPARTMENT OF TRANSPORTATION

S. VILLA AVE – CROSS SECTION

SCALE: AS NOTED | SHEET NO. 63 OF 69 SHEETS | STA. 111+50.00 TO STA. 112+32.91

SCALE:
1"=5' HORIZONTAL
1"=10' VERTICAL

F.A. U. RTE.	SECTION	COUNTY	TOTAL SHEETS	SHEET NO.
2652	00-00070-00-PV	DuPAGE	160	154
		CONTRACT NO. 63379		
	ILLINOIS FED. AID PROJECT			

FINAL SURVEY	SURVEYED	BY	DATE
NOTE BOOK	PLOTTED		
NO.	TEMPLATE		
	AREAS		
	AREAS CHECKED		

ORIGINAL SURVEY	SURVEYED	BY	DATE
NOTE BOOK	PLOTTED		
NO.	TEMPLATE		
	AREAS		
	AREAS CHECKED		

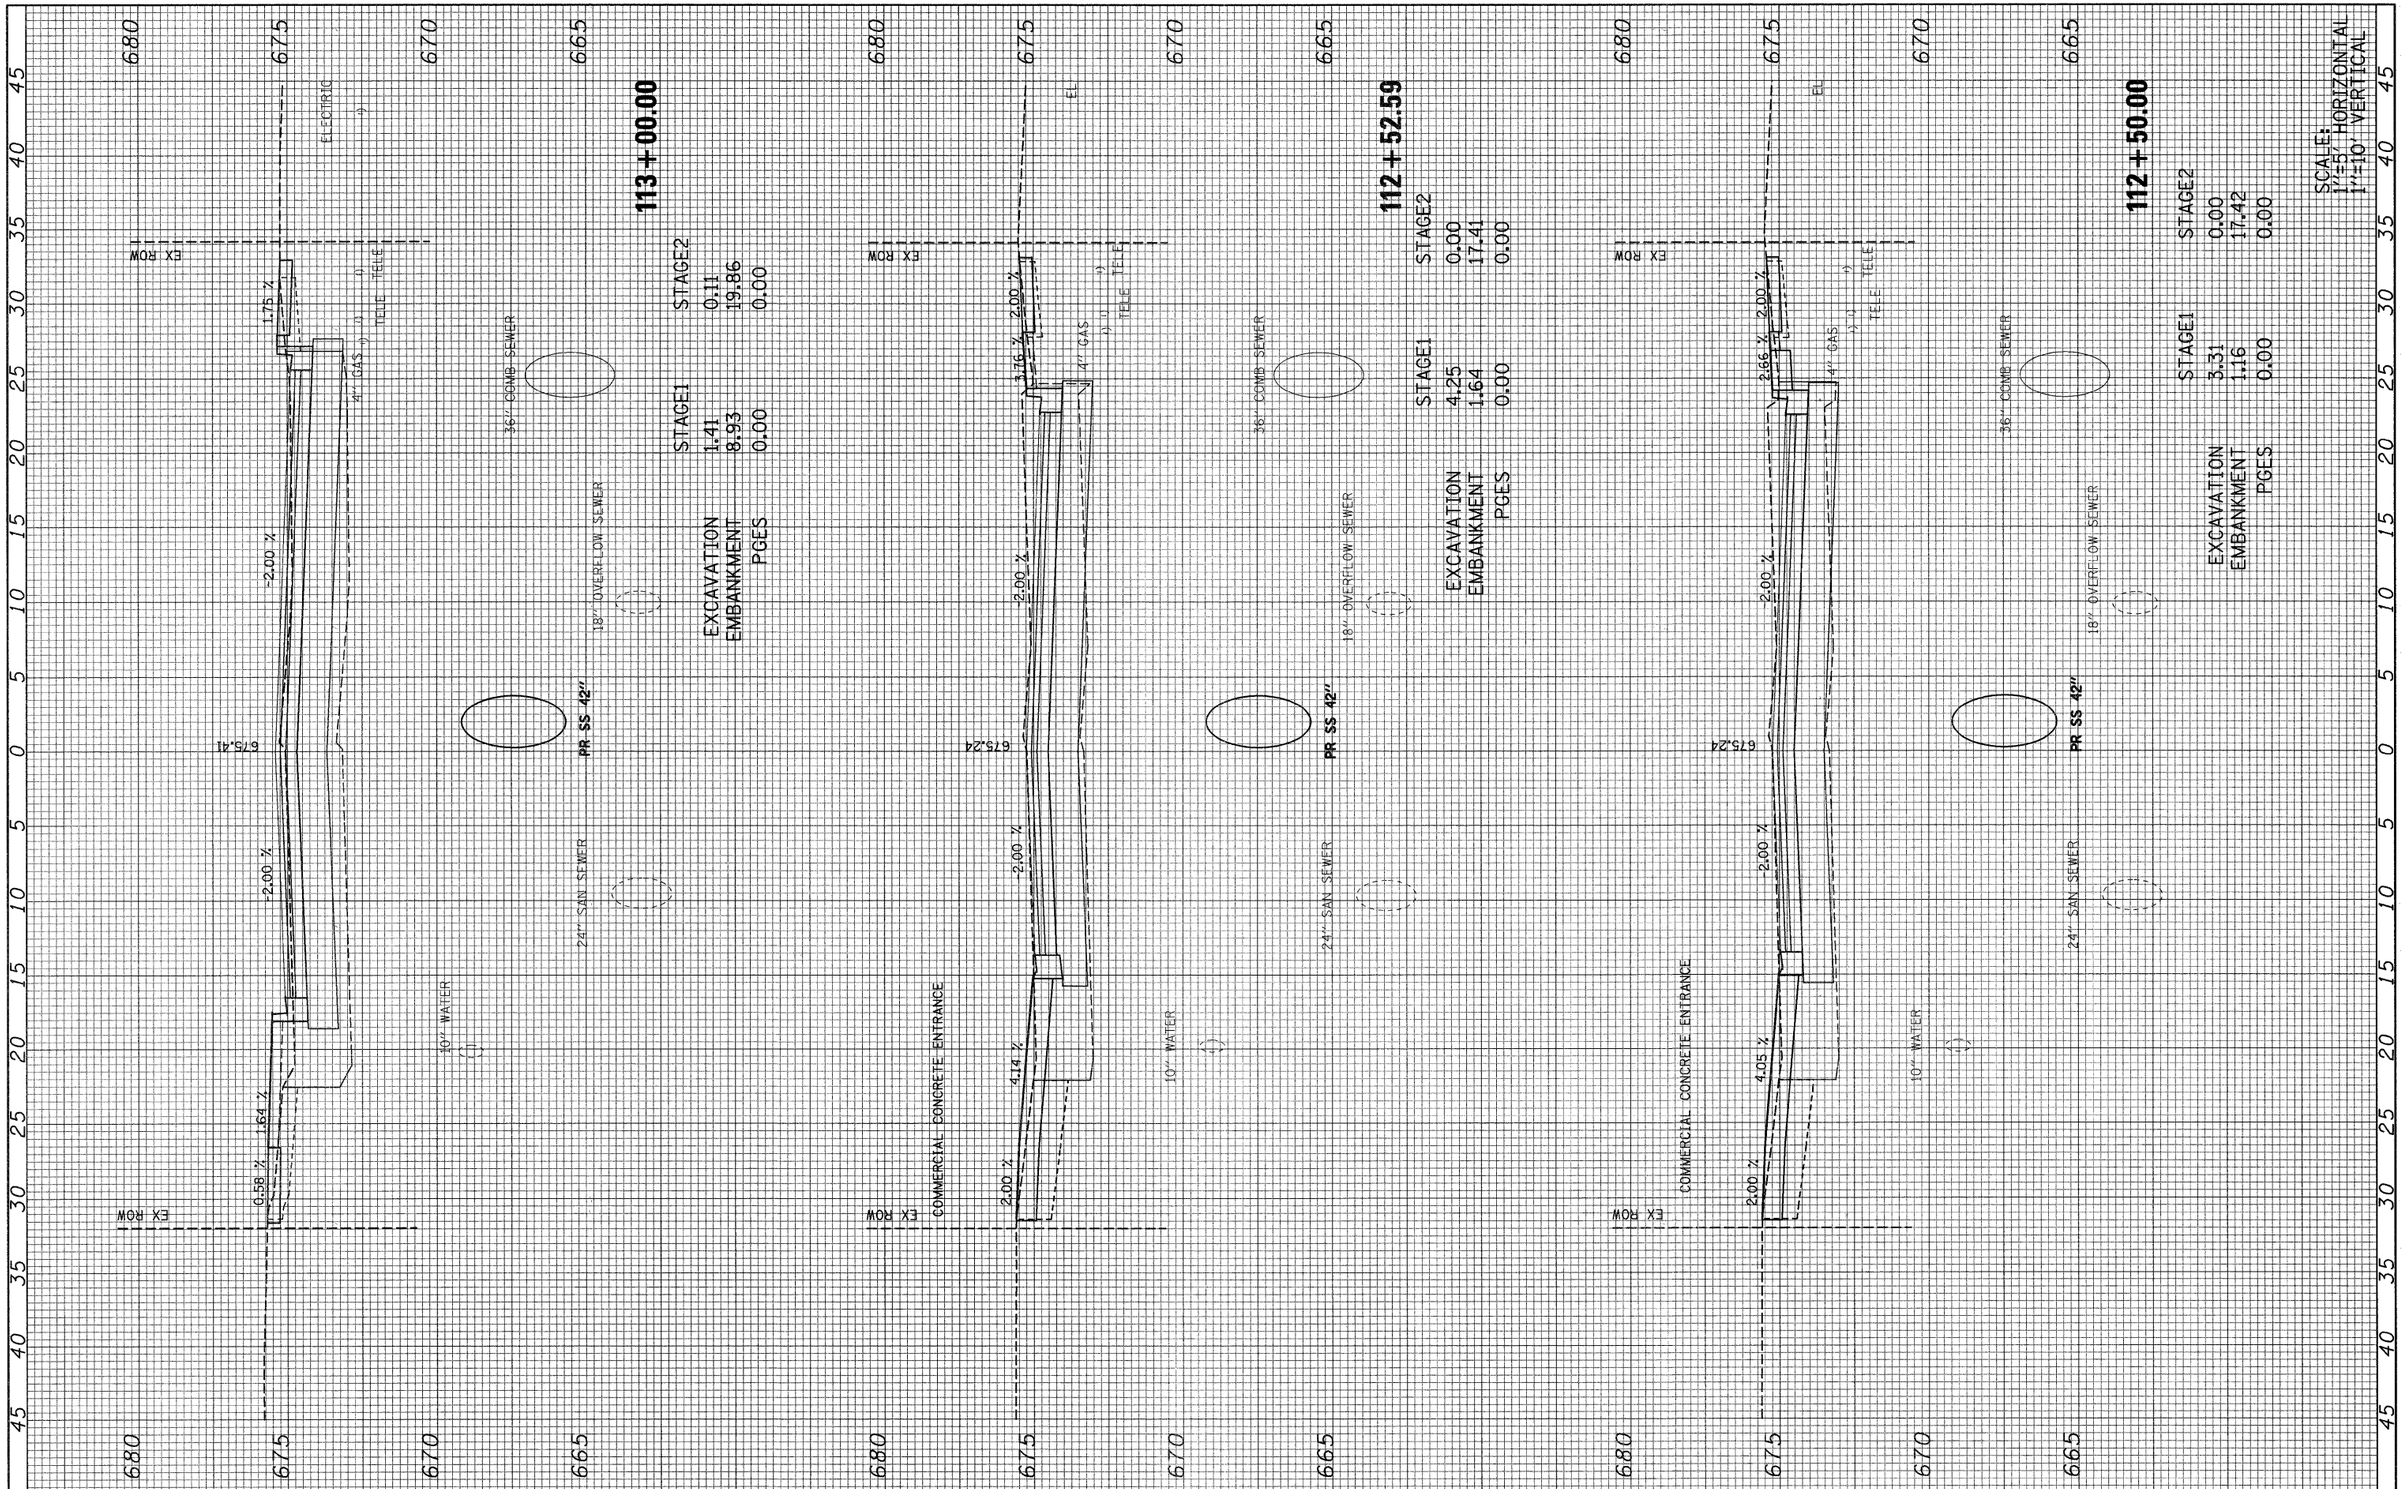

SCALE:
1"=5' HORIZONTAL
1"=10' VERTICAL

FILE NAME =	USER NAME = $USER$	DESIGNED - .	REVISED -
092-160_villa_xs.dgn		DRAWN - .	REVISED -
	PLOT SCALE = 1:5	CHECKED -	REVISED -
	PLOT DATE = 6/15/2010	DATE - .	REVISED -

STATE OF ILLINOIS
DEPARTMENT OF TRANSPORTATION

S. VILLA AVE – CROSS SECTION

SCALE: AS NOTED | SHEET NO. 64 OF 69 SHEETS | STA. 112+50.00 TO STA. 113+00.00

F.A. U. RTE.	SECTION	COUNTY	TOTAL SHEETS	SHEET NO.
2652	00-00070-00-PV	DuPAGE	160	155
		CONTRACT NO. 63379		
	ILLINOIS FED. AID PROJECT			

FINAL SURVEY	NOTE BOOK	NO.
SURVEYED		
PLOTTED		
TEMPLATE		
AREAS		
AREAS CHECKED		

BY	DATE

ORIGINAL SURVEY	NOTE BOOK	NO.
SURVEYED		
PLOTTED		
TEMPLATE		
AREAS		
AREAS CHECKED		

BY	DATE

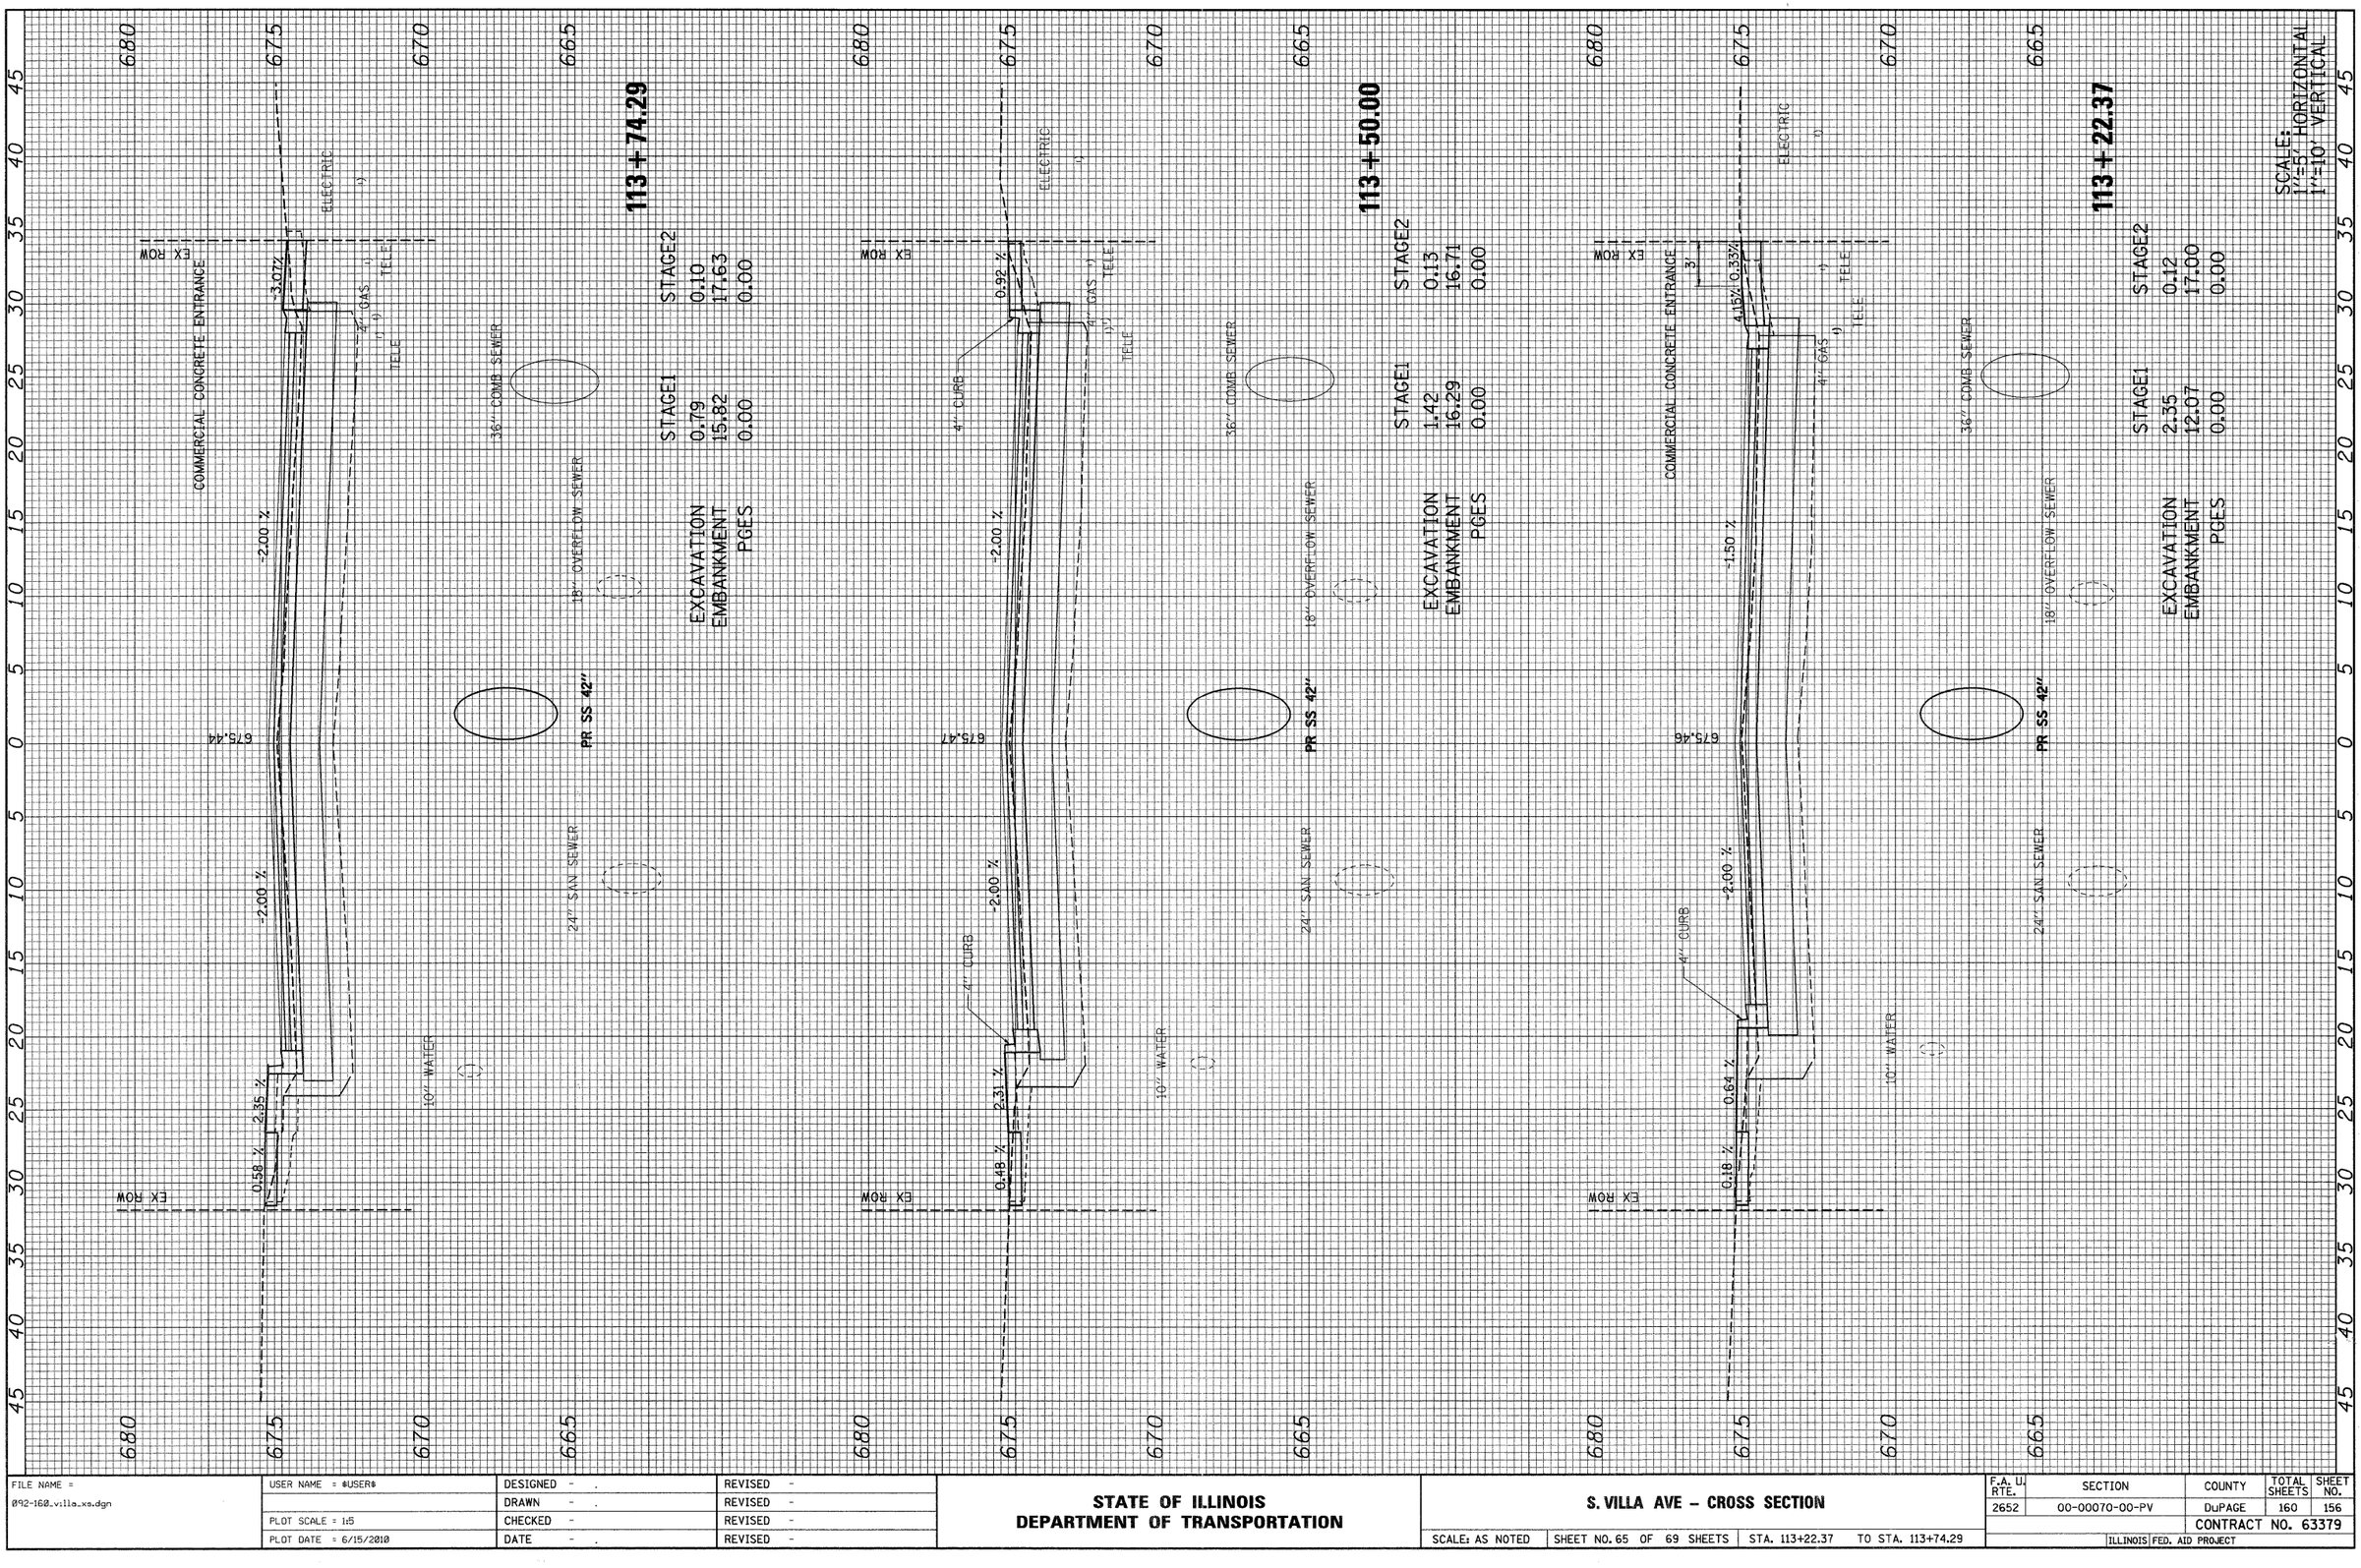

FILE NAME =	USER NAME = #USER#	DESIGNED - .	REVISED -
092-160_villa_xs.dgn		DRAWN - .	REVISED -
	PLOT SCALE = 1:5	CHECKED -	REVISED -
	PLOT DATE = 6/15/2010	DATE - .	REVISED -

STATE OF ILLINOIS
DEPARTMENT OF TRANSPORTATION

S. VILLA AVE – CROSS SECTION

SCALE: AS NOTED | SHEET NO. 65 OF 69 SHEETS | STA. 113+22.37 | TO STA. 113+74.29

F.A. U. RTE.	SECTION	COUNTY	TOTAL SHEETS	SHEET NO.
2652	00-00070-00-PV	DuPAGE	160	156
		CONTRACT NO. 63379		
	ILLINOIS FED. AID PROJECT			

FINAL SURVEY	BY	DATE
SURVEYED		
PLOTTED		
NOTE BOOK	ISSUE DATE	
NO.	AREAS CHECKED	

ORIGINAL SURVEY	BY	DATE
SURVEYED		
PLOTTED		
NOTE BOOK	ISSUE DATE	
NO.	AREAS CHECKED	

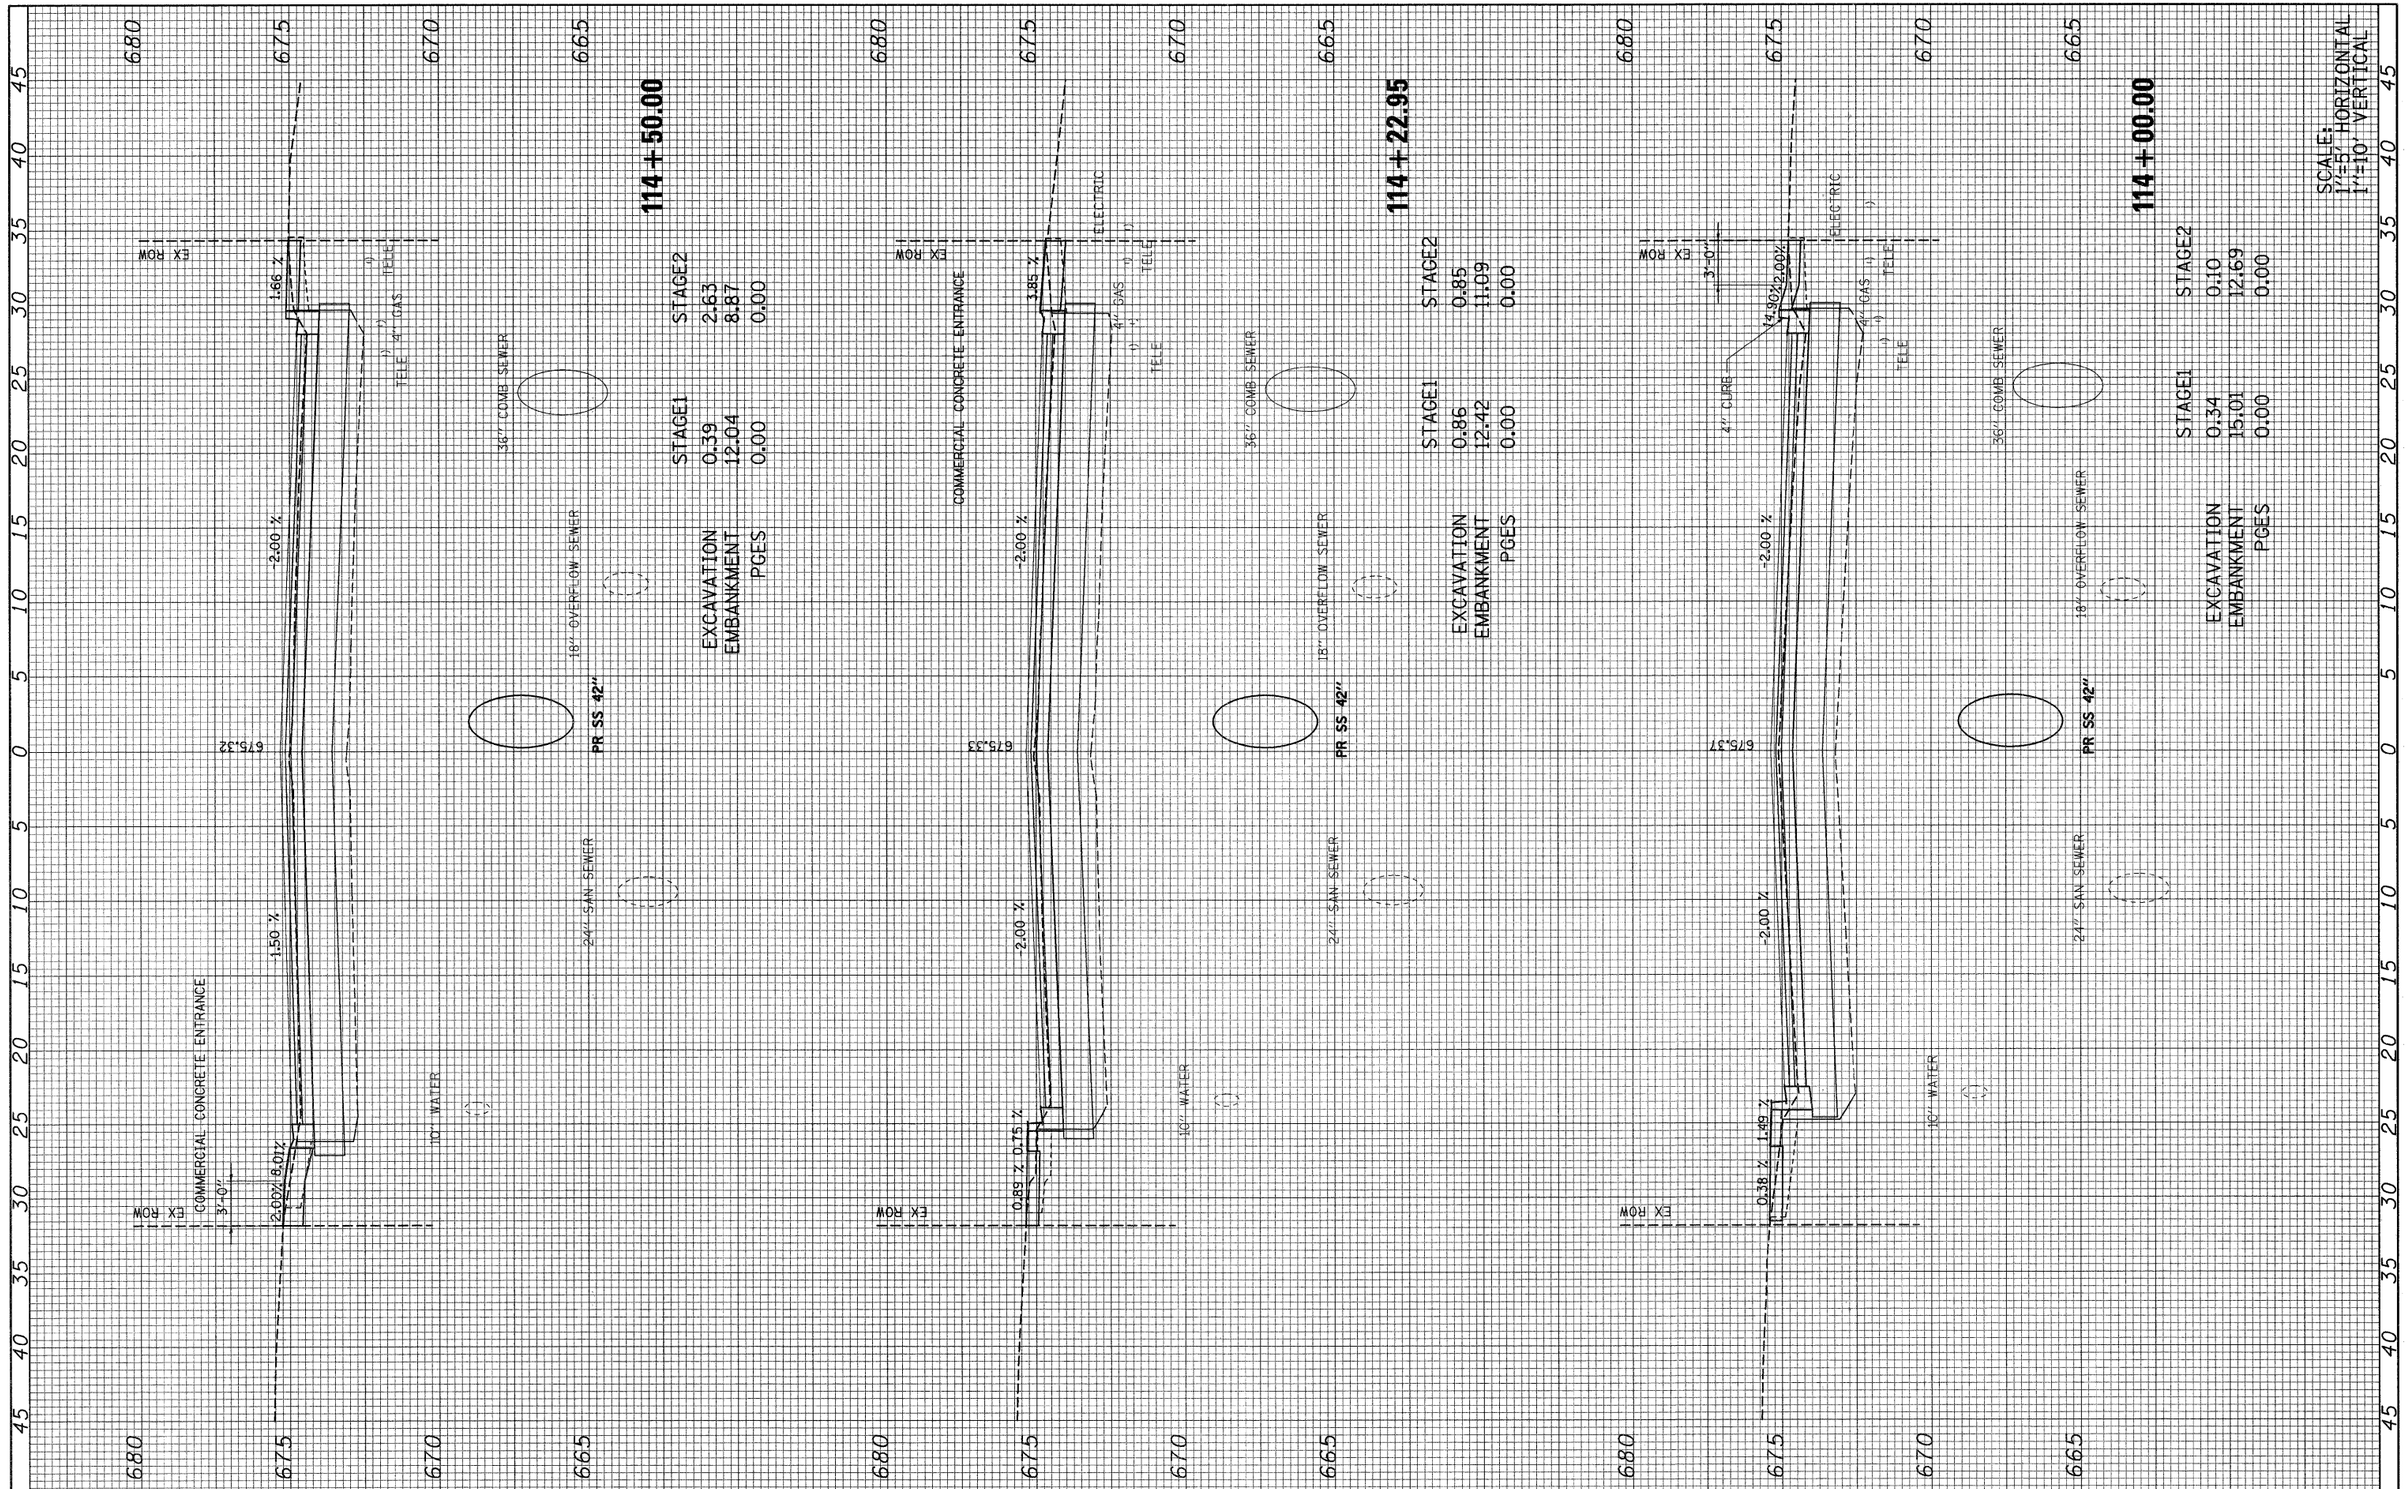

FILE NAME =	USER NAME = $USER$	DESIGNED - .	REVISED -
092-160_villa_xs.dgn		DRAWN - .	REVISED -
	PLOT SCALE = 1:5	CHECKED -	REVISED -
	PLOT DATE = 6/15/2010	DATE - .	REVISED -

STATE OF ILLINOIS
DEPARTMENT OF TRANSPORTATION

S. VILLA AVE – CROSS SECTION

SCALE: AS NOTED | SHEET NO. 66 OF 69 SHEETS | STA. 114+00.00 TO STA. 114+50.00

F.A. U. RTE.	SECTION	COUNTY	TOTAL SHEETS	SHEET NO.
2652	00-00070-00-PV	DuPAGE	160	157
		CONTRACT NO. 63379		
	ILLINOIS FED. AID PROJECT			

FINAL SURVEY	BY	DATE
NOTE BOOK	SURVEYED	
NO.	PLOTTED	
	TEMPLATE	
	AREAS	
	AREAS CHECKED	

ORIGINAL SURVEY	BY	DATE
NOTE BOOK	SURVEYED	
NO.	PLOTTED	
	TEMPLATE	
	AREAS	
	AREAS CHECKED	

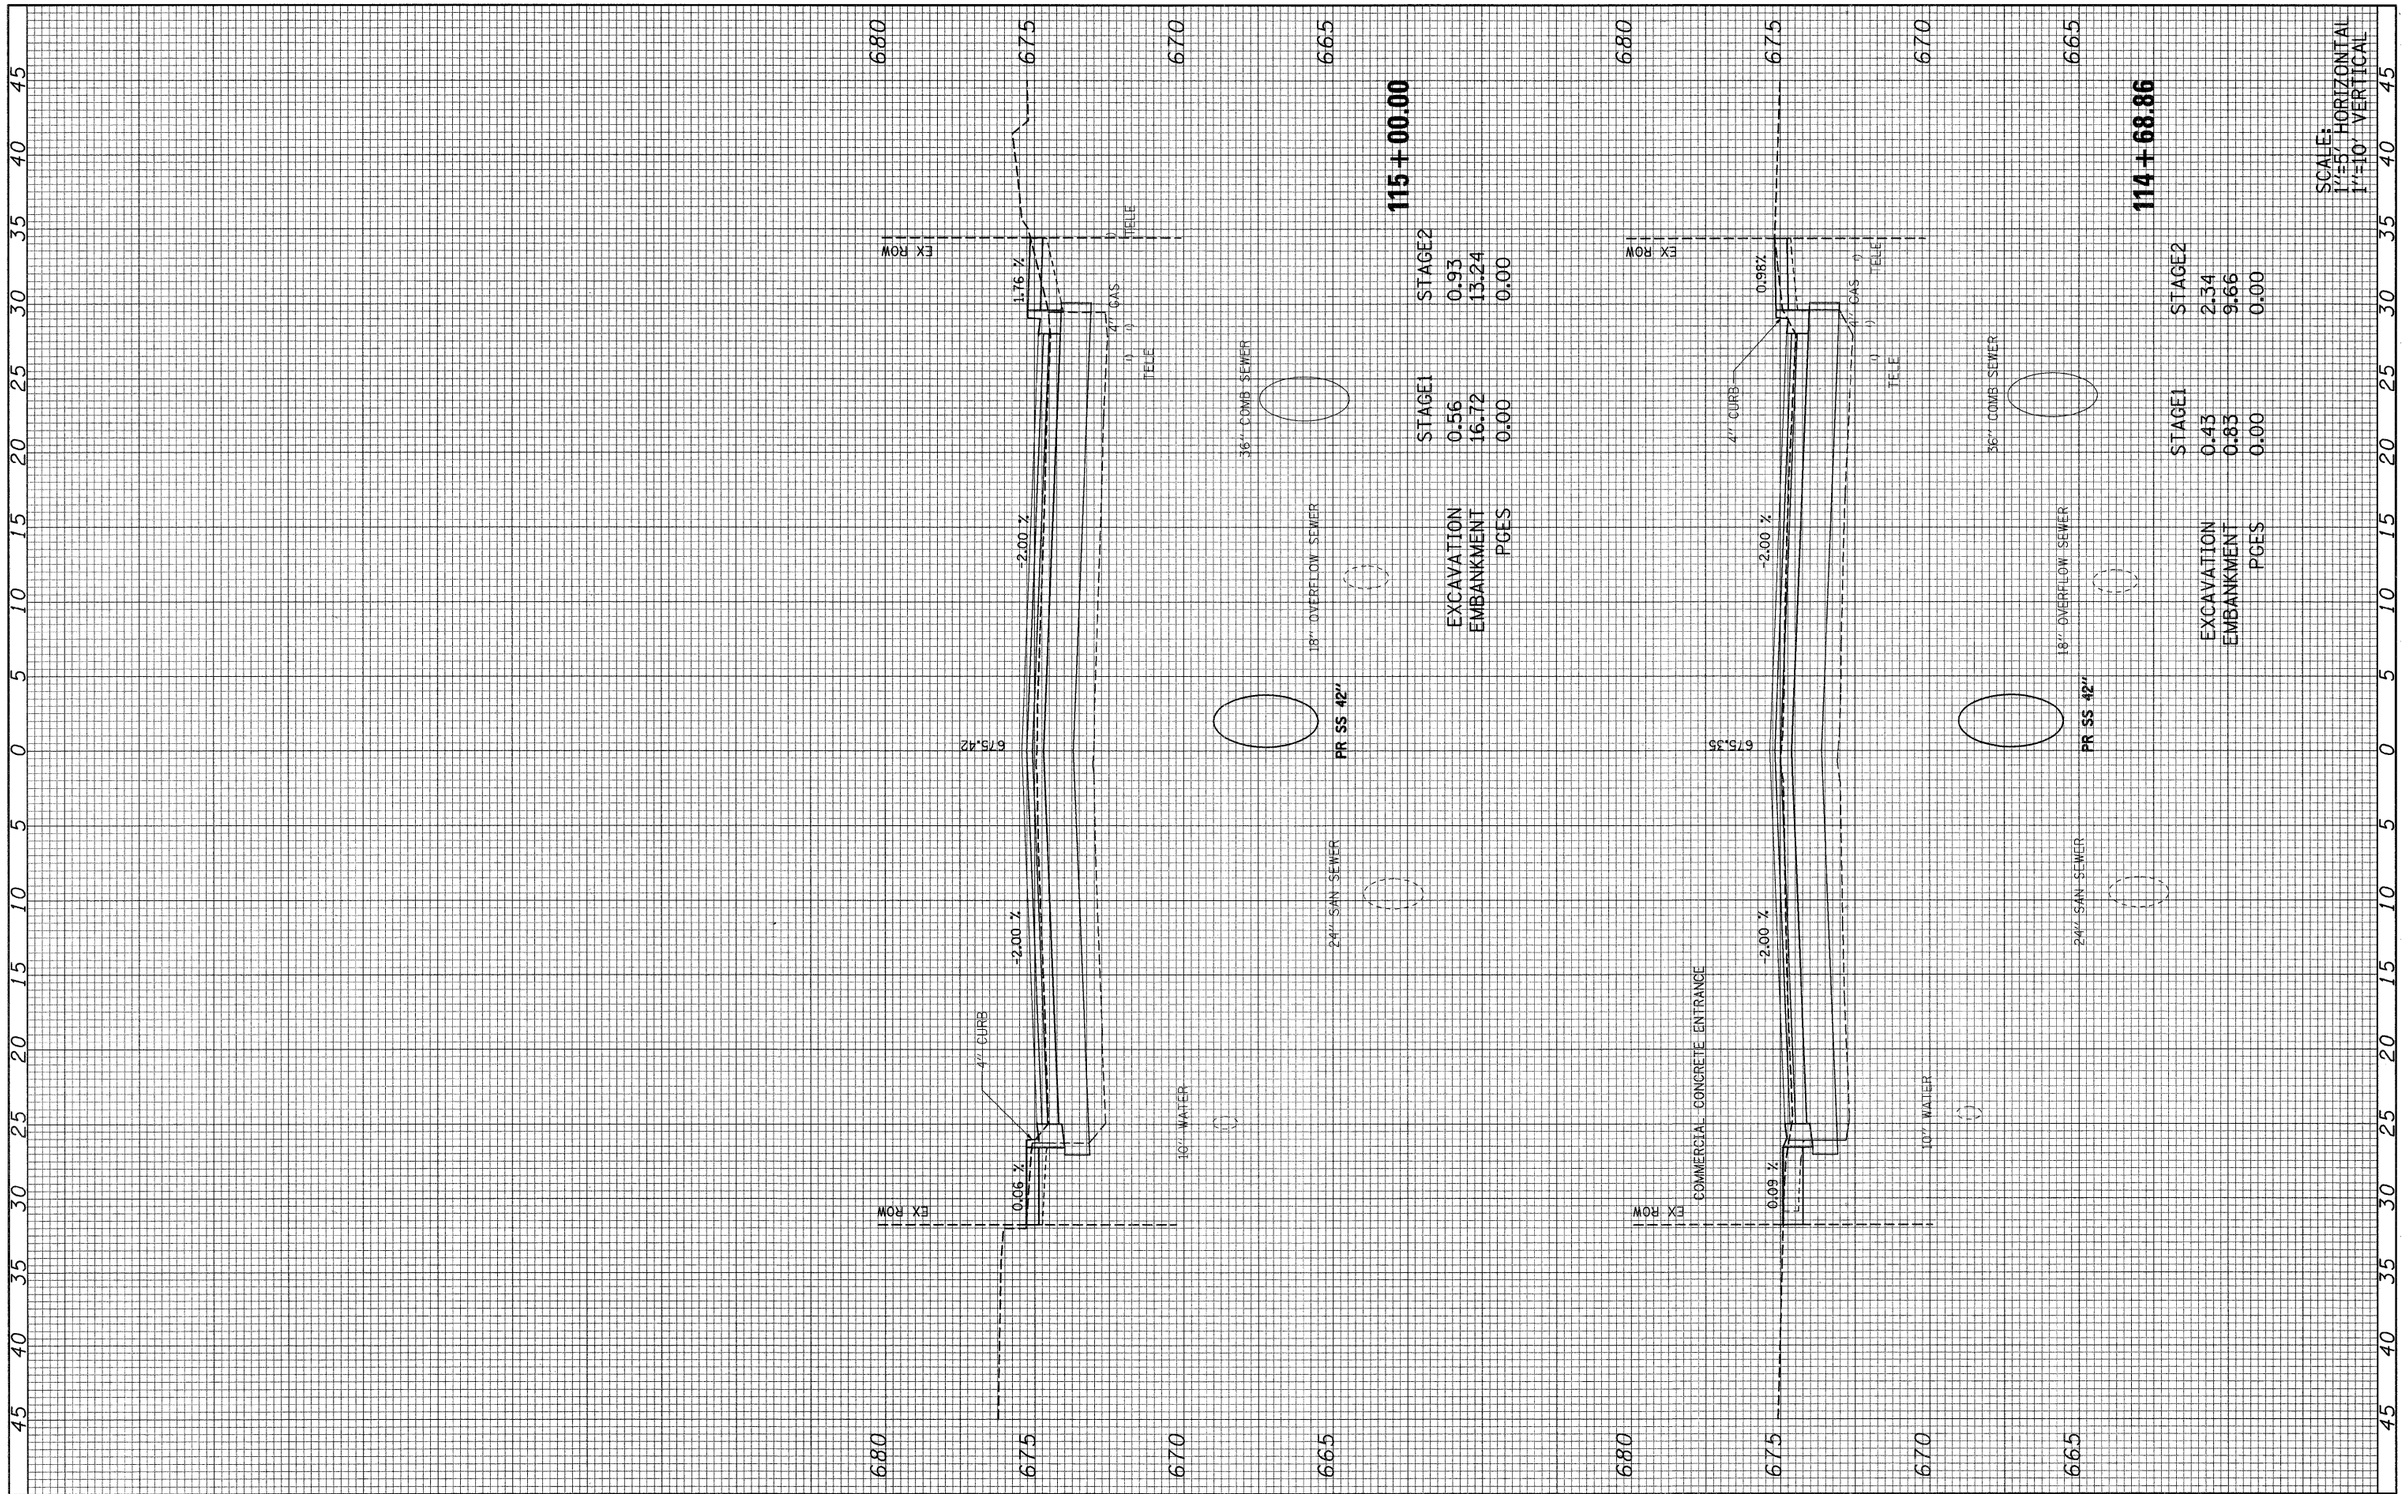

FILE NAME = 092-160_villa_xs.dgn	USER NAME = $USER$	DESIGNED - .	REVISED -
		DRAWN - .	REVISED -
	PLOT SCALE = 1:5	CHECKED -	REVISED -
	PLOT DATE = 6/15/2010	DATE - .	REVISED -

STATE OF ILLINOIS
DEPARTMENT OF TRANSPORTATION

S. VILLA AVE – CROSS SECTION

SCALE: AS NOTED | SHEET NO. 67 OF 69 SHEETS | STA. 114+68.86 TO STA. 115+00.00

F.A. U. RTE.	SECTION	COUNTY	TOTAL SHEETS	SHEET NO.
2652	00-00070-00-PV	DuPAGE	160	158
		CONTRACT NO. 63379		
	ILLINOIS FED. AID PROJECT			

FINAL SURVEY	BY	DATE
NOTE BOOK	SURVEYED	
NO.	PLOTTED	
	TEMPLATE	
	AREAS	
	AREAS CHECKED	

ORIGINAL SURVEY	BY	DATE
NOTE BOOK	SURVEYED	
NO.	PLOTTED	
	TEMPLATE	
	AREAS	
	AREAS CHECKED	

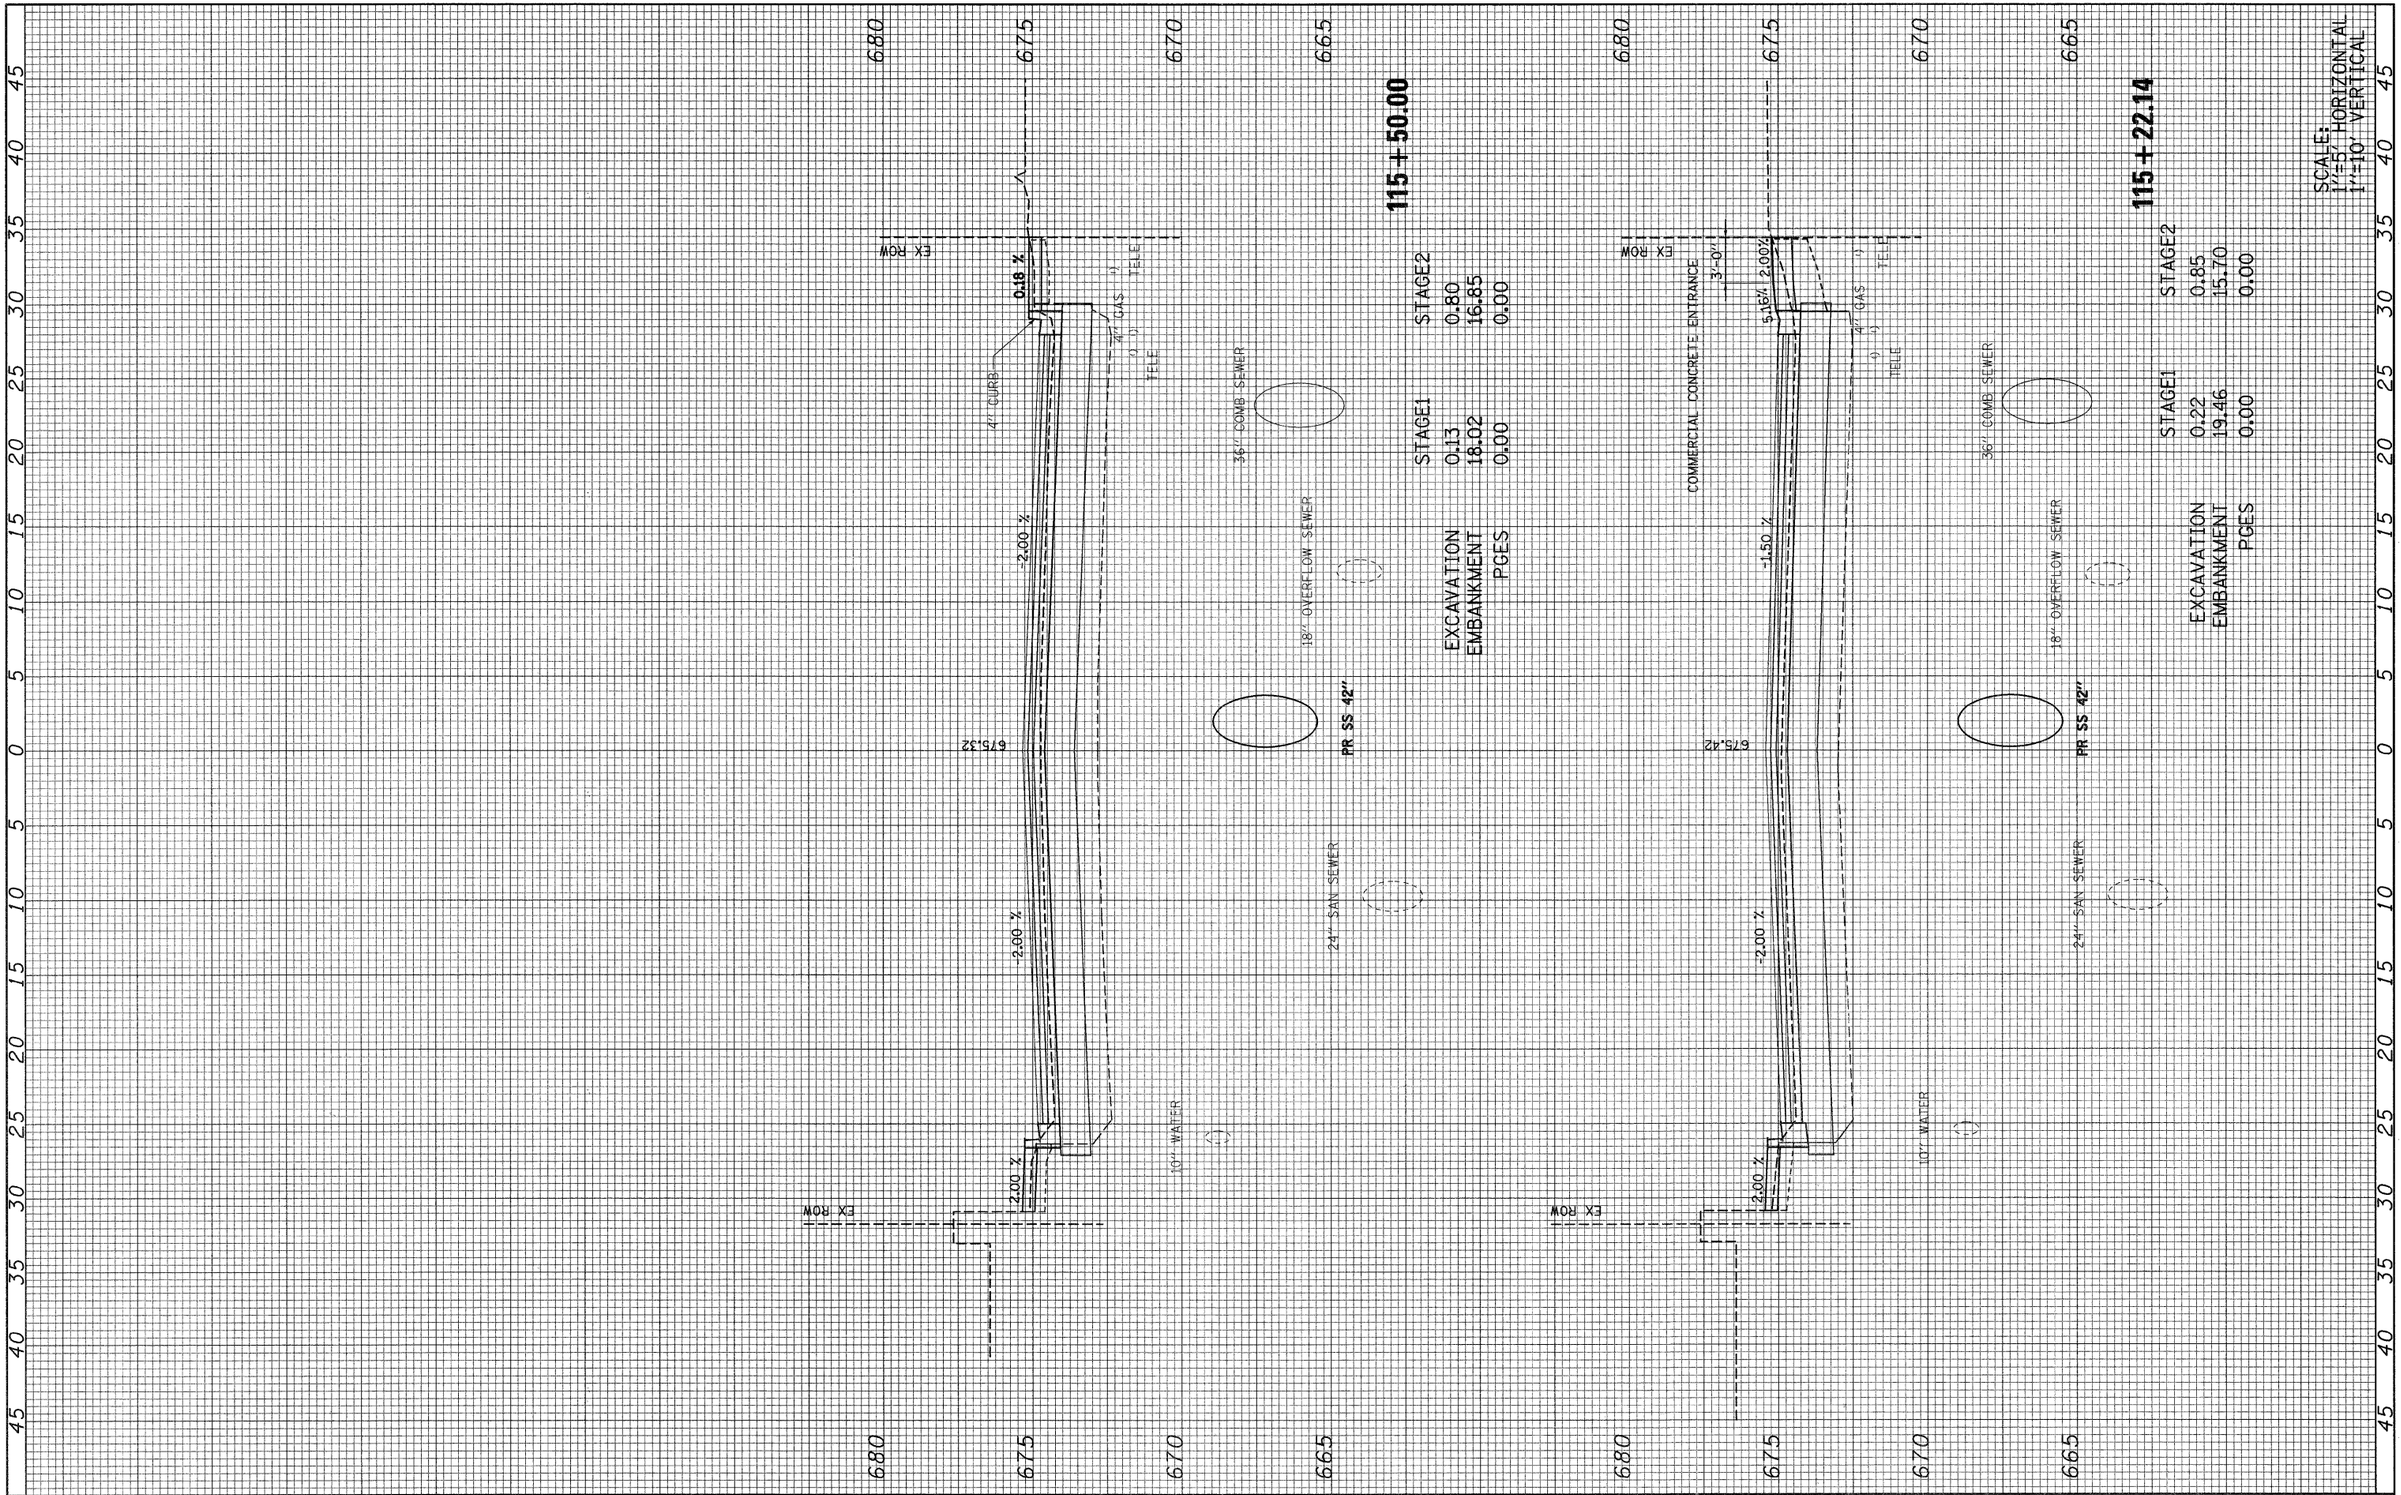

FILE NAME = Ø92-160_villa_xs.dgn	USER NAME = $USER$	DESIGNED - .	REVISED -
		DRAWN - .	REVISED -
	PLOT SCALE = 1:5	CHECKED -	REVISED -
	PLOT DATE = 6/15/2010	DATE - .	REVISED -

STATE OF ILLINOIS
DEPARTMENT OF TRANSPORTATION

S. VILLA AVE – CROSS SECTION

SCALE: AS NOTED | SHEET NO. 68 OF 69 SHEETS | STA. 115+22.14 | TO STA. 115+50.00

F.A. U. RTE.	SECTION	COUNTY	TOTAL SHEETS	SHEET NO.
2652	00-00070-00-PV	DuPAGE	160	159
		CONTRACT NO. 63379		
		ILLINOIS FED. AID PROJECT		

FINAL SURVEY	BY	DATE
NOTE BOOK	SURVEYED	
NO.	PLOTTED	
	TEMPLATE	
	AREAS	
	AREAS CHECKED	

ORIGINAL SURVEY	BY	DATE
NOTE BOOK	SURVEYED	
NO.	PLOTTED	
	TEMPLATE	
	AREAS	
	AREAS CHECKED	

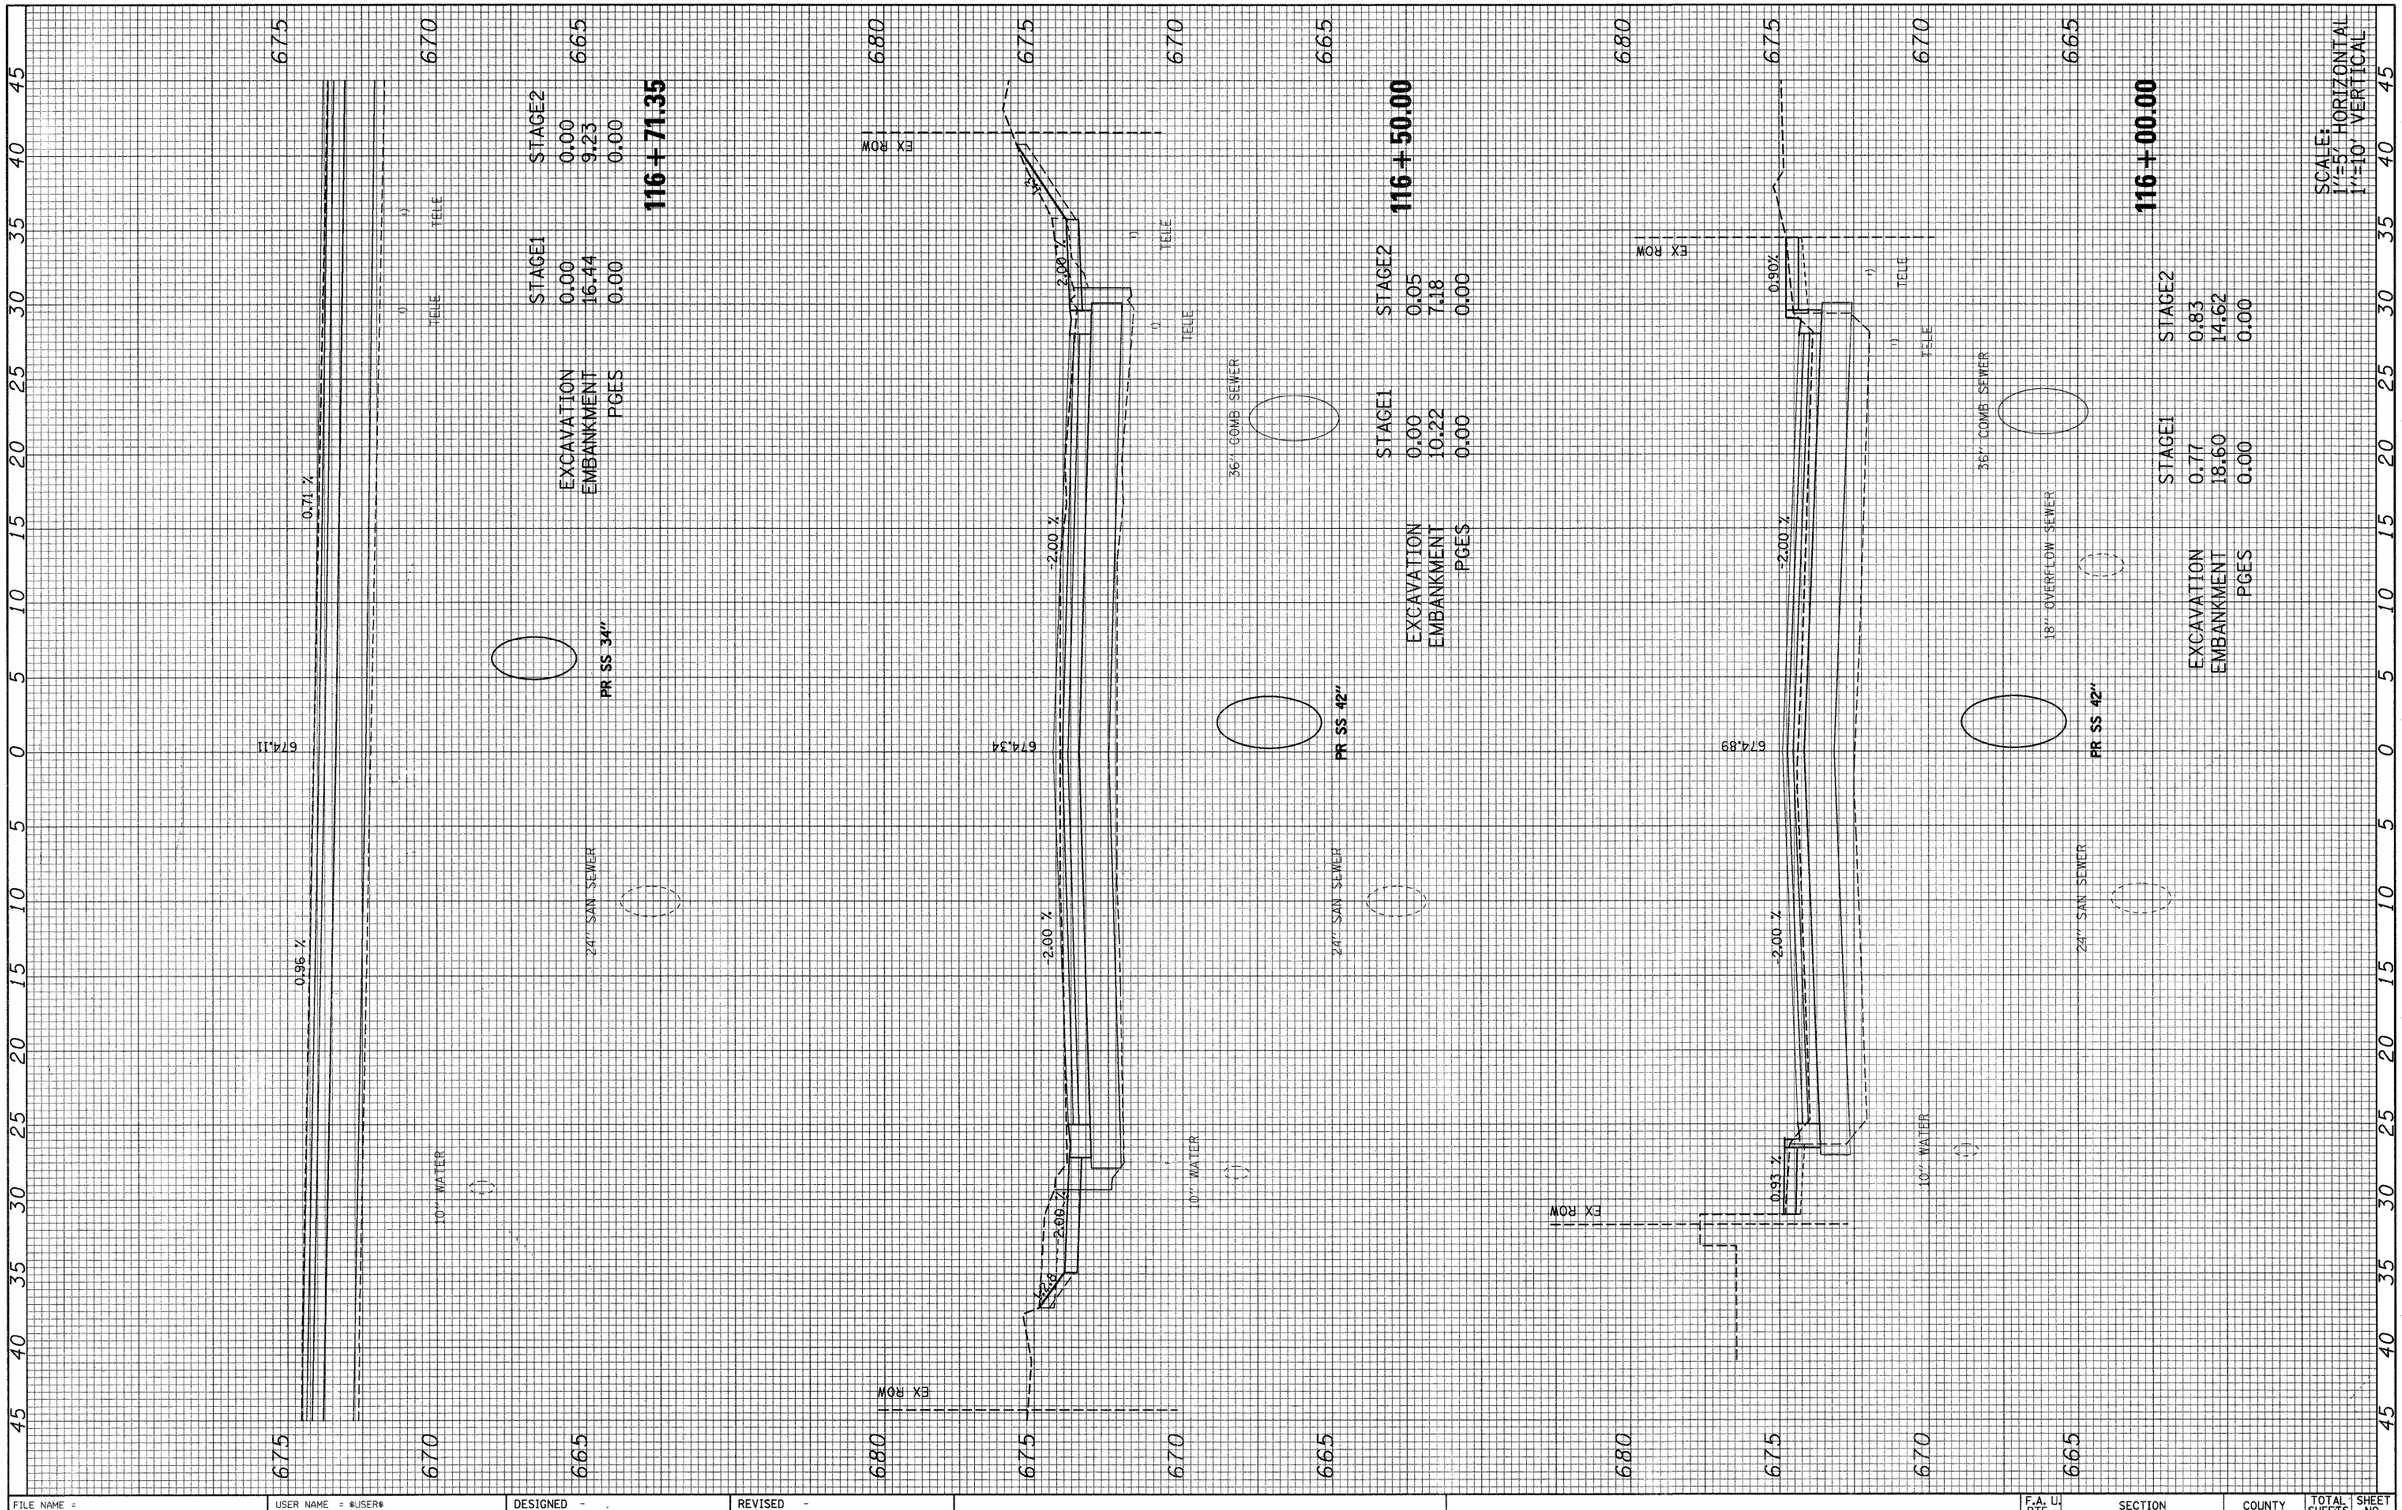

FILE NAME =	USER NAME = @USER@	DESIGNED -	REVISED -
092-160_villa_xs.dgn		DRAWN -	REVISED -
	PLOT SCALE = 1:5	CHECKED -	REVISED -
	PLOT DATE = 6/15/2010	DATE -	REVISED -

STATE OF ILLINOIS
DEPARTMENT OF TRANSPORTATION

S. VILLA AVE – CROSS SECTION

SCALE: AS NOTED | SHEET NO. 69 OF 69 SHEETS | STA. 116+00.00 TO STA. 116+71.35

F.A.U. RTE.	SECTION	COUNTY	TOTAL SHEETS	SHEET NO.
2652	00-00070-00-PV	DuPAGE	160	160
		CONTRACT NO. 63379		
		ILLINOIS FED. AID PROJECT		