PLAN		BY	DATE
NOTE BOOK NO. ____	SURVEYED PLOTTED ALIGNMENT CHECKED BLM. NOTED CADD FILE NAME ____		

PROFILE		BY	DATE
NOTE BOOK NO. ____	SURVEYED PLOTTED GRADES CHECKED BLM. NOTED STRUCTURE NOTATNS CHKD		

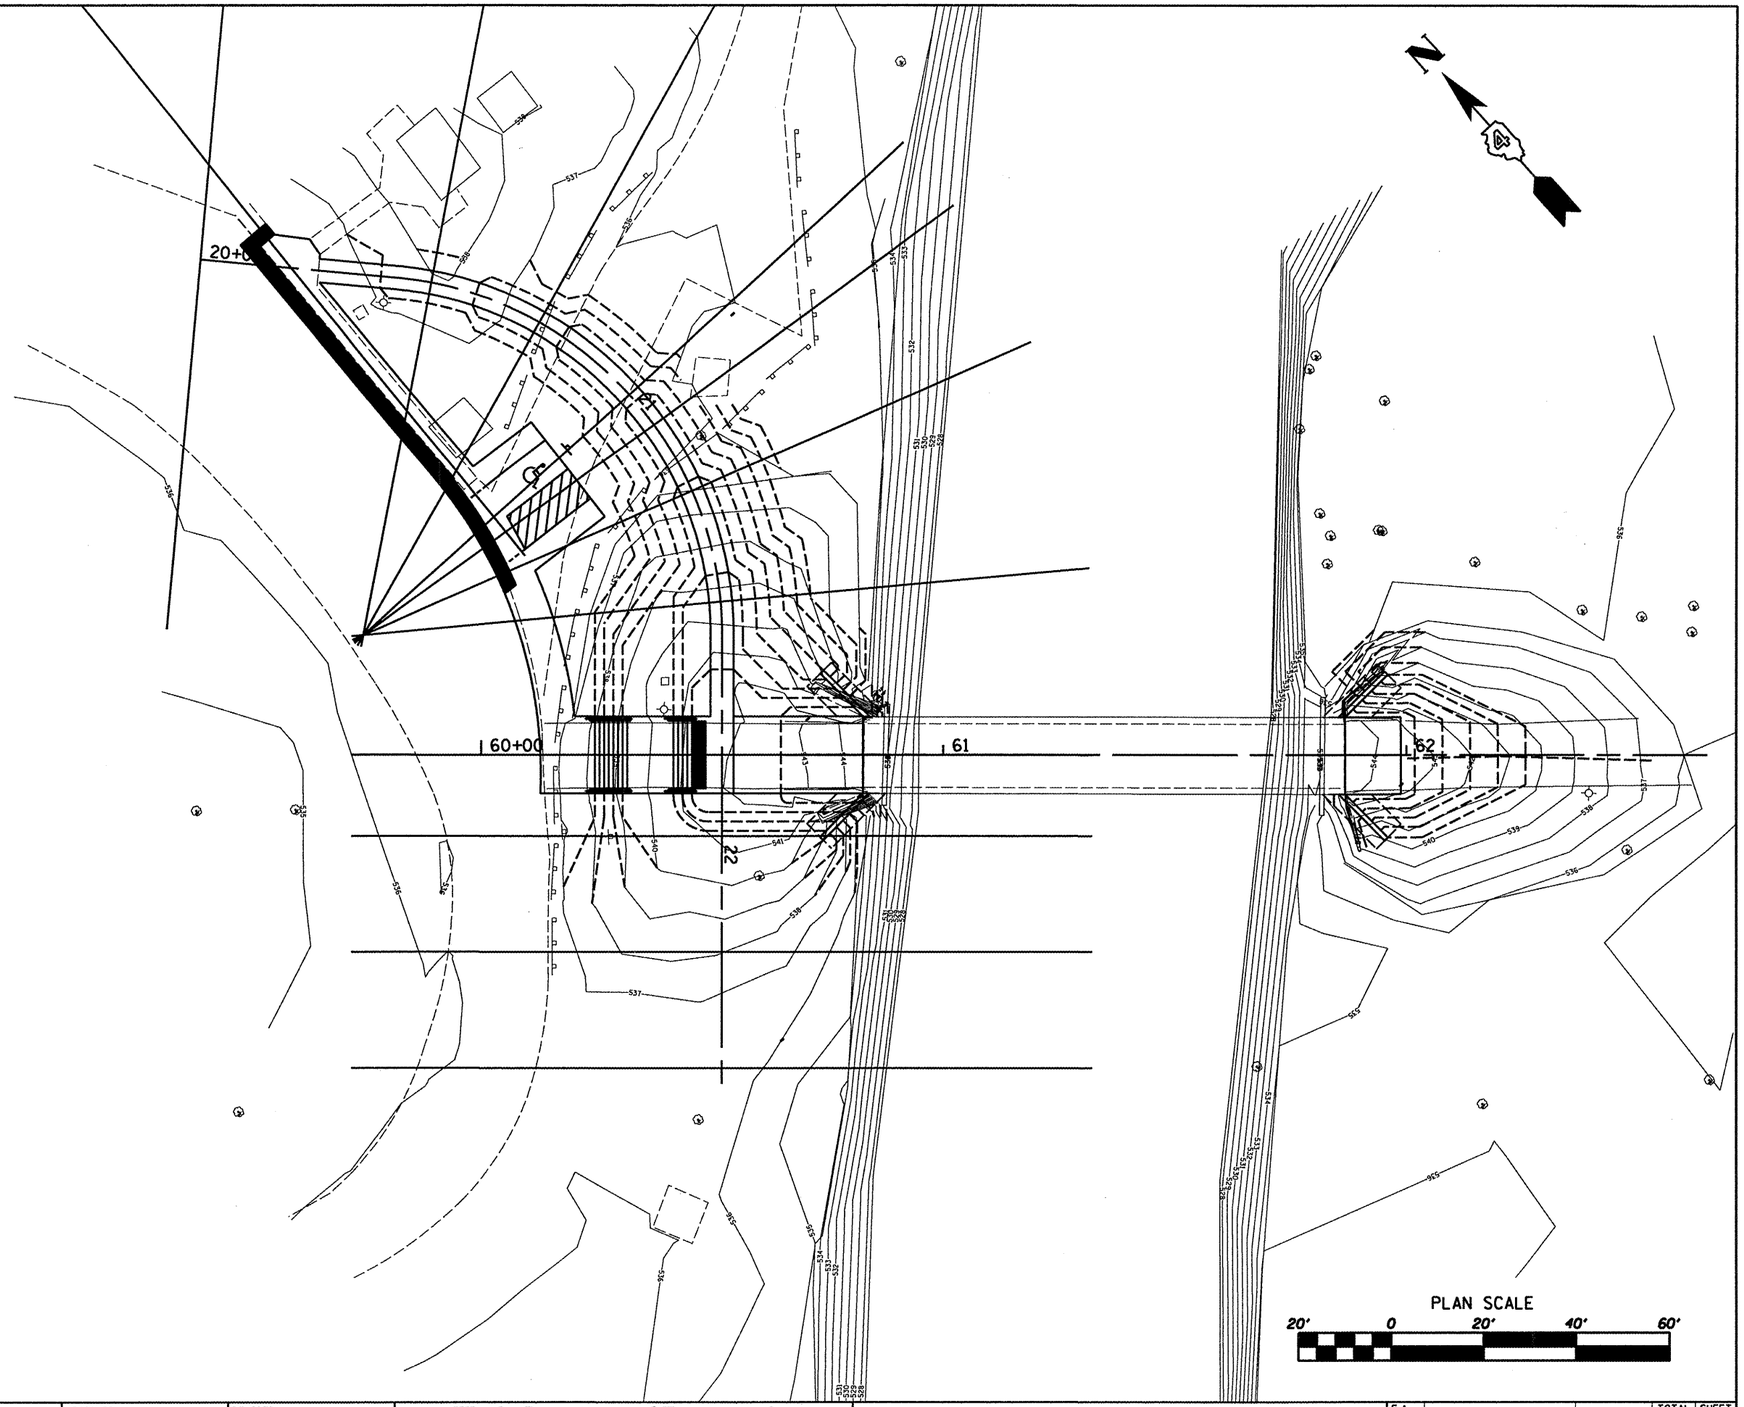

USER NAME =	DESIGNED -	REVISED -	
	DRAWN -	REVISED -	
PLOT SCALE =	CHECKED -	REVISED -	
PLOT DATE =	DATE -	REVISED -	

Illinois Department of Transportation
Route FAP 657 (IL 164)
Oquawka Wagon Covered Bridge

SIDEWALK RAMP CROSS SECTION LINES

F.A. RTE.	SECTION	COUNTY	TOTAL SHEETS	SHEET NO.
	114RA	HENDERSON	21	16
STA.	TO STA.	CONTRACT NO.		
FED. ROAD DIST. NO. _	ILLINOIS	FED. AID PROJECT		

S:\Structs\11159\09\IDOT\DA\Trans Design\PatternLines.dgn