PROP. FAYETTE RAMP A
CURVE C53
PI STA. = 12+14.41
Δ = 31° 30′ 34″ (RT)
D = 7° 32′ 20″
R = 760.00′
T = 214.41′
L = 417.96′
E = 29.67′
e = 8.00%
T.R. = 48′
S.E. RUN = 255′
P.C. STA. = 10+00.00
P.T. STA. = 14+17.96

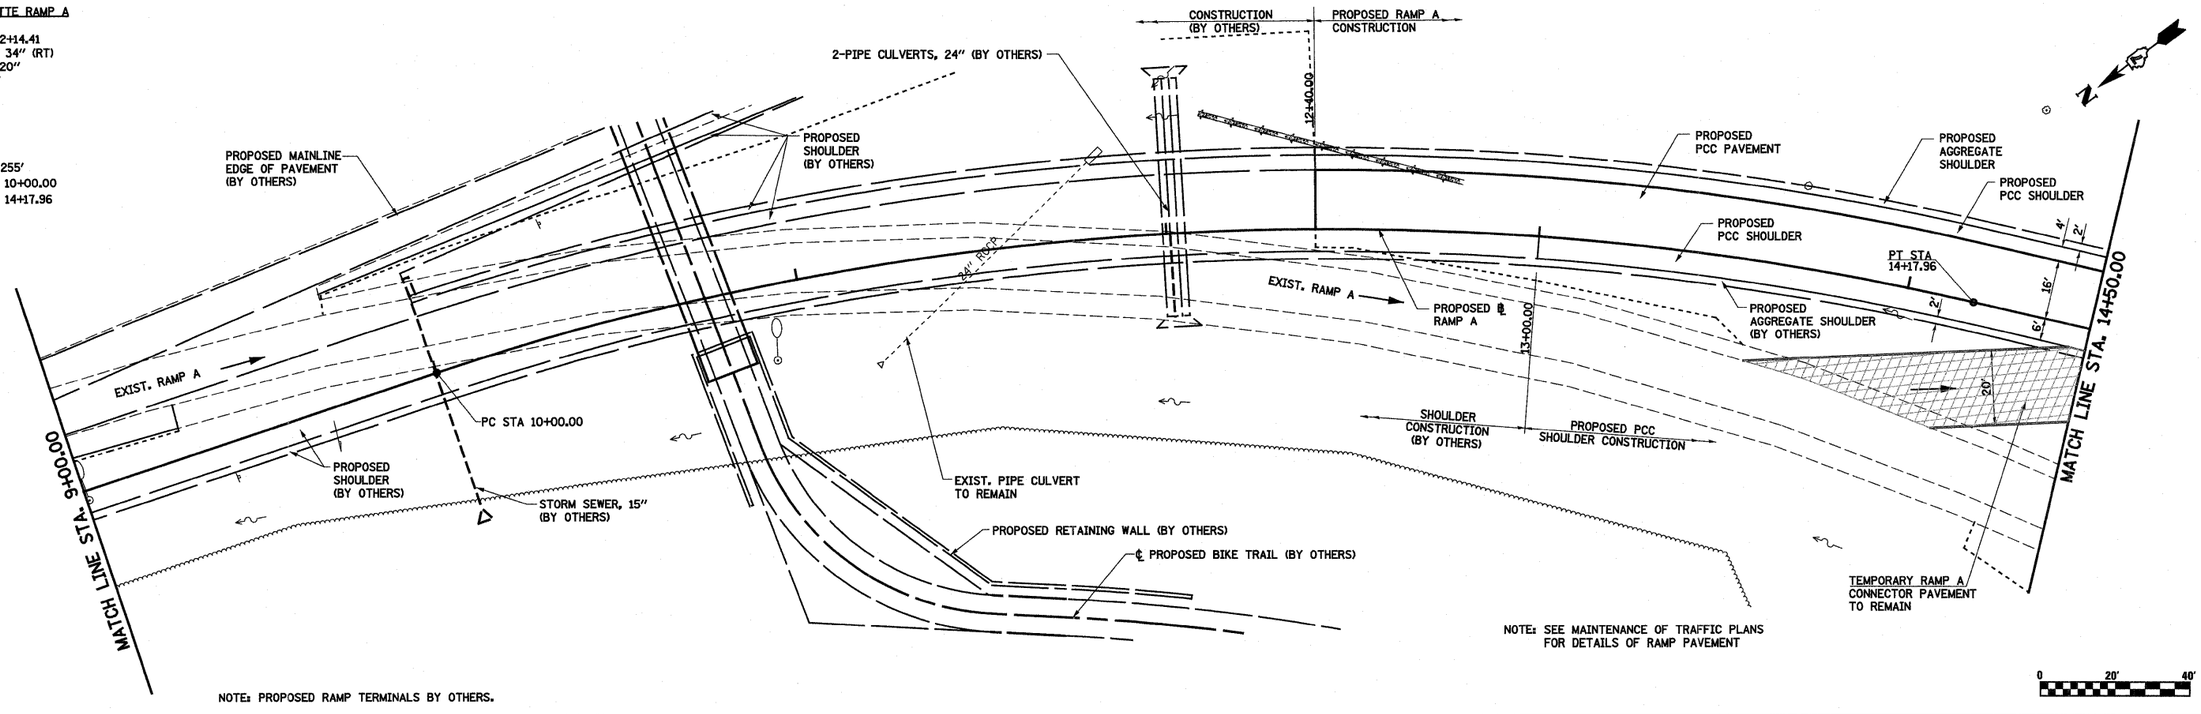

NOTE: PROPOSED RAMP TERMINALS BY OTHERS.

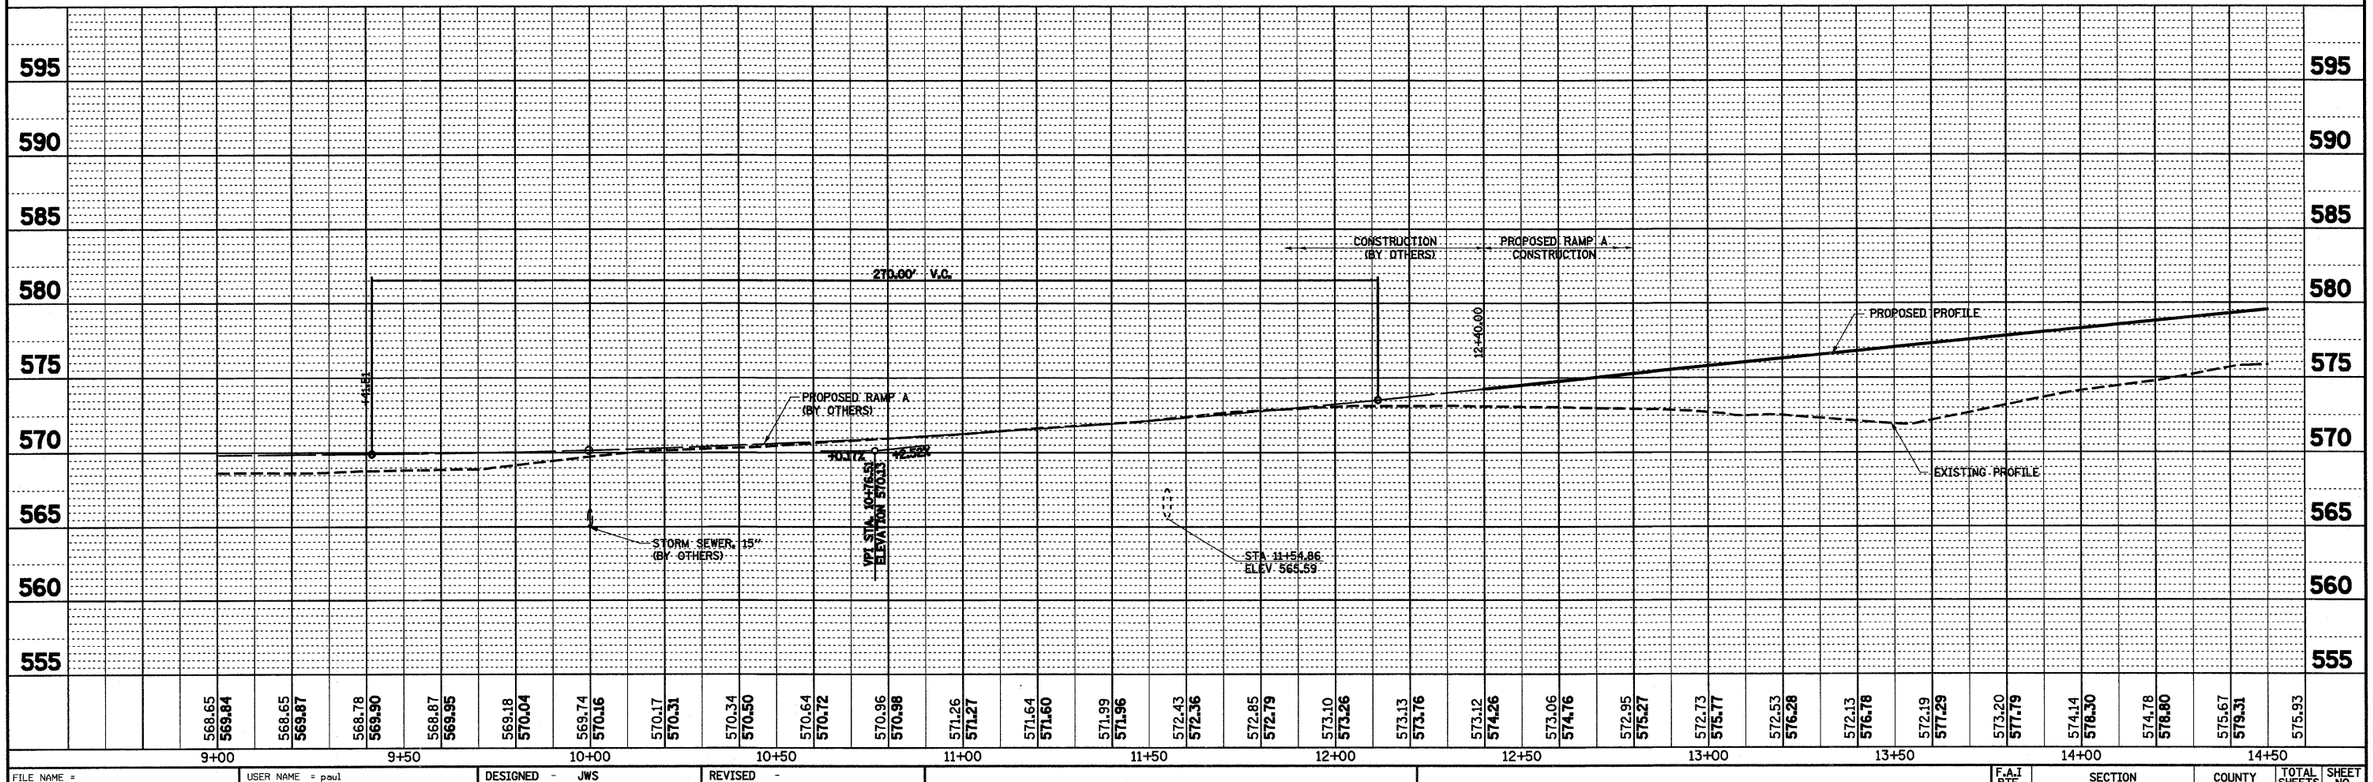

PLAN		BY	DATE
SURVEYED			
PLOTTED			
ALIGNMENT CHECKED			
RT.-OF-WAY CHECKED			
NOTE BOOK	CADD FILE NAME		
NO.			

PROFILE		BY	DATE
SURVEYED			
PLOTTED			
GRADES CHECKED			
NOTE BOOK	ALL NOTES CHECKED		
NO.	STRUCTURE NOTAT'NS CHK'D		

FILE NAME = S:\Projects\403-00072_ST-70\dgn\Fayette\pp_20_Ramps.dgn	USER NAME = paul	DESIGNED - JWS	REVISED -
		DRAWN - PDB	REVISED -
	PLOT SCALE = 40.0000 ′ / IN.	CHECKED - BRM	REVISED -
	PLOT DATE = 6/24/2010	DATE - 11-16-07	REVISED -

STATE OF ILLINOIS
DEPARTMENT OF TRANSPORTATION

PLAN AND PROFILE, RAMP A, FAYETTE AVENUE

SCALE: 1″=20′ | SHEET NO. 2 OF 12 SHEETS | STA. 9+00.00 TO STA. 14+50.00

F.A.I RTE.	SECTION	COUNTY	TOTAL SHEETS	SHEET NO.
57/70	(25-3)I-6	EFFINGHAM	839	59
		CONTRACT NO. 74293		
FED. ROAD DIST. NO.	ILLINOIS	FED. AID PROJECT		