PROP. FAYETTE RAMP B
CURVE B1

PI STA. = 18+49.11
Δ = 21° 34′ 00″ (RT)
D = 7° 32′ 20″
R = 760.00′
T = 144.75′
L = 286.07′
E = 13.66′
e = 8.00%
T.R. = 48′
S.E. RUN = 255′
P.C. STA. = 17+04.36
P.T. STA. = 19+90.43

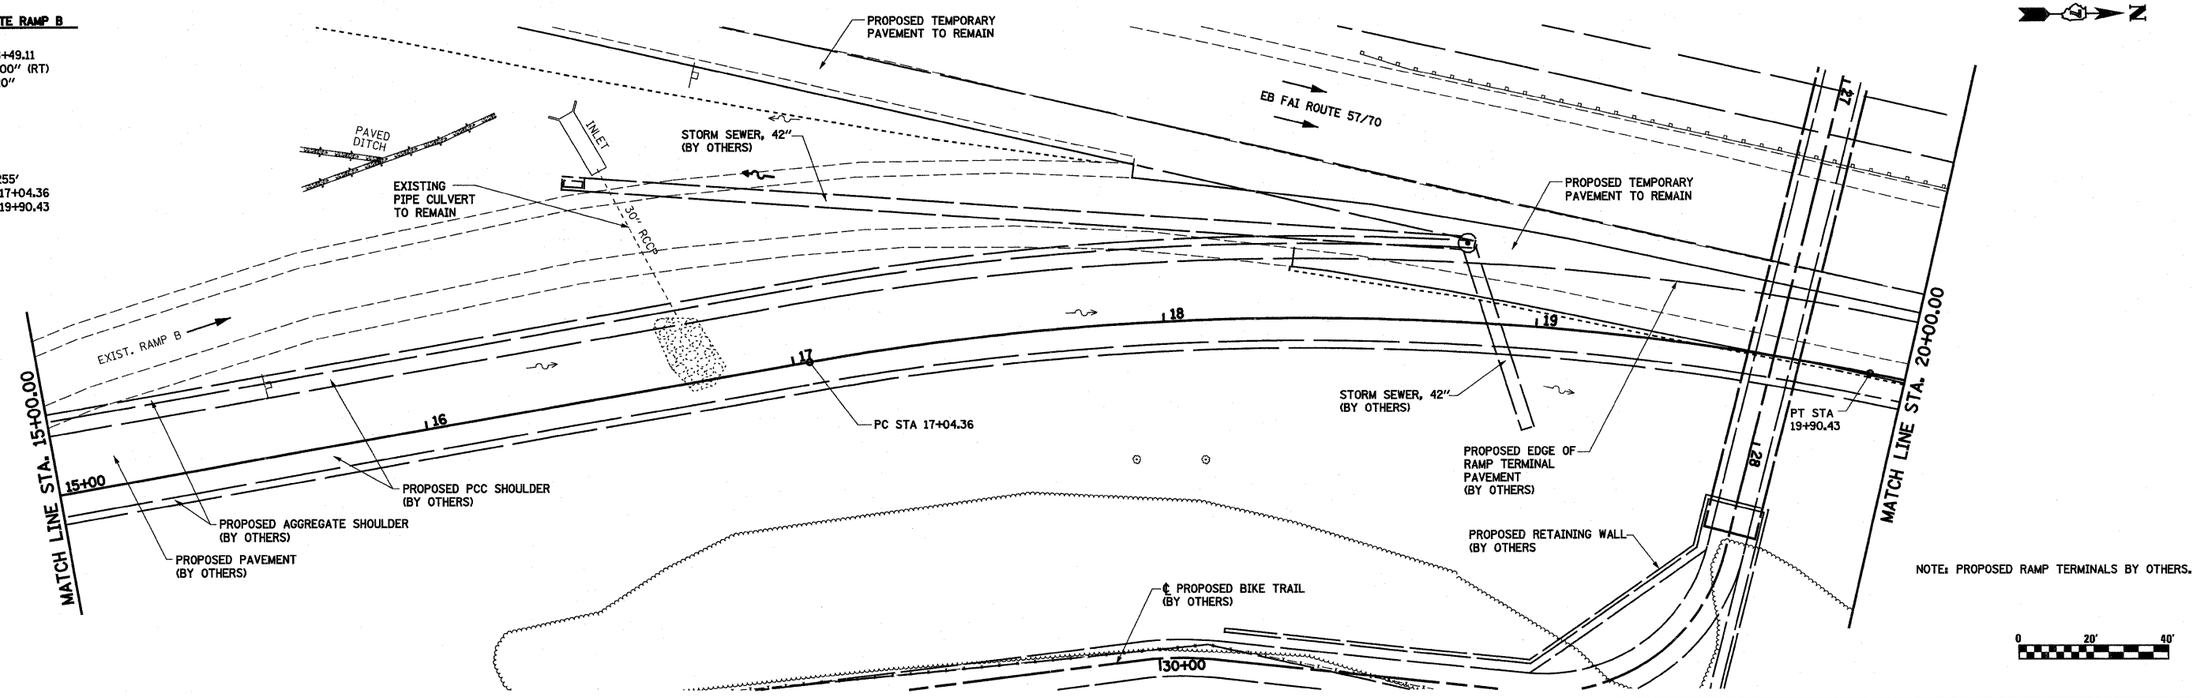

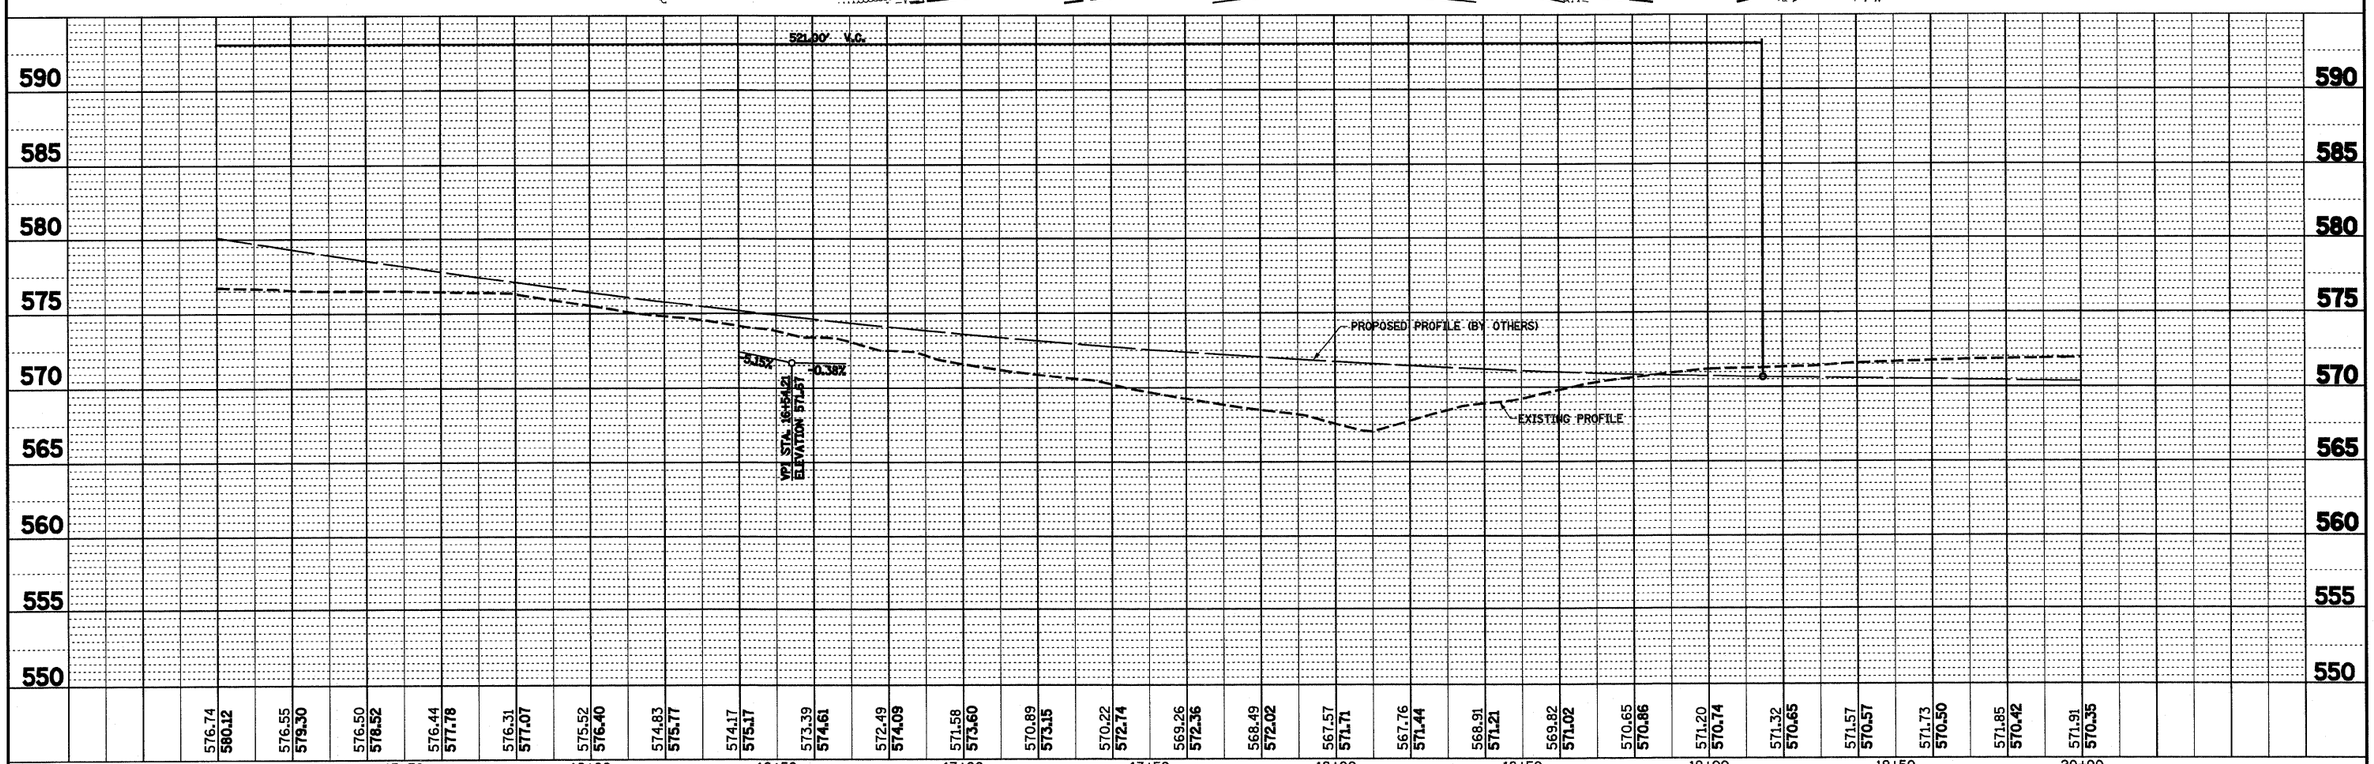

PLAN		BY	DATE
SURVEYED			
PLOTTED			
ALIGNMENT CHECKED			
RT. OF WAY CHECKED			
NOTE BOOK			
NO.	CADD FILE NAME		

PROFILE		BY	DATE
SURVEYED			
PLOTTED			
GRADES CHECKED			
MASS CHECKED			
NOTE BOOK	STRUCTURE NOTAT'NS CHK'D		
NO.			

FILE NAME = S:\Projects\403-00072_57-70\dgn\Fayette\pp_20_Ramps.dgn	USER NAME = paul	DESIGNED - JWS	REVISED -
		DRAWN - PDB	REVISED -
	PLOT SCALE = 40.0000 ′ / IN.	CHECKED - BRM	REVISED -
	PLOT DATE = 6/24/2010	DATE - 11-16-07	REVISED -

STATE OF ILLINOIS
DEPARTMENT OF TRANSPORTATION

PLAN AND PROFILE, RAMP B, FAYETTE AVENUE

SCALE: 1″=20′ | SHEET NO. 6 OF 12 SHEETS | STA. 15+00.00 TO STA. 20+00.00

F.A.I RTE.	SECTION	COUNTY	TOTAL SHEETS	SHEET NO.
57/70	(25-3)I-6	EFFINGHAM	839	63
		CONTRACT NO. 74293		
FED. ROAD DIST. NO.	ILLINOIS	FED. AID PROJECT		